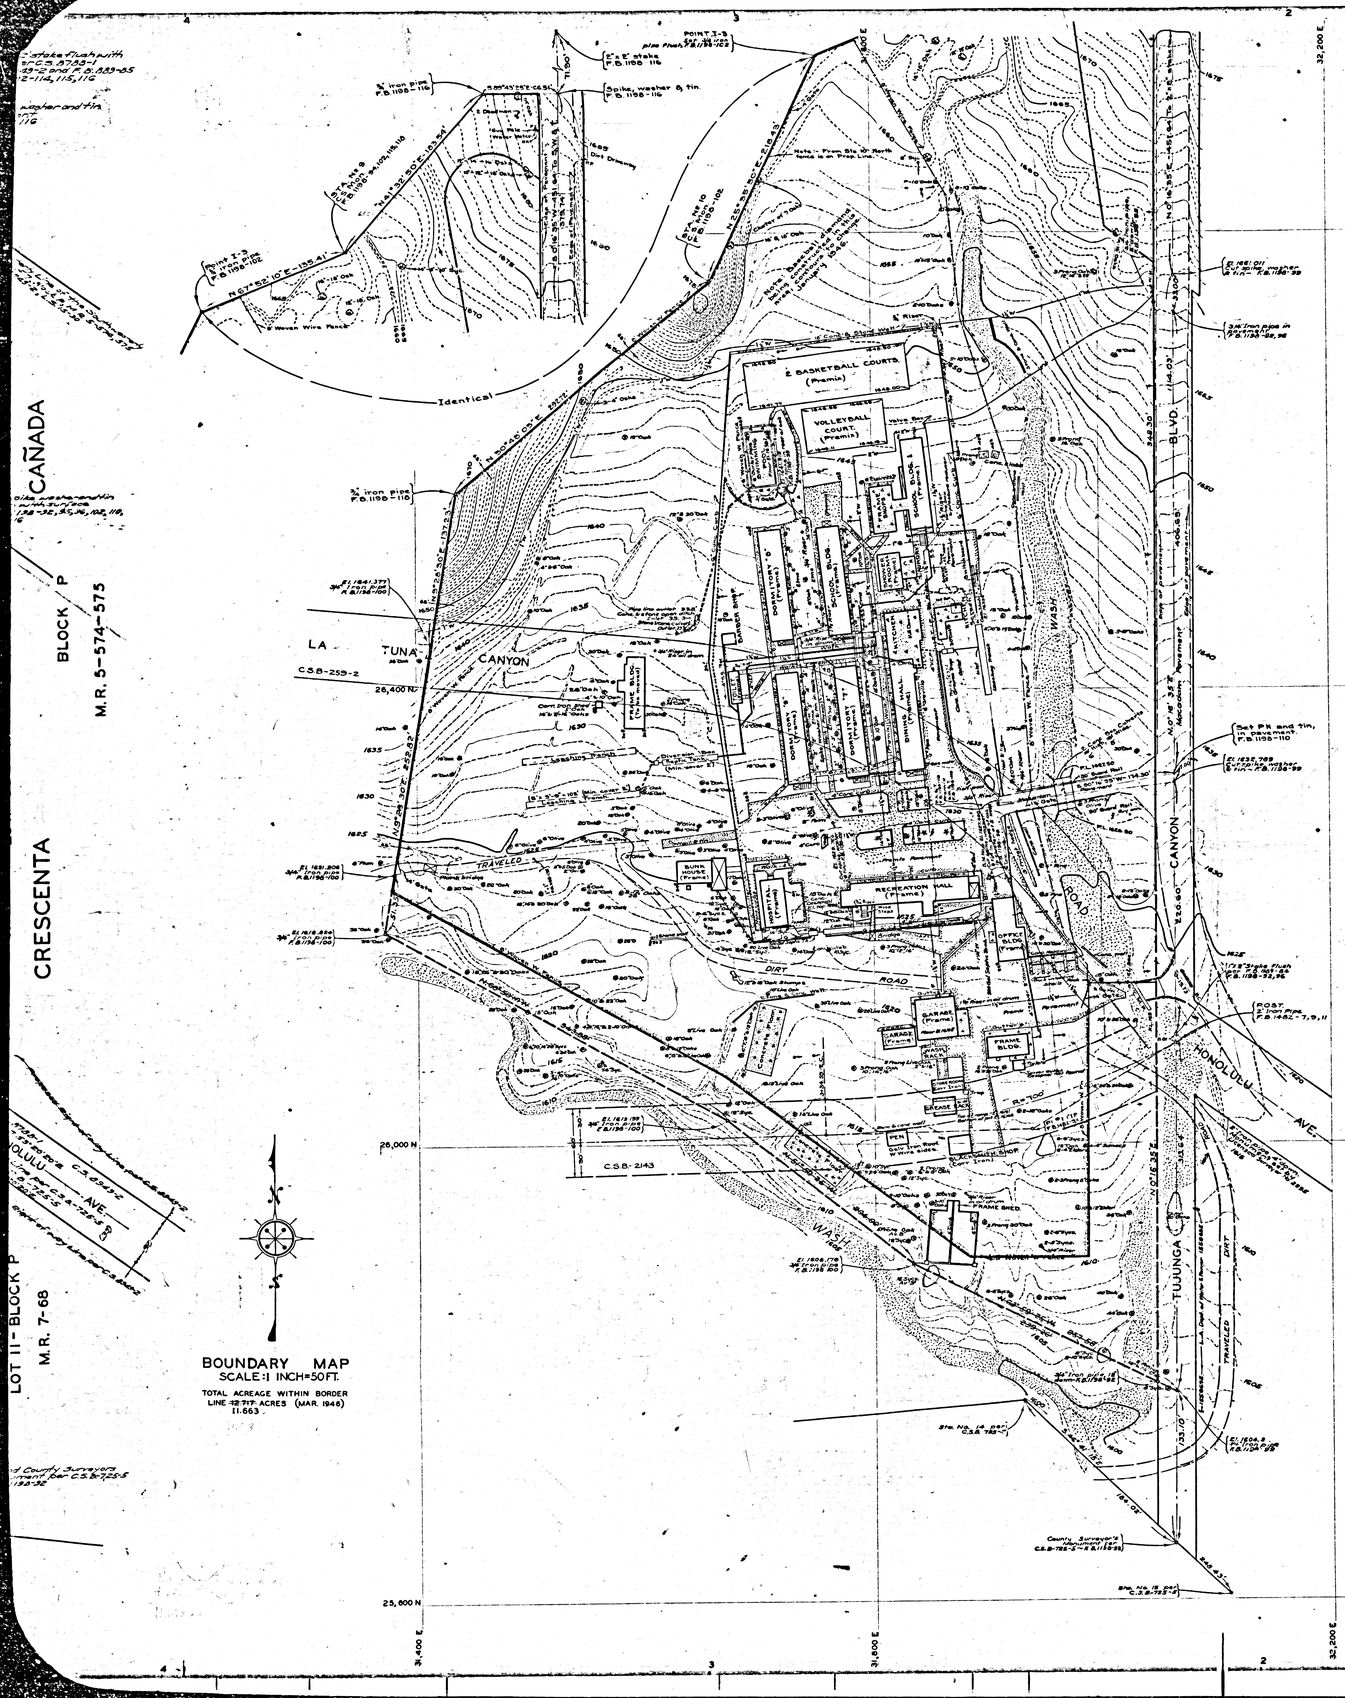


NOTE: For proposed La Tuna Canyon Road see: Alignment - C.S.B.-2143 Plan & Profile - C.S.B.-2149-1 Cross Sections - C.S.B.-2149-2.

INDEX 51

BOUNDARY MAP
SCALE: 1 INCH = 50 FT.

TOTAL ACREAGE WITHIN BORDER LINE = 12.717 ACRES (MAR. 1946)
11.663

TOPOGRAPHIC MAP
SCALE: 1 INCH = 40 FT.

PLANE TABLE SHEET G-246
DATUM - MEAN SEA LEVEL
ELEVATIONS SHOWN HEREON ARE BASED UPON B.M. # 2 (F.B. 910-18) THE ELEVATION OF WHICH WAS DETERMINED FROM U.S.G.S.B.M. "R.S.S.-1924" (U.S. 914) BASED UPON THE U.S.C.&G.S. ADJUSTMENT OF 1928.

TOPOGRAPHY REVISED JANUARY 1946 - J. A. LYON

COUNTY OF LOS ANGELES
MAP OF
# LA TUNA CANYON PROBATION CAMP
BEING A PORTION OF LOT 46
SUBDIVISIONS OF RANCHO LA CAÑADA
M. R. 4-351

COUNTY SURVEYORS MAP Nº B-1867
SCALE AS SHOWN

JOB NUMBER 8387

ALFRED JONES — COUNTY SURVEYOR
SURVEYED - APR. 1944, NOV. 1945

SURVEYED ON REQUEST OF THE CHIEF MECHANICAL ENGINEER UNDER SEC. 79 ORD. 4099, BY LETTER DATED APRIL 17, 1944

BEARINGS ARE BASED ON THE BEARING OF TUJUNGA CANYON BLVD. AS SHOWN ON C.S.B. -725-5

F.B. 1198-91-118

FIELD WORK BY: C.V. CRUMLEY, W.E. BRADEN
OFFICE WORK BY: C.W. COX, J.A. LYON, H.N. BRADSTREET
CHECKED BY: D.M. FINLEY, M.D. DARLING

REVISED - SEPT. 1945 - C.W. COX
REVISED - MAR. 1946 - C.W. COX
REVISED - SEPT. 1946 - C.W. COX
REVISED - FEB. 1949 - C.J. GALLI

CSB-1867
A1 OF A2

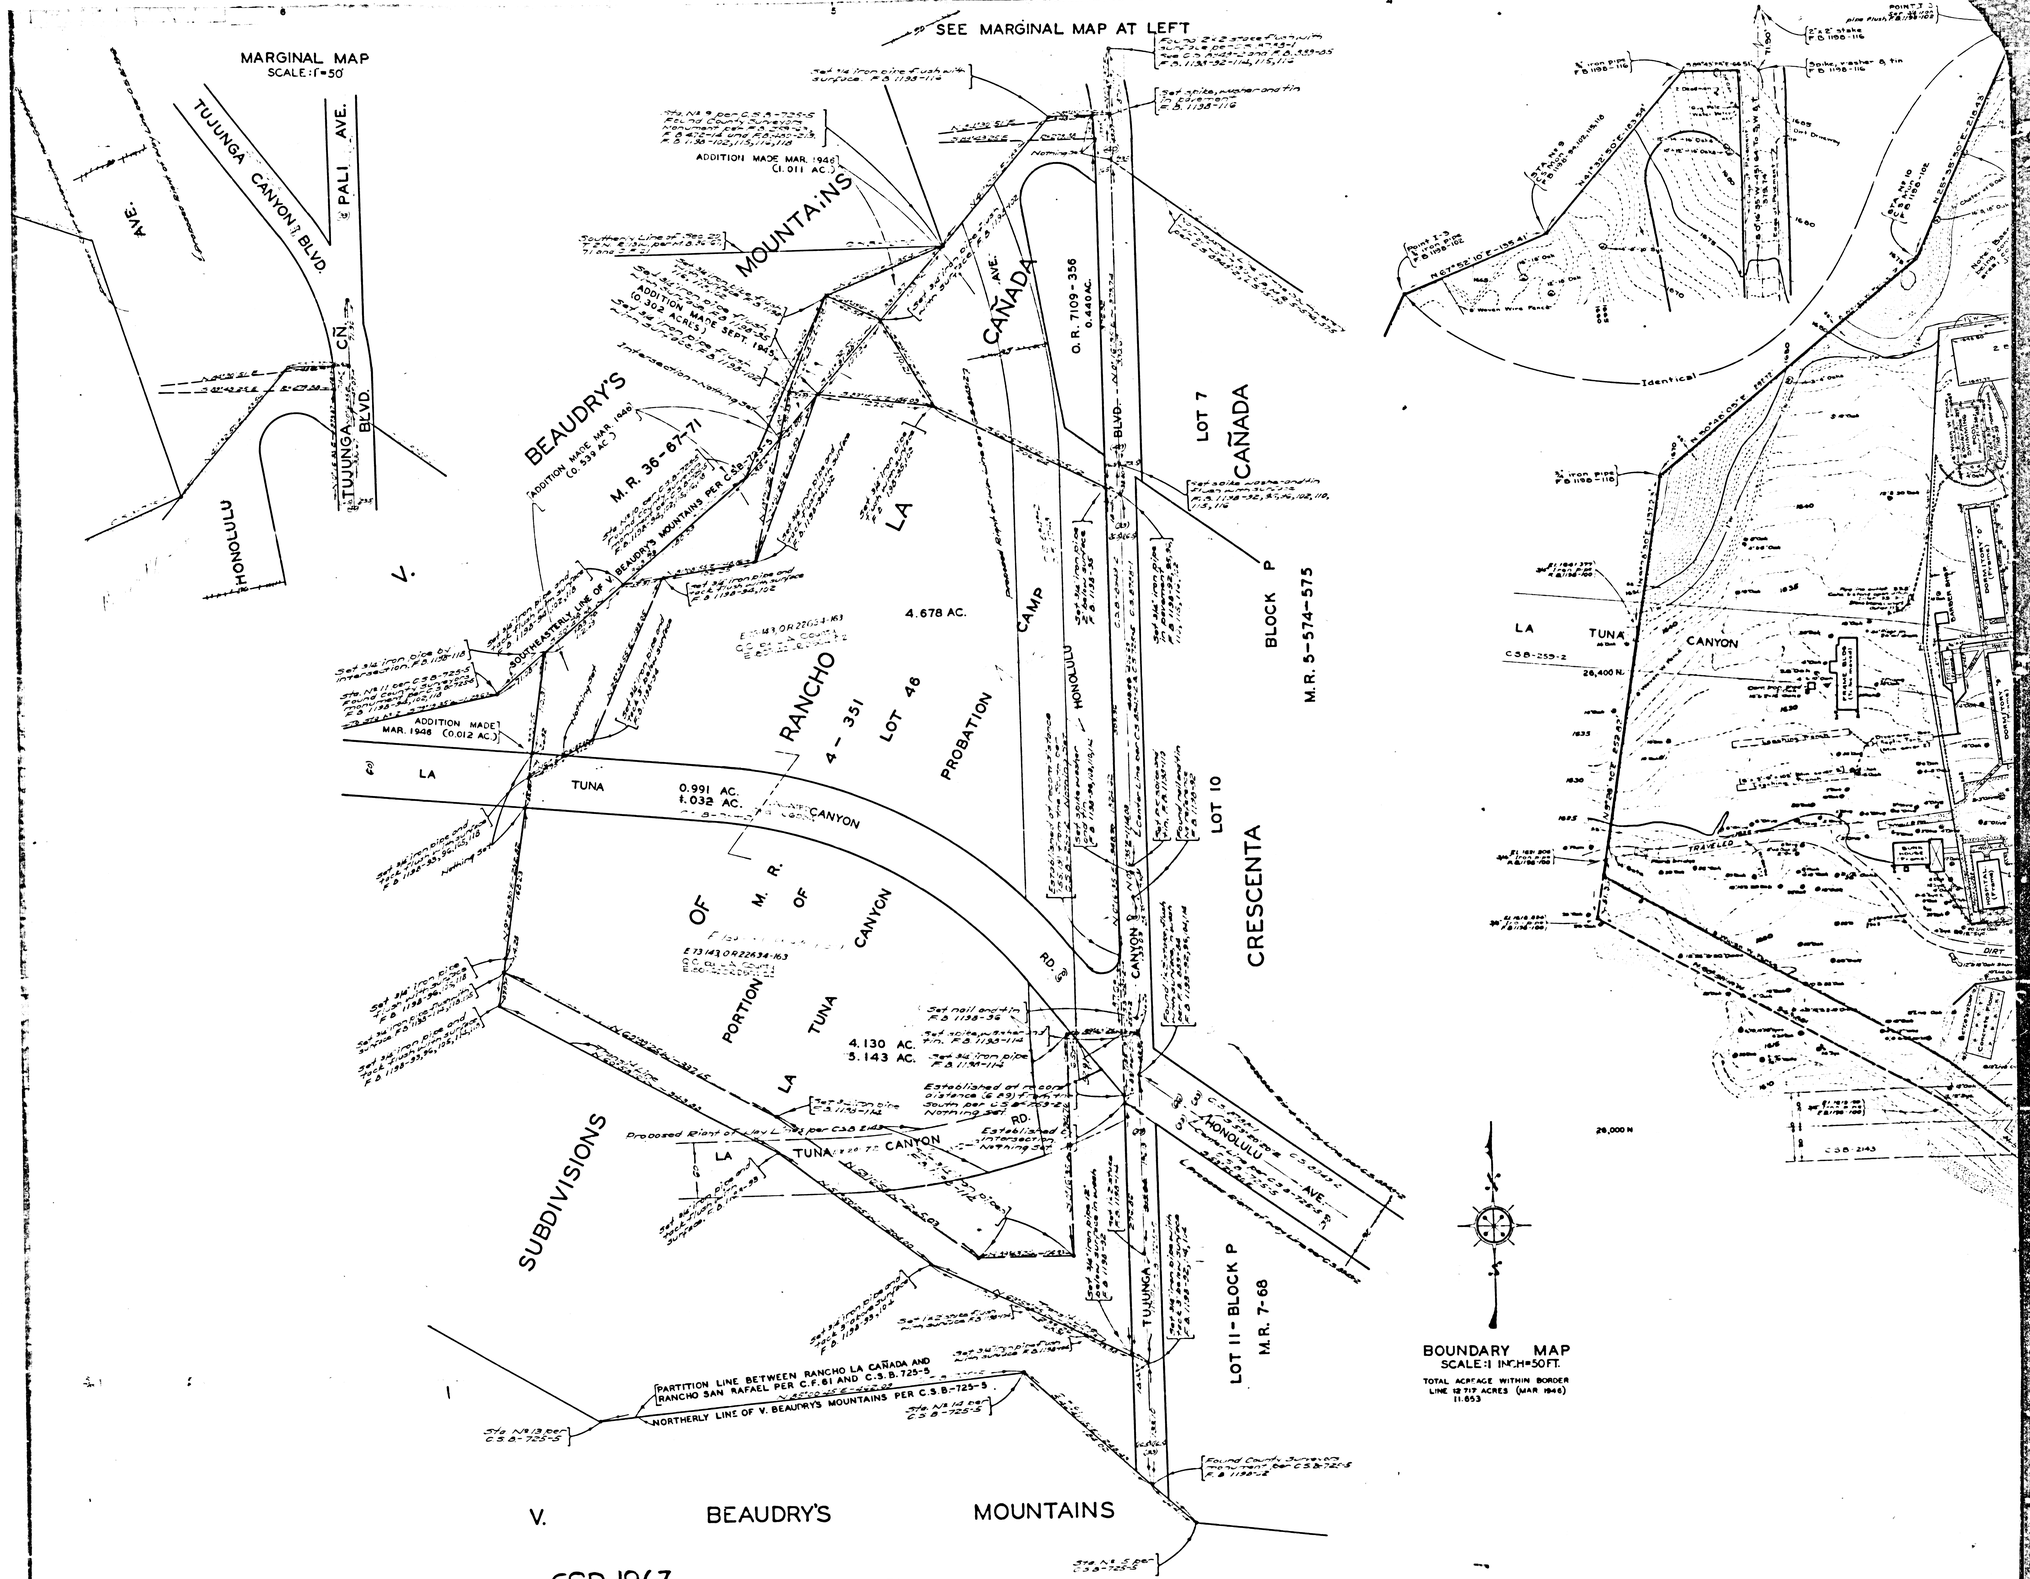


CSB-1867
A20FA2