
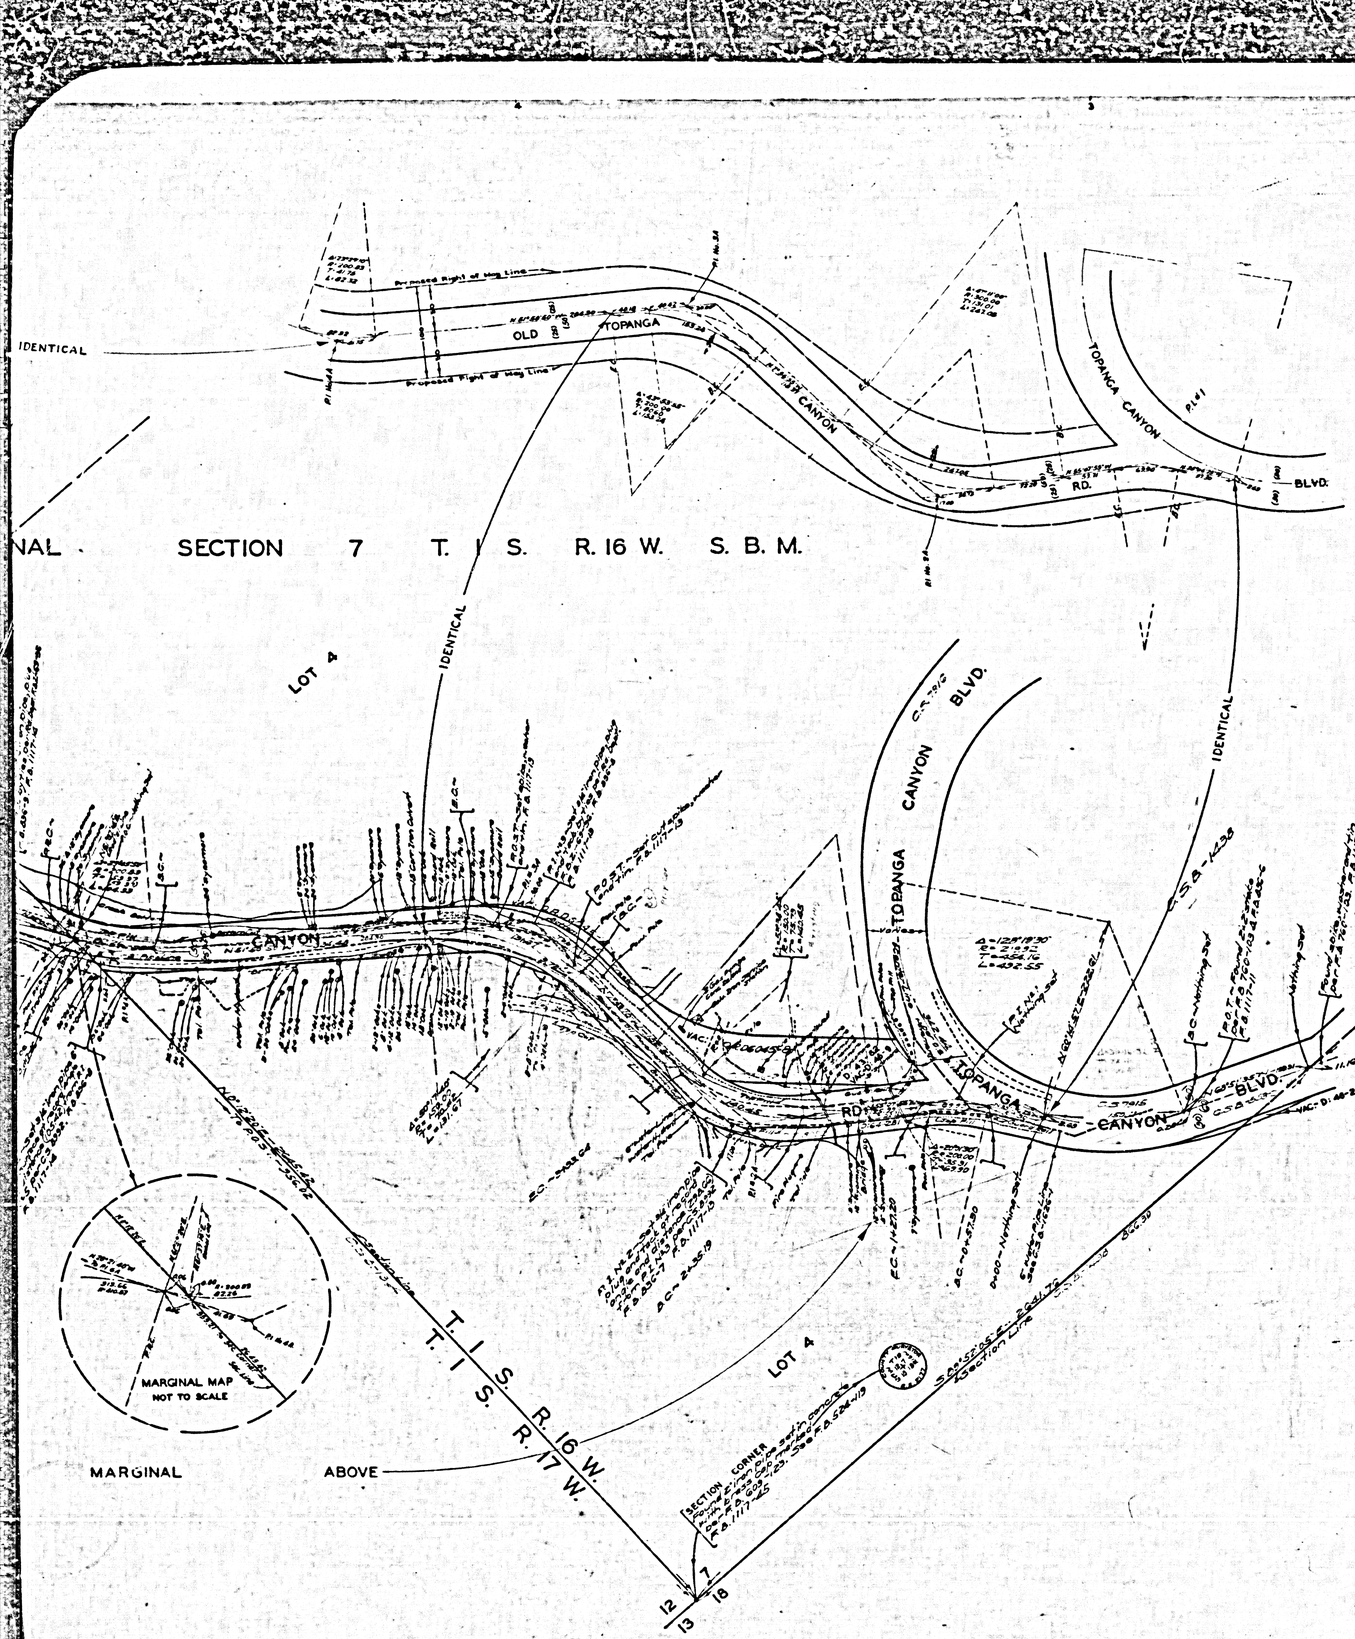


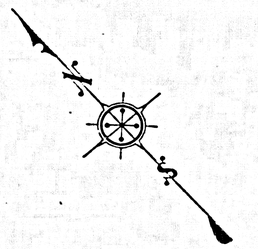

COUNTY OF LOS ANGELES
MAP OF

OLD TOPANGA CANYON ROAD

FROM
TOPANGA CANYON BOULEVARD
TO
SOUTHERLY BOUNDARY LINE
CITY OF LOS ANGELES

COUNTY SURVEYORS MAP Nº B-1909
SHEET Nº 1 OF 5 SHEETS
SCALE: 1 INCH = 50 FT.

JOB NUMBER 8369

ALFRED JONES~COUNTY SURVEYOR
SURVEYED NOV. 1943 - JAN. 1947

SURVEYED ON REQUEST OF THE COUNTY ROAD COMMISSIONER, UNDER SEC. 78, ORD. 4099 BY LETTER DATED SEPT. 27, 1943

BEARINGS ARE BASED ON THE LOS ANGELES COUNTY COORDINATE SYSTEM, LAMBERT GRID, CENTRAL MERIDIAN 118° 20' WEST ~ SEE C.S. 9423

F.B. 1117-S-109

FIELD WORK BY . . . . F.H. BLANCHARD
OFFICE WORK BY . . . . . A.A. ROESER
C.W. COX
CHECKED BY . . . . . A.A. ROESER INDEX 89

Revised H.M.F.D. September 1963

CSB-1909-1
A1 OF A3

Proposed Right of Way Line

ROAD

IDENTICAL

FRACTIONAL SECTION 7 T. 1 S. R. 16 W.

LOT 3

LOT 4

1/4 SECTION CORNER

OLD TOPANGA ROAD

CANYON

MARGINAL MAP
NOT TO SCALE

T. 1 S. R. 16 W.
T. 1 S. R. 17 W.


1 S. R. 17 W. S. B. M.

E. 1/4

OLD TOPANGA CANYON ROAD SEE MARGINAL ABOVE

1 S. R. 17 W. S. B. M.

CSB-1909-1
A2 OF A3

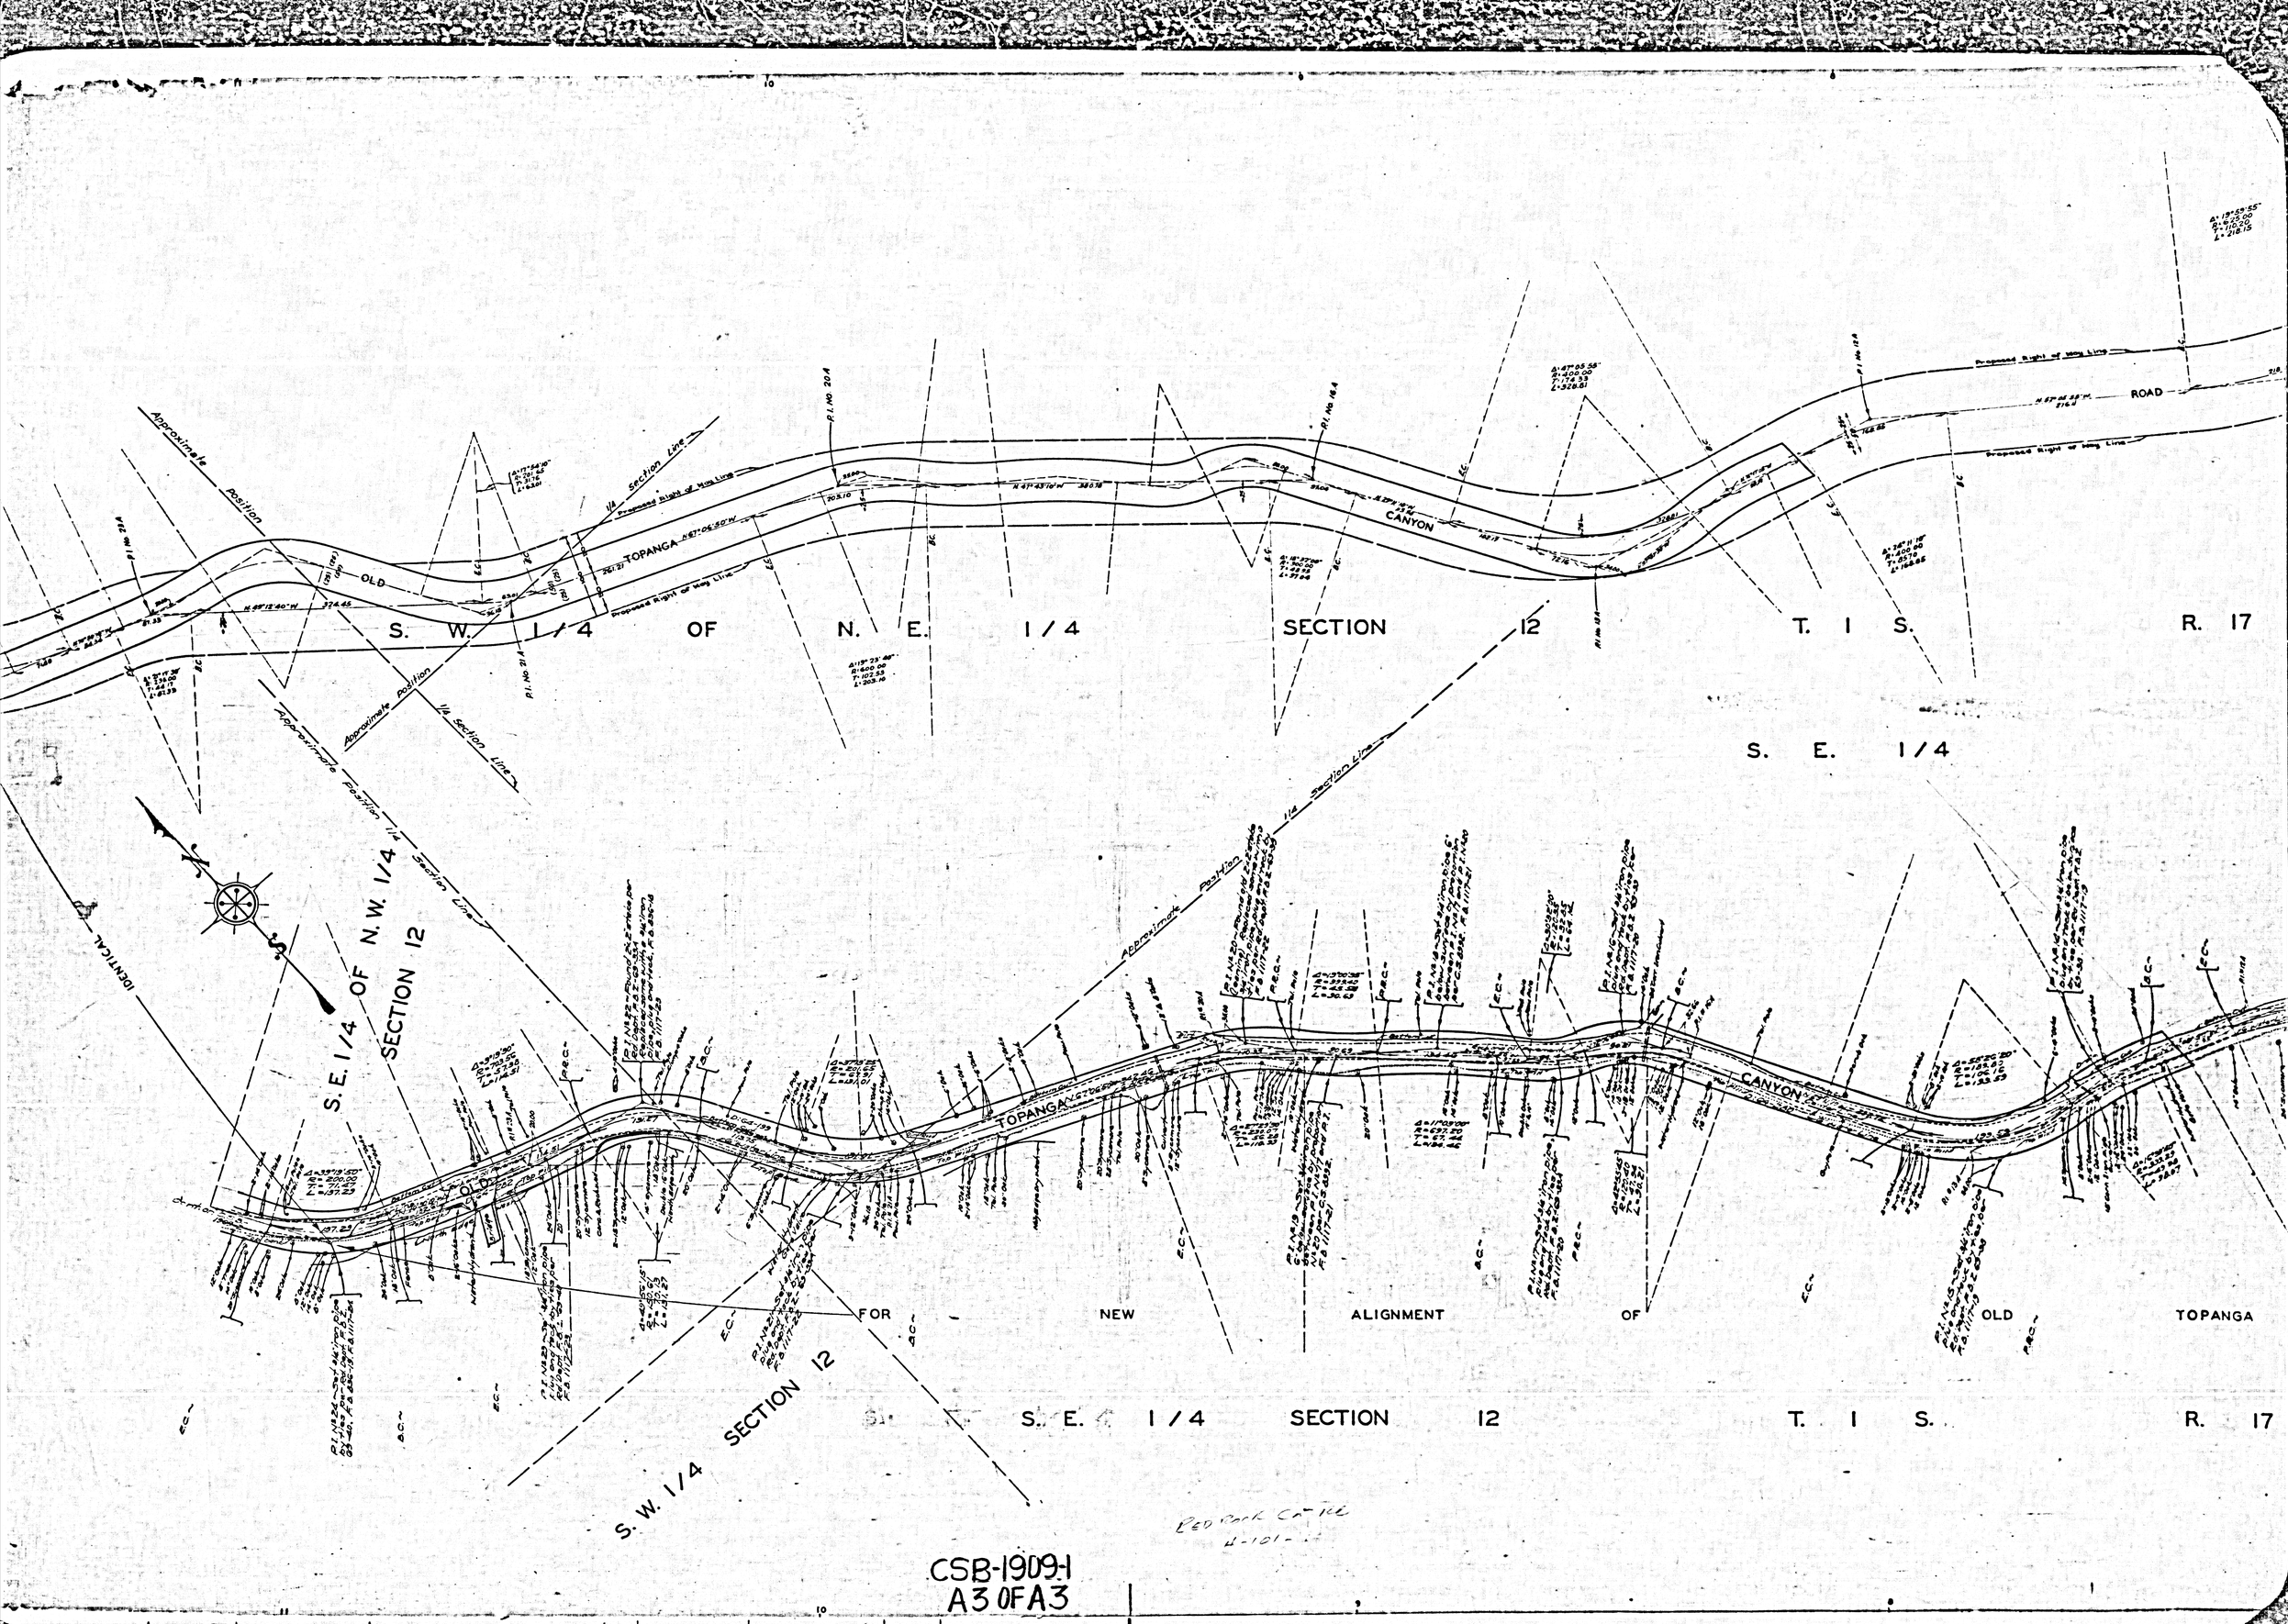

Red Rock Canyon
H-101-1

CSB-1909-1
A3 OF A3