PORTION OF

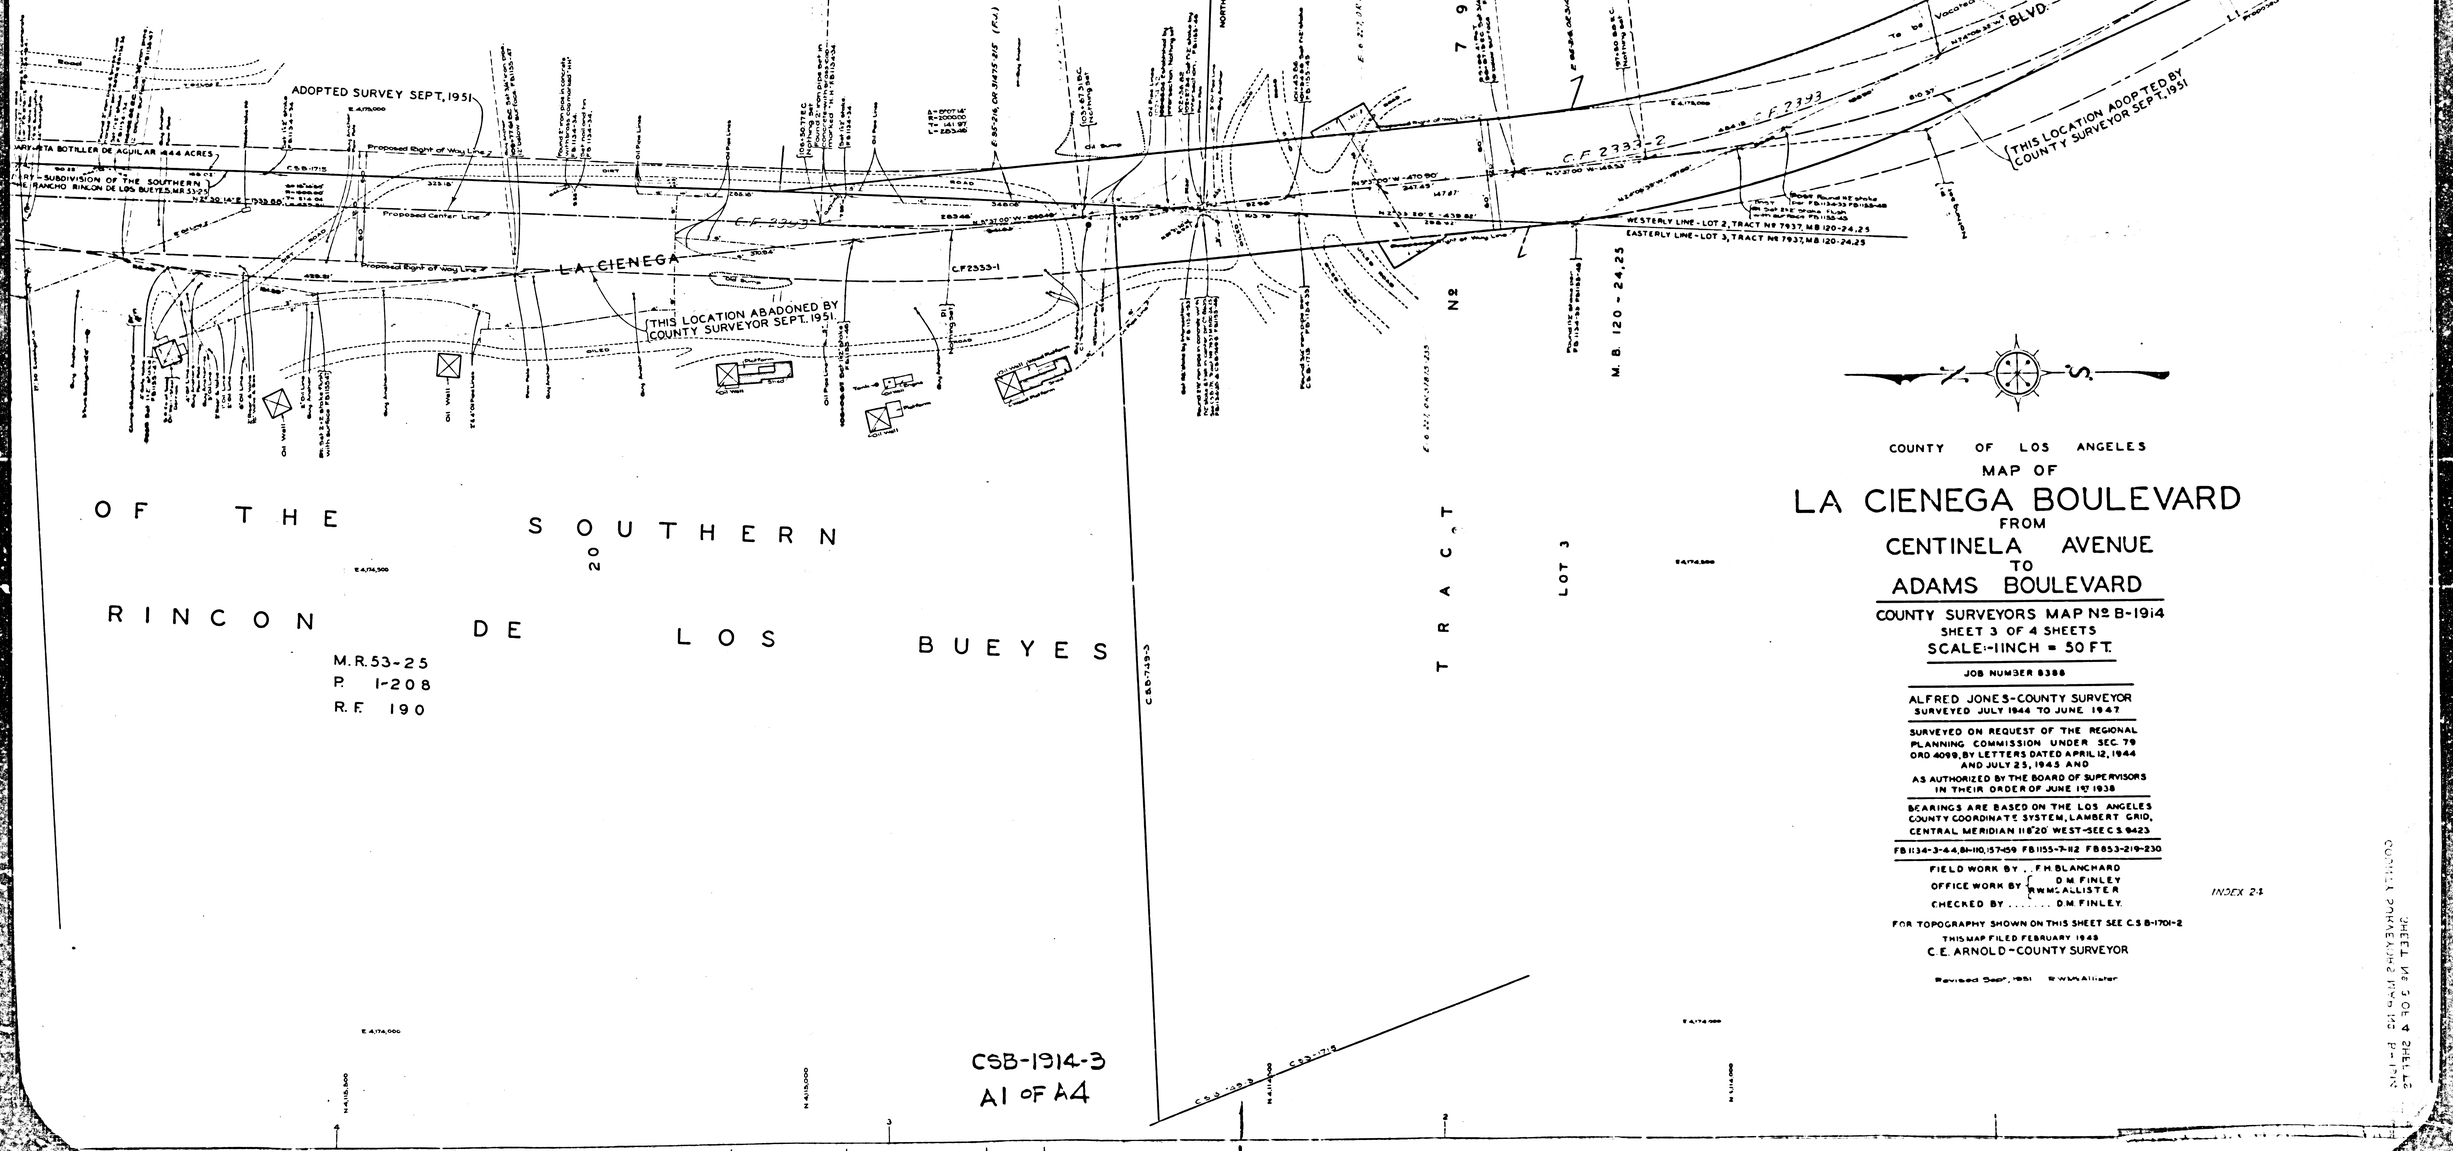
DE AGUILAR 444 ACRES

C.F. 900 P. 1-259 R.F. 532

OF THE SOUTHERN 20

RINCON DE LOS BUEYES

M.R. 53-25
P. 1-208
R.F. 190



COUNTY OF LOS ANGELES

MAP OF

LA CIENEGA BOULEVARD

FROM

CENTINELA AVENUE

TO

ADAMS BOULEVARD

COUNTY SURVEYORS MAP No. B-1914

SHEET 3 OF 4 SHEETS

SCALE:-1INCH = 50 FT.

JOB NUMBER 8386

ALFRED JONES-COUNTY SURVEYOR
SURVEYED JULY 1944 TO JUNE 1947

SURVEYED ON REQUEST OF THE REGIONAL PLANNING COMMISSION UNDER SEC. 79 ORD 4099, BY LETTERS DATED APRIL 12, 1944 AND JULY 25, 1945 AND AS AUTHORIZED BY THE BOARD OF SUPERVISORS IN THEIR ORDER OF JUNE 1ST 1938

BEARINGS ARE BASED ON THE LOS ANGELES COUNTY COORDINATE SYSTEM, LAMBERT GRID, CENTRAL MERIDIAN 118°20' WEST-SEE C.S. 9423

FB 1134-3-4-4, 84-110, 157-159 FB 1155-7-112 FB 853-219-230

FIELD WORK BY . . F.H. BLANCHARD
OFFICE WORK BY { D.M. FINLEY, WM. C. ALLISTER
CHECKED BY . . . . . D.M. FINLEY

FOR TOPOGRAPHY SHOWN ON THIS SHEET SEE C.S. B-1701-2

THIS MAP FILED FEBRUARY 1949
C.E. ARNOLD-COUNTY SURVEYOR

Revised Sept. 1951 W.W.McAllister

INDEX 2-1

CSB-1914-3
A1 OF A4

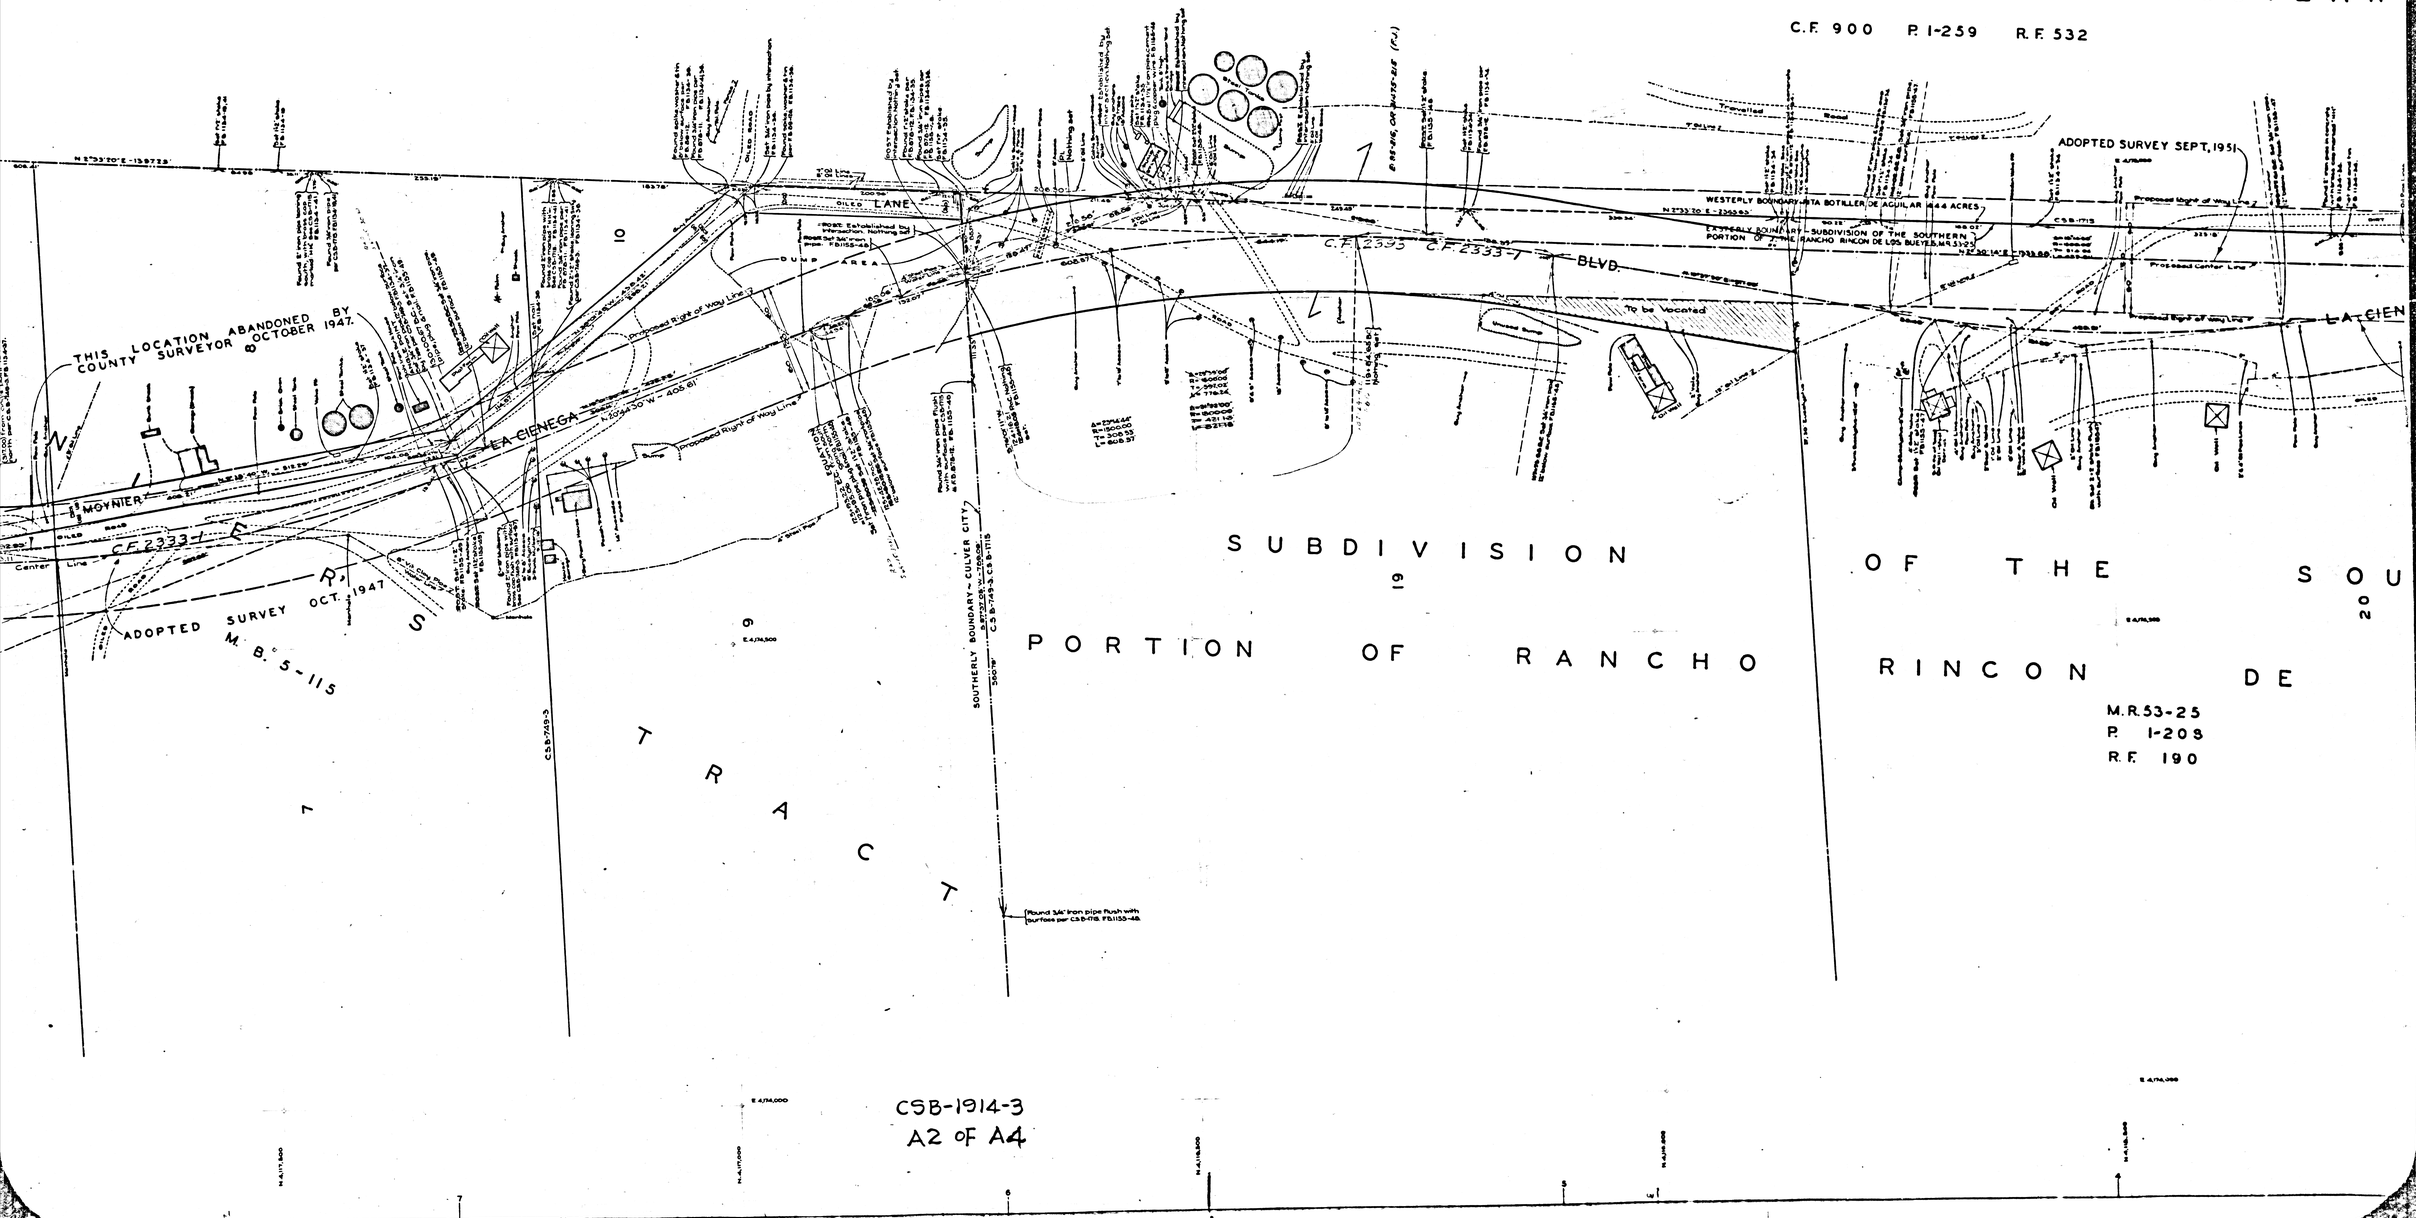
COUNTY SURVEYOR'S MAP NO. B-1914 SHEET NO. 3 OF 4 SHEETS
PRINTED ON 100% RECYCLED PAPER

ACRES

PORTION OF

RITA BOTILLER DE AGUILAR

C.F. 900 P. 1-259 R.F. 532


ADOPTED SURVEY SEPT, 1951
WESTERLY BOUNDARY-RITA BOTILLER DE AGUILAR 144 ACRES
EASTERLY BOUNDARY-SUBDIVISION OF THE SOUTHERN PORTION OF 2-MILE RANCHO RINCON DE LOS BUEYES M.R. 53-25
C.S.B.-1715
C.F. 2333
C.F. 2333-1
BLVD.
To be located
LA CIENEGA
DUMP AREA
Proposed Right of Way Line
Proposed Center Line
Proposed Right of Way Line
SILEO LANE
THIS LOCATION ABANDONED BY COUNTY SURVEYOR OCTOBER 1947.
MOYNIER
CF 2333-1
Center Line
ADOPTED SURVEY OCT. 1947
M.B. S-115
SOUTHERLY BOUNDARY-CULVER CITY
C.S.B.-1715
Round 3/4" iron pipe flush with surface per C.S.B.-1715 F.B. 1150-48
Proposed Right of Way Line
Sump
Sump
Proposed Right of Way Line
Round 3/4" iron pipe flush with surface per C.S.B.-1715 F.B. 1150-48
Set Nail and Tag
Set Nail and Tag
Set Nail and Tag

PORTION OF RITA DE AGUILAR 444 ACRES

C.F. 900 P. 1-259 R.E. 532

Nº 137 18

292-39-42

MOYNIER LANE

COLISEUM ST

(No) MARGINAL MAP NOT TO SCALE

BOTILLER ST

Post dedicated Sept. 1951 R.W.M.A.

ALLADIN AVE.

TRACT 3

SOUTHERLY BOUNDARY-LOS ANGELES

NORTHERLY BOUNDARY-CULVER CITY

WESTERLY BOUNDARY-RITA BOTILLER DE AGUILAR 444 ACRES

EASTERLY BOUNDARY-CULVER CITY

BLVD.

LANE

THIS LOCATION ABANDONED BY COUNTY SURVEYOR OCT 1947

For Topography See F.B. 1155-107-111

Proposed Right of Way

Proposed Center Line C.F. 2331-1

MOYNIER

LA CIENEGA

THIS LOCATION ABANDONED BY COUNTY SURVEYOR OCTOBER 1947.

ADOPTED SURVEY OCT. 1947

M. B. 5-115

R. S. 55-40

T.T. 16025

M.B. 555-13

R.S. 53-20

M.R. 288-148

M.R. 22-20

M. R. 53-25

SUBDIVISION OF THE SOUTHERN PORTION OF THE RANCHO RINCON DE LOS BUEYES

LENAWEE AVE.

Nº 2575

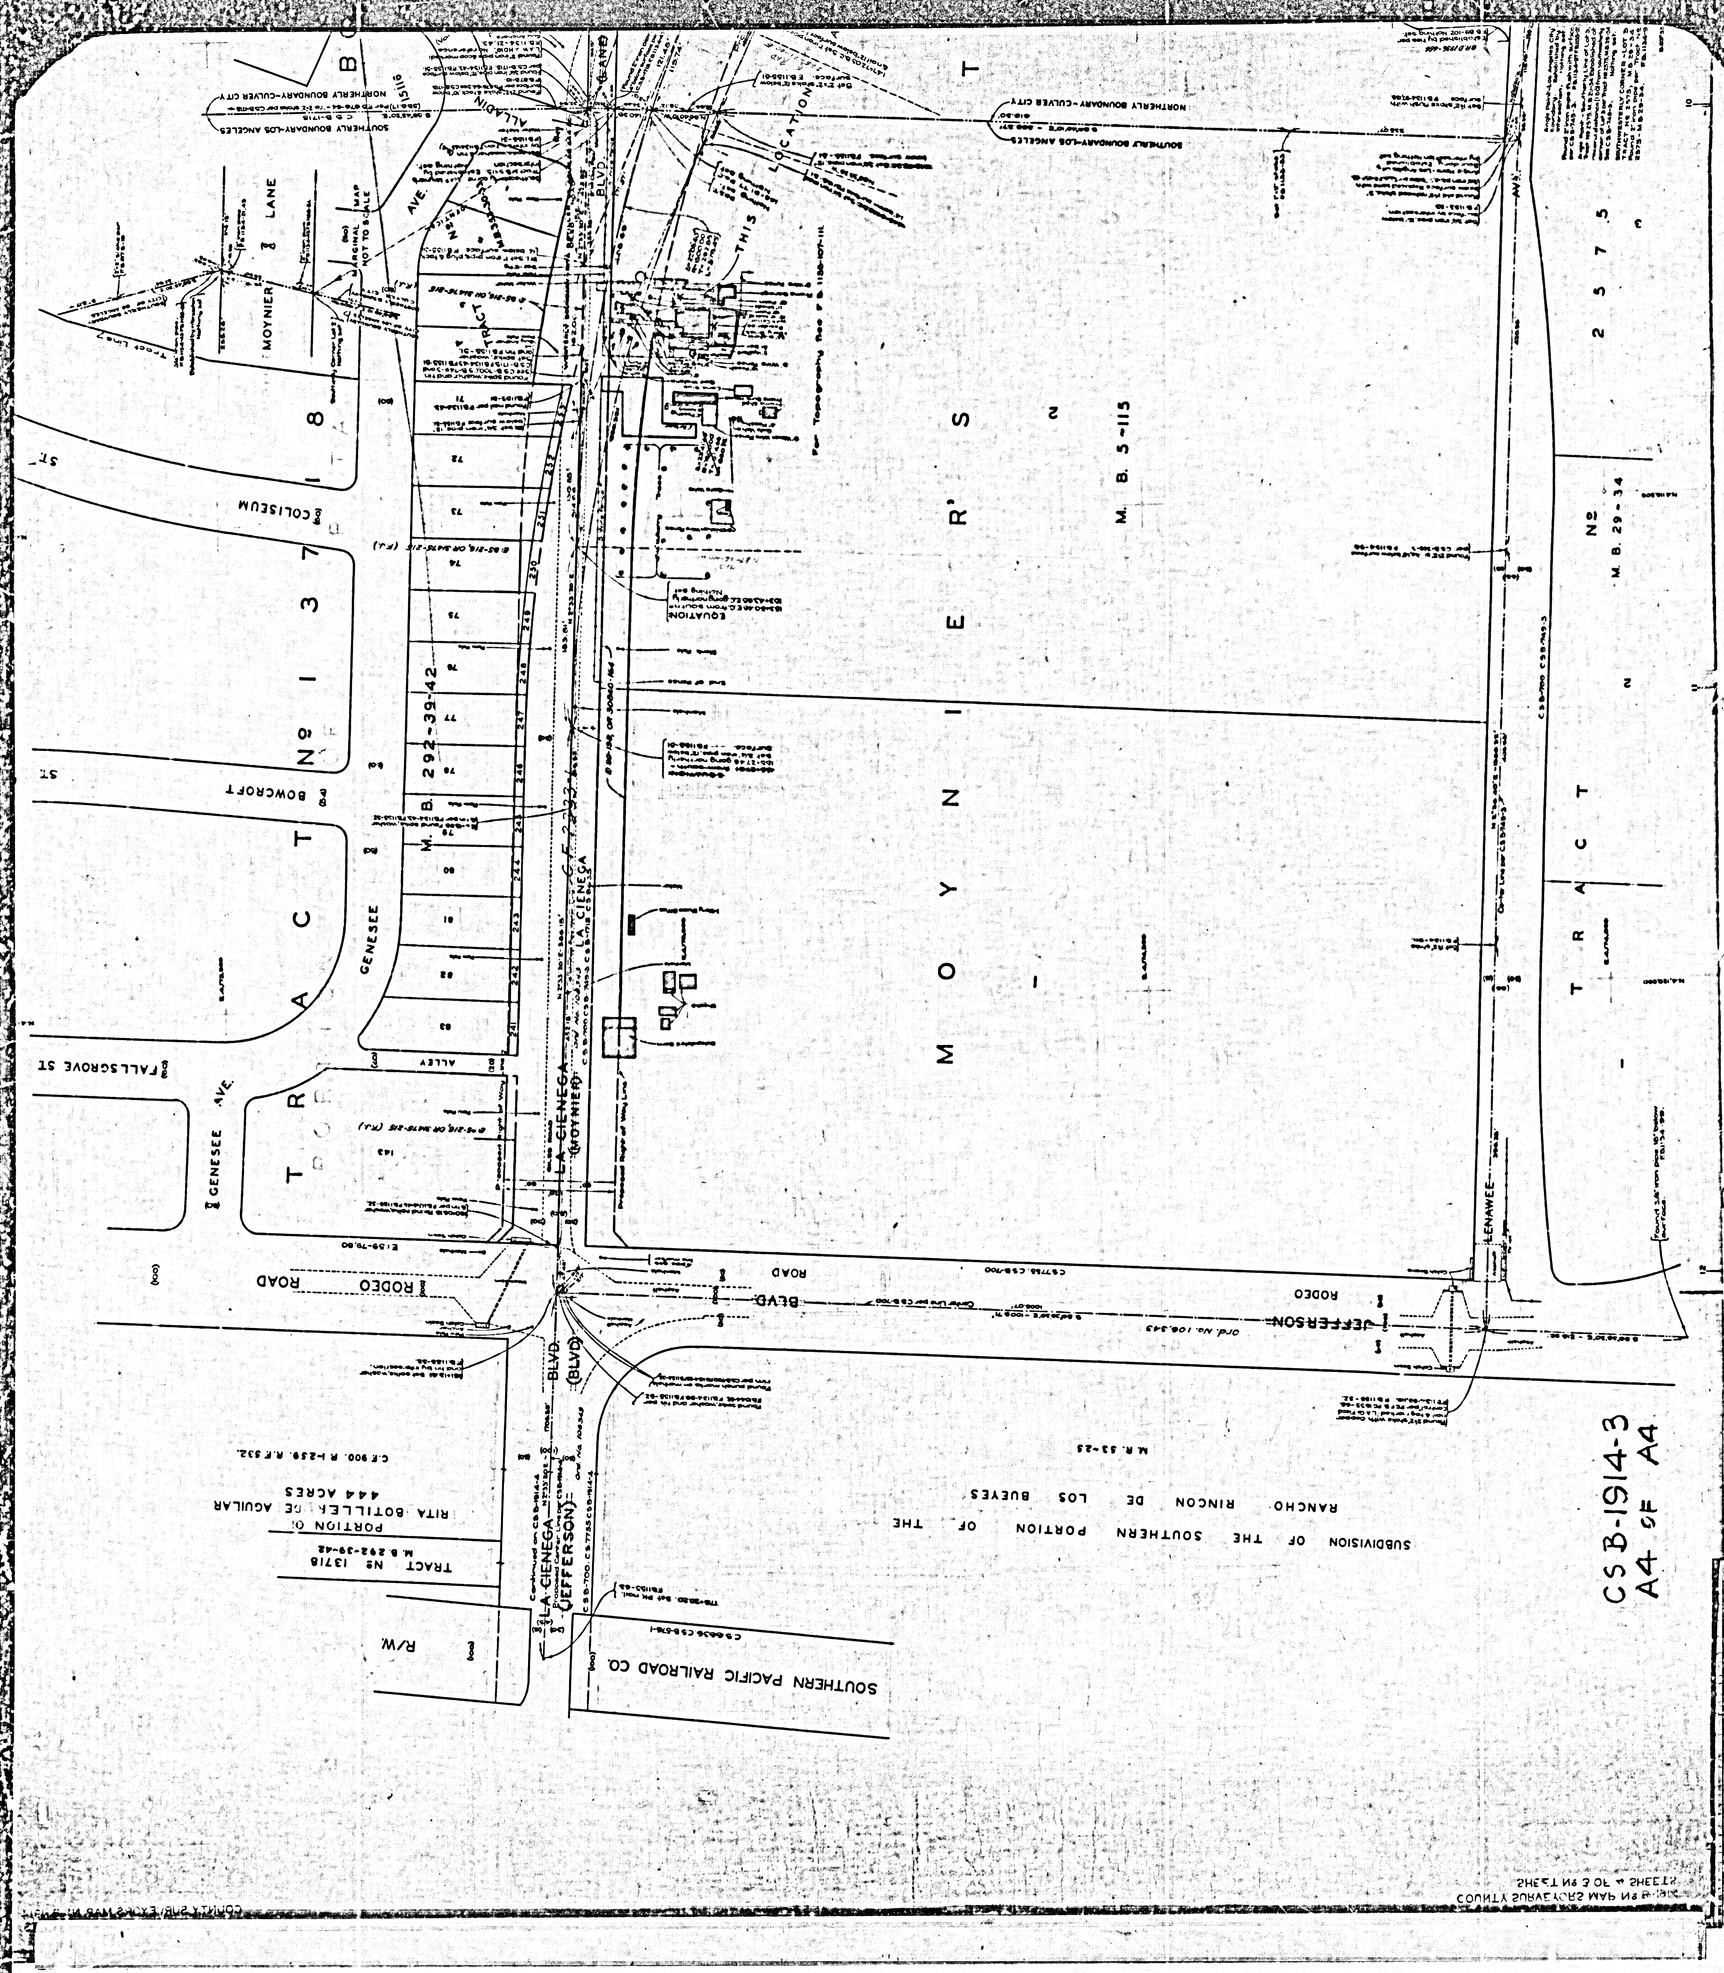
M. B. 29-34

WESTERLY BOUNDARY-CULVER CITY

C.S.B.-1715

CSB-700 CSB-749-3

CSB-1914-3
A3 OF A4


MOYNIER TRACT
M. B. 5-113
TRACT No 2575
M. B. 29-34
TRACT No 1371
M. B. 292-39-42
LA CIENEGA (MOYNIER)
LA CIENEGA (JEFFERSON)
SOUTHERN PACIFIC RAILROAD CO.
R/W
RITA BOTTLEK ET AL AGUILAR
444 ACRES
SUBDIVISION OF THE SOUTHERN PORTION OF THE RANCHO RINCON DE LOS BUEYES
M. R. 33-23
COLISEUM ST
BOWCROFT ST
FALLSGROVE ST
GENESEE AVE
ALLEY
RODEO ROAD
JEFFERSON BLVD
LENAWEE
MOYNIER LANE
SOUTHERLY BOUNDARY-LOS ANGELES
NORTHERLY BOUNDARY-CULVER CITY
LOCATION
CS B-1914-3
A4 OF A4