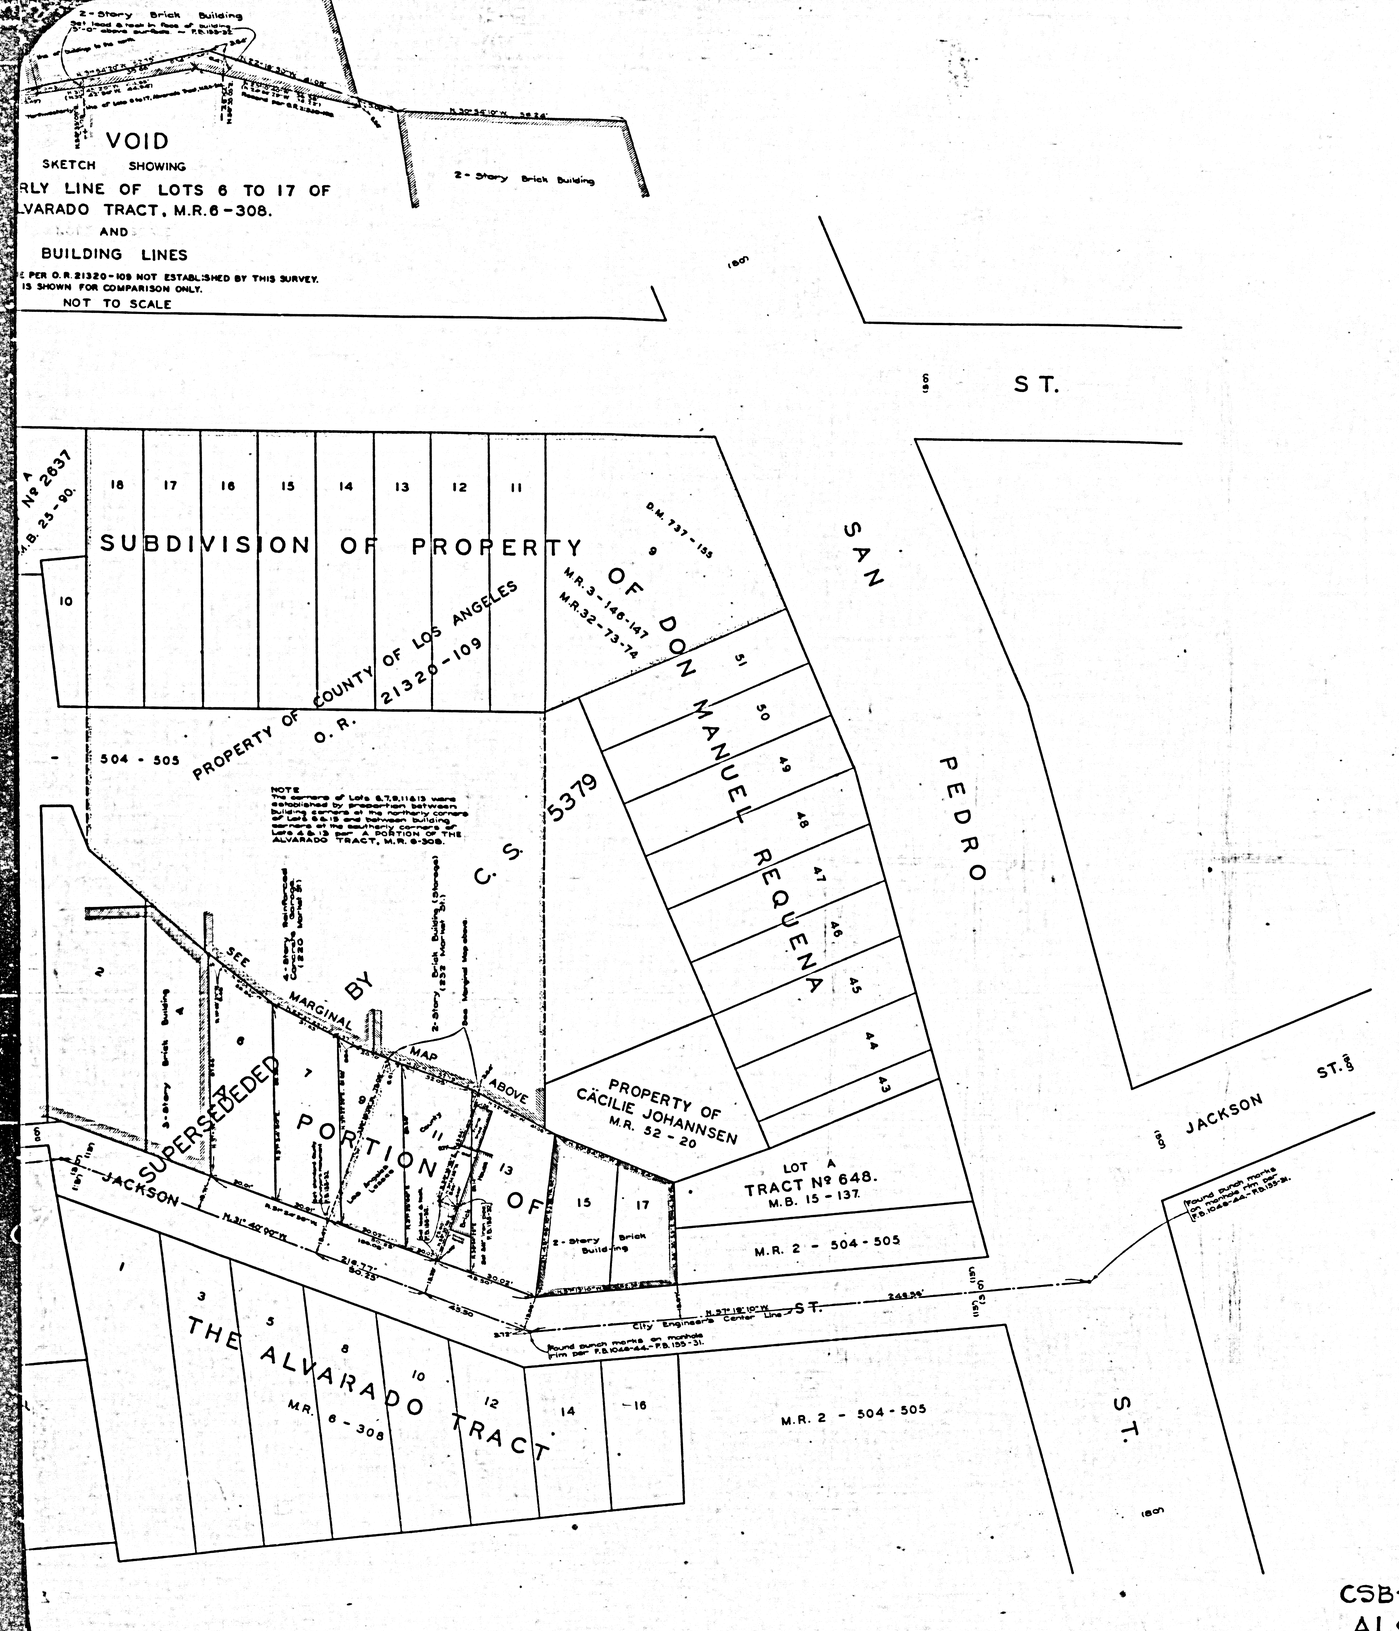

COUNTY OF LOS ANGELES
MAP OF
SERVICE YARD
(REAR OF 232 MARKET STREET)

COUNTY SURVEYORS MAP Nº B-1931
SCALE ~ 1 INCH = 20 FT.

JOB NUMBER 8416

ALFRED JONES COUNTY SURVEYOR
SURVEYED DECEMBER, 1945.

SURVEYED ON REQUEST OF THE CHIEF MECHANICAL ENGINEER UNDER SECTION 79 ORDINANCE 4099 BY LETTER DATED NOVEMBER 27, 1945.

BEARINGS ARE BASED ON THE BEARING OF JACKSON ST. PER ALVARADO TRACT M.R. 6-308.

F.B. 155 - 29-31.

FIELD WORK BY L.D. MOORE
OFFICE WORK BY A.A. ROESER
D.A. WHITE
CHECKED BY A.A. ROESER

NOTE: THIS MAP SUPERSEDED BY C. S. 5379

CSB-1931
A1 of A2

COUNTY SURVEYOR'S MAP B-1931

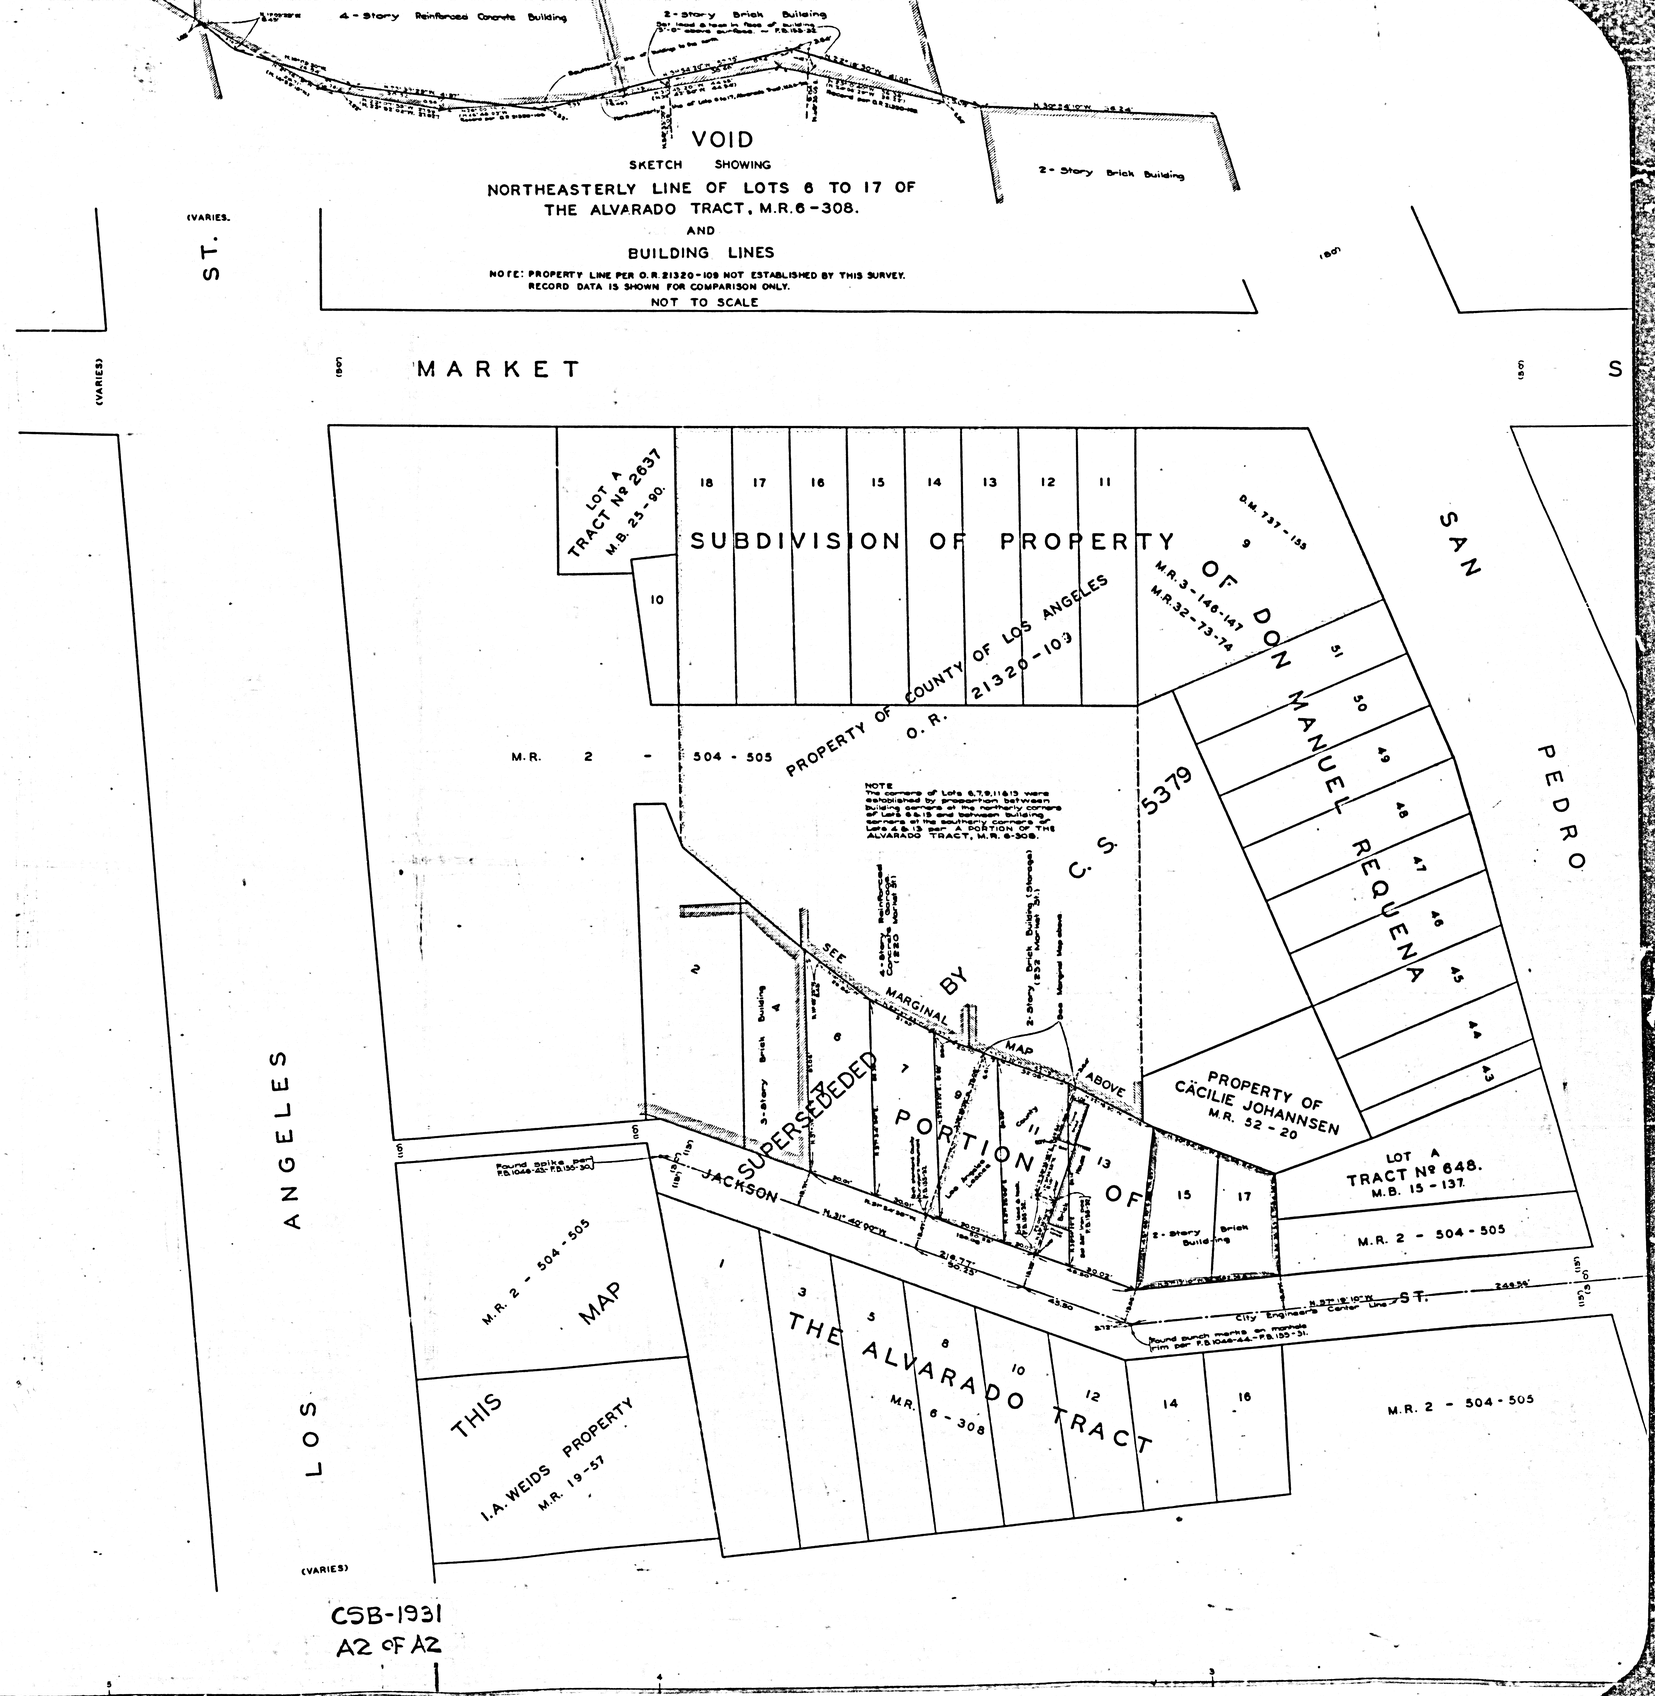

CSB-1931
A2 of A2