

COUNTY SURVEYORS MAP N° B-1950
SCALE: 1 INCH = 50 FT

ALFRED JONES-COUNTY SURVEYOR
SURVEYED JULY 1944, JAN 1946, JAN 1947.

ALFRED JONES-COUNTY SURVEYOR
SURVEYED JULY 1944, JAN 1946, JAN 1947.

SURVEYED ON REQUEST OF THE REGIONAL
PLANNING COMMISSION UNDER SEC. 79,

ORD. 4099 BY LETTER DATED MARCH 1, 1946.
AND
AS AUTHORIZED BY THE BOARD OF SUPERVISORS

BEARINGS ARE BASED ON THE LOS ANGELES
FEDERATED SYSTEM LANDPORT GRID

COUNTY COORDINATE SYSTEM LAMBERT GRID
CENTRAL MERIDIAN 118°20' WEST SEE CS 9423
FB 1134-11-31 FB 1135-12-43 FB 1133-219-24

FIELD WORK BY... F.M. BLANCHARD
D.M. FINLEY


OFFICE WORK BY: JAMES ALLISTER
CHECKED BY: D.M. FINLEY.

FOR CONTOUR MAPS SEE C.S.B-170H, C.S.B-171

THIS MAP FILED FEBRUARY 1948
C. E. ARNOLD - COUNTY SURVEYOR

Revised October 1949. RW MS A.

INDEX 2-1

 

TRACT No 7937

M.B. 120 - 24, 25
LOT 1

No

LOT 1

M.B. 120 - 24, 25

CSB-1950
A2 OF A4

Topography See C.S.B.-1777-3


TRACT N^o 12584
M.B. 254-7
LOT 1

TRACT N^o


M.B. 120

PORTION OF
CIENEGA O'PASO
TOMAS A. SANCHEZ 33175 AC.
PATENTS BOOK I, PAGE 259
C.F. 900

CSB-1950
A3 OF A4

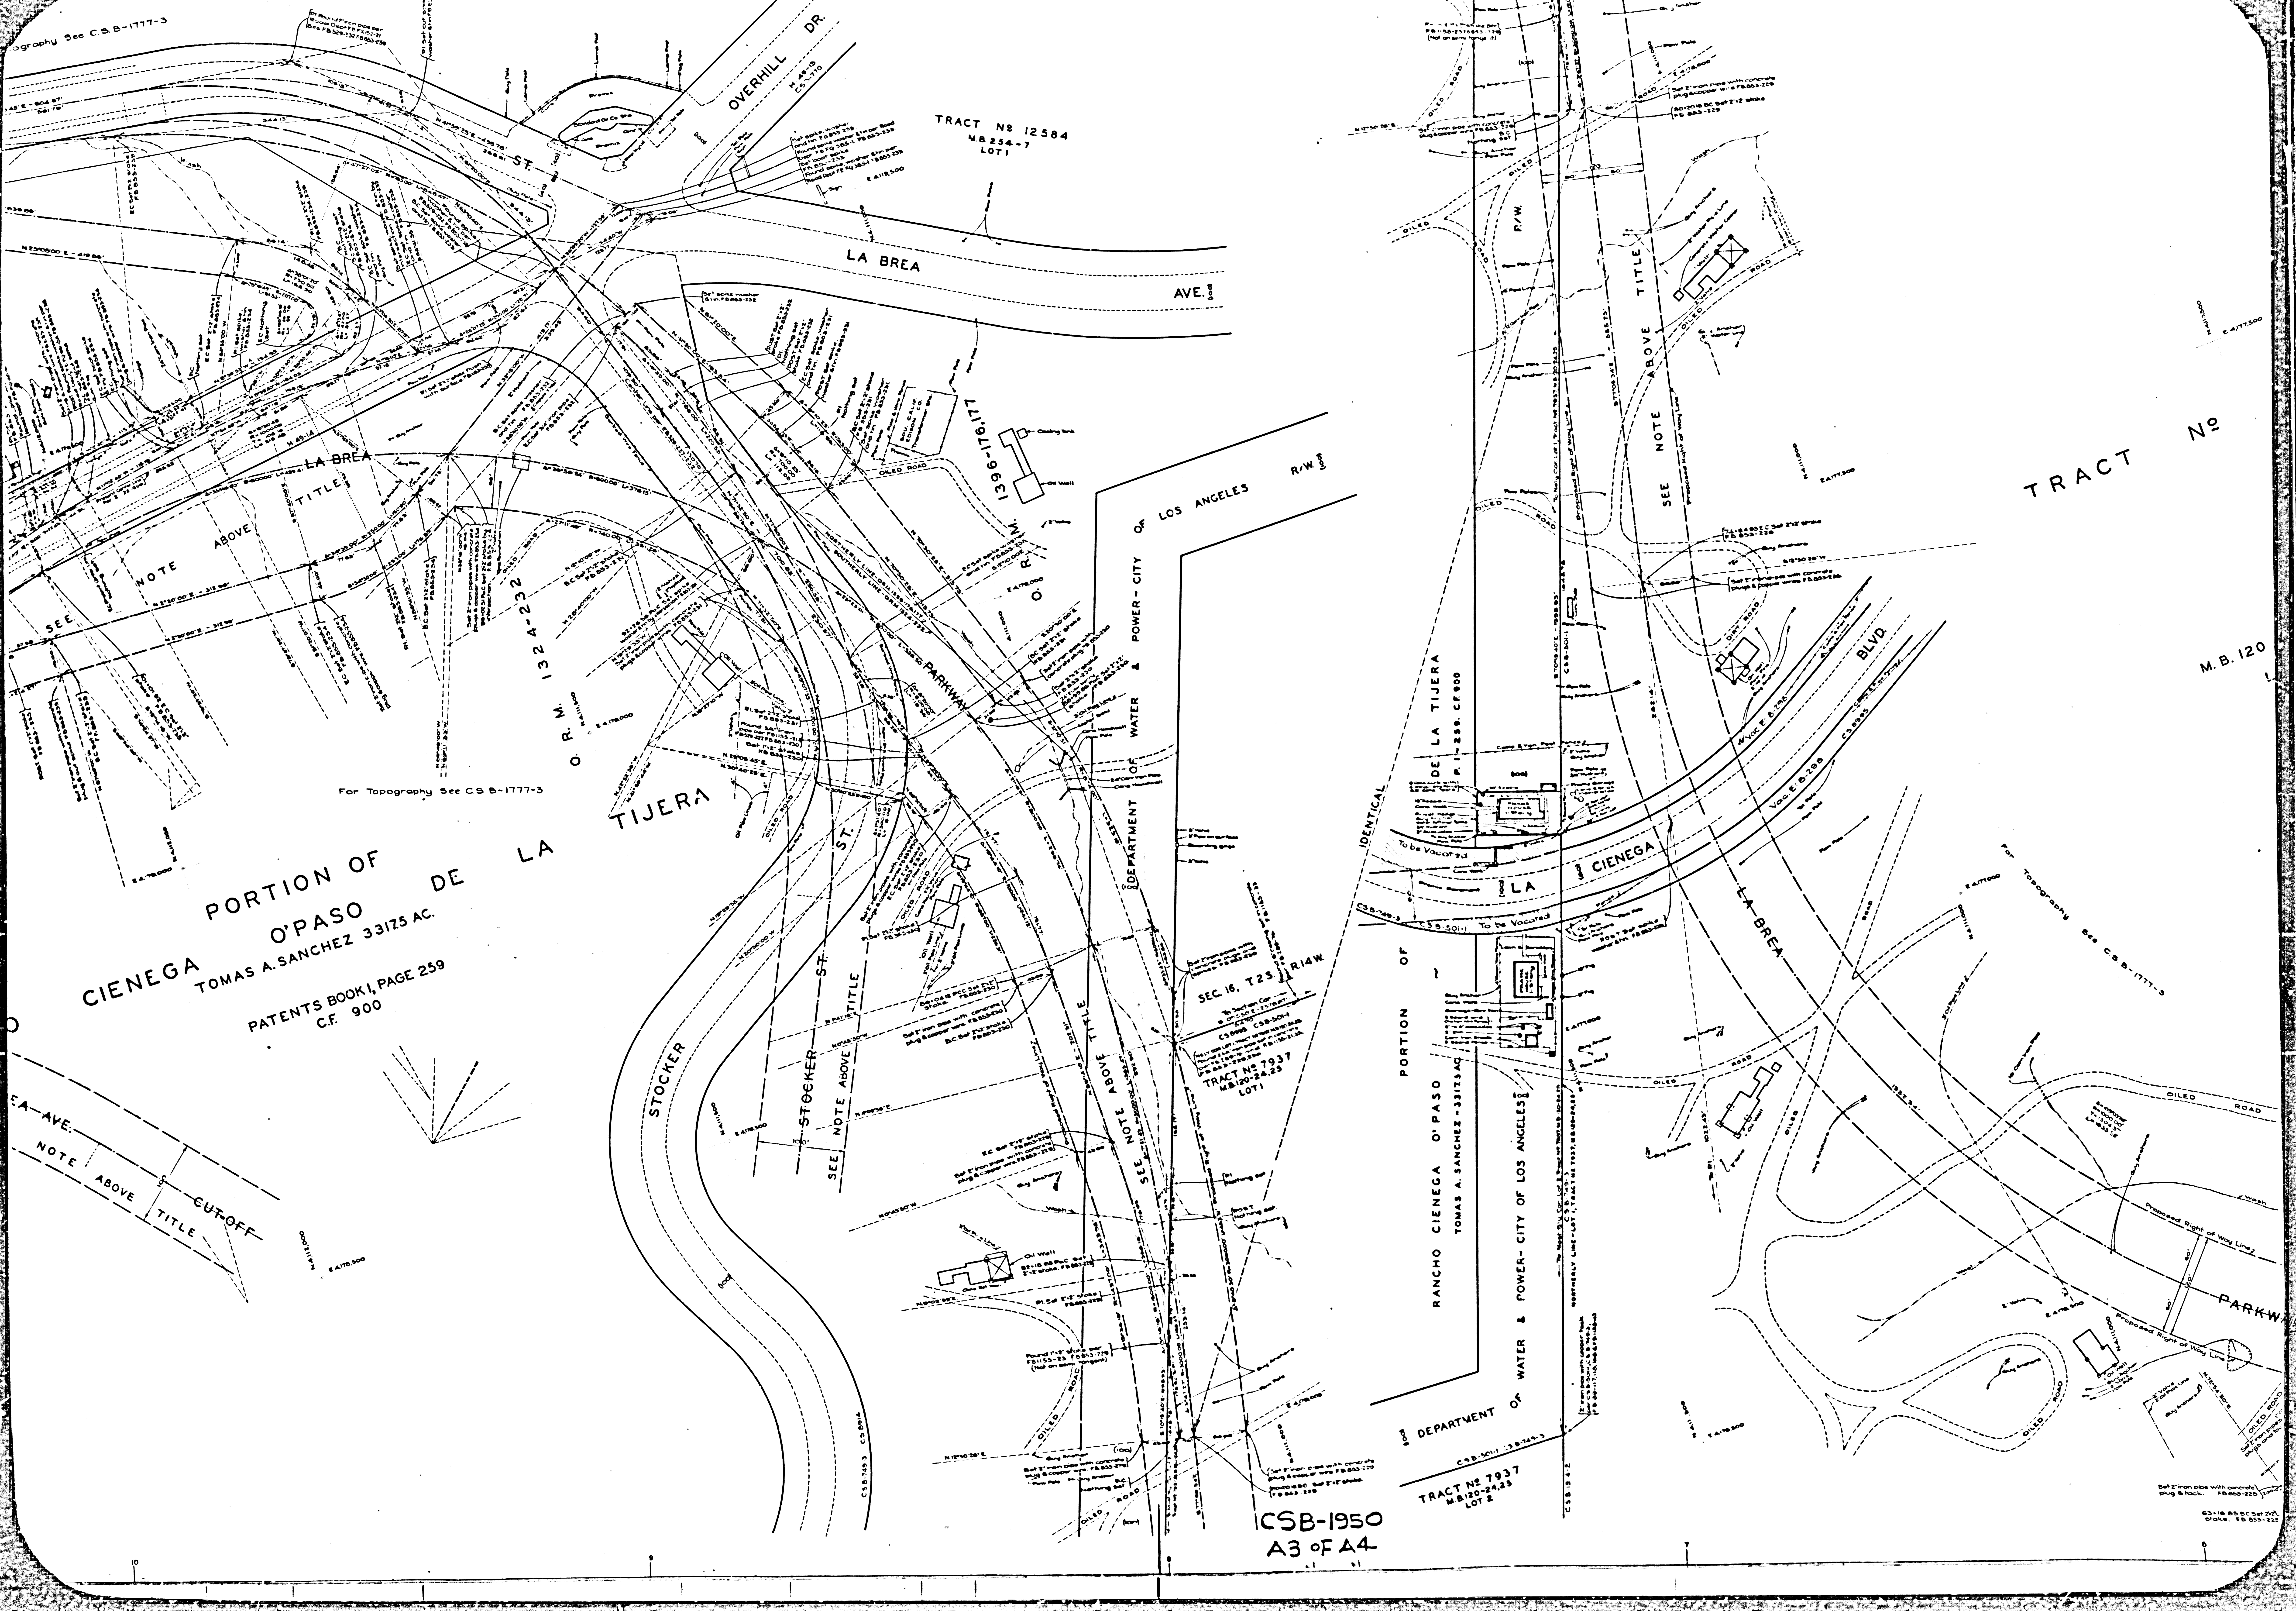

0261-6 91 9AM 60Y3VBU2 YTIUJ33

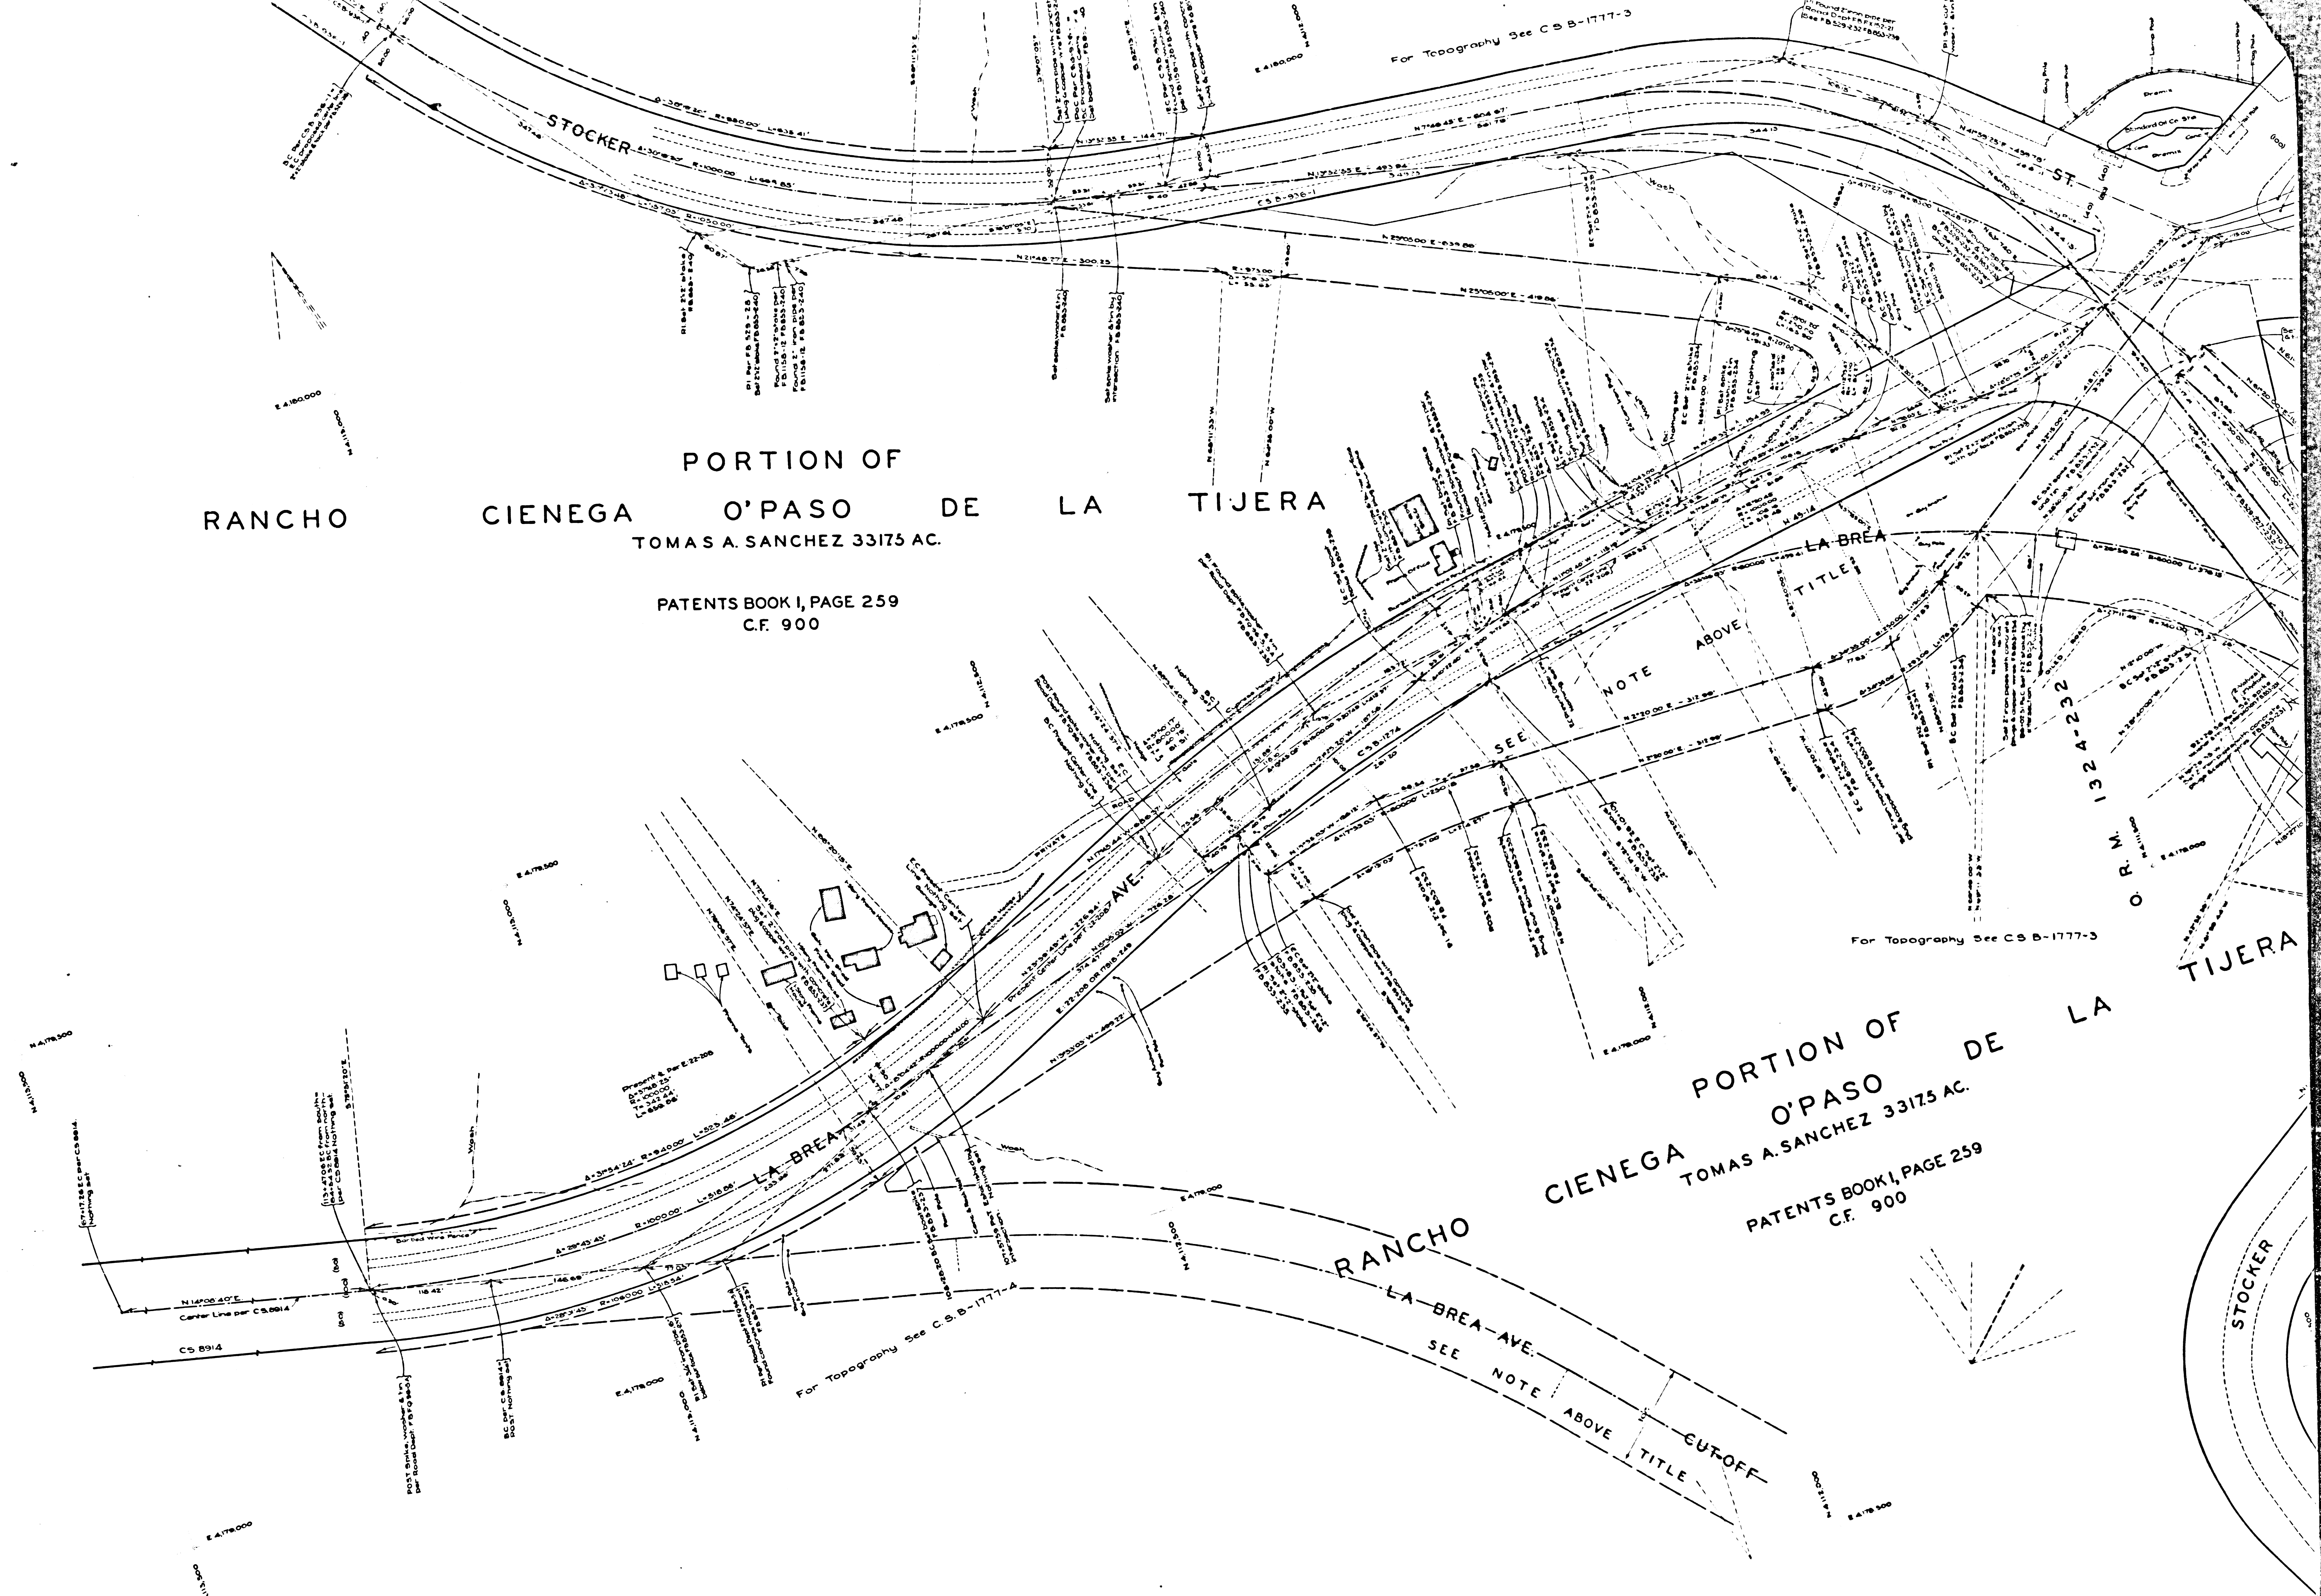

PORTION OF
RANCHO CIENEGA O'PASO DE LA TIJERA
TOMAS A. SANCHEZ 33175 AC.

PATENTS BOOK I, PAGE 259
C.F. 900

PORTION OF
RANCHO CIENEGA O'PASO DE LA TIJERA
TOMAS A. SANCHEZ 33175 AC.
PATENTS BOOK I, PAGE 259
C.F. 900

CONJLY 200VEAOR? NWP 18 B-1820