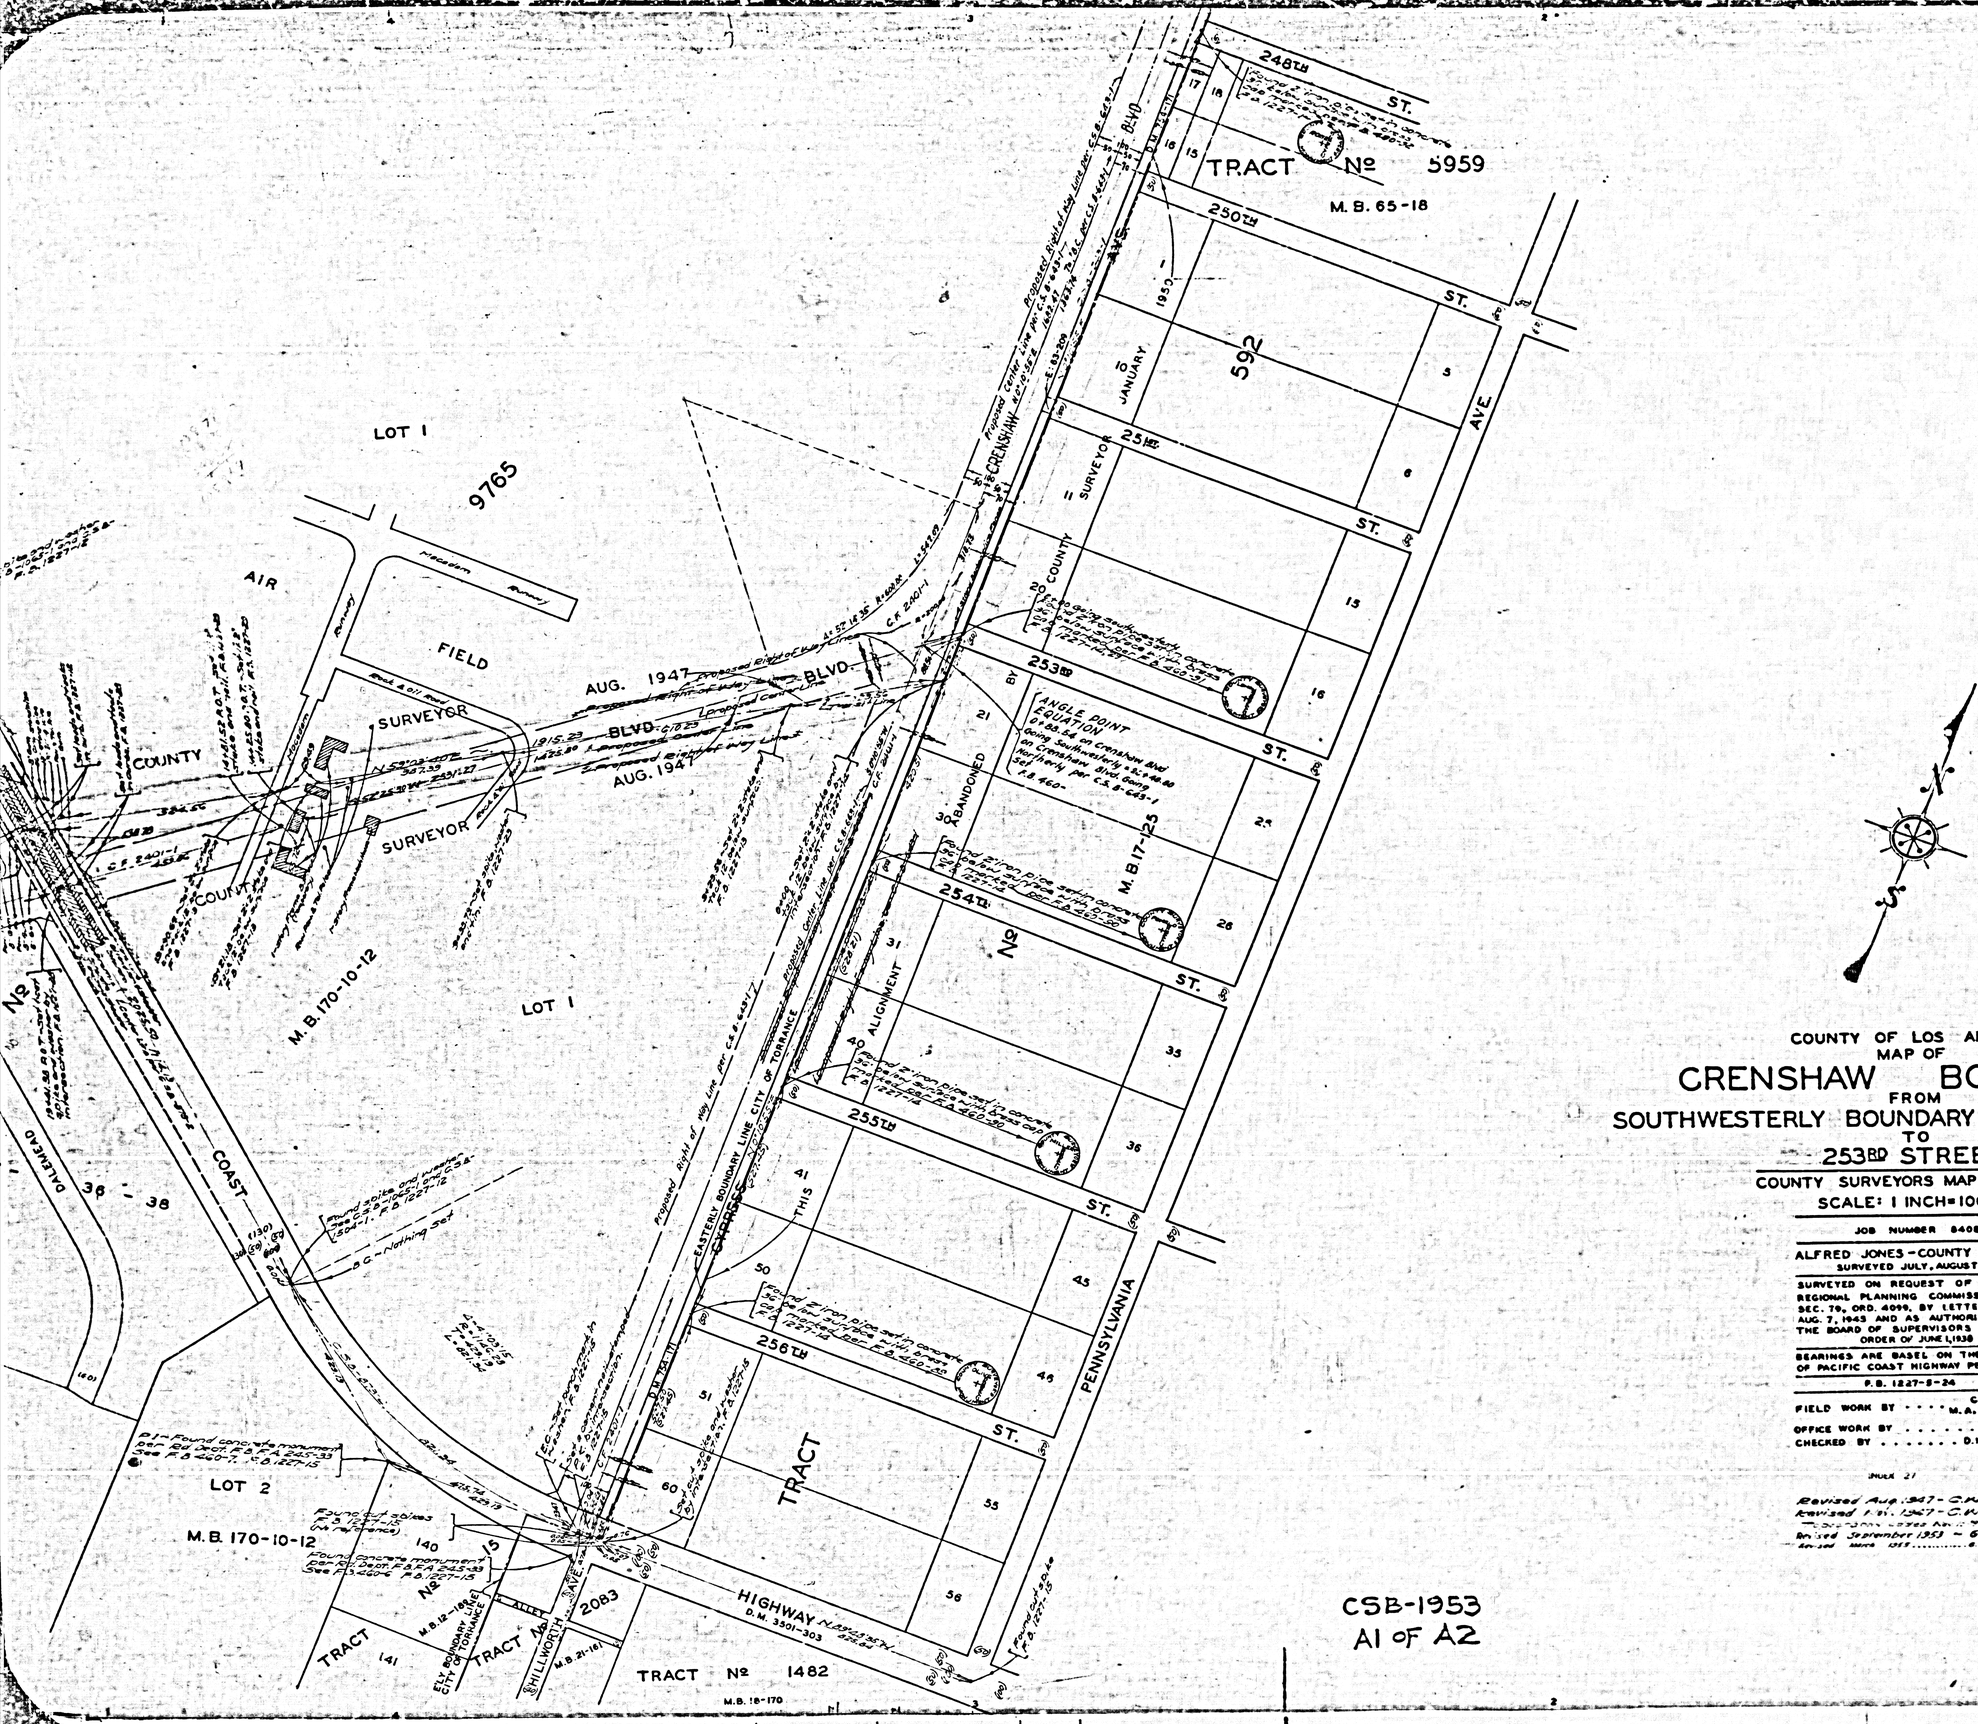

COUNTY OF LOS ANGELES
MAP OF

CRENSHAW BOULEVARD

FROM
SOUTHWESTERLY BOUNDARY CITY OF TORRANCE
TO
253RD STREET

COUNTY SURVEYORS MAP № B-1953

SCALE: 1 INCH = 100 FT.

JOB NUMBER 8408

ALFRED JONES - COUNTY SURVEYOR
SURVEYED JULY, AUGUST 1946

SURVEYED ON REQUEST OF THE REGIONAL PLANNING COMMISSION UNDER SEC. 79, ORD. 4099, BY LETTER DATED AUG. 7, 1945 AND AS AUTHORIZED BY THE BOARD OF SUPERVISORS IN THEIR ORDER OF JUNE 1, 1938

BEARINGS ARE BASED ON THE BEARING OF PACIFIC COAST HIGHWAY PER C.S.B-1065-1

F.B. 1227-8-24

FIELD WORK BY . . . . C. A. BENSON, M. A. VAN DEREN
OFFICE WORK BY . . . . . C.W. COX
CHECKED BY . . . . . D.M. FINLEY

SHEET 21

Revised Aug. 1947 - C.W. Cox
Revised Feb. 1947 - C.W. Cox
[illegible]
Revised September 1953 - G.D.B.
Revised [illegible] 1955 . . . . . G.E.B.

CSB-1953
A1 of A2

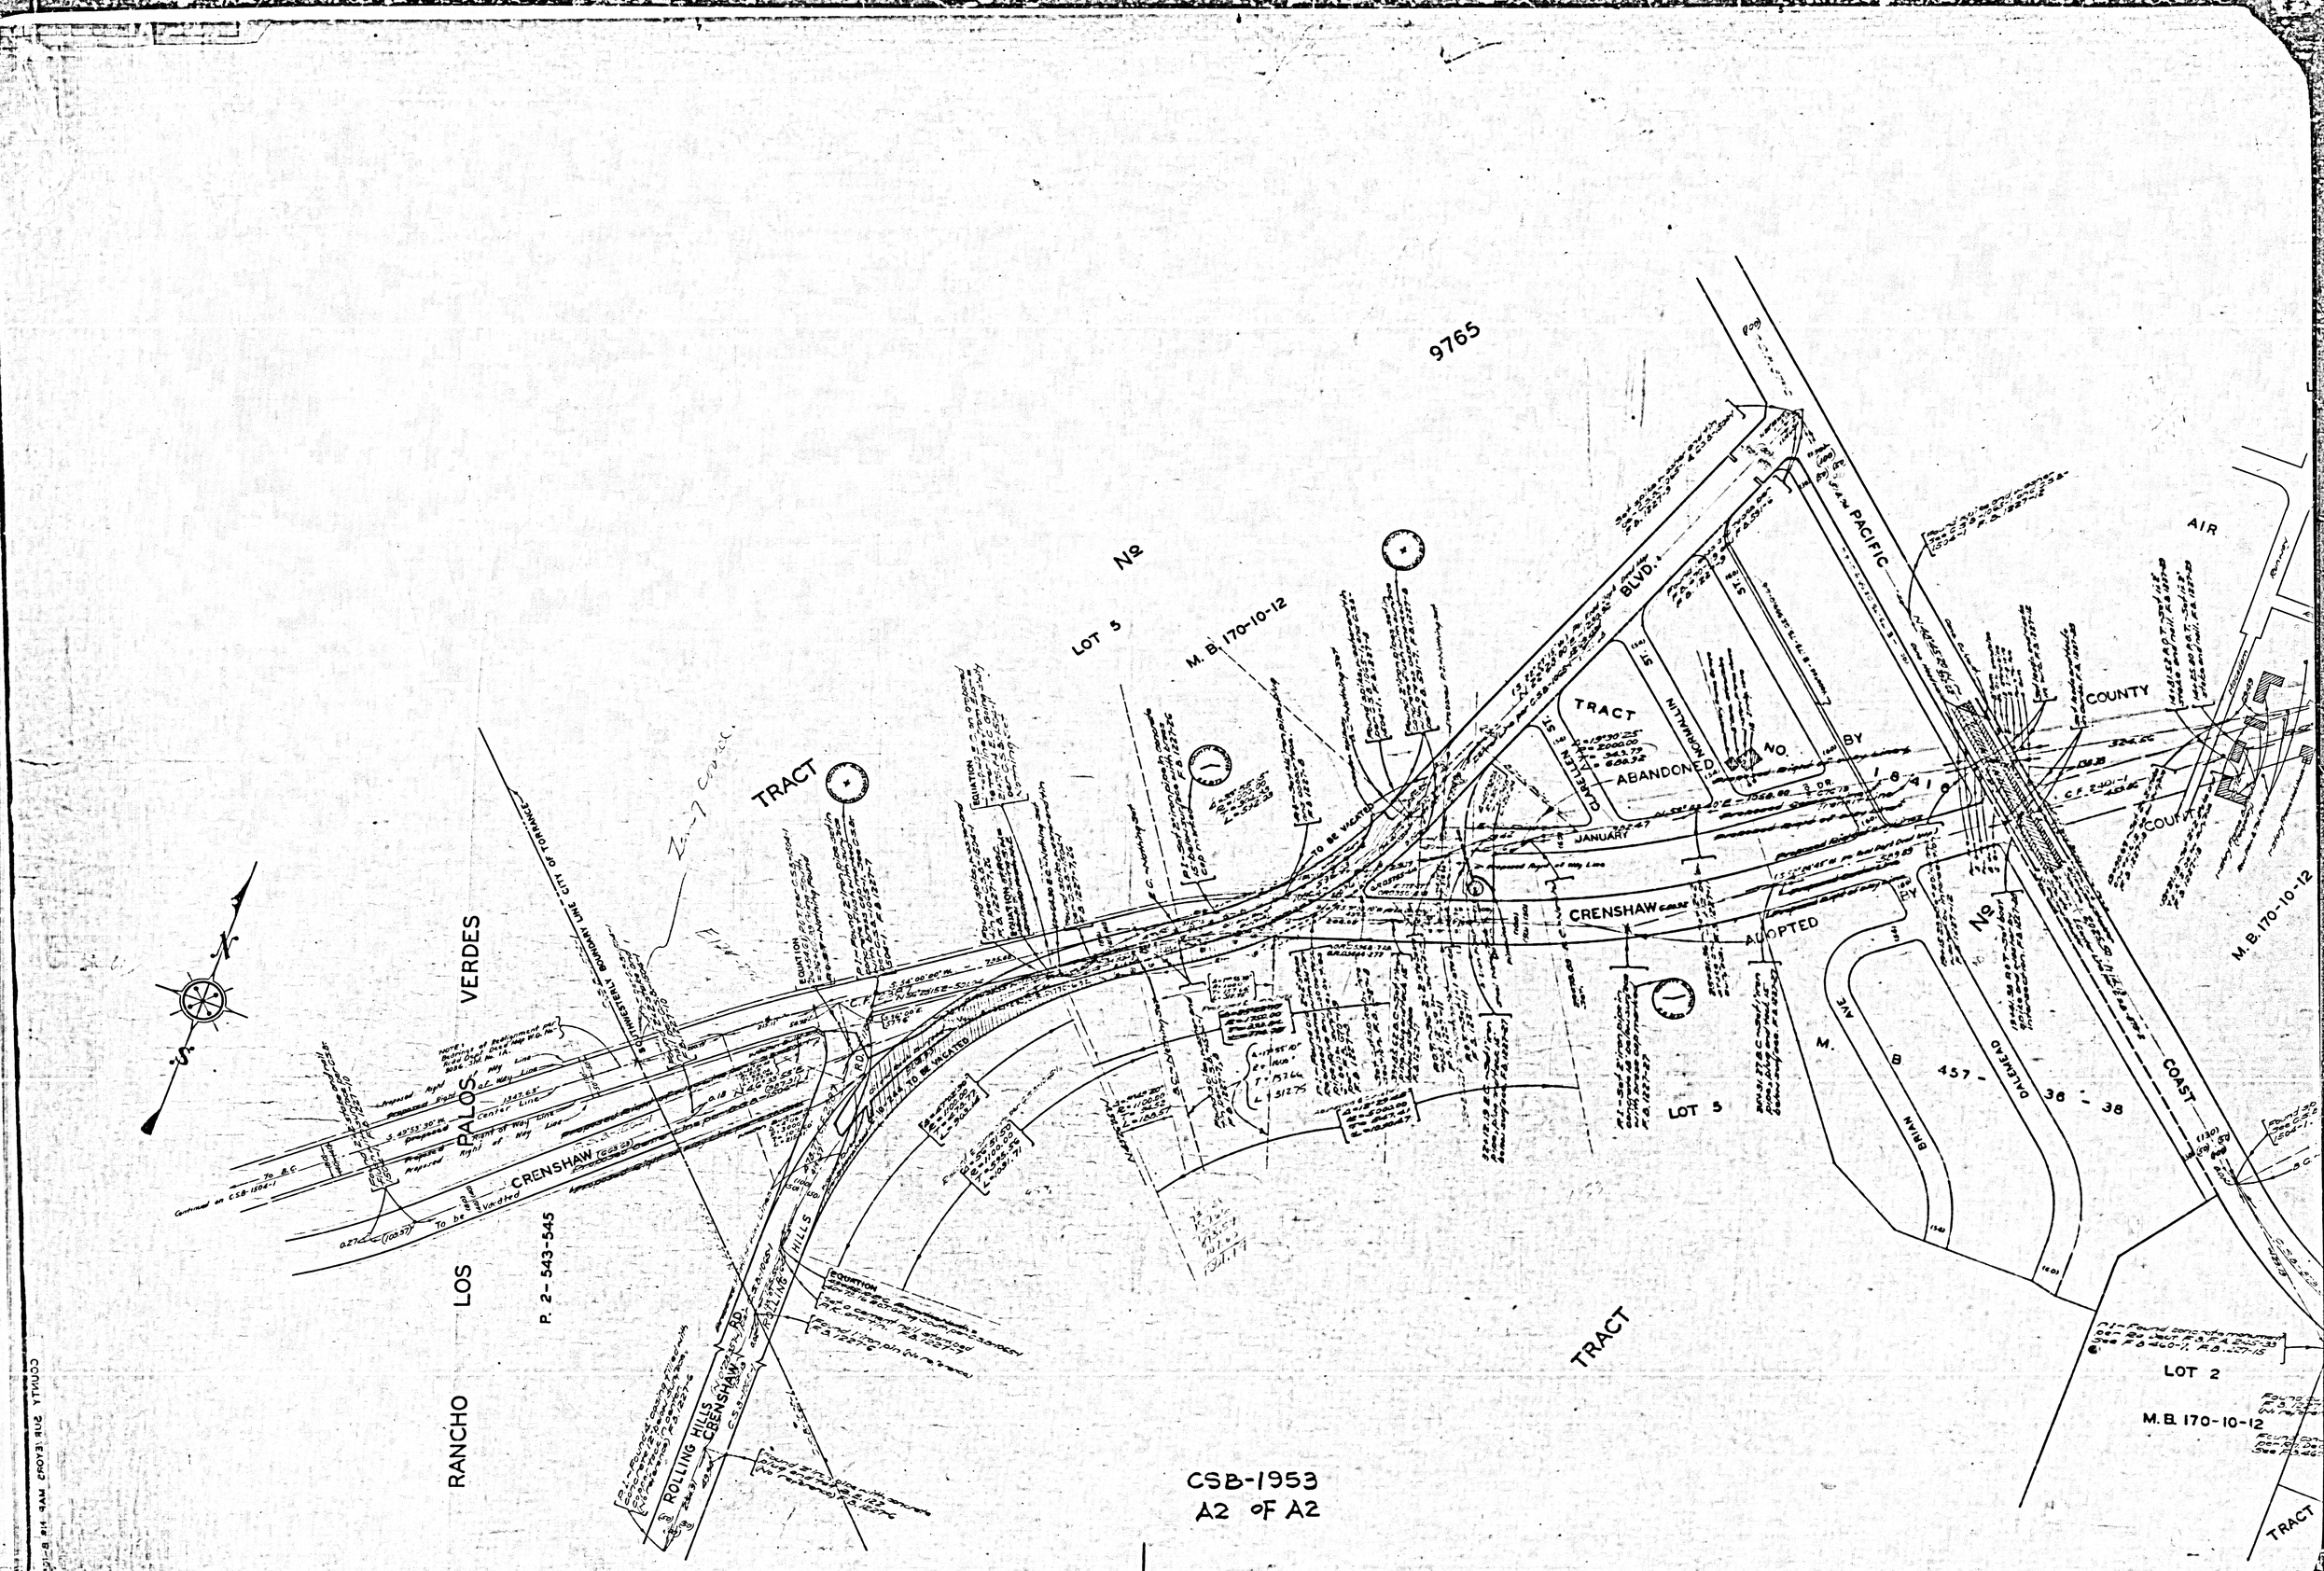
9765
LOT 5
M. B. 170-10-12
TRACT
BLVD.
PACIFIC
AIR
COUNTY
ABANDONED
NO.
BY
JANUARY
CRENSHAW
ADOPTED
TO BE VACATED
VERDES
PALOS
LOS
RANCHO
P. 2-543-545
CRENSHAW
ROLLING HILLS
LOT 5
LOT 2
M. B. 170-10-12
COAST
DALEHEAD
BRIAN
AVE
M. B. 457 - 36 - 38
CSB-1953
A2 OF A2