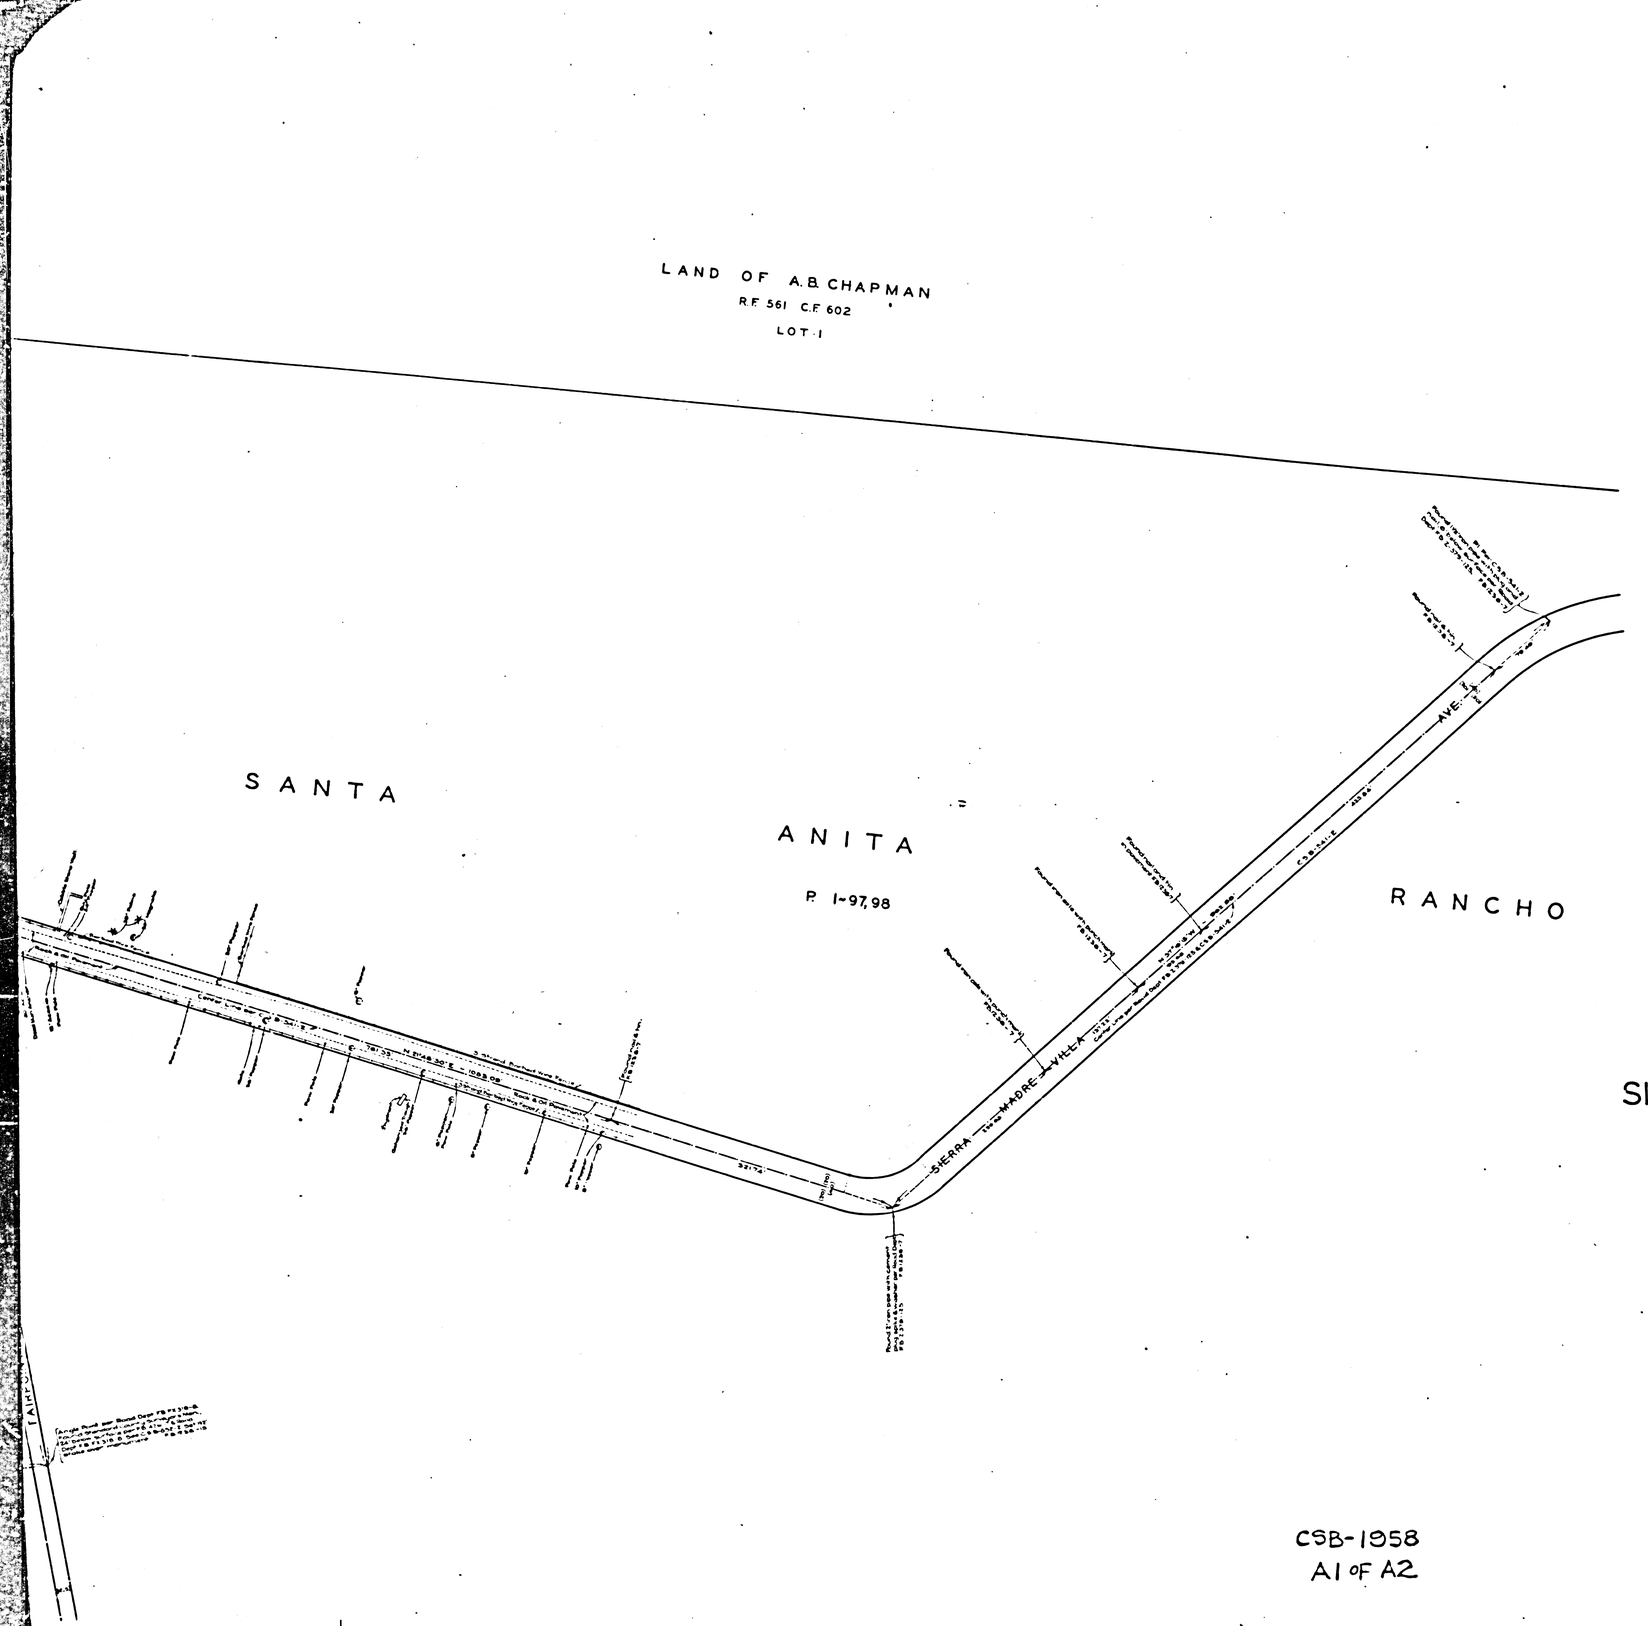

COUNTY OF LOS ANGELES

MAP OF

SIERRA MADRE VILLA AVENUE

FROM

FAIRPOINT STREET

TO

VOSBURG STREET

COUNTY SURVEYORS MAP Nº B-1958

SCALE:-1 INCH = 50 FT.

JOB NUMBER 8448

ALFRED JONES-COUNTY SURVEYOR
SURVEYED SEPT. 1946 TO APRIL 1947

SURVEYED ON REQUEST OF THE COUNTY ROAD COMMISSIONER UNDER SEC. 79 ORD. 4099 BY LETTER DATED AUG. 23, 1946.

BEARINGS ARE BASED ON THE BEARING OF THE NORTHERLY BOUNDARY OF SANTA ANITA RANCHO PER C.S.B-523-2.

FB1238-5-32

FIELD WORK BY.. A.N. HELLSTROM
OFFICE WORK BY- R.R. McPHERSON, R.W. McALLISTER
CHECKED BY..... A.H. DREW

CSB-1958
A1 OF A2

COUNTY SURVEYOR'S MAP No B-1958

COUNTY SURVEYOR'S MAP No B-1958

CSB-1958
A2 OF A2