

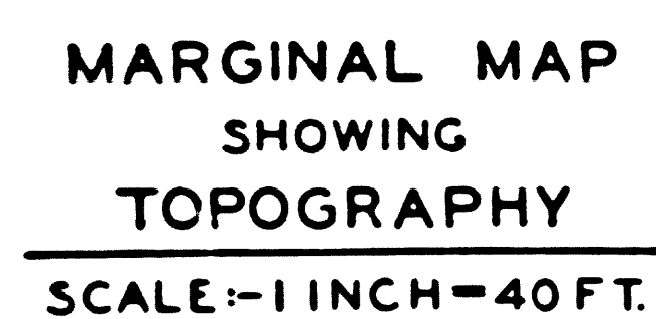


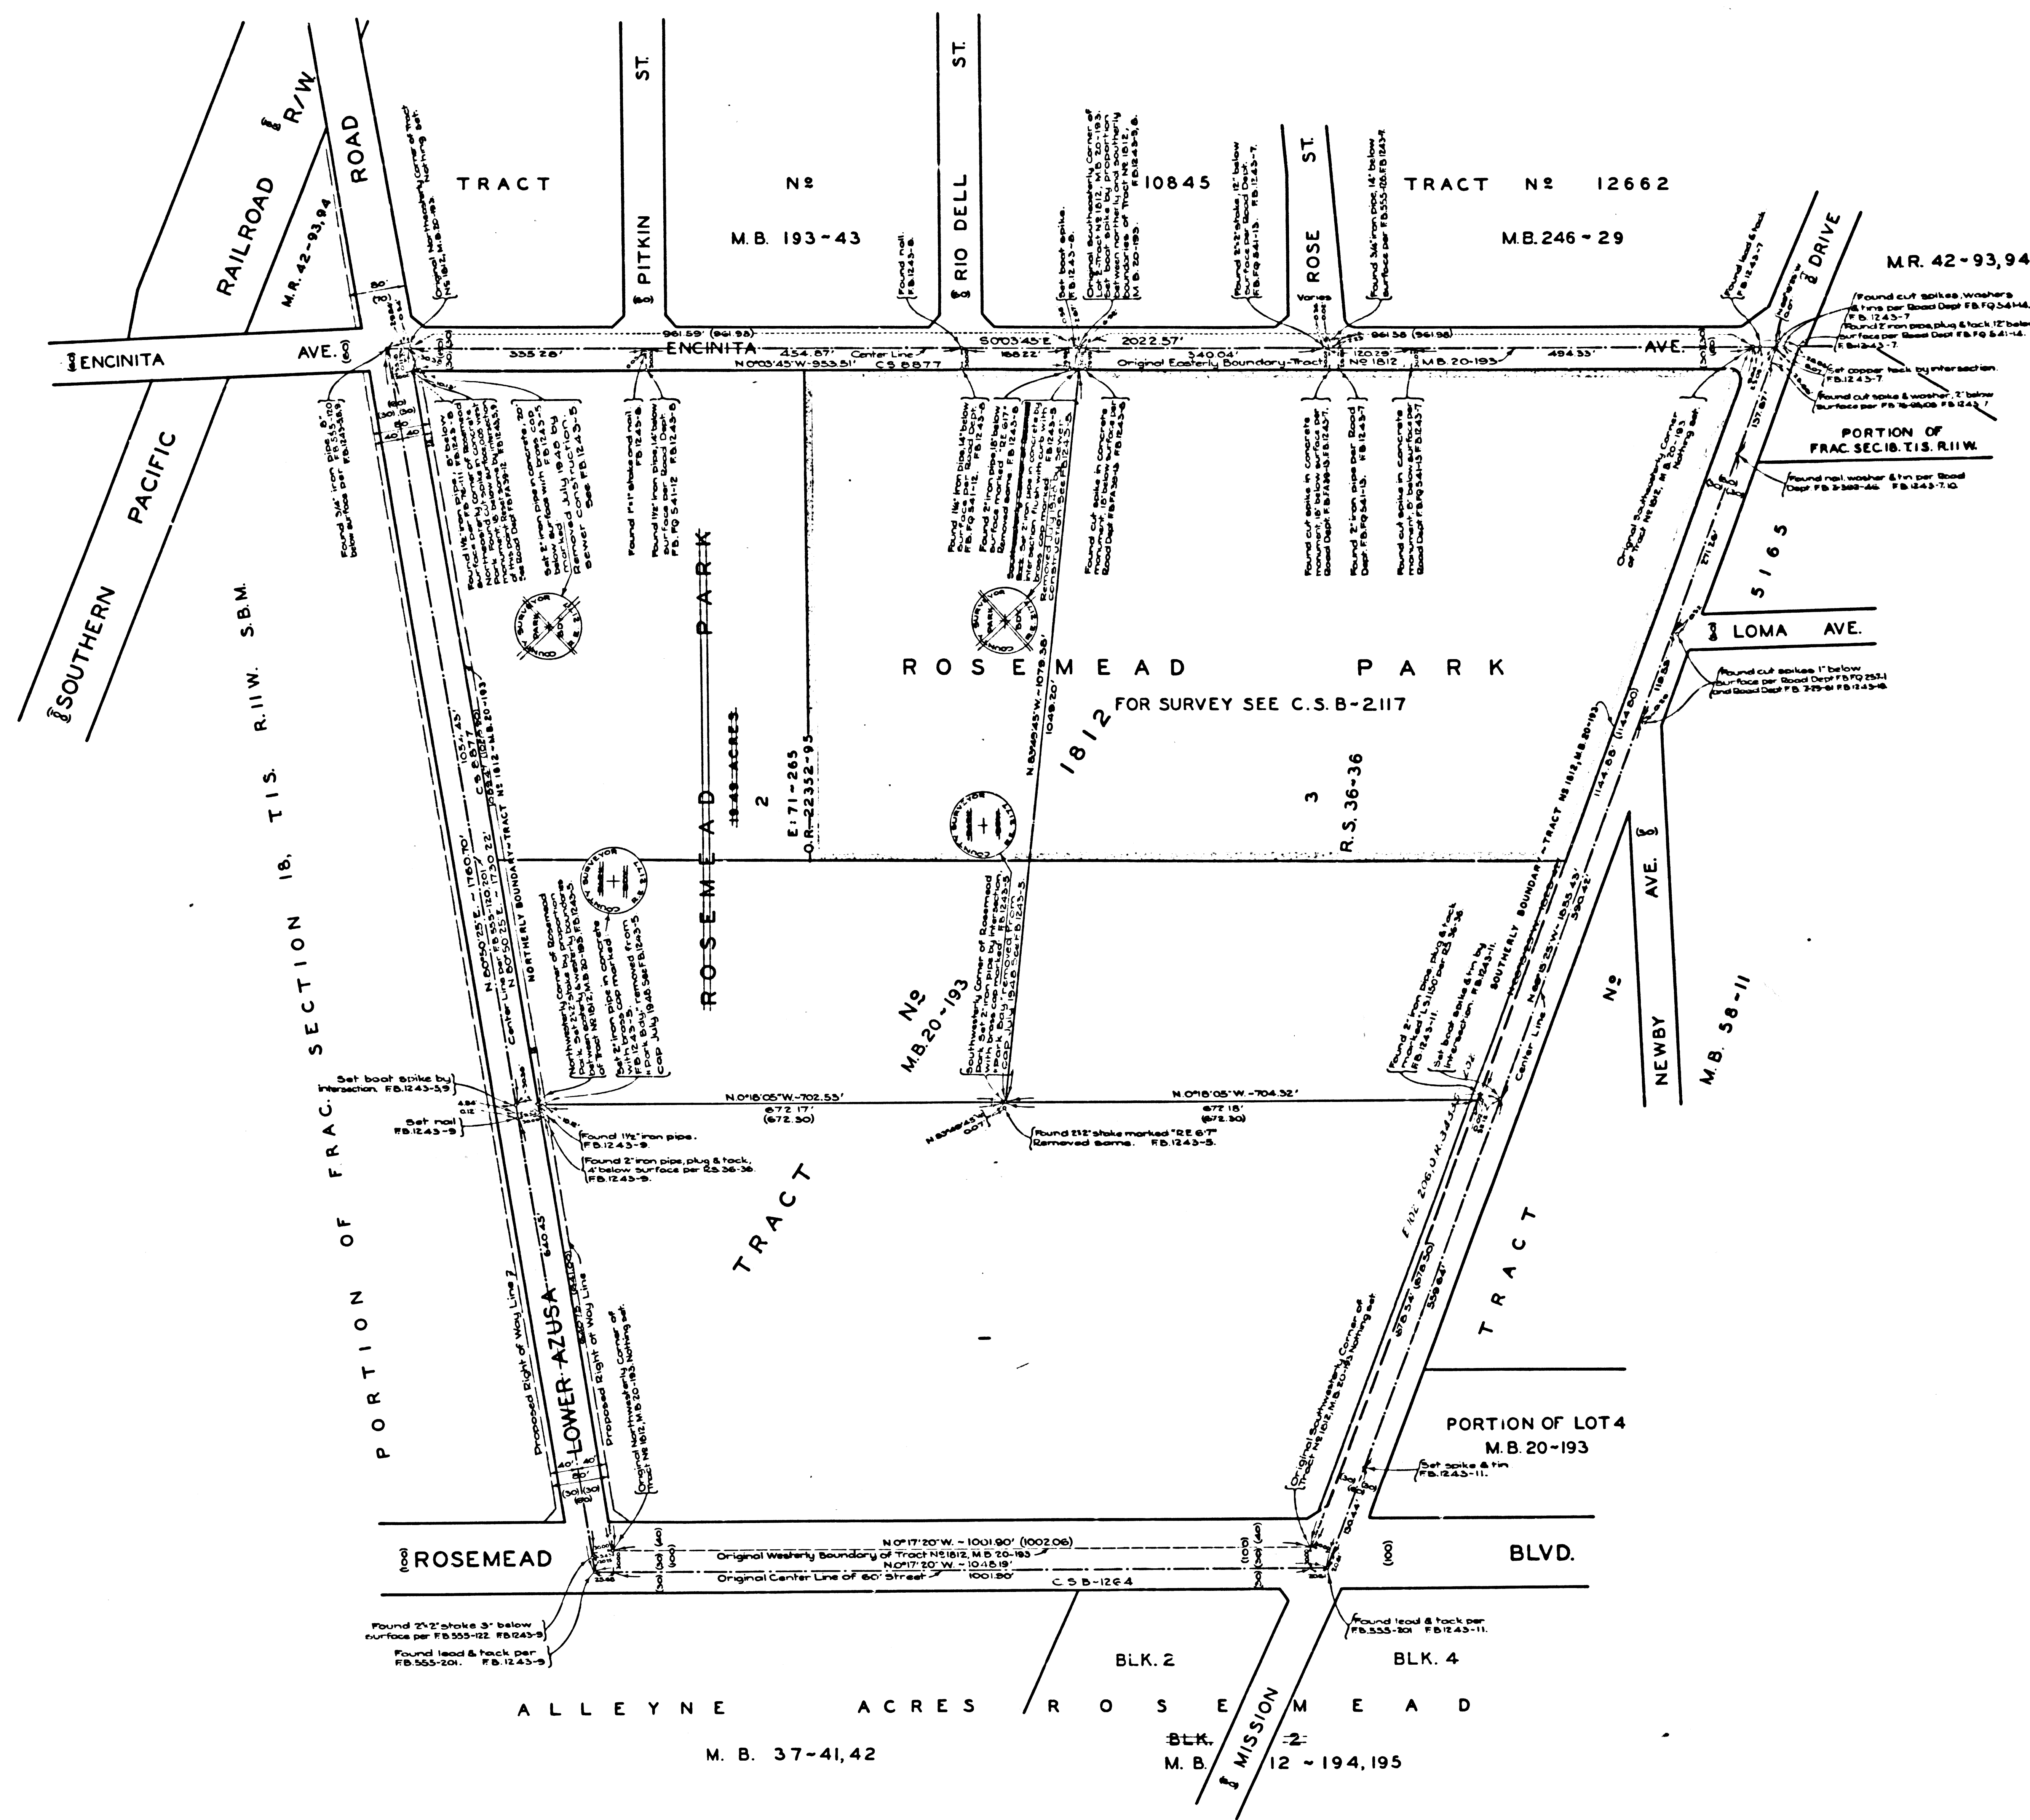

FIELD WORK BY..... G.G. PORTER  
OFFICE WORK BY..... { H.N. BRADSTREET  
CHECKED BY..... R.W. M<sup>S</sup> ALLISTER  
L.C. M<sup>S</sup> MILLAN  
F.B. 1243-5-51

ELEVATIONS SHOWN HEREON ARE BASED UPON  
TBM N° 3-FB 1243-14 THE ELEVATION OF WHICH  
WAS DETERMINED FROM B.M. "R-72"-LB 596-139  
WHICH WAS BASED UPON ROAD DEPT. B.M. N° 120  
PER ROAD DEPT. FB BC 963-15.

THE LOCATION OF ROSEMEAD PARK SHOWN  
ON THIS MAP HAS BEEN ABANDONED.  
FOR NEW LOCATION SEE C.S.B-2117.

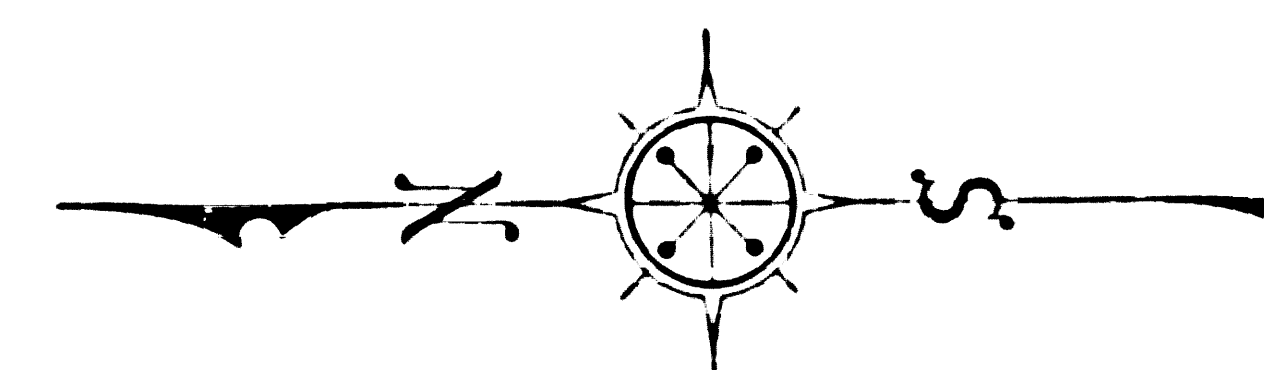

COUNTY OF LOS ANGELES  
MAP OF  
ROSEMEAD PARK  
BEING

LOT 2, TRACT N<sup>o</sup> 1812, M.B. 20 - 193

---

COUNTY SURVEYORS MAP N<sup>o</sup> B-1972  
SCALE: 1 INCH = 100 FT.

**JOB NUMBER 0439**

ALFRED JONES-COUNTY SURVEYOR  
SURVEYED OCTOBER 1948

**SURVEYED ON REQUEST OF THE DIRECTOR,  
DEPARTMENT OF PARKS & RECREATION UNDER  
SEC. 79, ORD. 4099 BY LETTER DATED  
MAY 6, 1948**

BEARINGS ARE BASED ON THE BEARING OF  
ENCINITA AVE. AS SHOWN ON CS8877


F B. 1243-5-51

FIELD WORK BY.....G.G. PORTER  
OFFICE WORK BY...{K.R.M. PHERSON  
                          {R.W.M. ALLISTER  
CHECKED BY.....K.R.M. PHERSON

THE LOCATION OF ROSEMEAD PARK SHOWN  
ON THIS MAP HAS BEEN ABANDONED.  
FOR NEW LOCATION SEE CS B-2117.

INDEX NO 44

CSB-1972  
A1 OF A2

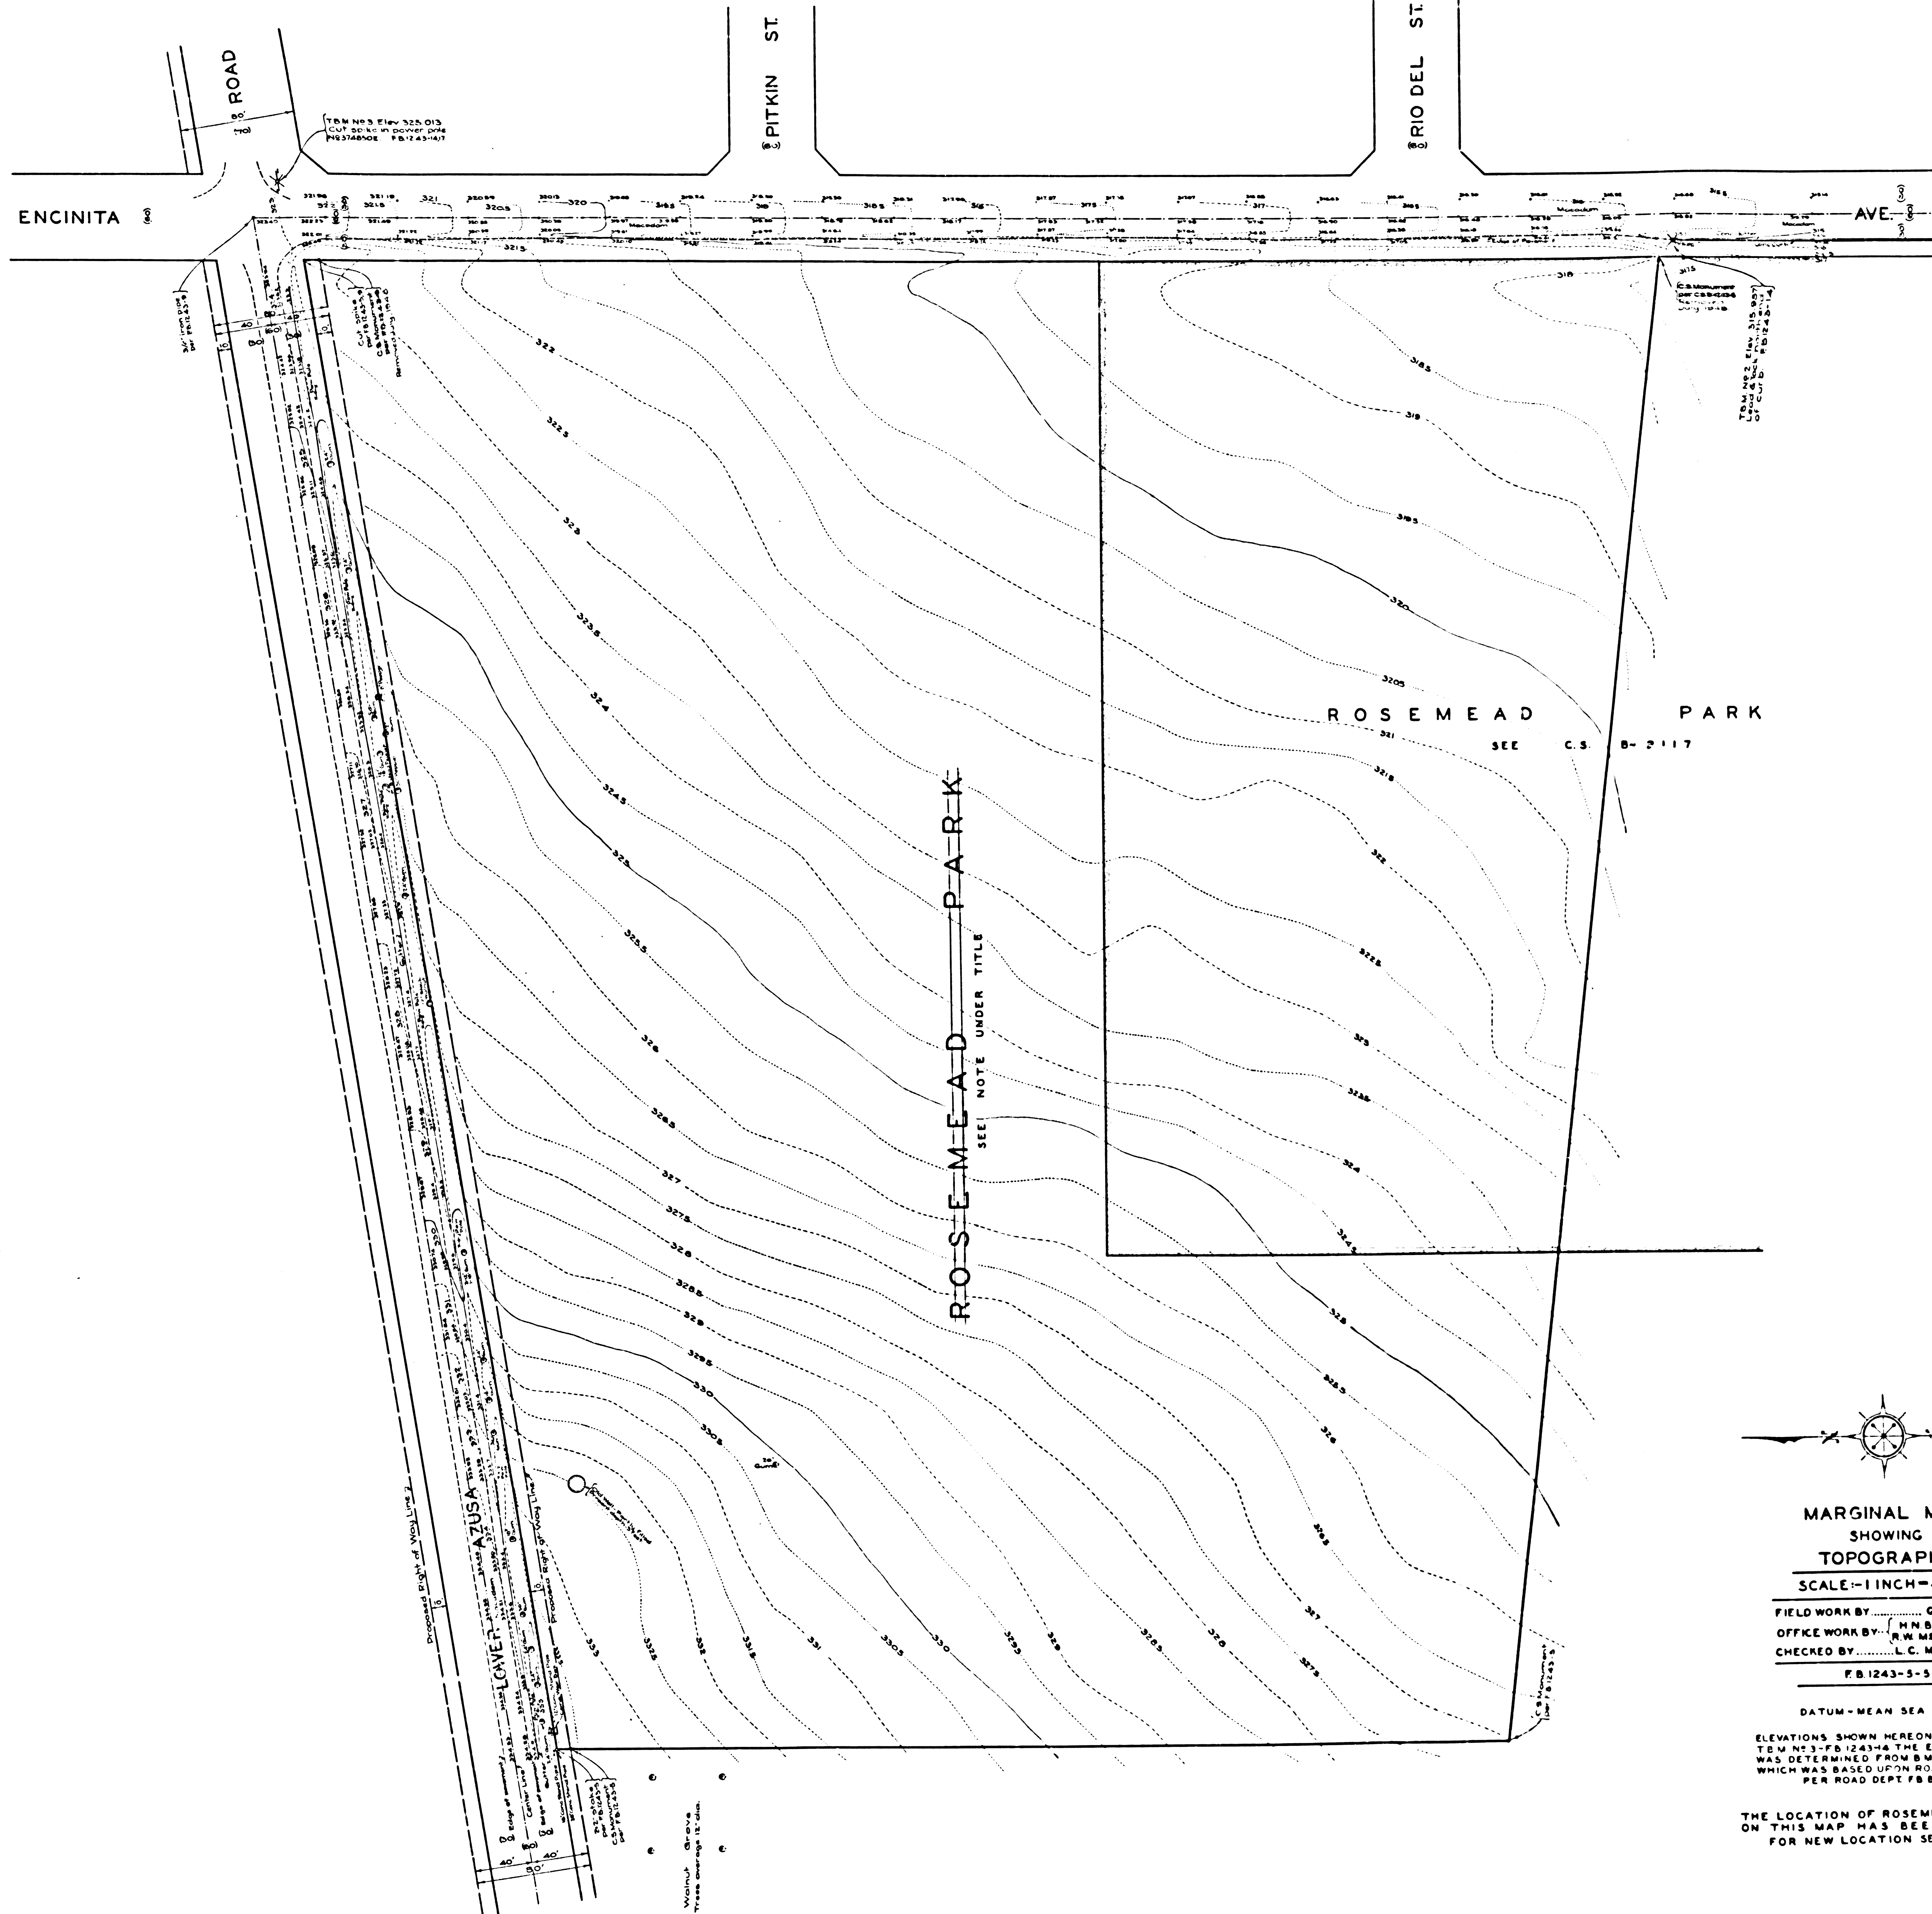

MARGINAL MAP  
SHOWING  
TOPOGRAPHY  
SCALE: 1 INCH = 40 FT.  
FIELD WORK BY: G.G. PORTER  
OFFICE WORK BY: H.N. BRADSTREET  
CHECKED BY: L.C. MILLAN  
F.B. 1243-5-51  
DATUM - MEAN SEA LEVEL  
ELEVATIONS SHOWN HEREON ARE BASED UPON  
THE ELEVATION OF WHICH  
WAS DETERMINED FROM B.M. 1725-LB 1966-130  
WHICH WAS BASED UPON ROAD DEPT. B.M. 120  
PER ROAD DEPT. FB 963-15.  
THE LOCATION OF ROSEMEAD PARK SHOWN  
ON THIS MAP HAS BEEN ABANDONED.  
FOR NEW LOCATION SEE C.S.B-2117.

CSB-1972  
A2 OF A2