


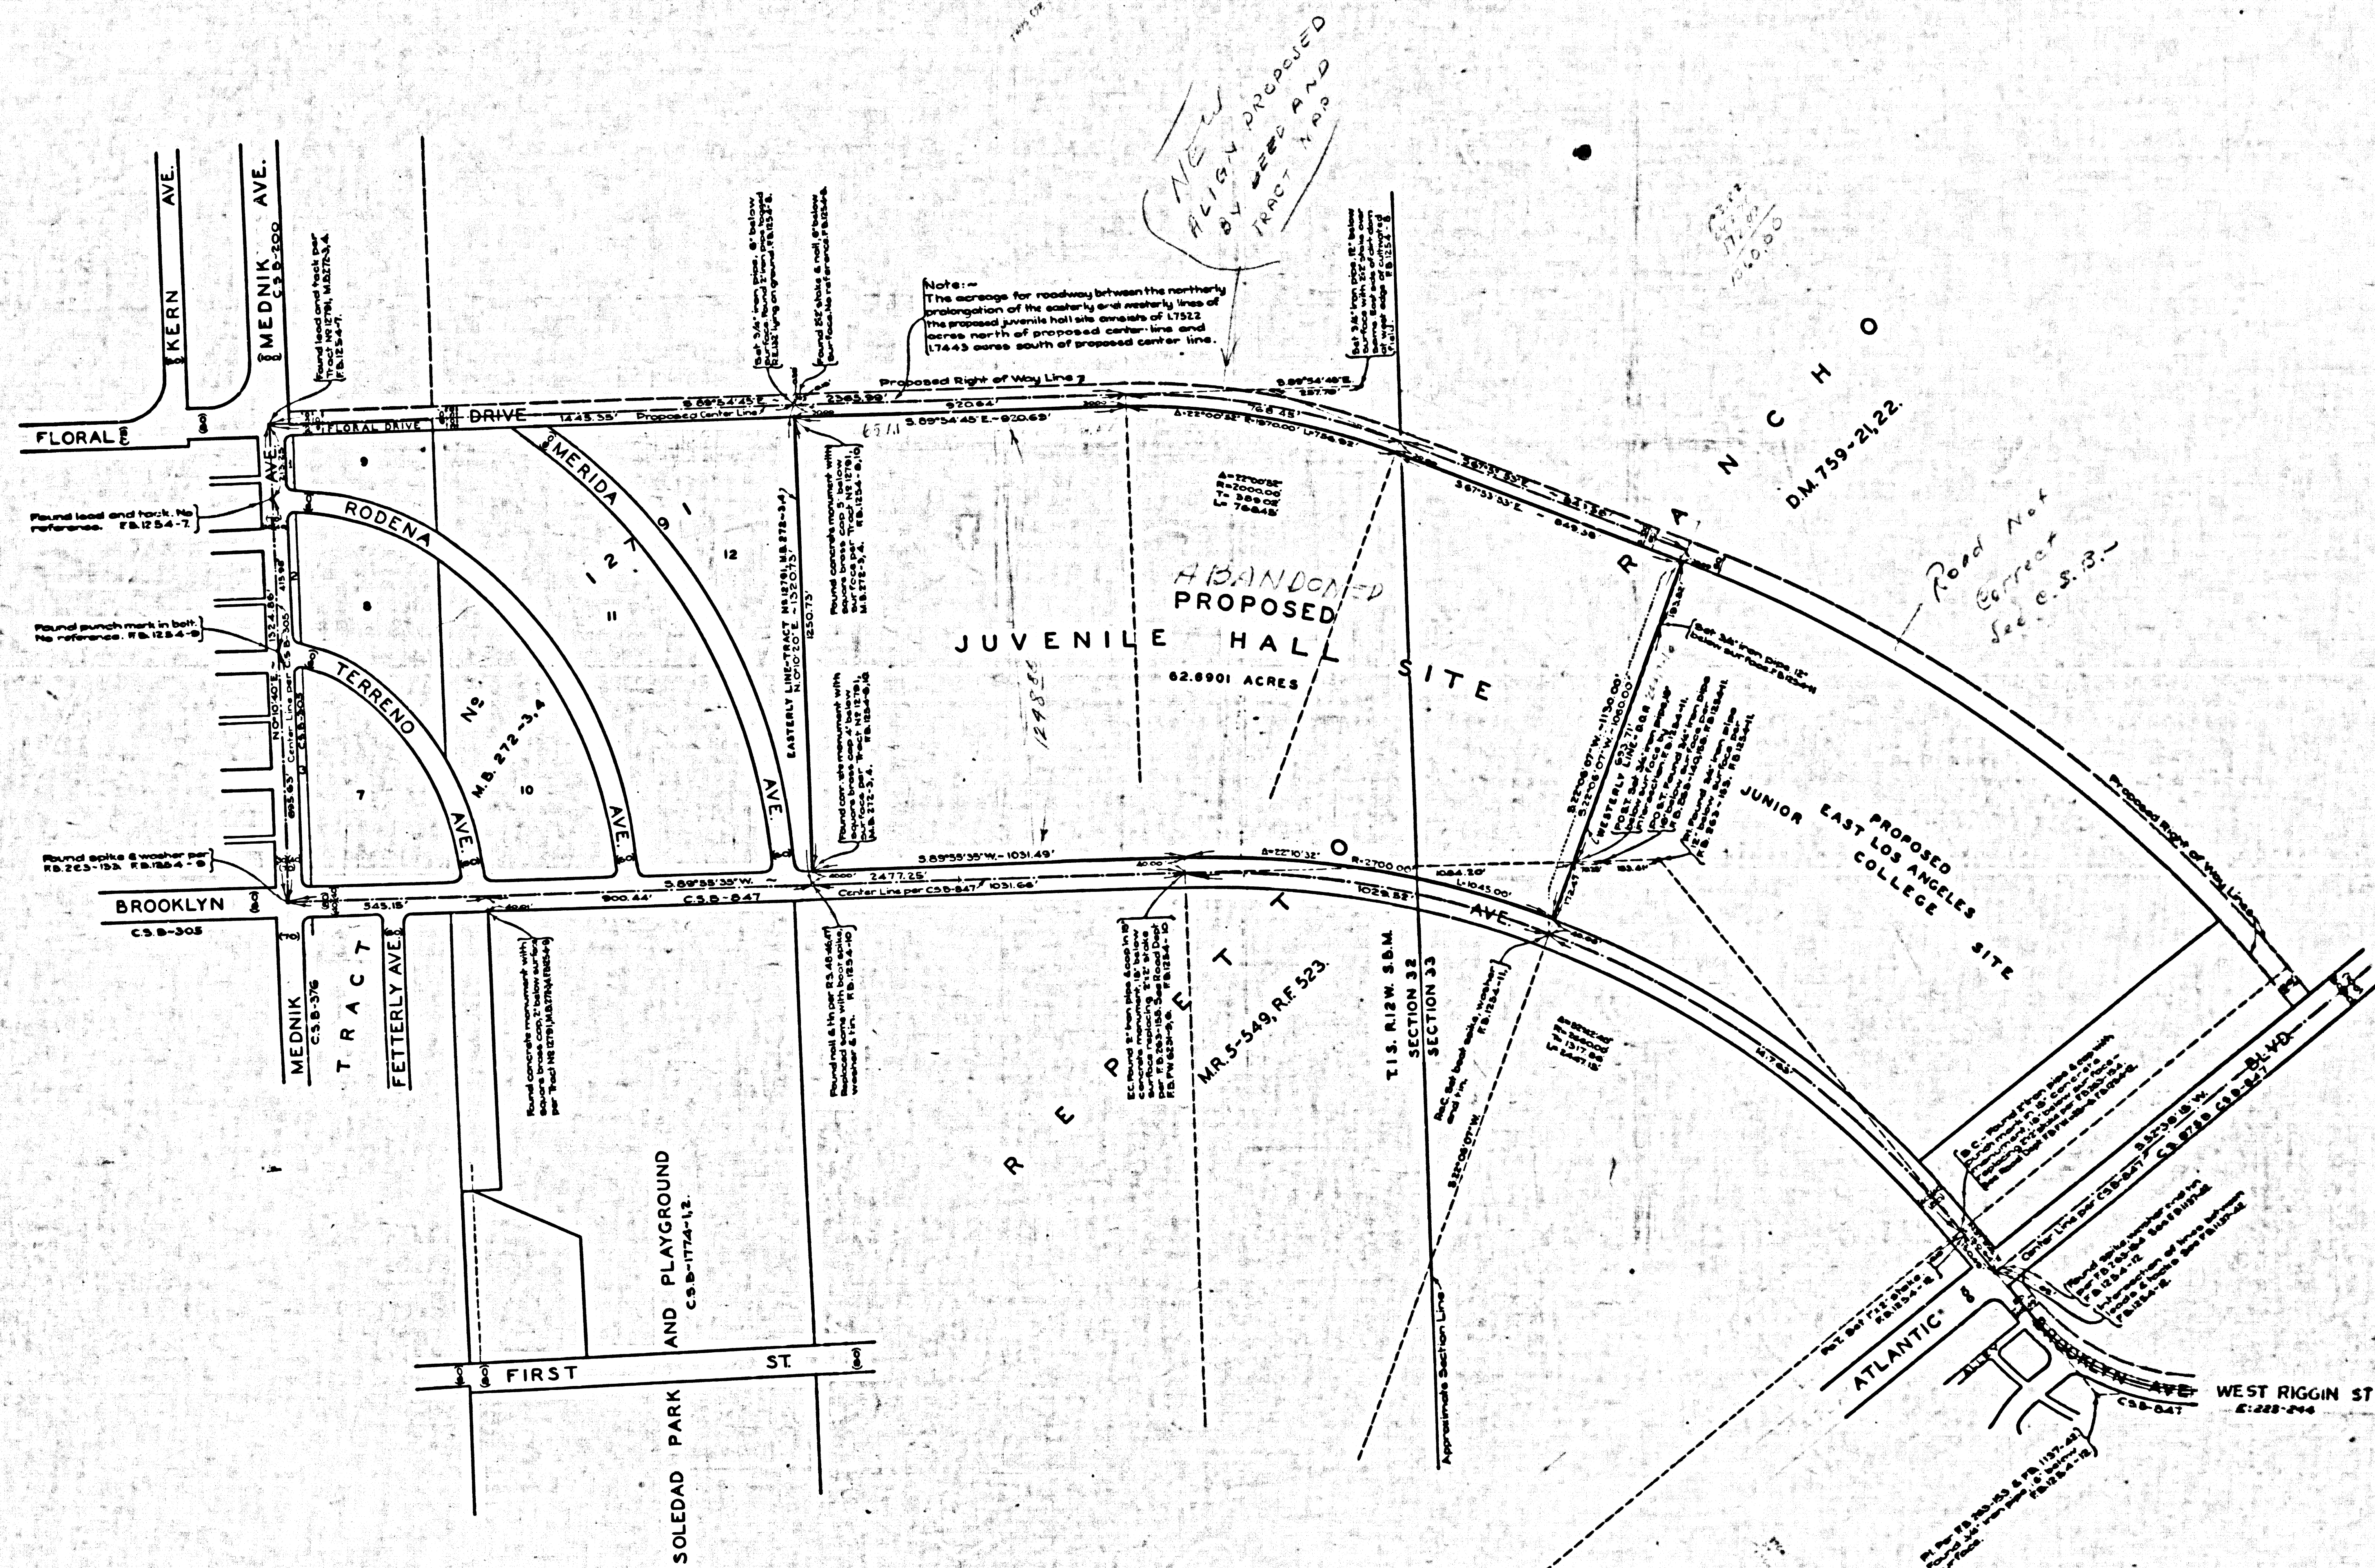

COUNTY OF LOS ANGELES
MAP OF
JUVENILE HALL SITE
BEING
A PORTION OF SEC. 32 & 33, T1S. R12W. S3M.
IN THE
REPETTO RANCHO, M.R. 5-549.
COUNTY SURVEYORS MAP NO. B-1977
SCALE: 1 INCH = 200 FT.

JOB NUMBER 8452
ALFRED JONES-COUNTY SURVEYOR
SURVEYED JAN.-FEB. 1947
SURVEYED UNDER INSTRUCTIONS OF THE
BOARD OF SUPERVISORS PER ORDER DATED
JANUARY 21, 1947
BEARINGS ARE BASED ON THE BEARING OF
BROOKLYN AVE. PER C.S.B. 847.
F.B. 1254-5-12.
FIELD WORK BY A. A. ROESER
OFFICE WORK BY R. W. MEALLISTER
CHECKED BY A. A. ROESER

CSB-1977
A10FA1