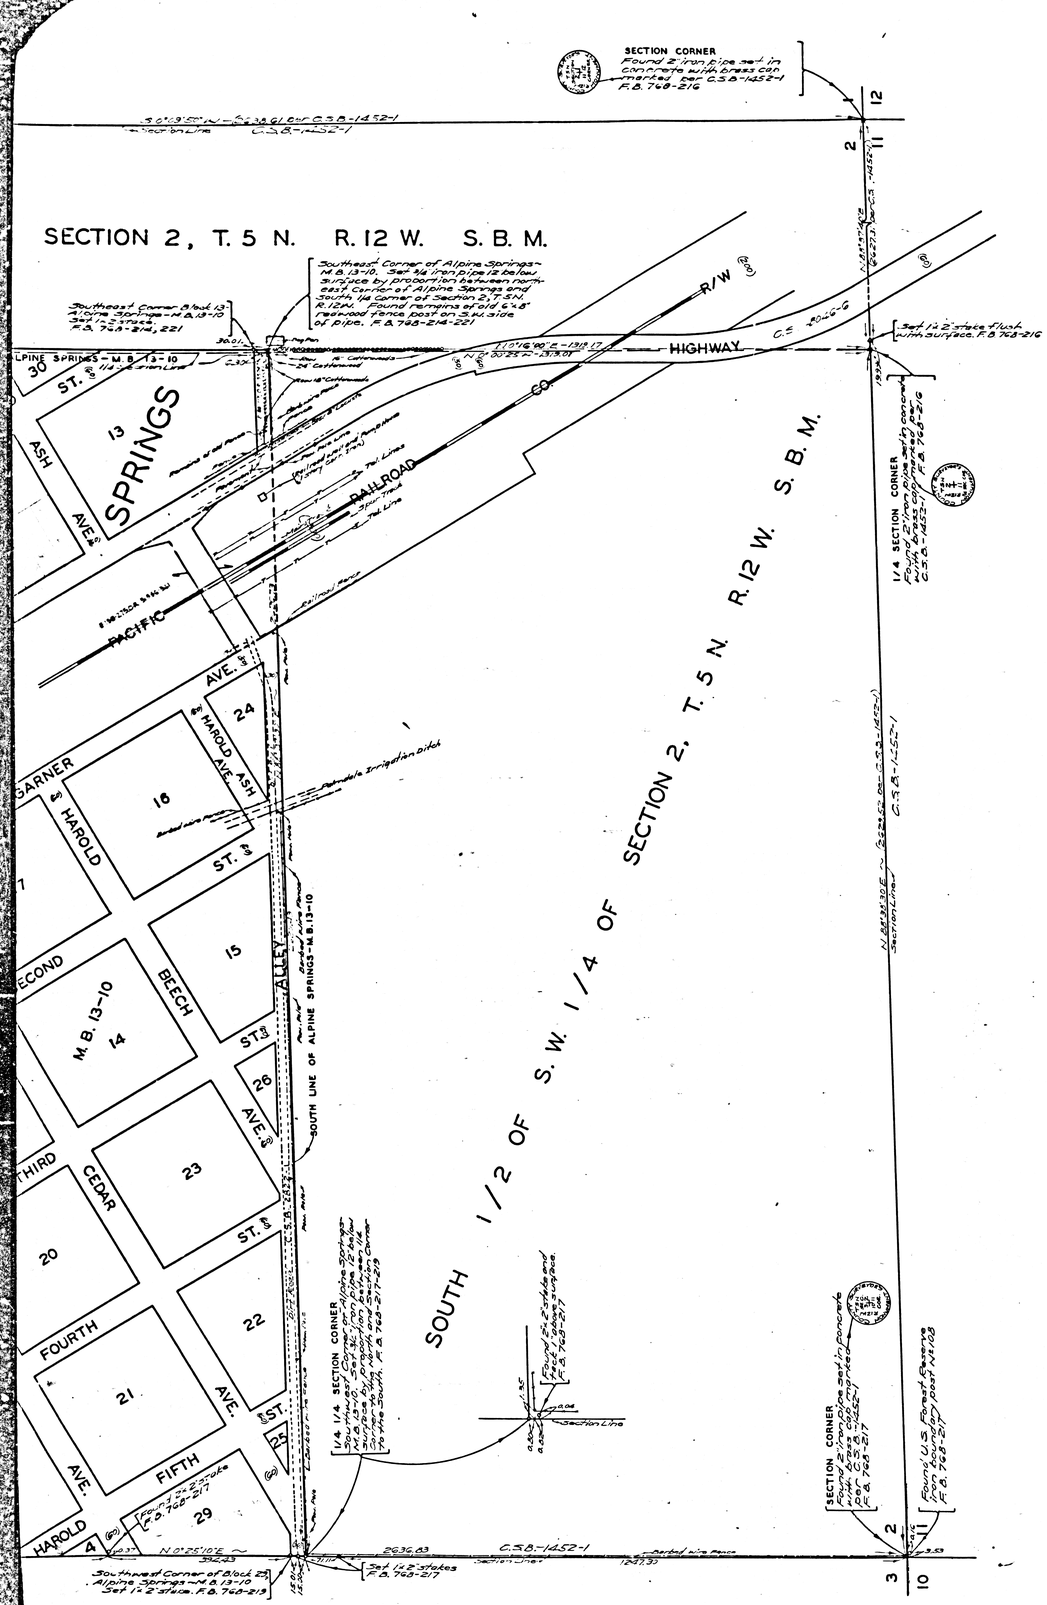

COUNTY OF LOS ANGELES
MAP OF

BOUNDARIES OF ALPINE SPRINGS
M. B. 13-10

COUNTY SURVEYORS MAP Nº B-1982
SCALE: 1 INCH = 100 FT.

INDEX 65

JOB NUMBER 5058

ALFRED JONES ~ COUNTY SURVEYOR
SURVEYED ~ DEC. 1946

SURVEYED ON REQUEST OF THE COUNTY ROAD COMMISSIONER UNDER SEC. 79, ORD. 4099

BEARINGS ARE BASED ON THE BEARING OF THE EAST-WEST 1/4 SECTION LINE OF SEC. 2 T. 5 N., R. 12 W. AS SHOWN ON C.S.B.-1452-1

F.B. 768-211-221

FIELD WORK BY . . . . E.A. ROSECRANS
OFFICE WORK BY . . . . K.R. McPHERSON
C.W. COX
CHECKED BY . . . . . K.R. McPHERSON

CSB-1982
A1 OF A2

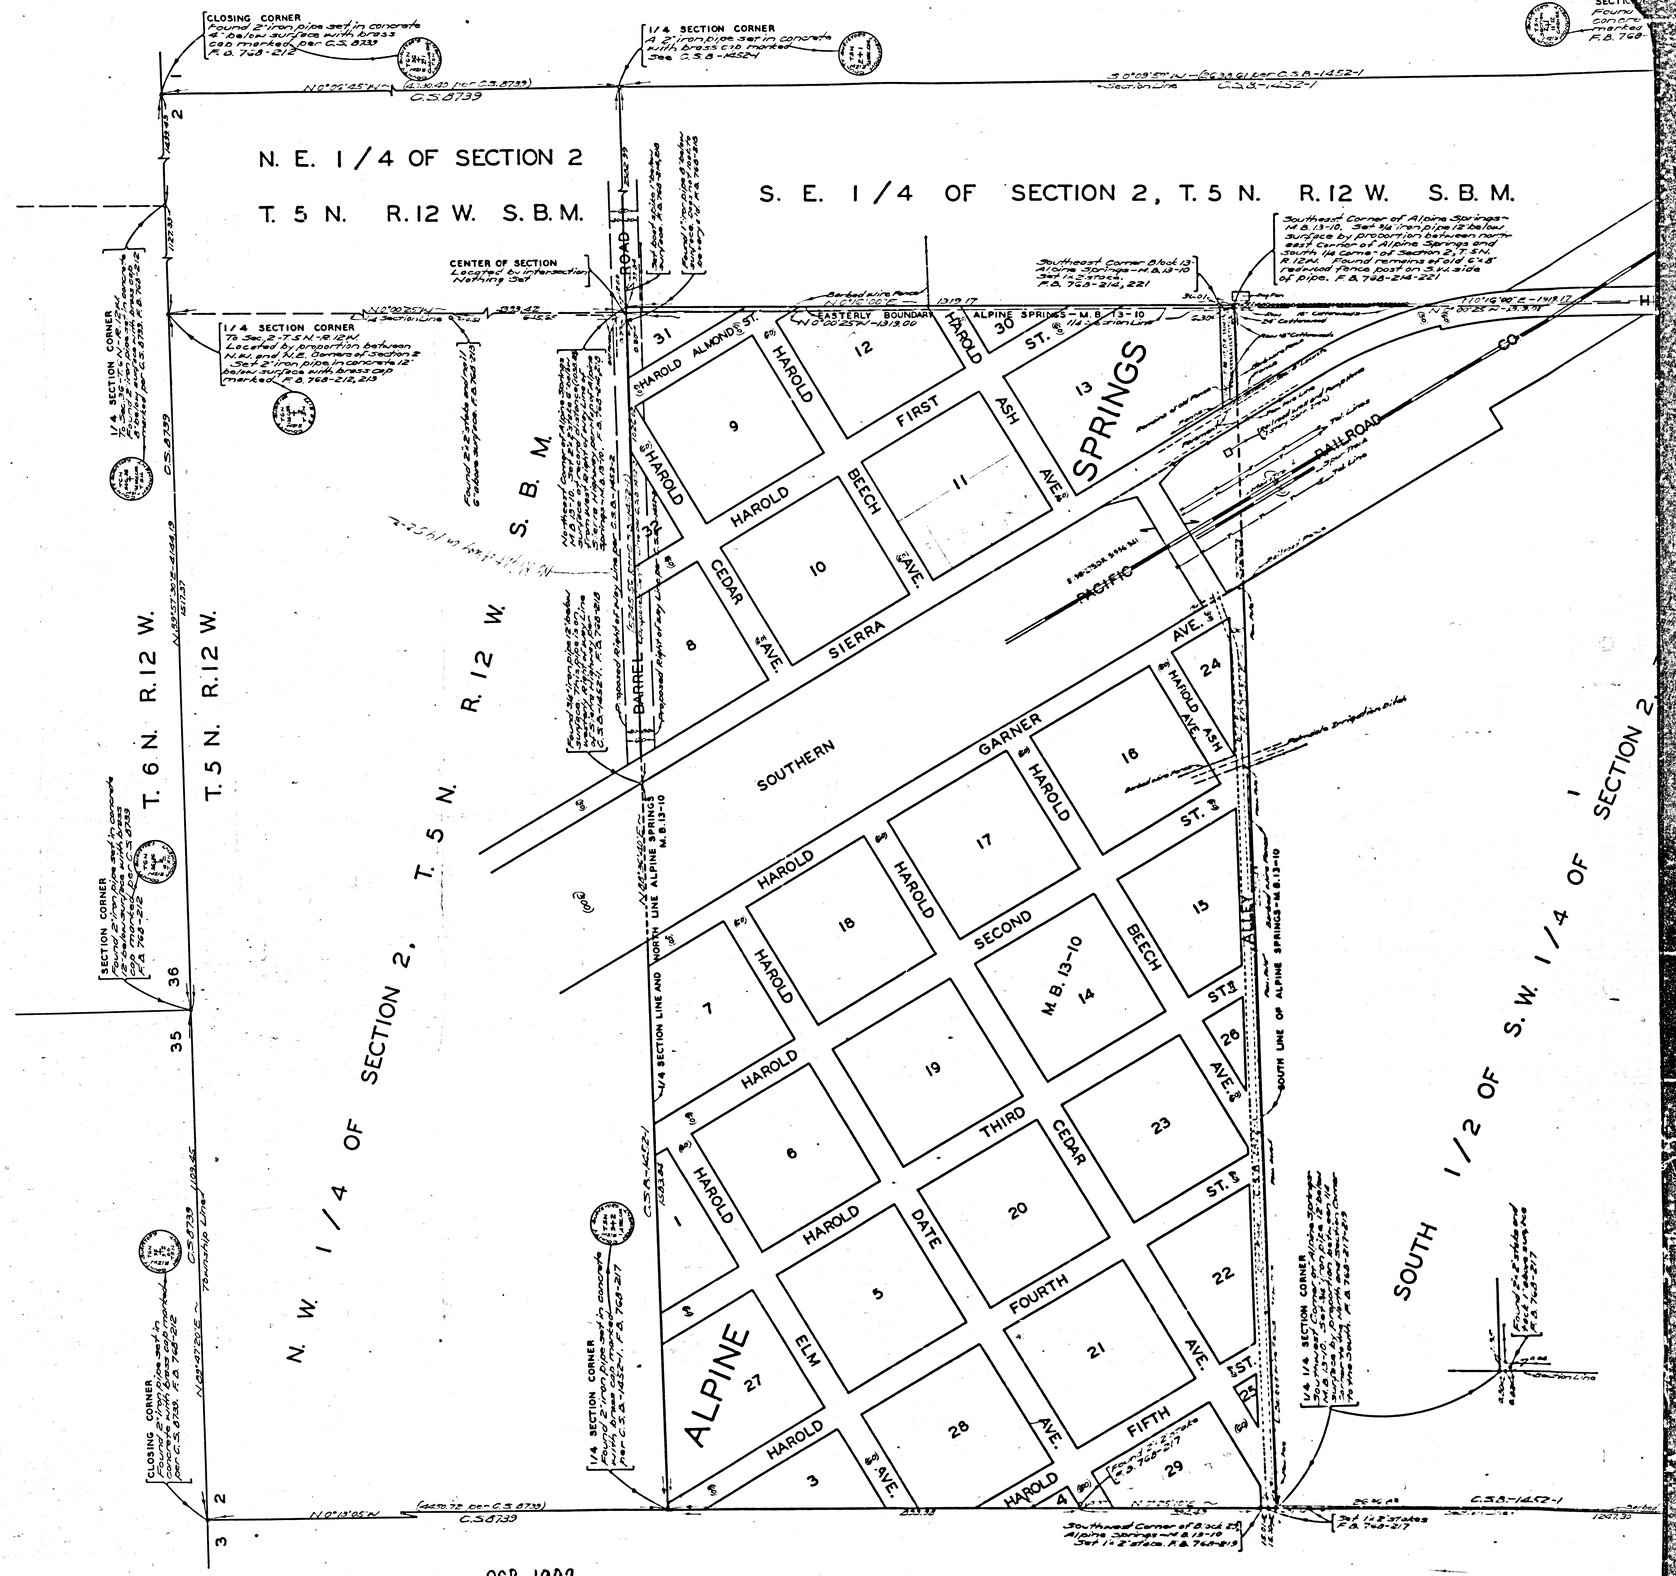

CSB-1982
A2 OF A2