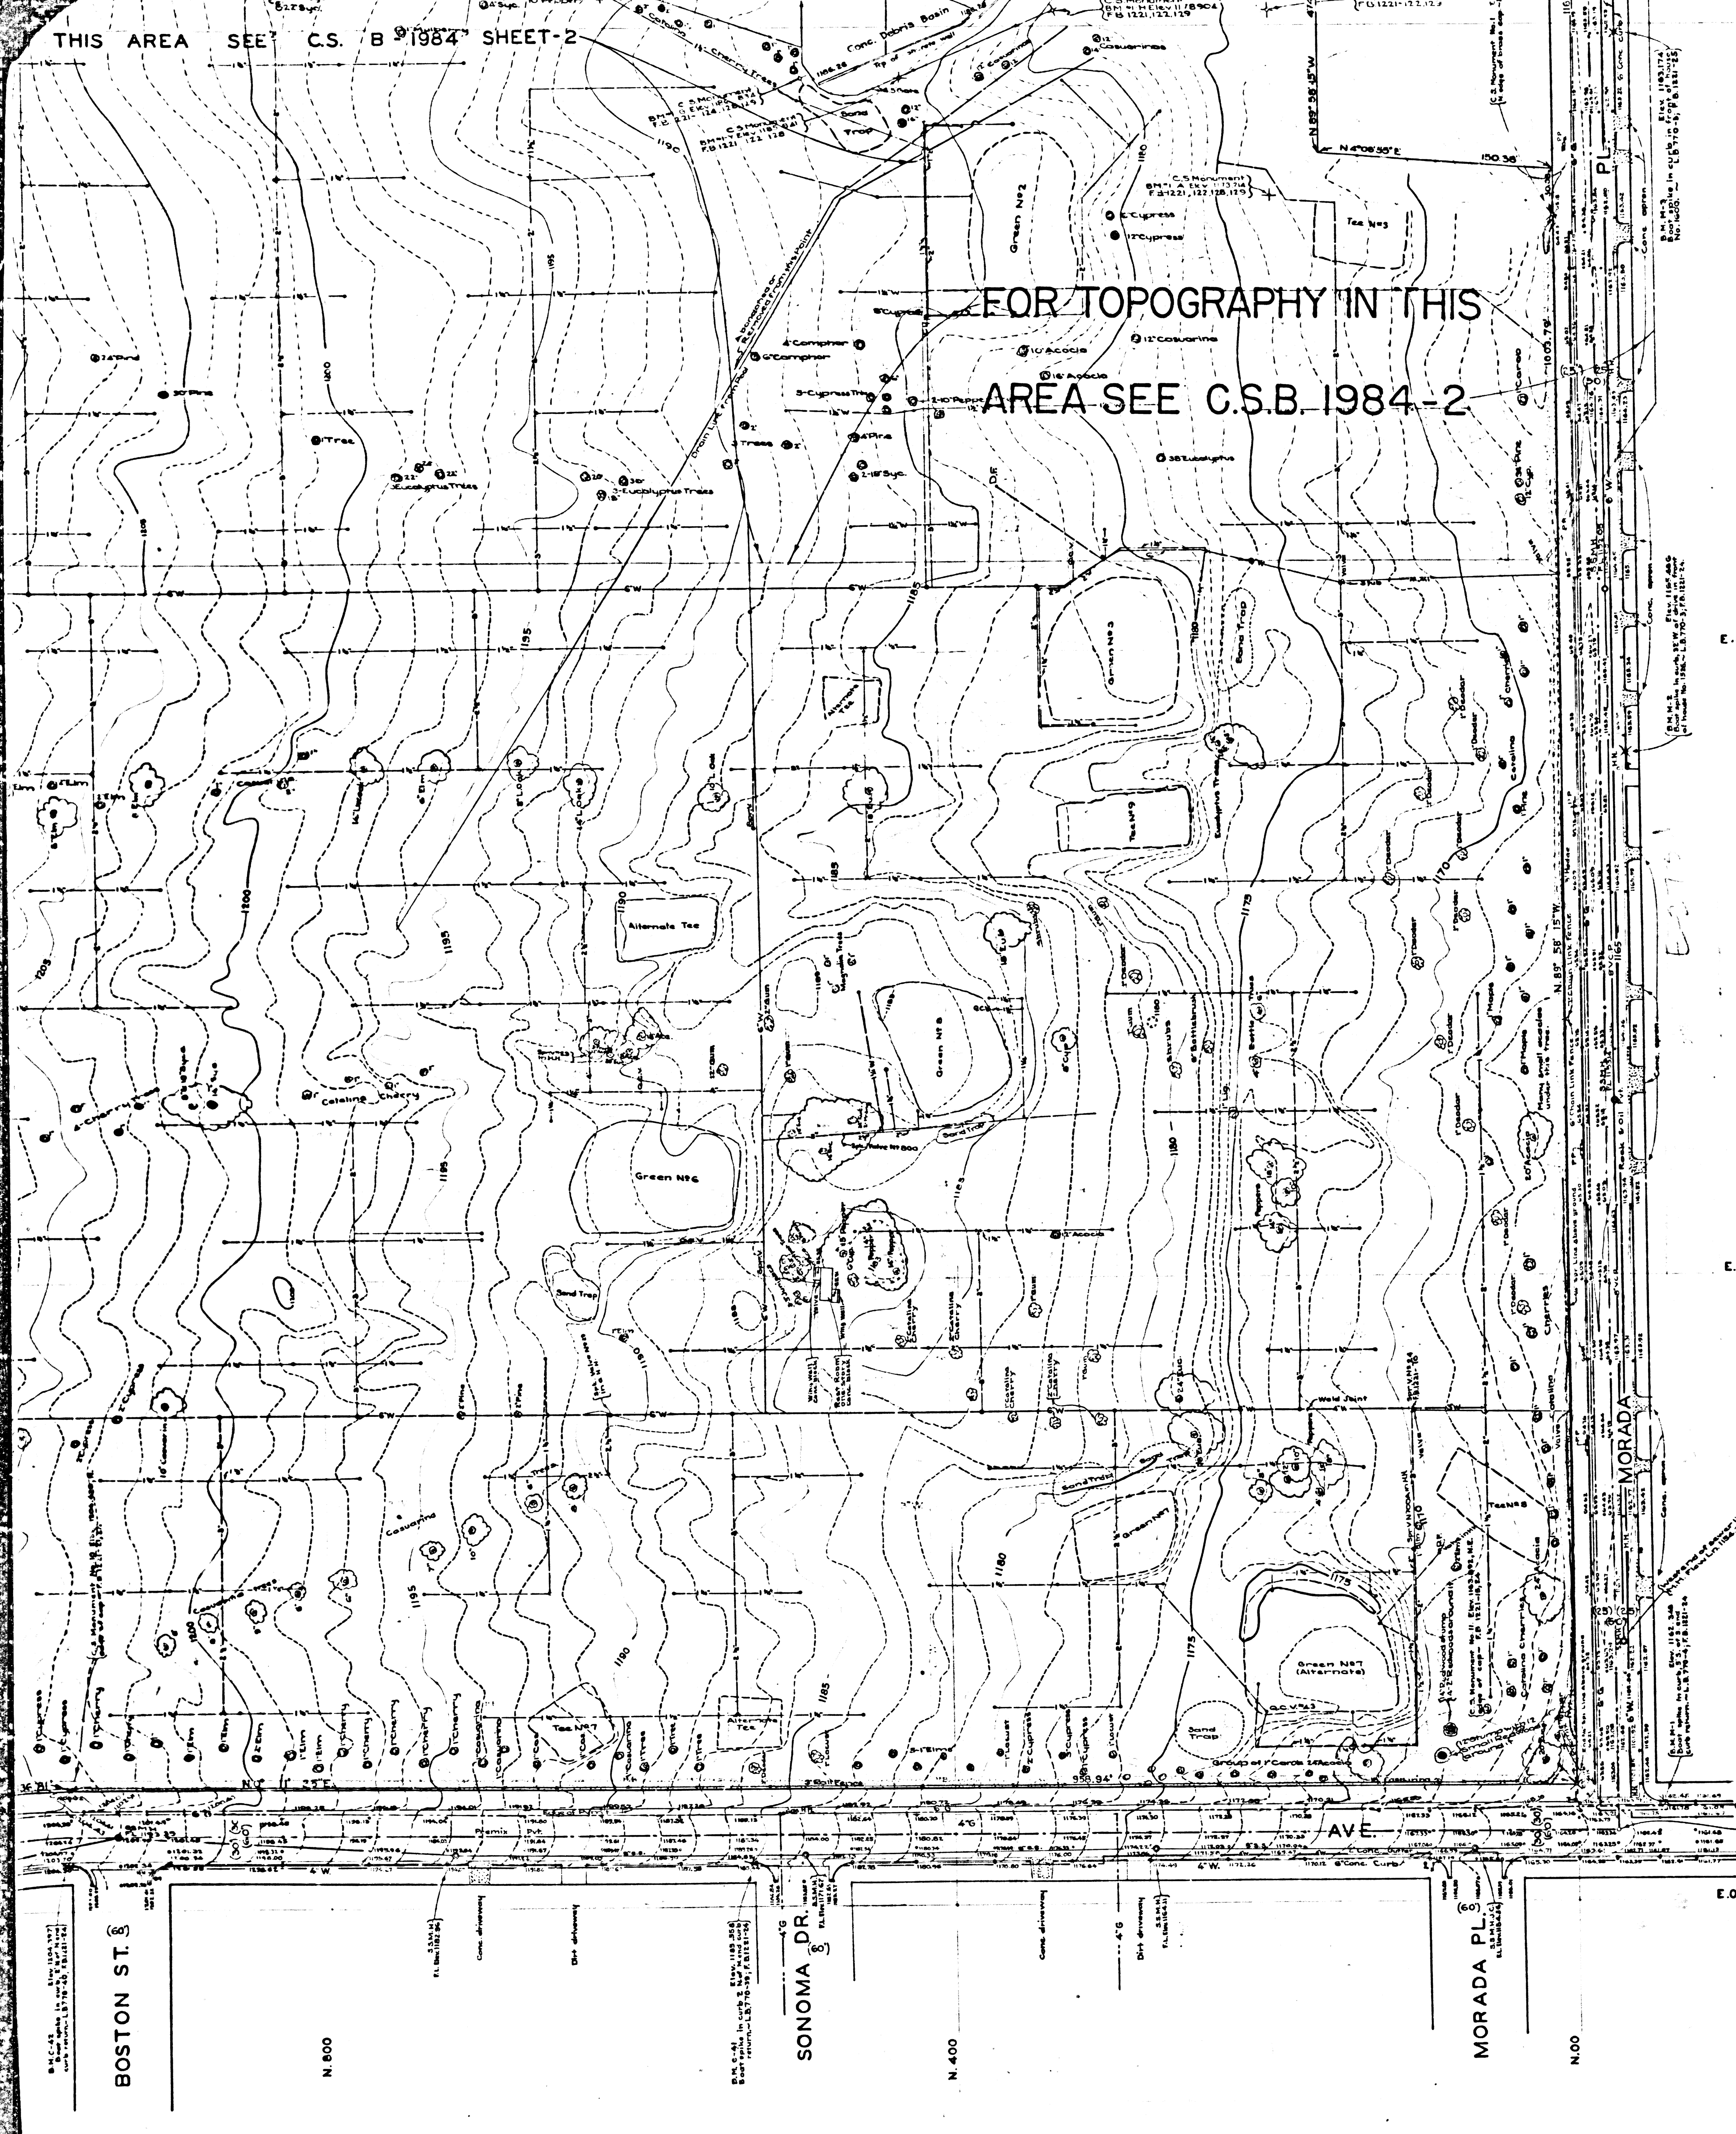

COUNTY OF LOS ANGELES

TOPOGRAPHIC MAP

OF

ALTADENA ~~PARK AND~~ GOLF COURSE

BEING A PORTION OF TRACT Nº 7343.

M.B.110-11.12

COUNTY SURVEYORS MAP Nº B-1984
SHEET 1 OF 2 SHEETS
SCALE: 1 INCH = 40 FT.

JOB NUMBER 8431

ALFRED JONES COUNTY SURVEYOR
SURVEYED MARCH AND APRIL 1947

SURVEYED ON REQUEST OF THE DIRECTOR OF DEPARTMENT OF PARKS AND RECREATION UNDER SEC. 79, ORD. 4099 BY LETTER DATED FEBRUARY 10, 1947.

BEARINGS ARE BASED ON THE BEARING OF MENDOCINO ST. AS SHOWN ON C.S B-949-3.

PLANE TABLE SHEETS E-273. E-274. E-275.
F.B.1221-7-27. 43-50

FIELD WORK BY W. E. BRADEN

OFFICE WORK BY L. C. McMILLAN
H. N. BRADSTREET

CHECKED BY L. K. FREEMAN
M. D. DARLING

DATUM-MEAN SEA LEVEL

ELEVATIONS SHOWN HEREON ARE BASED UPON B.M. C-42 (L.B. 770-40) THE ELEVATION OF WHICH WAS DETERMINED FROM L.A. COUNTY ROAD DEPT. B.M. Nº 70 (B.A.-191-3)

REVISED FEBRUARY, 1948 D.A.W.

REVISED NOVEMBER, 1948. J.B.M.

Revised February 1949. H.N.B.

REVISED MARCH, 1950 R.E.S.

Revised July 1954 under U.N. 0354.07 by T.H.P. from Field Data Taken Dec 1953

Name change by Board order 1-12-54 C.L.D.

Index 50

For additional Topography see C.S. B1984 Sht 2

REVISED OCTOBER 30, 1957 F.S.T.

Note:
See Survey Div. File Map Nº PT 22.4
For Composite Map 1"=60'=4+60 S.L.B.

LEGEND FOR SPRINKLER SYSTEM

●	Sprinkler Head (Riser)
●	Quick Coupling Valve (Q.C.V.)
—1½"—	Water Line
●	Valve
⊥	Tee

FOR BOUNDARY SURVEY SEE C.S. B-1945

CSB-1984-1

A1 OF A2

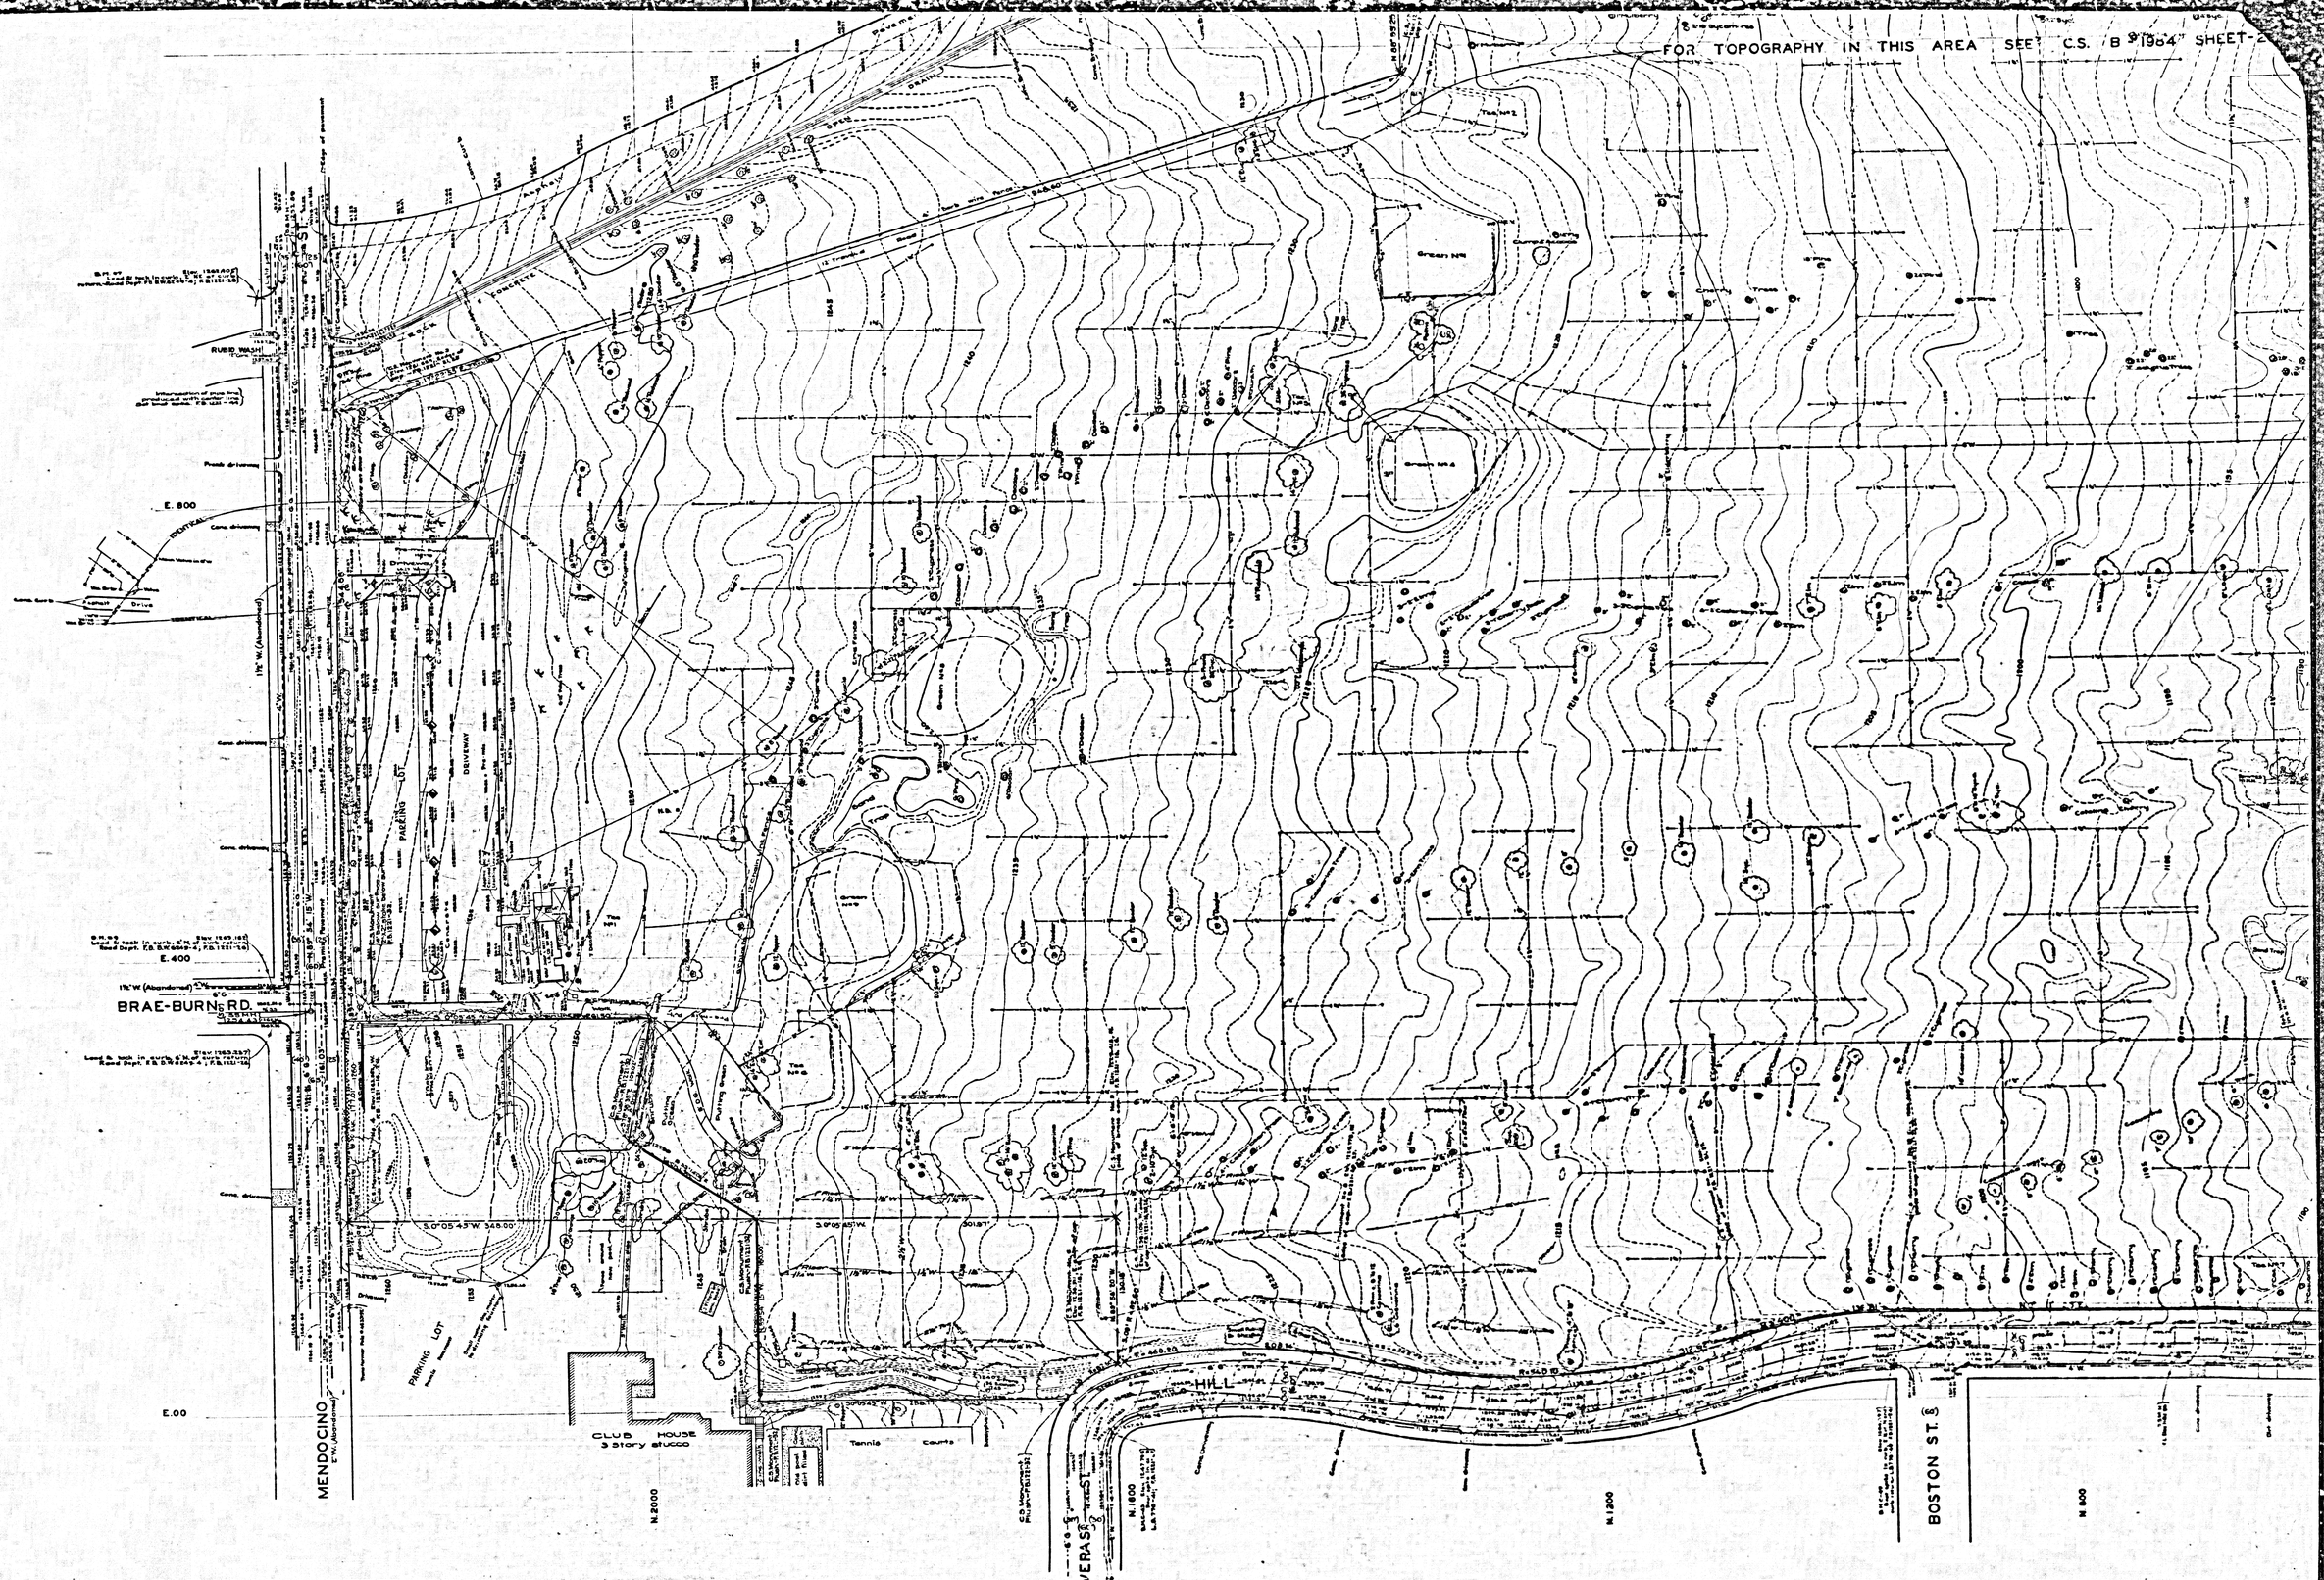

CSB-1984-1
A2 OF A2