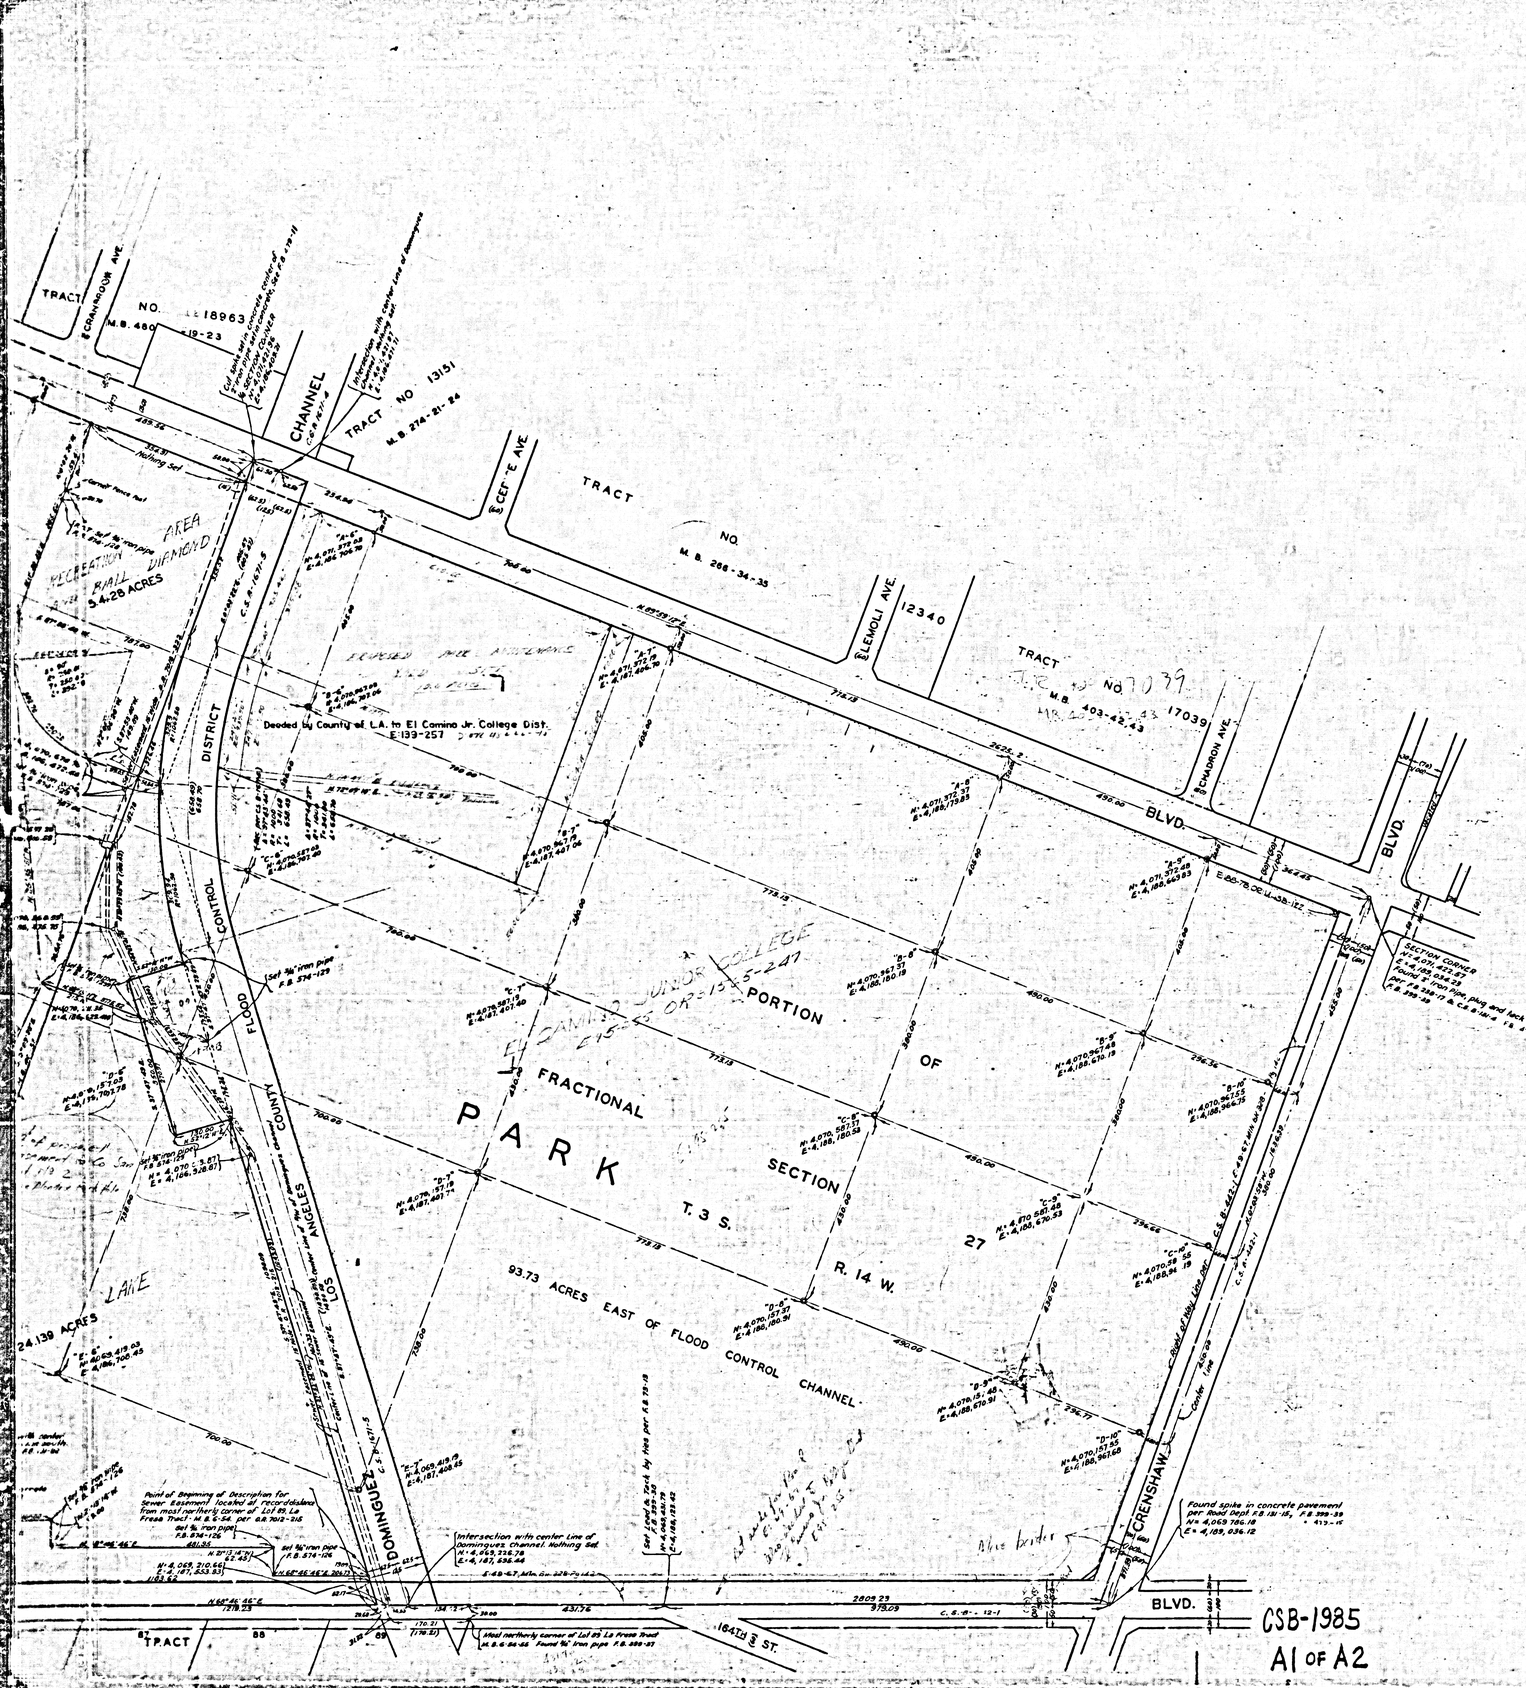

TRACT NO. 18963
M.B. 460-19-23
CRANSHAW AVE.
CHANNEL
TRACT NO. 13151
M.B. 274-21-24
ELCERRITO AVE
TRACT NO.
M.B. 266-34-35
ELEMOLI AVE
12340
TRACT NO. 7039
M.B. 403-42,43
17039
CHADRON AVE.
BLVD.
AREA
RECREATION
BALL DIAMOND
5.428 ACRES
Deeded by County of L.A. to El Camino Jr. College Dist.
E-139-257
DISTRICT
CONTROL
FLOOD
COUNTY
LOS ANGELES
EL CAMINO JUNIOR COLLEGE
PORTION
OF
FRACTIONAL
PARK
SECTION
27
T. 3 S.
R. 14 W.
93.73 ACRES EAST OF FLOOD CONTROL CHANNEL
24.139 ACRES
LANE
DOMINGUEZ
CRENSHAW
BLVD.
164TH ST.
TRACT
Point of Beginning of Description for Sewer Easement located at Intersection from most northerly corner of Lot 89, La Fresa Tract - M.B. 5-58 per R.S. 7612-216
Intersection with center line of Dominguez Channel. Nothing Set
Found spike in concrete pavement per Road Dept. F.B. 13-15, F.B. 299-39
Found nail and tag stamped "L.S. 3107" per R.S. 19-19
Set 3/4" iron pipe F.B. 574-129
Set 3/4" iron pipe F.B. 574-126
Found nail and tag stamped "L.S. 3107" per R.S. 19-19
Found 3/4" iron pipe F.B. 574-129
Found

COUNTY SURVEYORS MAP NO. 168

MANHATTAN BEACH

TRACT NO. 10749
M.B. 409-42-50

TRACT NO. 18963
M.B. 480-19-23

TRACT NO. 13151
M.B. 274-21-24

CHANNEL

DOTY AVE.

CRANBROOK AVE.

159TH ST.

160TH ST.

161ST ST.

162ND ST.

163RD ST.

164TH ST.

165TH ST.

166TH ST.

167TH ST.

168TH ST.

169TH ST.

7422 AVE.

6286

8293

NO. 92-6

M.B. 98-36-37

TRACT NO. 4

TRACT NO. 5

TRACT NO.