


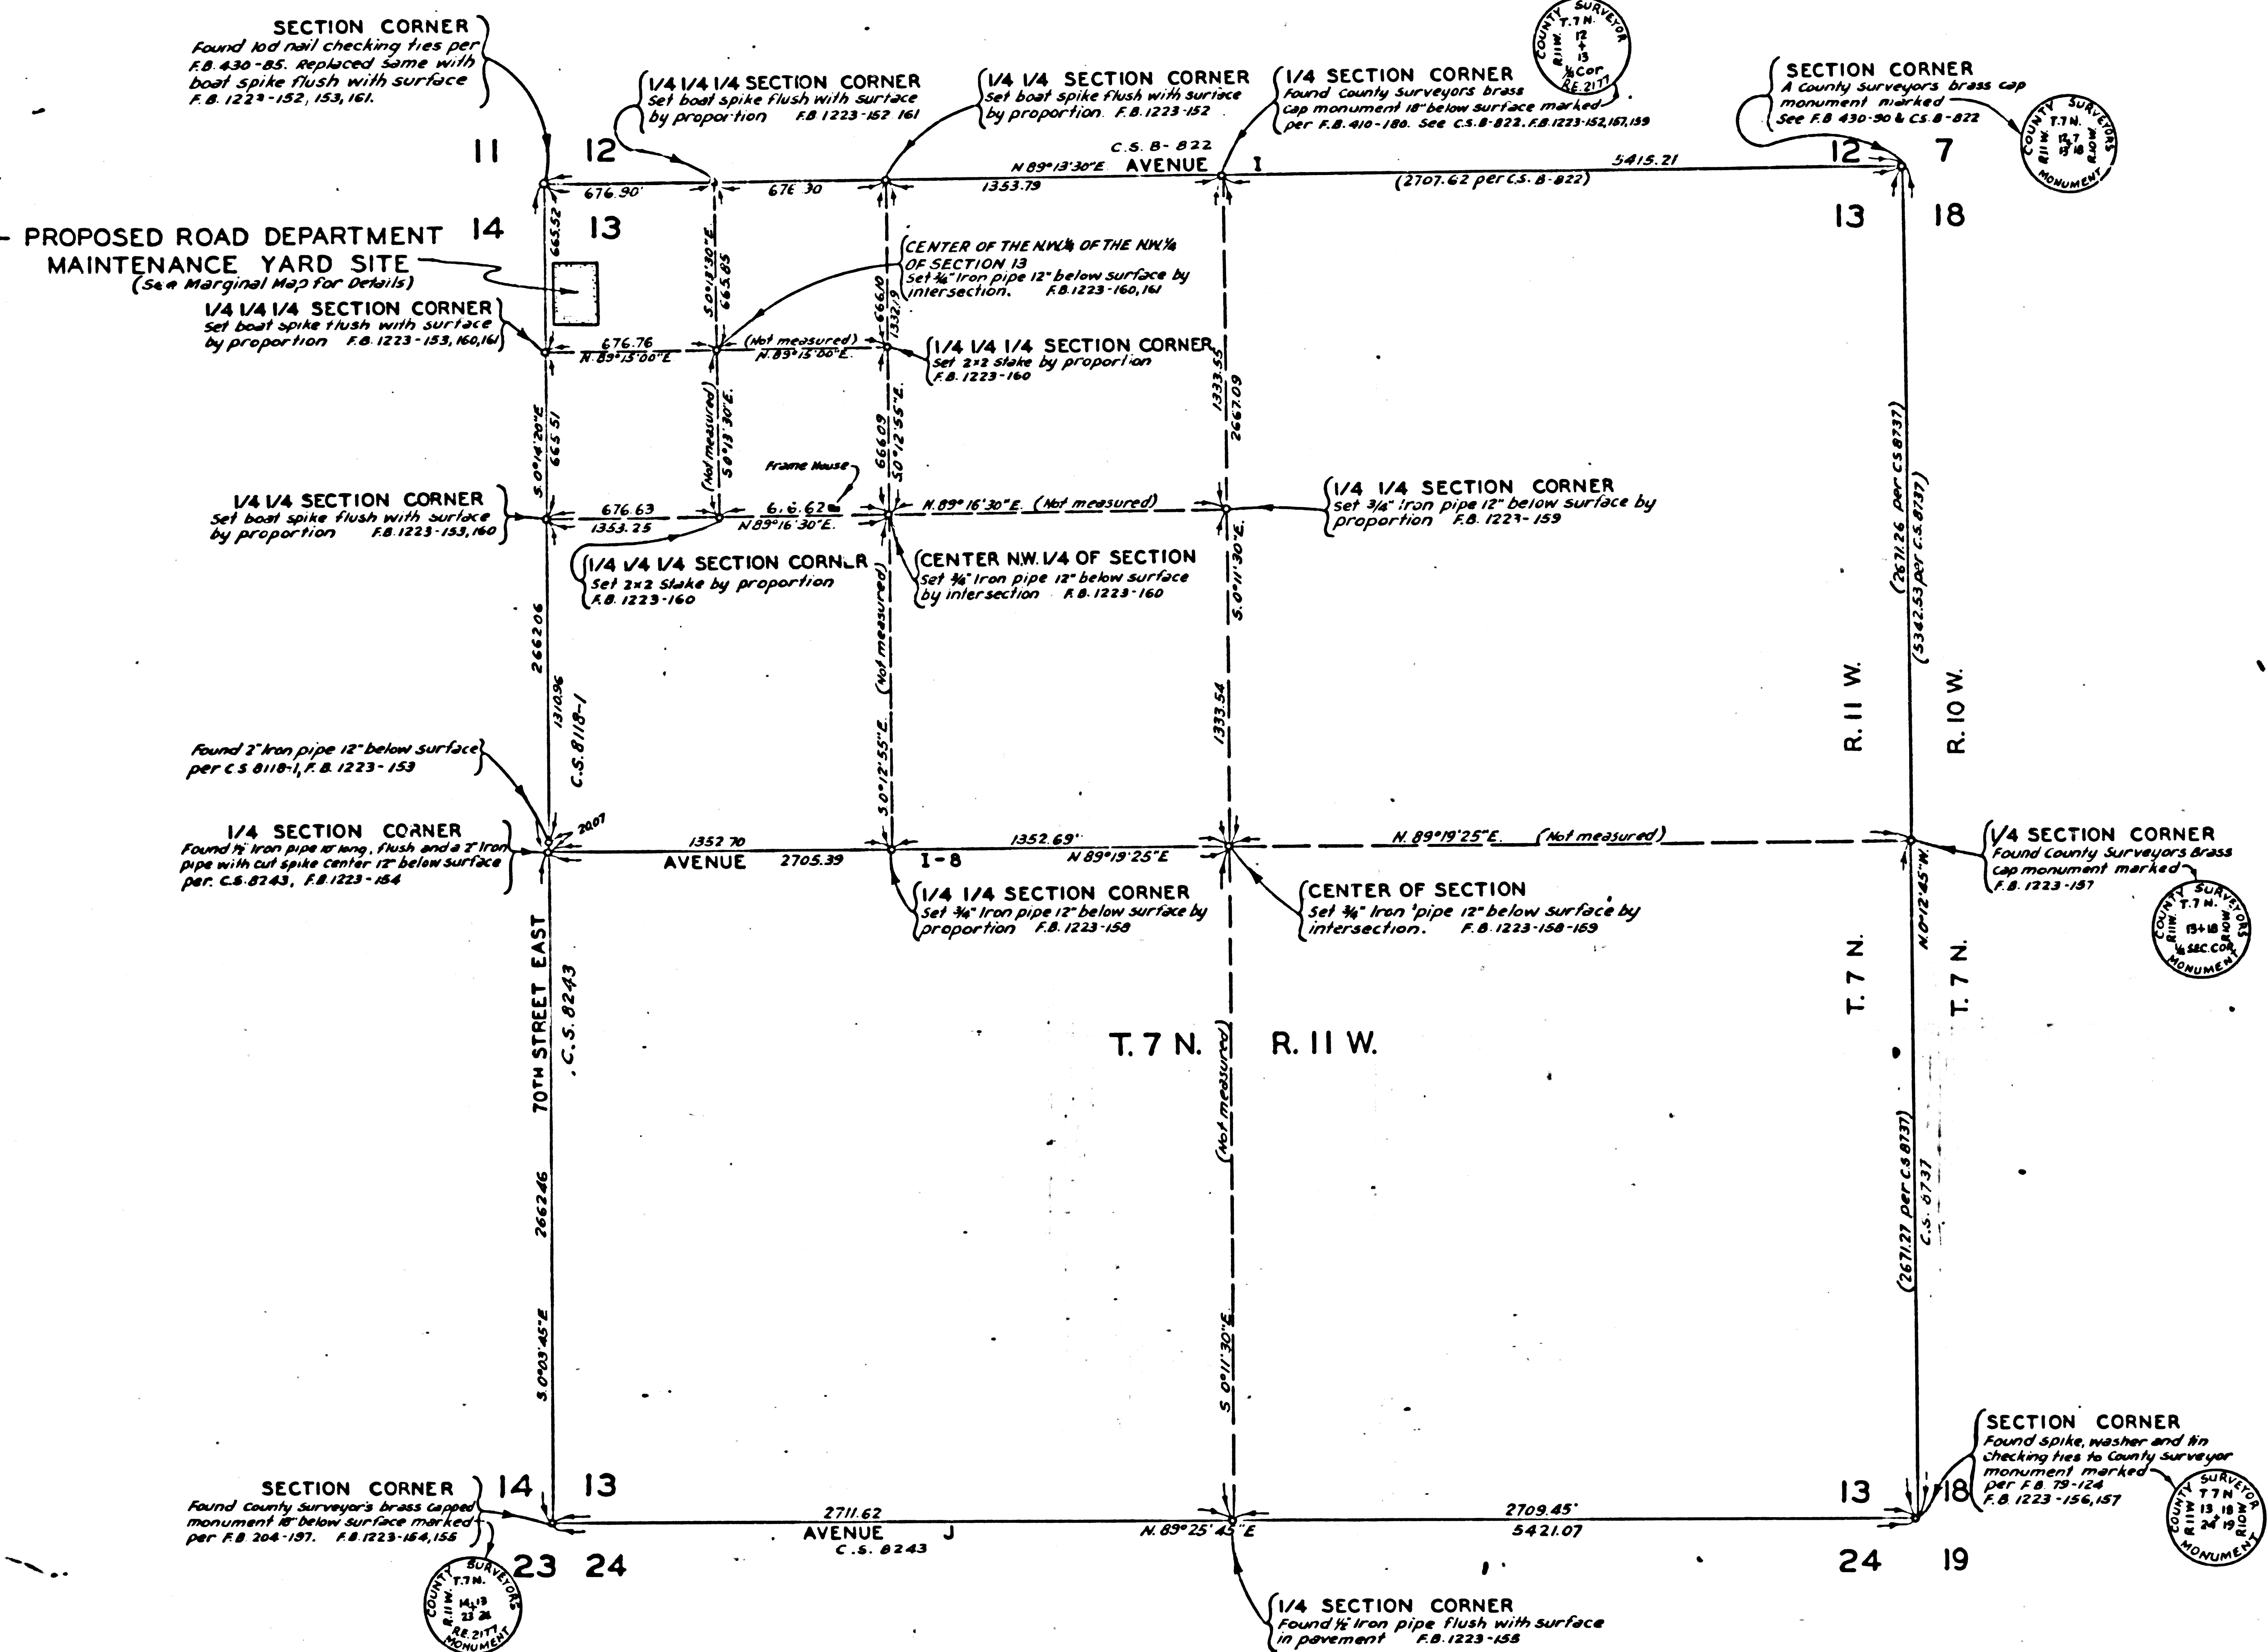

NOTE: RED LINES INDICATE DEDICATED ROADS

COUNTY OF LOS ANGELES
 MAP OF
**ROAD DEPARTMENT
 MAINTENANCE YARD SITE**
 BEING A PORTION OF THE NW 1/4 OF THE NW 1/4
 OF THE NW 1/4 OF SECTION 13, T.7N.-R.11W.-S.B.M.
 COUNTY SURVEYORS MAP NO. B-1992
 SCALE: 1 INCH = 400 FT.
 JOB NUMBER 3058
 ALFRED JONES-COUNTY SURVEYOR
 SURVEYED-APRIL 1947
 SURVEYED ON REQUEST OF THE COUNTY
 ROAD COMMISSIONER UNDER SEC. 79, ORD. 4099
 BEARINGS ARE BASED ON THE BEARING
 OF THE NORTH LINE OF SEC. 13, T.7N.-R.11W.
 AS SHOWN ON C.S. B-822
 F. B. 1223-151 TO 162
 FIELD WORK BY E.A. ROSECRANS
 OFFICE WORK BY S. H. MILLER
 C. E. DROWN
 CHECKED BY K. R. McPHERSON
 INDEX 70

CSB-1992
 A1 of A2



CSB- 1992
A 2 OF A2