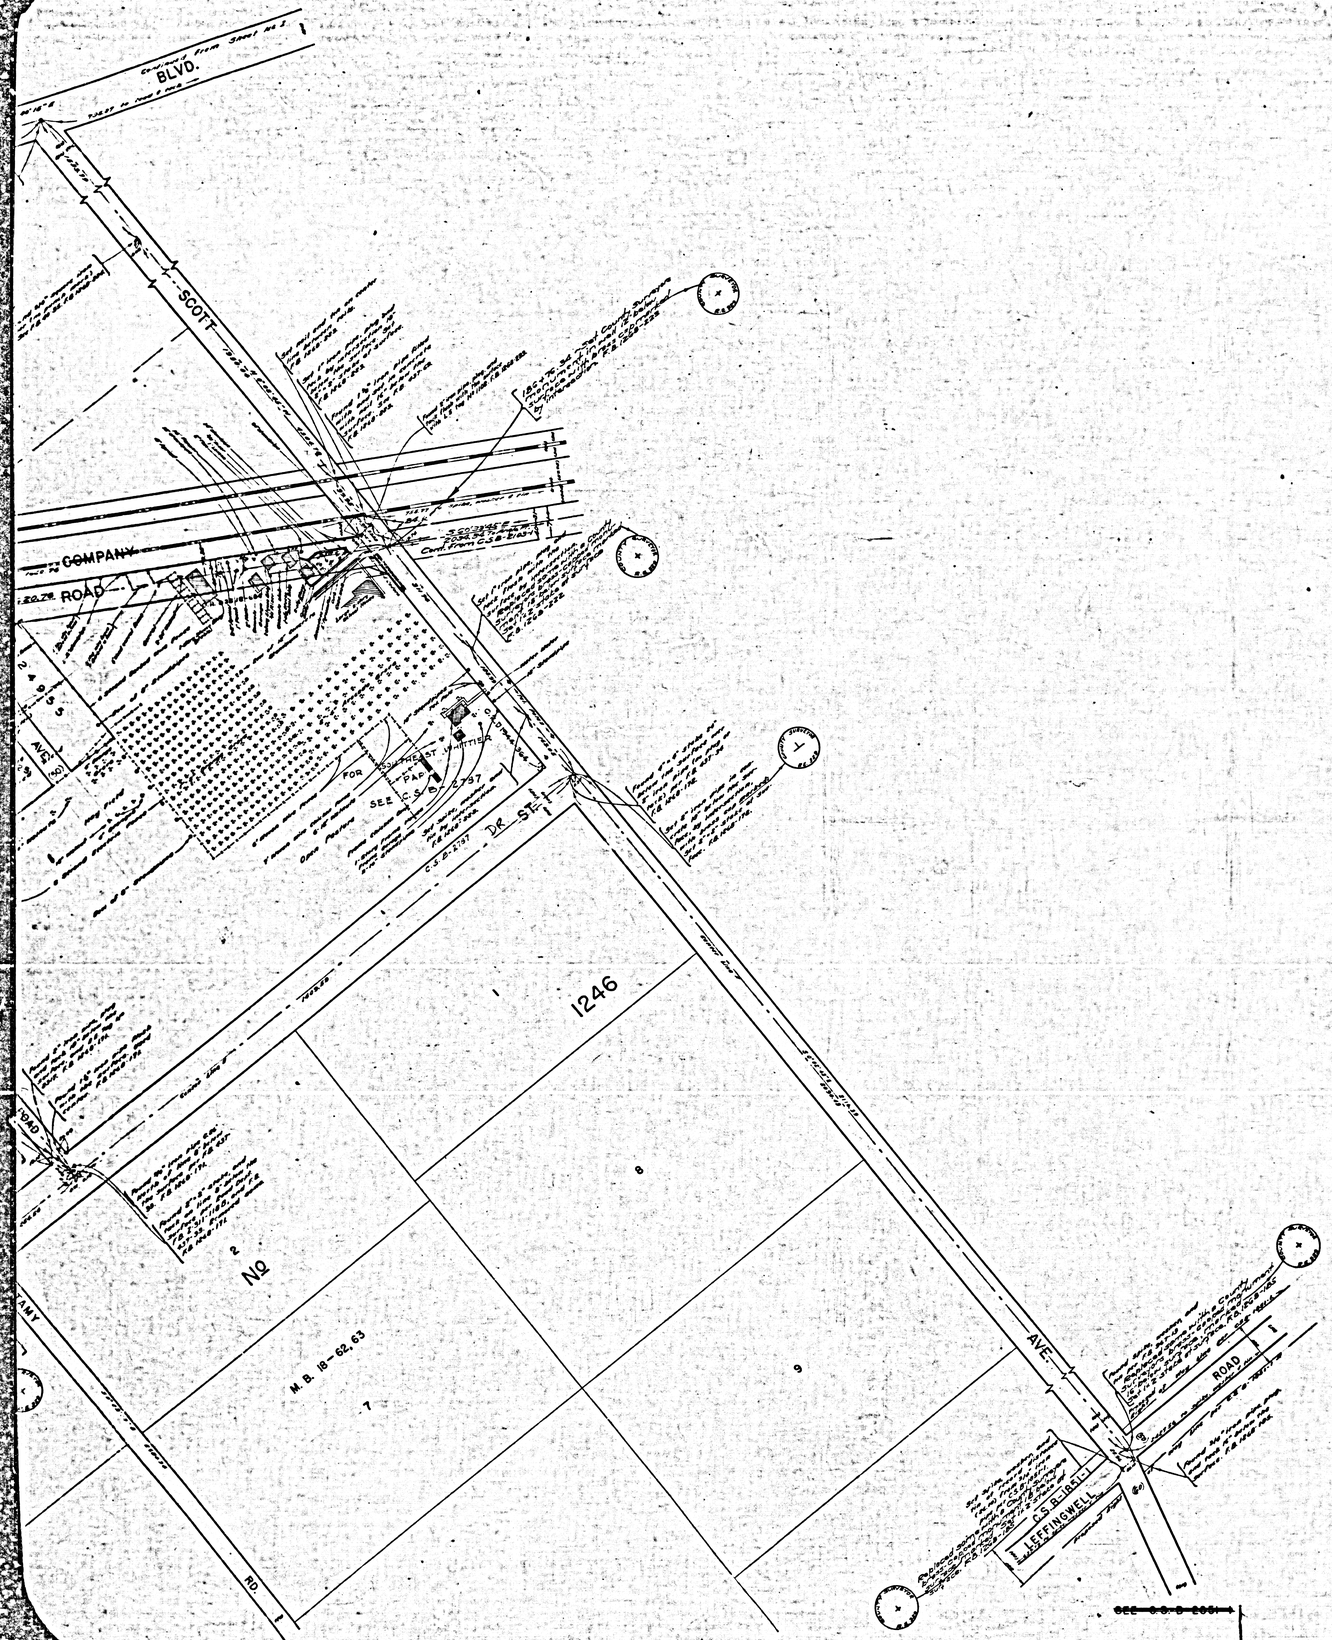


COUNTY OF LOS ANGELES
MAP OF

LAMBERT ROAD

FROM
WASHINGTON BOULEVARD
TO
ORANGE COUNTY BOUNDARY

COUNTY SURVEYORS MAP NO B-2103
SHEET NO 2 OF 3 SHEETS
SCALE: 1 INCH = 100 FT.

JOB NUMBER 8457

C. E. ARNOLD — COUNTY SURVEYOR
SURVEYED JUNE 1947 — APRIL 1948

SURVEYED ON REQUEST OF THE REGIONAL PLANNING COMMISSION UNDER SEC. 79, ORD. 4099, BY LETTER DATED MARCH 6, 1947, AND AS AUTHORIZED BY THE BOARD OF SUPERVISORS IN THEIR ORDER OF JUNE 1, 1938

BEARINGS ARE BASED ON THE CALIFORNIA COORDINATE SYSTEM, ZONE 7, PER CHAPTER 1507, STATUTES 1947. SEE C.S. 9423.

F. B. 1265 -- 95-146
F. B. 1268 -- 111-151; 209-246
F. B. 1425 -- 51-88

FIELD WORK BY . . . . D. E. HOLMES
A. N. HELLSTROM
OFFICE WORK BY G. W. COX
G. E. SWANSON
CHECKED BY . . . . . A. H. DREW

Surveyed March, 1952. TRACT ADDED JUNE 1972 I.M. 34
Wm. M. Allister
E.C. GAINES

CSB-2103-2
A1 OF A4

COUNTY OF LOS ANGELES 2 SHEETS NO B-2103 SHEET 1 OF 2 SHEETS
CONSULTING PHOTOGRAPHIC SERVICE

WHITTIER BLVD.

LUITWIELER-COLIMA RD. CSB-1171

LUITWIELER COLIMA RD. AVE.

ANGLE POINT

BLOCK 2

BLOCK 1

TRACT

BLOCK 3

SCOTT

CARNELL ST.

P.S. 92

L.R. 300-1A

M.R. 37-56

SALT LAKE ELECTRIC RAILWAY COMPANY

AND PACIFIC RAILWAY COMPANY

LOS ANGELES

AMBERT

CORONA

ALLEY

ROAD

TRACT No. 1

M.B. 232-23

L2404

DRIVE

M.B. 384-23-28

TRACT No. 2

TRACT No. 3

HESTER

ROAD

LUITWIELER AVE.

TOR. CERT. D.N. 38919

COLIMA RD.

TRACT

CHEZ

R.S. 43-27

LOT 1

ROAD

CORONA

BLOCK 4

GOLF

ROAD

L.R. 305-1A

DUNTON

M.R. 37-56

R.S. 39-19

MURRAY SANTA FE

TRACT

STAMY

M.B. 19-62,63

1246

CSB-1161

CSB-2103-2

A2 OF A4

WHITTIER BLVD.

WHITTIER AVE.

ST.

PLAT

LOT 2

TRACT

LOT 11

CARNELL ST.

GUNN'S

BLAISDELL

OF

LOT 29

TRACT

LOT 28

LOT 3

LOT 10

THE

LOT 27

SUBDIVISION

LOT 26

COLIMA

M.R. 34-64

RAILWAY

PACIFIC

LAKE

AND

SALT

COMPANY

LAMBERT

RD.

LOT 25

LOT 24

LOT 23

LOT 9

LOT 4

LOT 5

CORONEL

PART

STODDART'S

R.S. 43-27

MULBERRY

(HAWES ST.)

ROAD

AVE.

CSB-2103-2

A3 OF A4

R.F. 557

SANCHEZ

LOT 2

LUITWIELER-COLIMA RD. C.S. 8747

LUITWIELER

(100)

BLVD.

CARNELL P.S. 92 ST.

ANGELES

LOS

COMPANY

RAILWAY

ELECTRIC

C.S. 7509

M.R. 60-73

LANNING

TRACT NO 12404

M.B. 232-27

DRIVE

ROAD

TRACT

LUITWIELER

AVE.

TOR. CERT. D.N. 38919

TRACT NO 8334

M.B. 153-28,29

DANBROOK

DR.

CERES

HOMAGE

BONAVISTA

N.O.

SANCHEZ

AND

LOT 3

LOT 2

LOT 1

R.S. 43-27

M.R. 60-73

CORONEL

COLIMA

COUNTY SURVEYOR MAP NO. B-5303 SHEET 1 OF 2 SHEETS

COUNTY SURVEYOR - WM. HOFF B-5303

