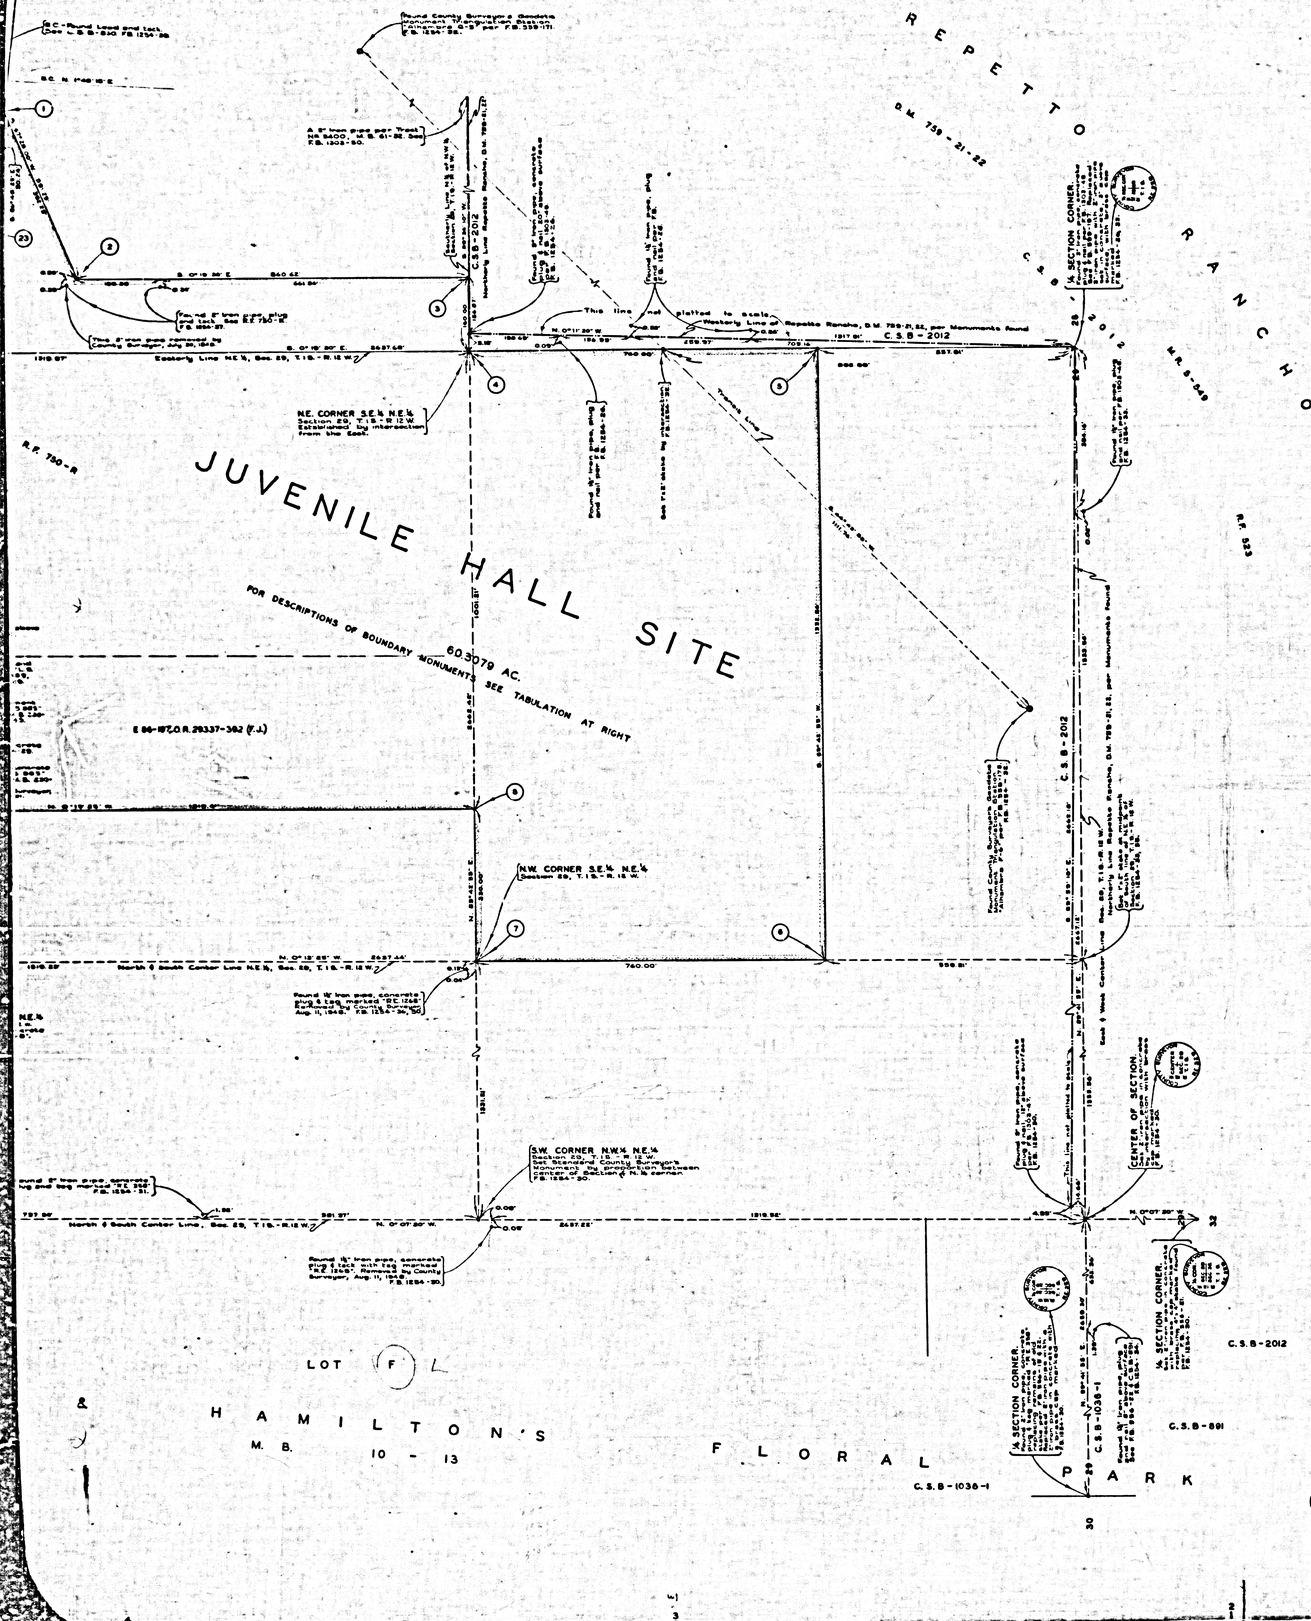


BOUNDARY CORNER MONUMENTS

NO.	DESCRIPTION	REFERENCE
1	Set Standard County Surveyor's Monument at point of intersection (100.00') of C.S.B.-2012 from the Northerly line of Repetto Rancho, per M.R. 750-R.	F.B. 1294-88
2	Set Standard County Surveyor's Monument at point of intersection (100.00') of C.S.B.-2012 with the Northerly line of Repetto Rancho, per M.R. 750-R, in center of Section 29, T.1S., R.12W.	F.B. 1294-88
3	Set Standard County Surveyor's Monument.	F.B. 1294-88
4	Set Standard County Surveyor's Monument at intersection.	F.B. 1294-88
5	Set Standard County Surveyor's Monument.	F.B. 1294-88
6	Set Standard County Surveyor's Monument.	F.B. 1294-88
7	Set Standard County Surveyor's Monument at intersection.	F.B. 1294-88
8	Set Standard County Surveyor's Monument.	F.B. 1294-88
9	Set Standard County Surveyor's Monument.	F.B. 1294-88
10	Set Standard County Surveyor's Monument by intersection.	F.B. 1294-88
11	Found 4" iron pipe, concrete plug and tack, marked R.E. 1248, Eastern line N.E.¼, Sec. 29, T.1S., R.12W., Established by County Surveyor's Monument.	F.B. 1294-88 S.B.
12	Found 4" iron pipe, concrete plug and tack, marked R.E. 1248, Eastern line N.E.¼, Sec. 29, T.1S., R.12W., Established by County Surveyor's Monument.	F.B. 1294-88 S.B.
13	Set lead and tack.	F.B. 1294-88
14	Found 4"x4" stake, flagstone plate with Standard County Monument.	F.B. 1294-88 S.B.
15	Found a 6"x6" stake and tag marked R.E. 1248, Registered Civil Engineer, Established by County Surveyor's Monument.	F.B. 1294-88 S.B.
16	Found 6" iron pipe, concrete plug and tack, marked R.E. 1248, Registered Civil Engineer, Established by County Surveyor's Monument.	F.B. 1294-88 S.B.
17	Set Standard County Surveyor's	F.B. 1294-88
18	Set Standard County Surveyor's Monument at intersection of easterly line of Lot 52, Granada Park, M.B. 12-150-151, C.S.B.-1036-1.	F.B. 1294-88
19	Set Standard County Surveyor's Monument.	F.B. 1294-88
20	Set Standard County Surveyor's Monument at record distance, on Northerly Boundary Line per C.S.B.-2012.	F.B. 1294-88
21	Set Standard County Surveyor's Monument, 0.15' E. of Intersection C.S.B.-2012.	F.B. 1294-88
22	Set Standard County Surveyor's Monument at intersection C.S.B.-2012.	F.B. 1294-88
23	Set Standard County Surveyor's Monument.	F.B. 1294-88
24	Set Standard County Surveyor's Monument by intersection C.S.B.-2012.	F.B. 1294-88

NOTE: A Standard County Surveyor's Monument consists of a 3/4" x 24" iron rod with a 2" brass cap stamped with the number of the monument.

COUNTY OF LOS ANGELES
MAP OF
JUVENILE HALL SITE
BEING
LOT III, TRACT No. 11869, M.B. 230-5-6; PORTIONS OF LOTS C & D, GRANADA PARK, M.B. 12-150-151; A PORTION OF S.E. 1/4 SECTION 20, A PORTION OF N.W. 1/4, N.W. 1/4 SEC. 28 & A PORTION OF N.E. 1/4 SECTION 29, ALL OF T.1S., R.12W., S.B.M.

COUNTY SURVEYOR'S MAP No. B-2108
SCALE: 1 INCH = 100 FT.

JOB NUMBER 8506

C.E. ARNOLD...COUNTY SURVEYOR
SURVEYED...APRIL, AUGUST, 1948

SURVEYED ON REQUEST OF THE CHIEF MECHANICAL ENGINEER UNDER SEC. 75, ORD. 4099, BY LETTER DATED MARCH 2, 1948.

BEARINGS ARE BASED ON THE CALIFORNIA COORDINATE SYSTEM, ZONE 7, PER CHAP. 1307, STATUTES 1947 - SEE C.S.9423.


F.B. 1294-29-88

FIELD WORK BY	G.G. PORTER C.A. BENSON
OFFICE WORK BY	A.A. ROESER R.L. RATZ
CHECKED BY	A.A. ROESER

INDEX-B-36

CSB-2108
A1 OF A3


COUNTY SURVEYOR'S MAP NO. B-2108

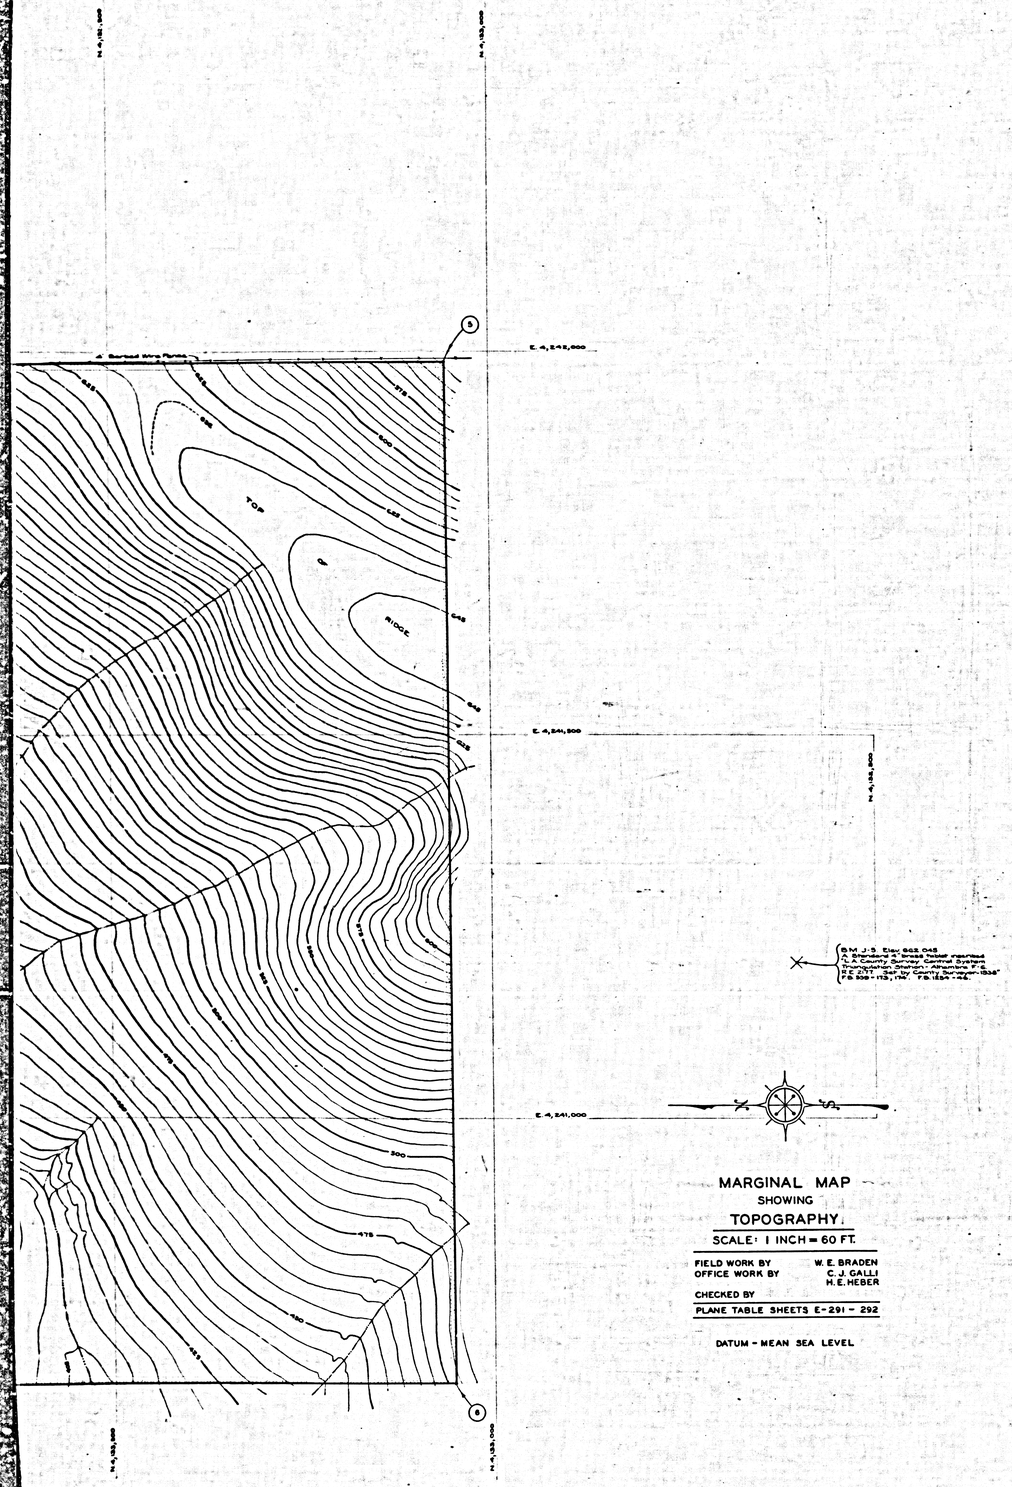


MARGINAL MAP
SHOWING
TOPOGRAPHY.
SCALE: 1 INCH = 60 FT.

FIELD WORK BY	W. E. BRADEN
OFFICE WORK BY	C. J. GALLI H. E. HEBER
CHECKED BY	
PLANE TABLE SHEETS E-291 - 292	

DATUM - MEAN SEA LEVEL

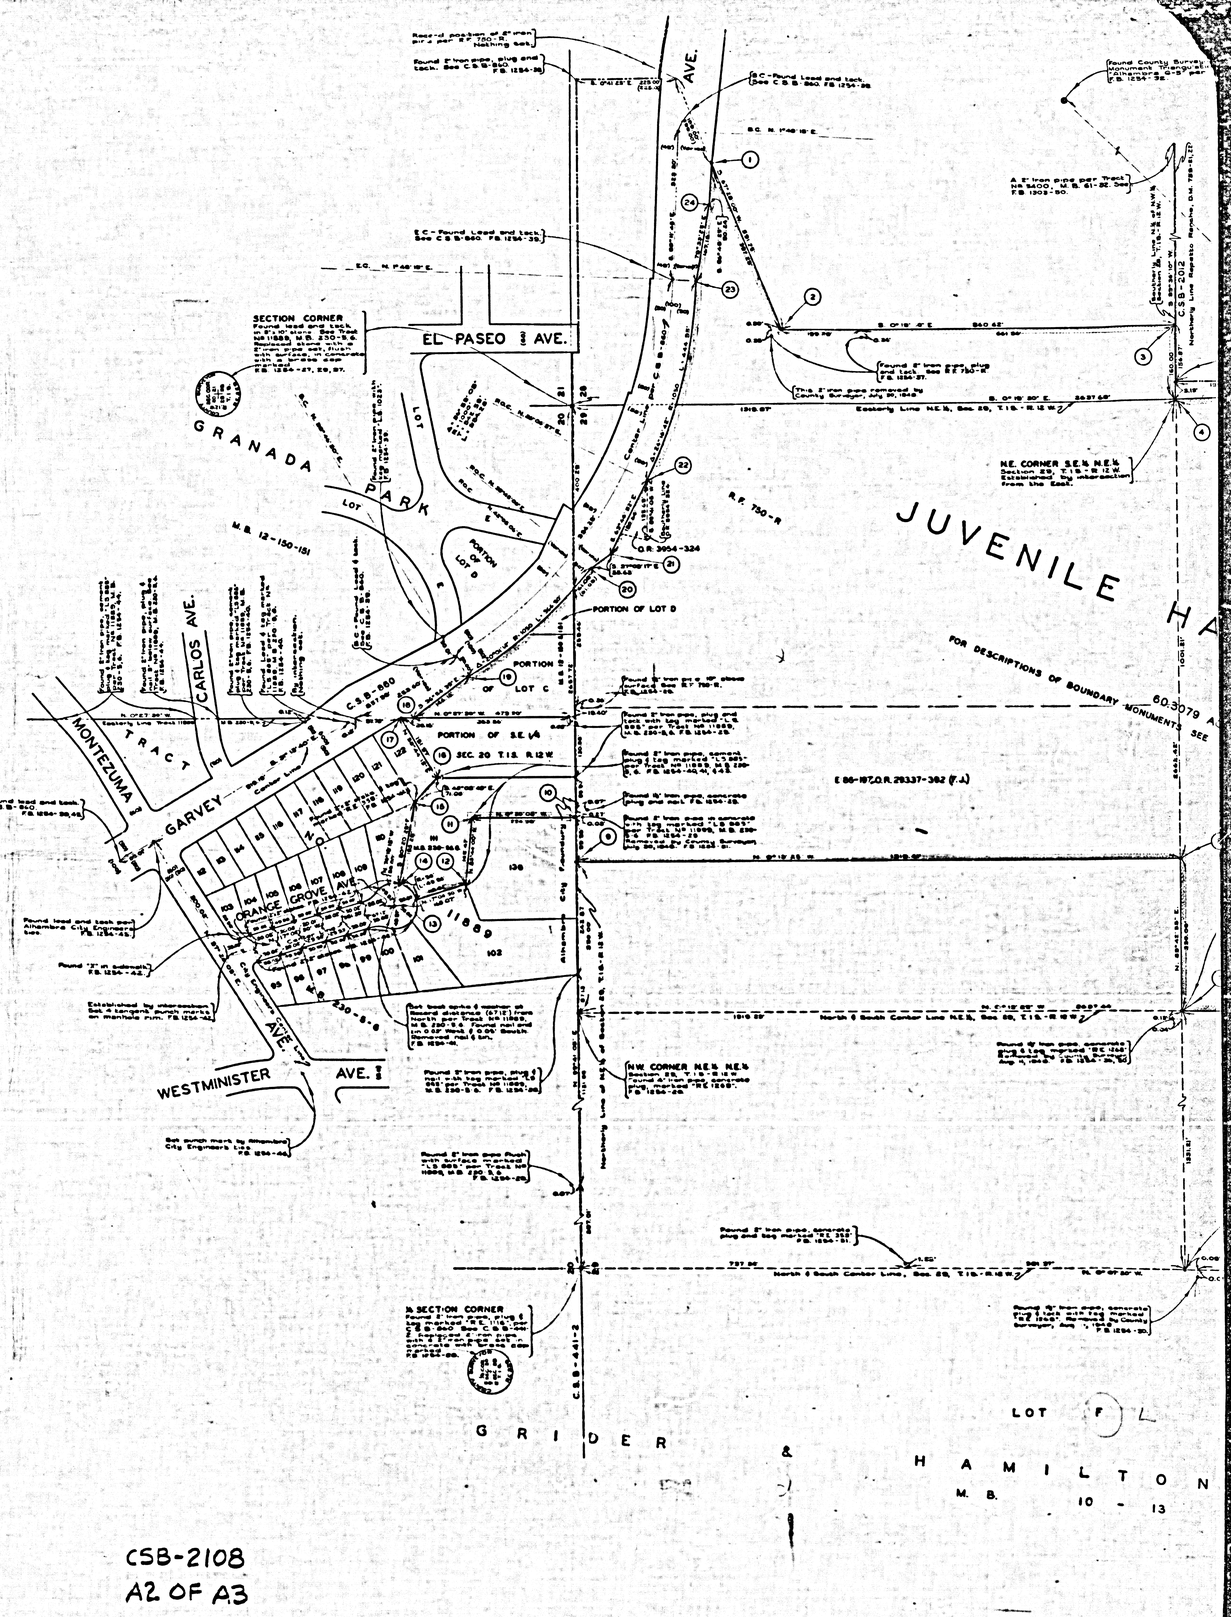

CSB-2108
A2 OF A3

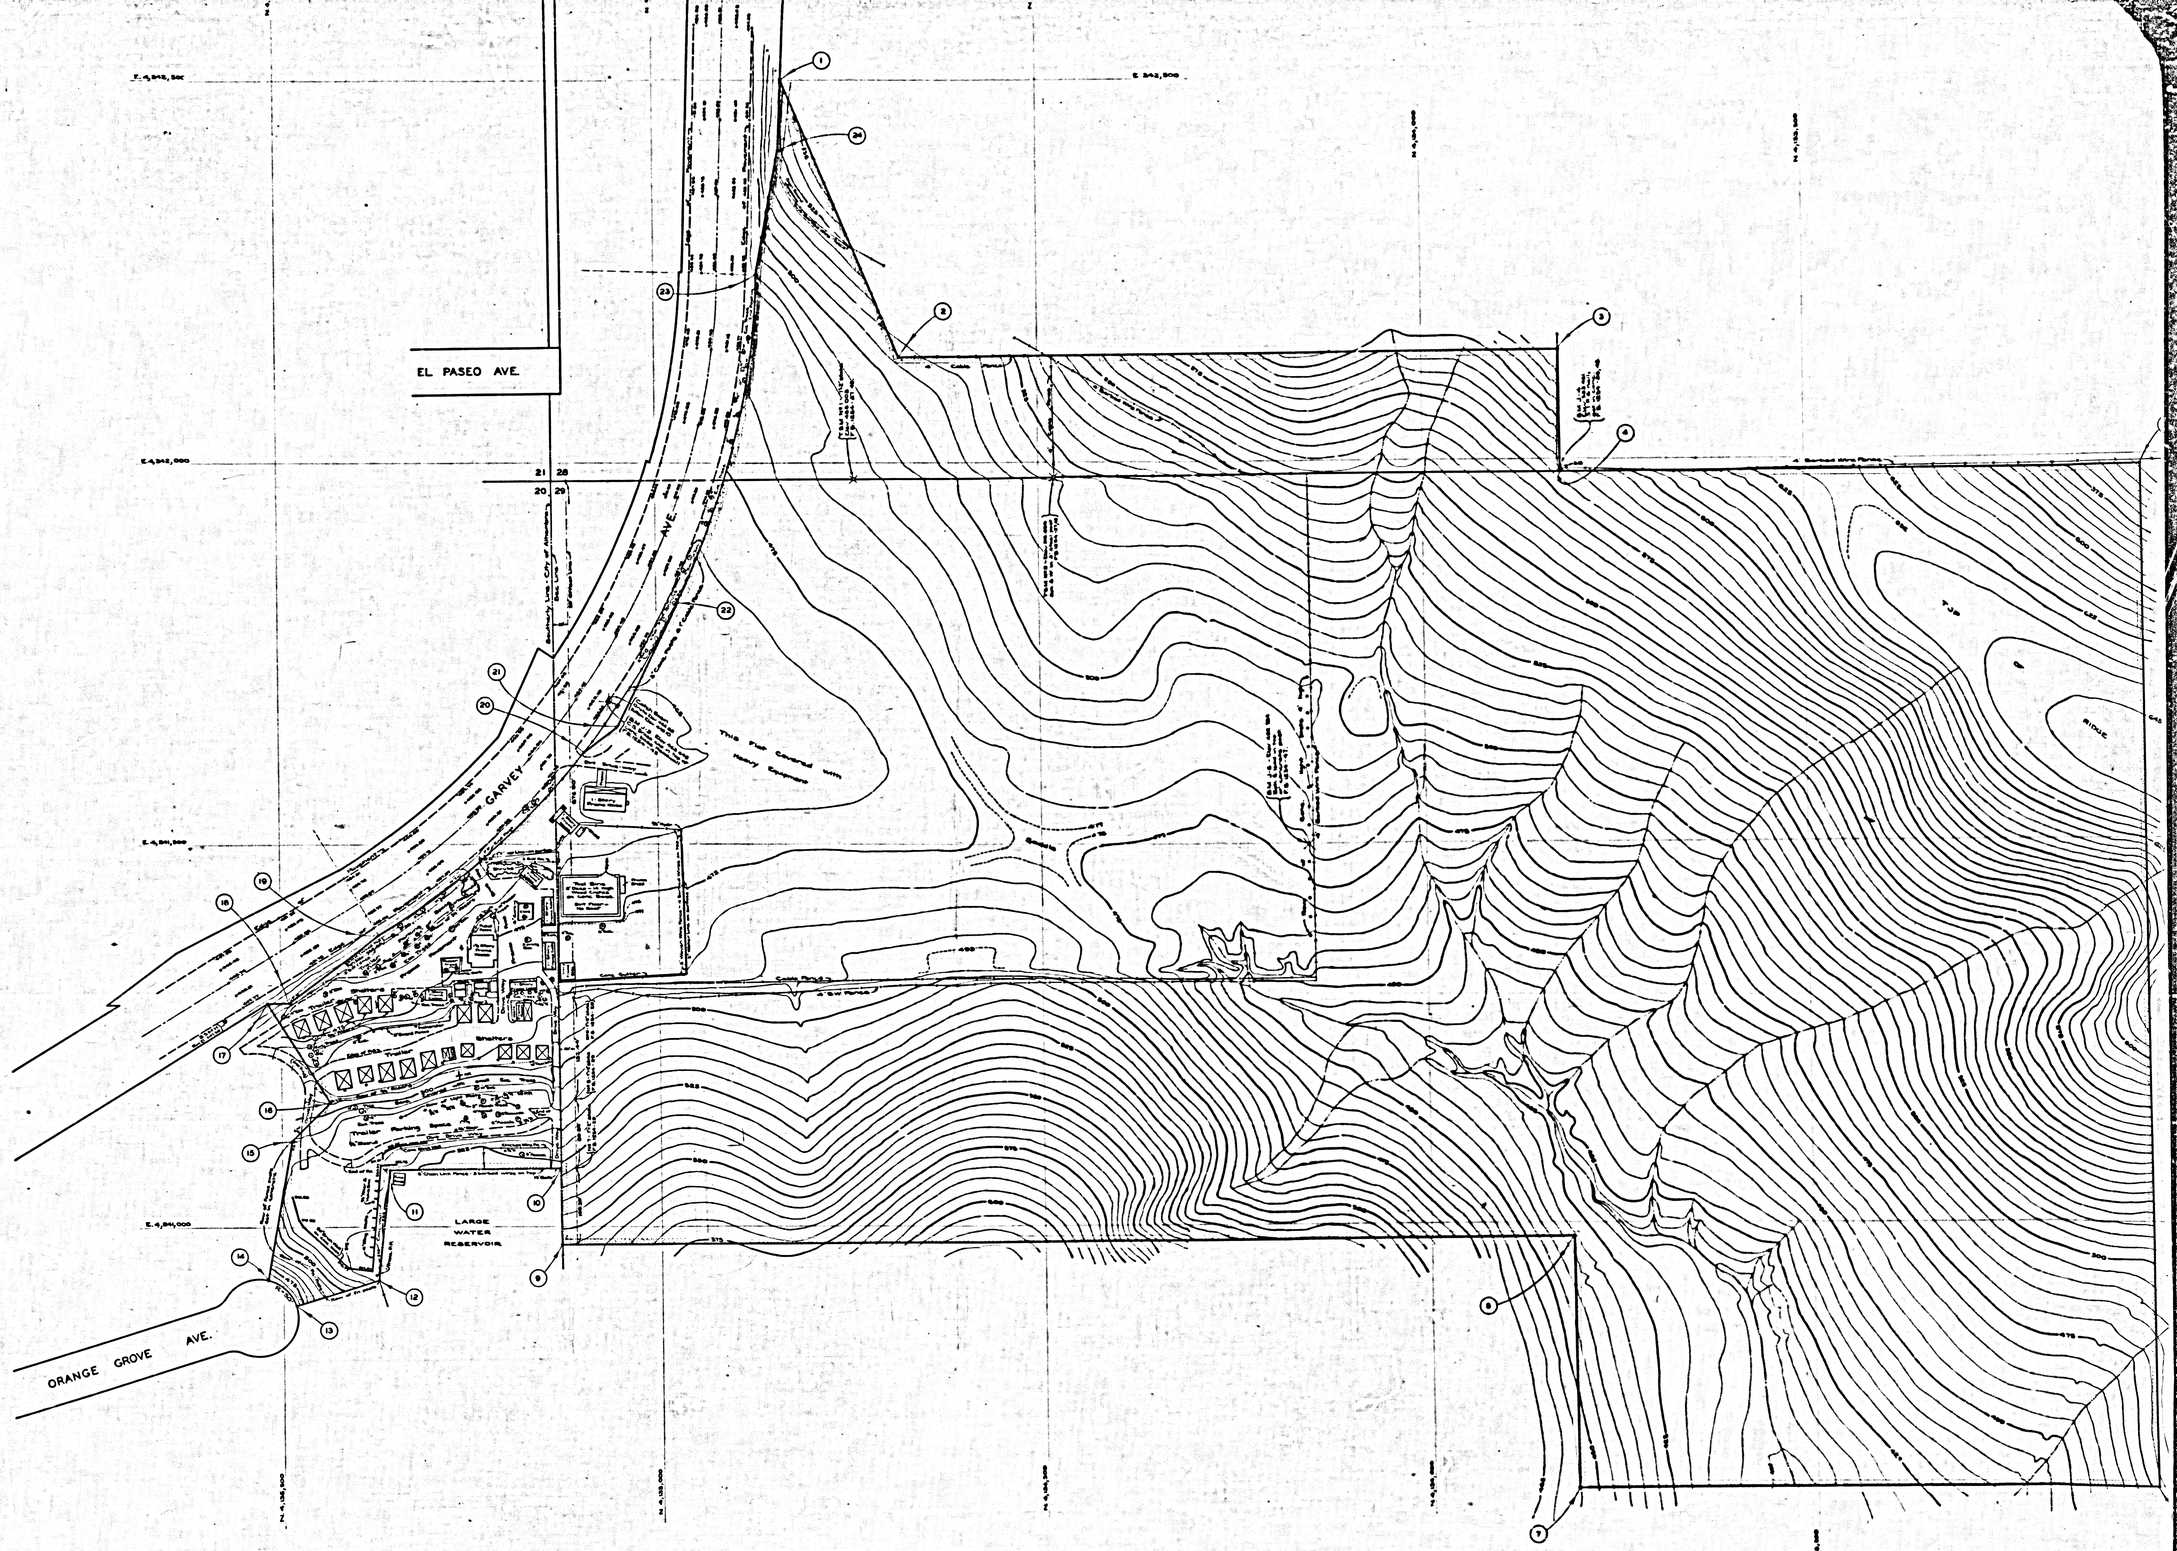

CSB-2108
A3 OF A3