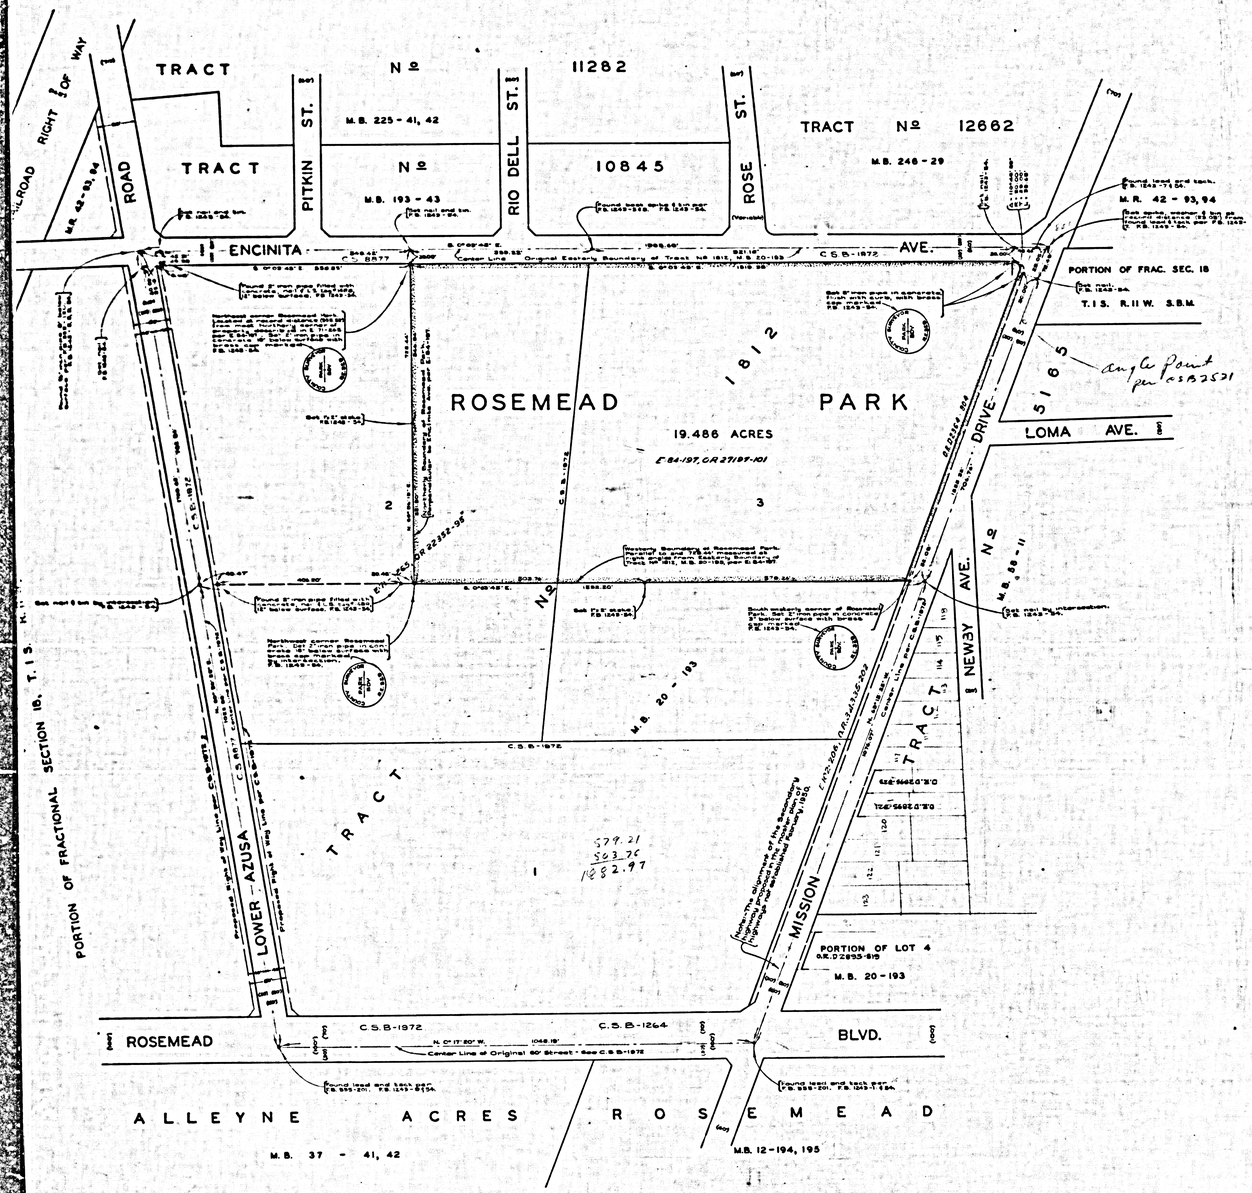


COUNTY OF LOS ANGELES
MAP OF
ROSEMEAD PARK
BEING A PORTION OF
LOTS 2 & 3 OF TRACT No 1812, M.B. 20-193

COUNTY SURVEYORS MAP No B-2117
SCALE: 1 INCH = 100 FT.

JOB NUMBER 8435

C. E. ARNOLD....COUNTY SURVEYOR
SURVEYED.....JULY, 1948

SURVEYED ON REQUEST OF THE DIRECTOR, DEPARTMENT OF PARKS AND RECREATION UNDER SEC. 79, ORD. 4099, BY LETTER DATED MAY 6, 1948.

BEARINGS ARE BASED ON THE BEARING OF ENCINITA AVE. AS SHOWN ON C. S. 8877

F.B. 1243 - 54

FIELD WORK BY...D. E. HOLMES
OFFICE WORK BY.....R. L. RATZ - P. L. SCHUYLER
CHECKED BY...K. R. MAPHERSON

INDEX 44


SEE REQUEST OF THE CHIEF MECHANICAL ENGINEER BY LETTER DATED JULY 7, 1948.

FOR LATER TOPOGRAPHY SEE SURVEY DIVISION MAP FILE No P. T. 114.

Name established by Bd. Ord. Min. Bk. 209-107-See E: 158-298

CSB-2117
A1 OF A3

COUNTY SURVEYOR'S MAP No B-2117

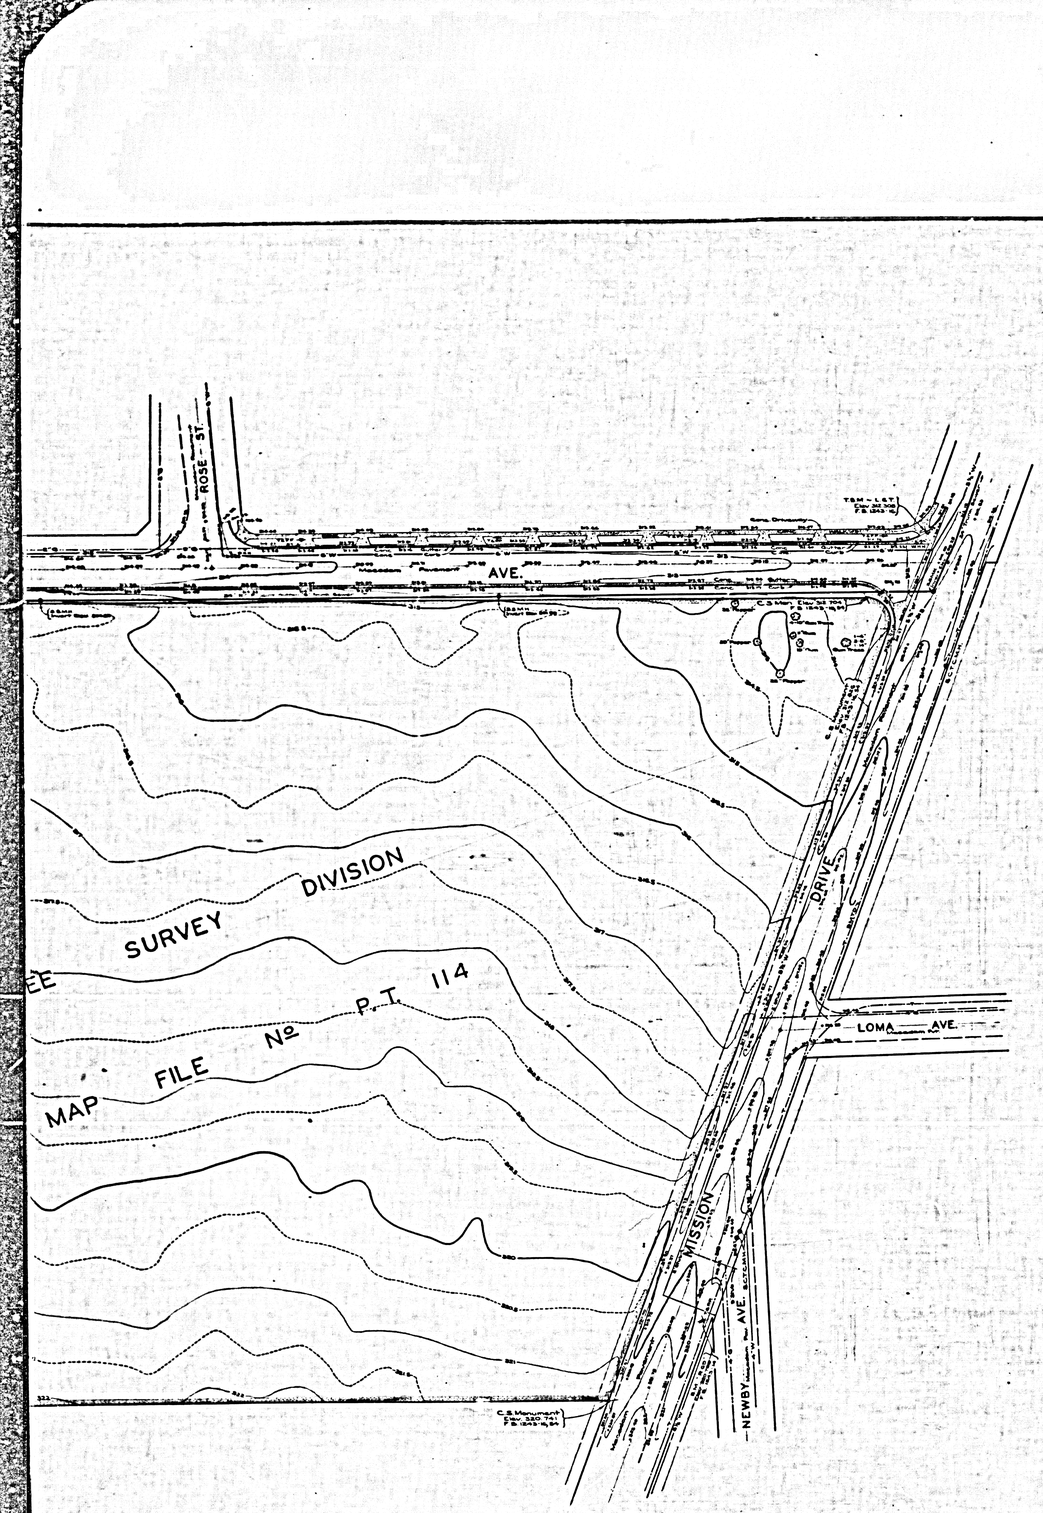


MARGINAL MAP
SHOWING
TOPOGRAPHY
SCALE: 1 INCH = 40 FT.

FIELD WORK BY	R.C. ROWERS
OFFICE WORK BY	C.J. GALLI H.E. HEBER
CHECKED BY	L. DETILLA

PLANE TABLE SHEET F-259


DATUM - MEAN SEA LEVEL

ELEVATIONS SHOWN HEREON ARE BASED ON THE ROAD DEPT. DATUM SHOWN IN B.A. 239-11, L.B. 598-139

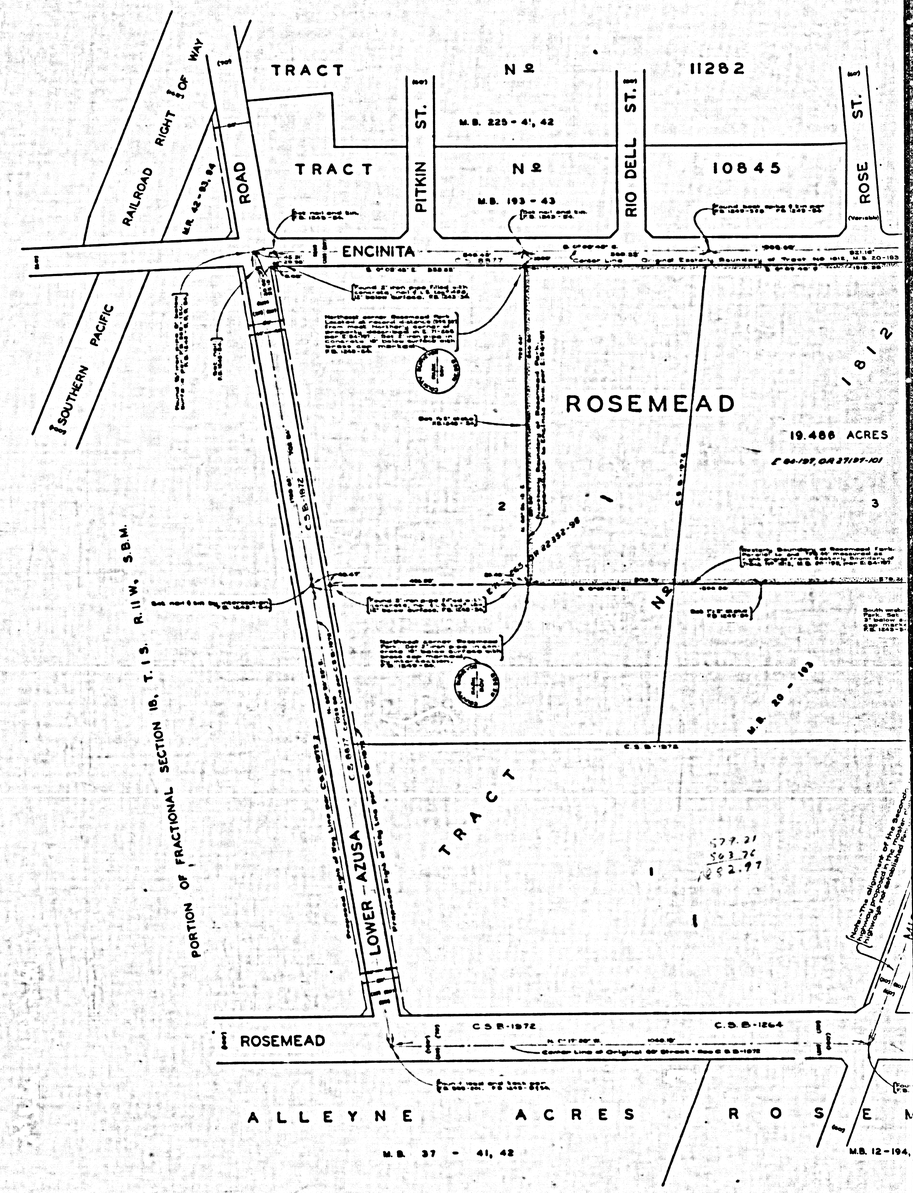

CSB-2117
A2 OF A3

COUNTY SURVEYORS MAP NO. 8-511

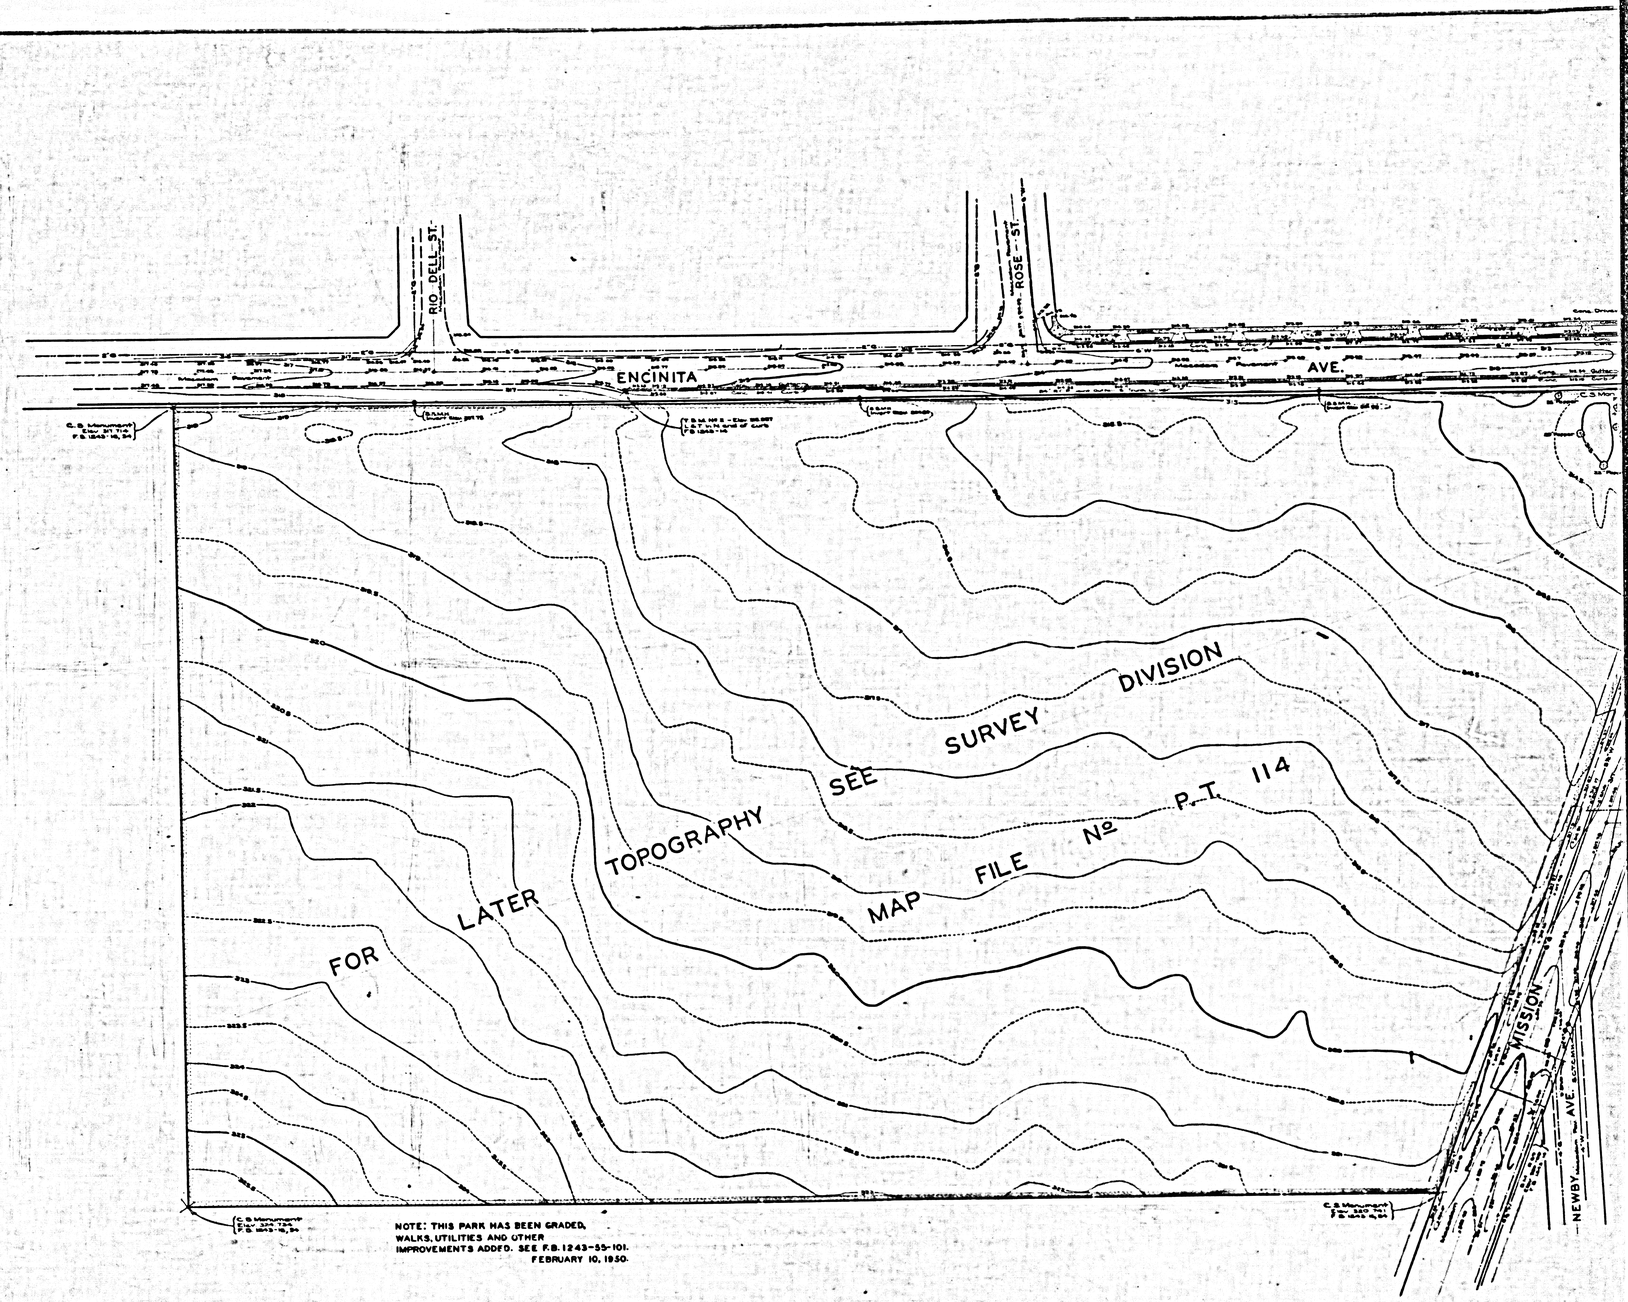

NOTE: THIS PARK HAS BEEN GRADED, WALKS, UTILITIES AND OTHER IMPROVEMENTS ADDED. SEE F.B. 1243-55-101. FEBRUARY 10, 1950.

COUNTY SURVEYORS MAP NO. 8-511

CSB-2117
A3 OF A3