11
10
9
8
E. 4,023,500
E. 4,023,000
N. 4,142,000
N. 4,141,500
N. 4,141,000
N. 4,140,500
DECKER ROAD
DECKER ROAD
B.M. ENGINE NO. 1
ELEV. 1529.07
P.S. 14317-48
P.K. NAIL
P.S. 14317-53
P.K. NAIL
P.S. 14317-54
P.K. NAIL
P.S. 14317-55
P.K. NAIL
P.S. 14317-56
P.K. NAIL
P.S. 14317-57
P.K. NAIL
P.S. 14317-58
P.K. NAIL
P.S. 14317-59
P.K. NAIL
P.S. 14317-60
P.K. NAIL
P.S. 14317-61
P.K. NAIL
P.S. 14317-62
P.K. NAIL
P.S.

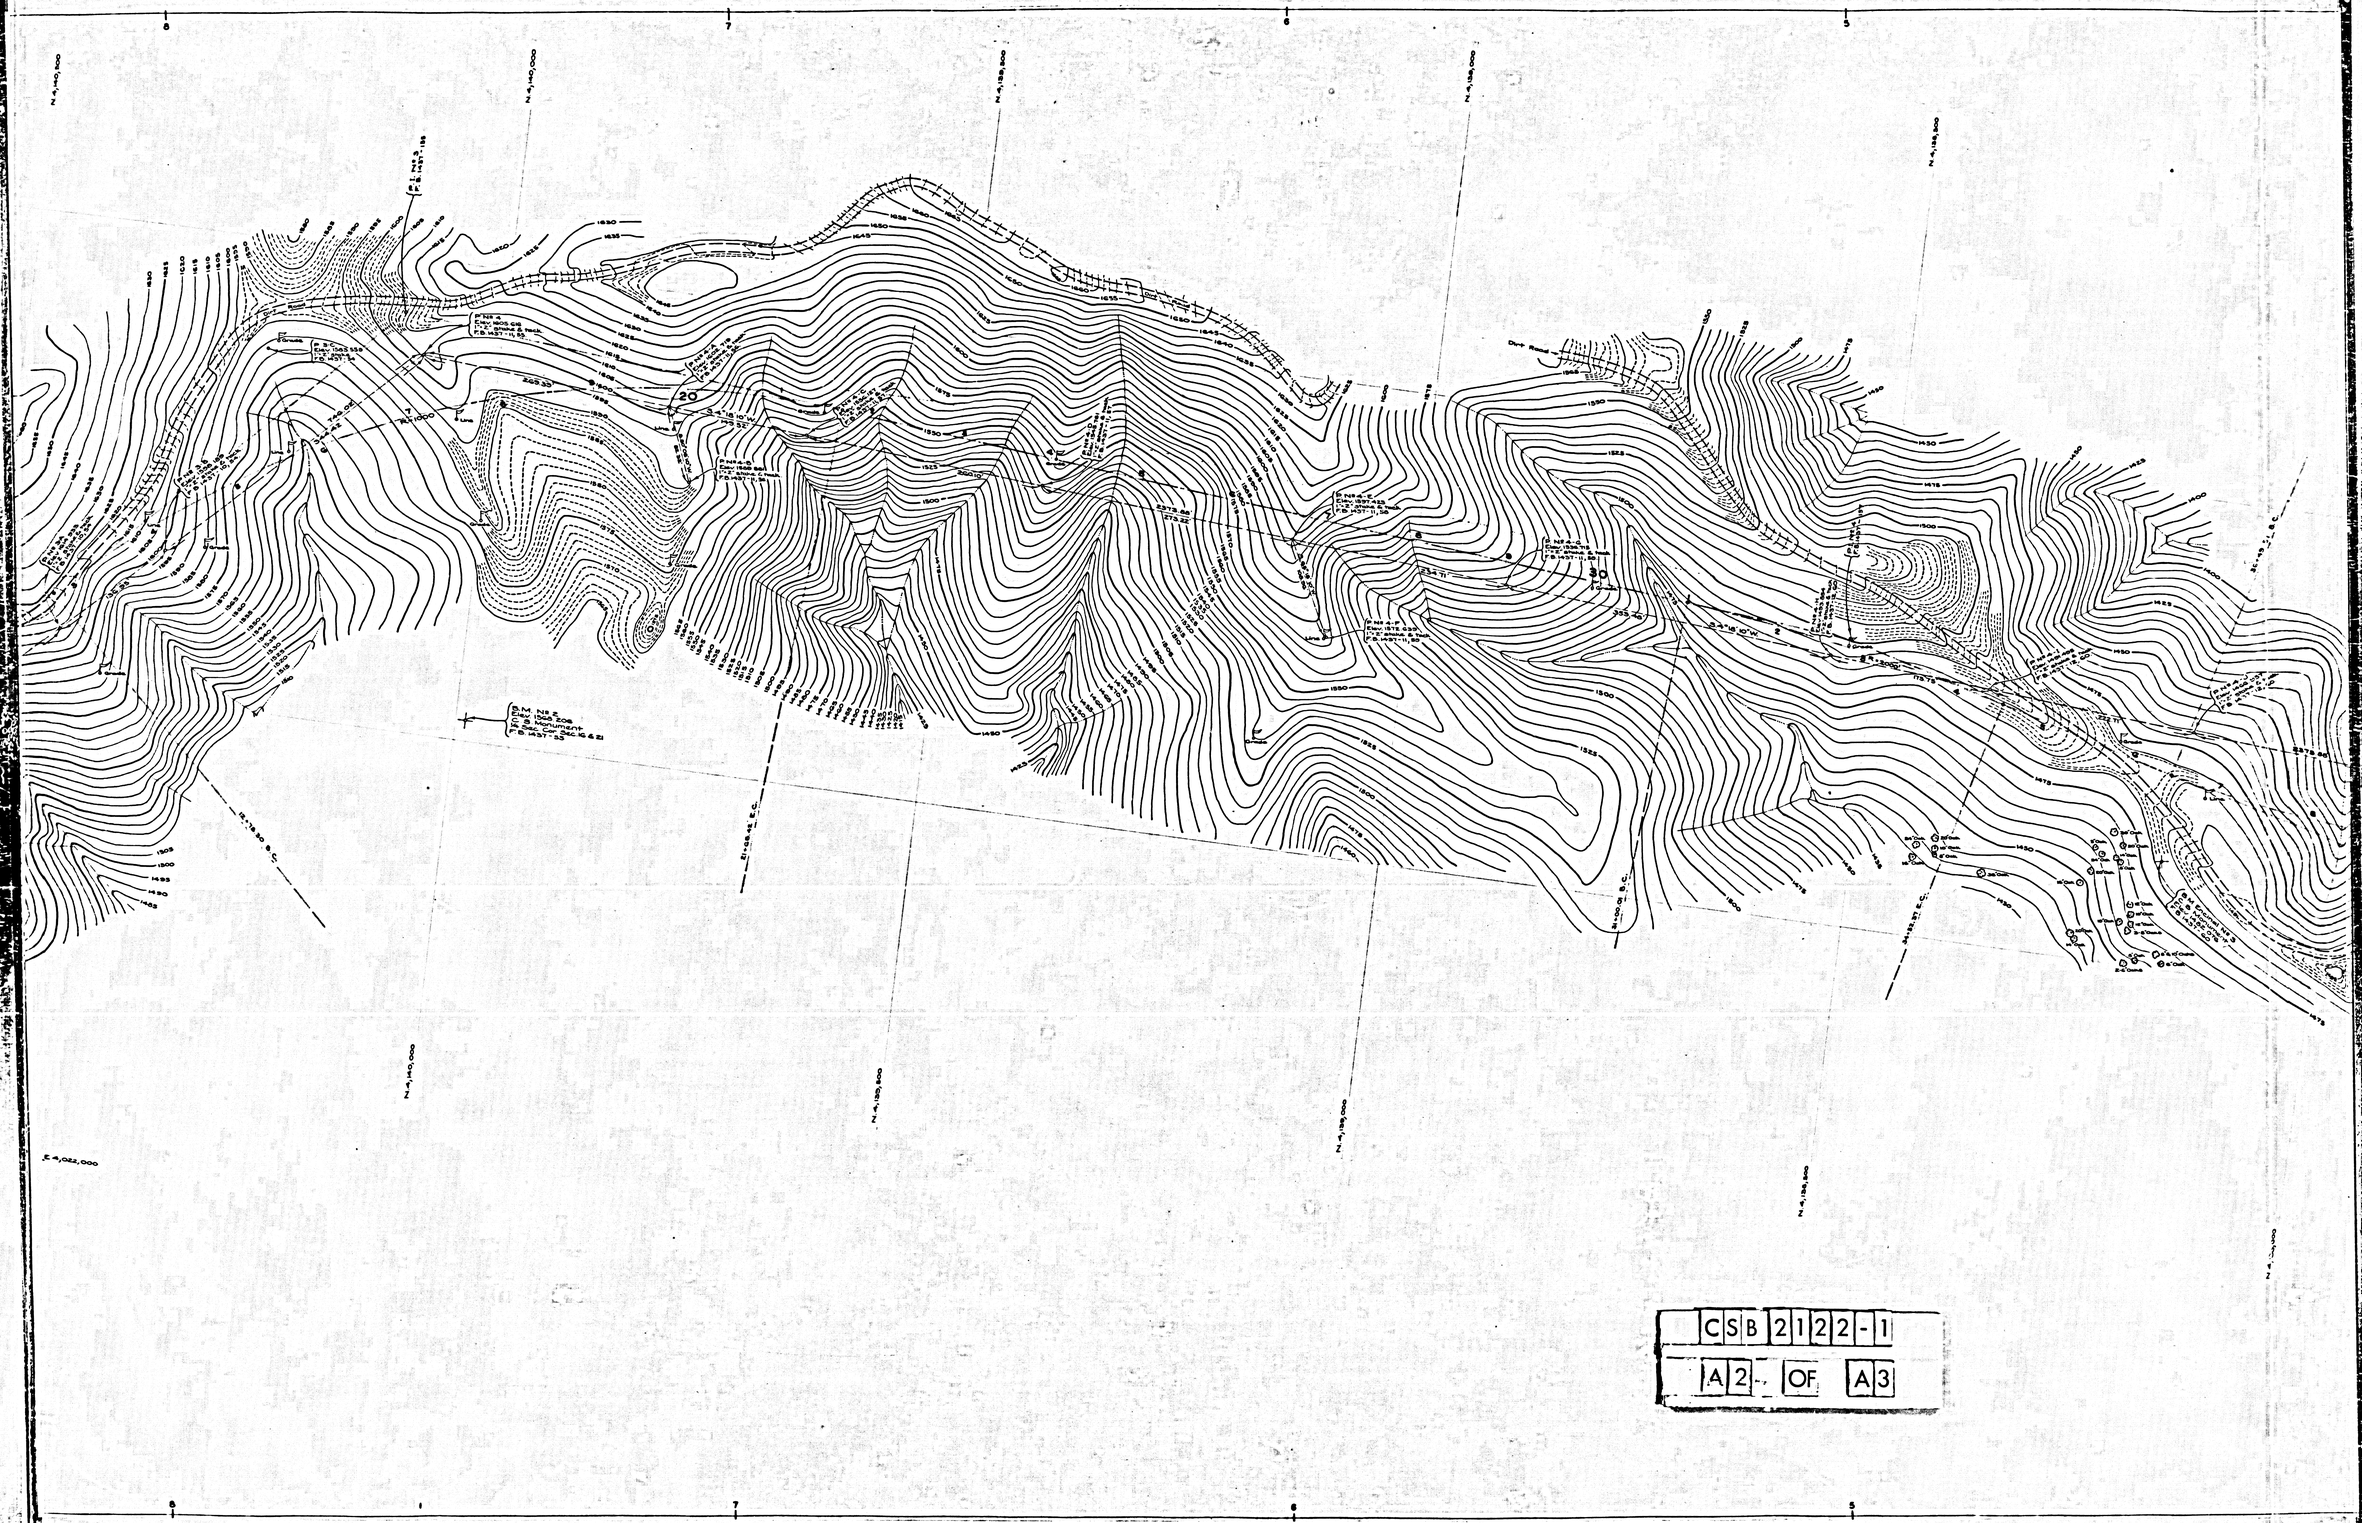

CSB 21222-1

A2 OF A3

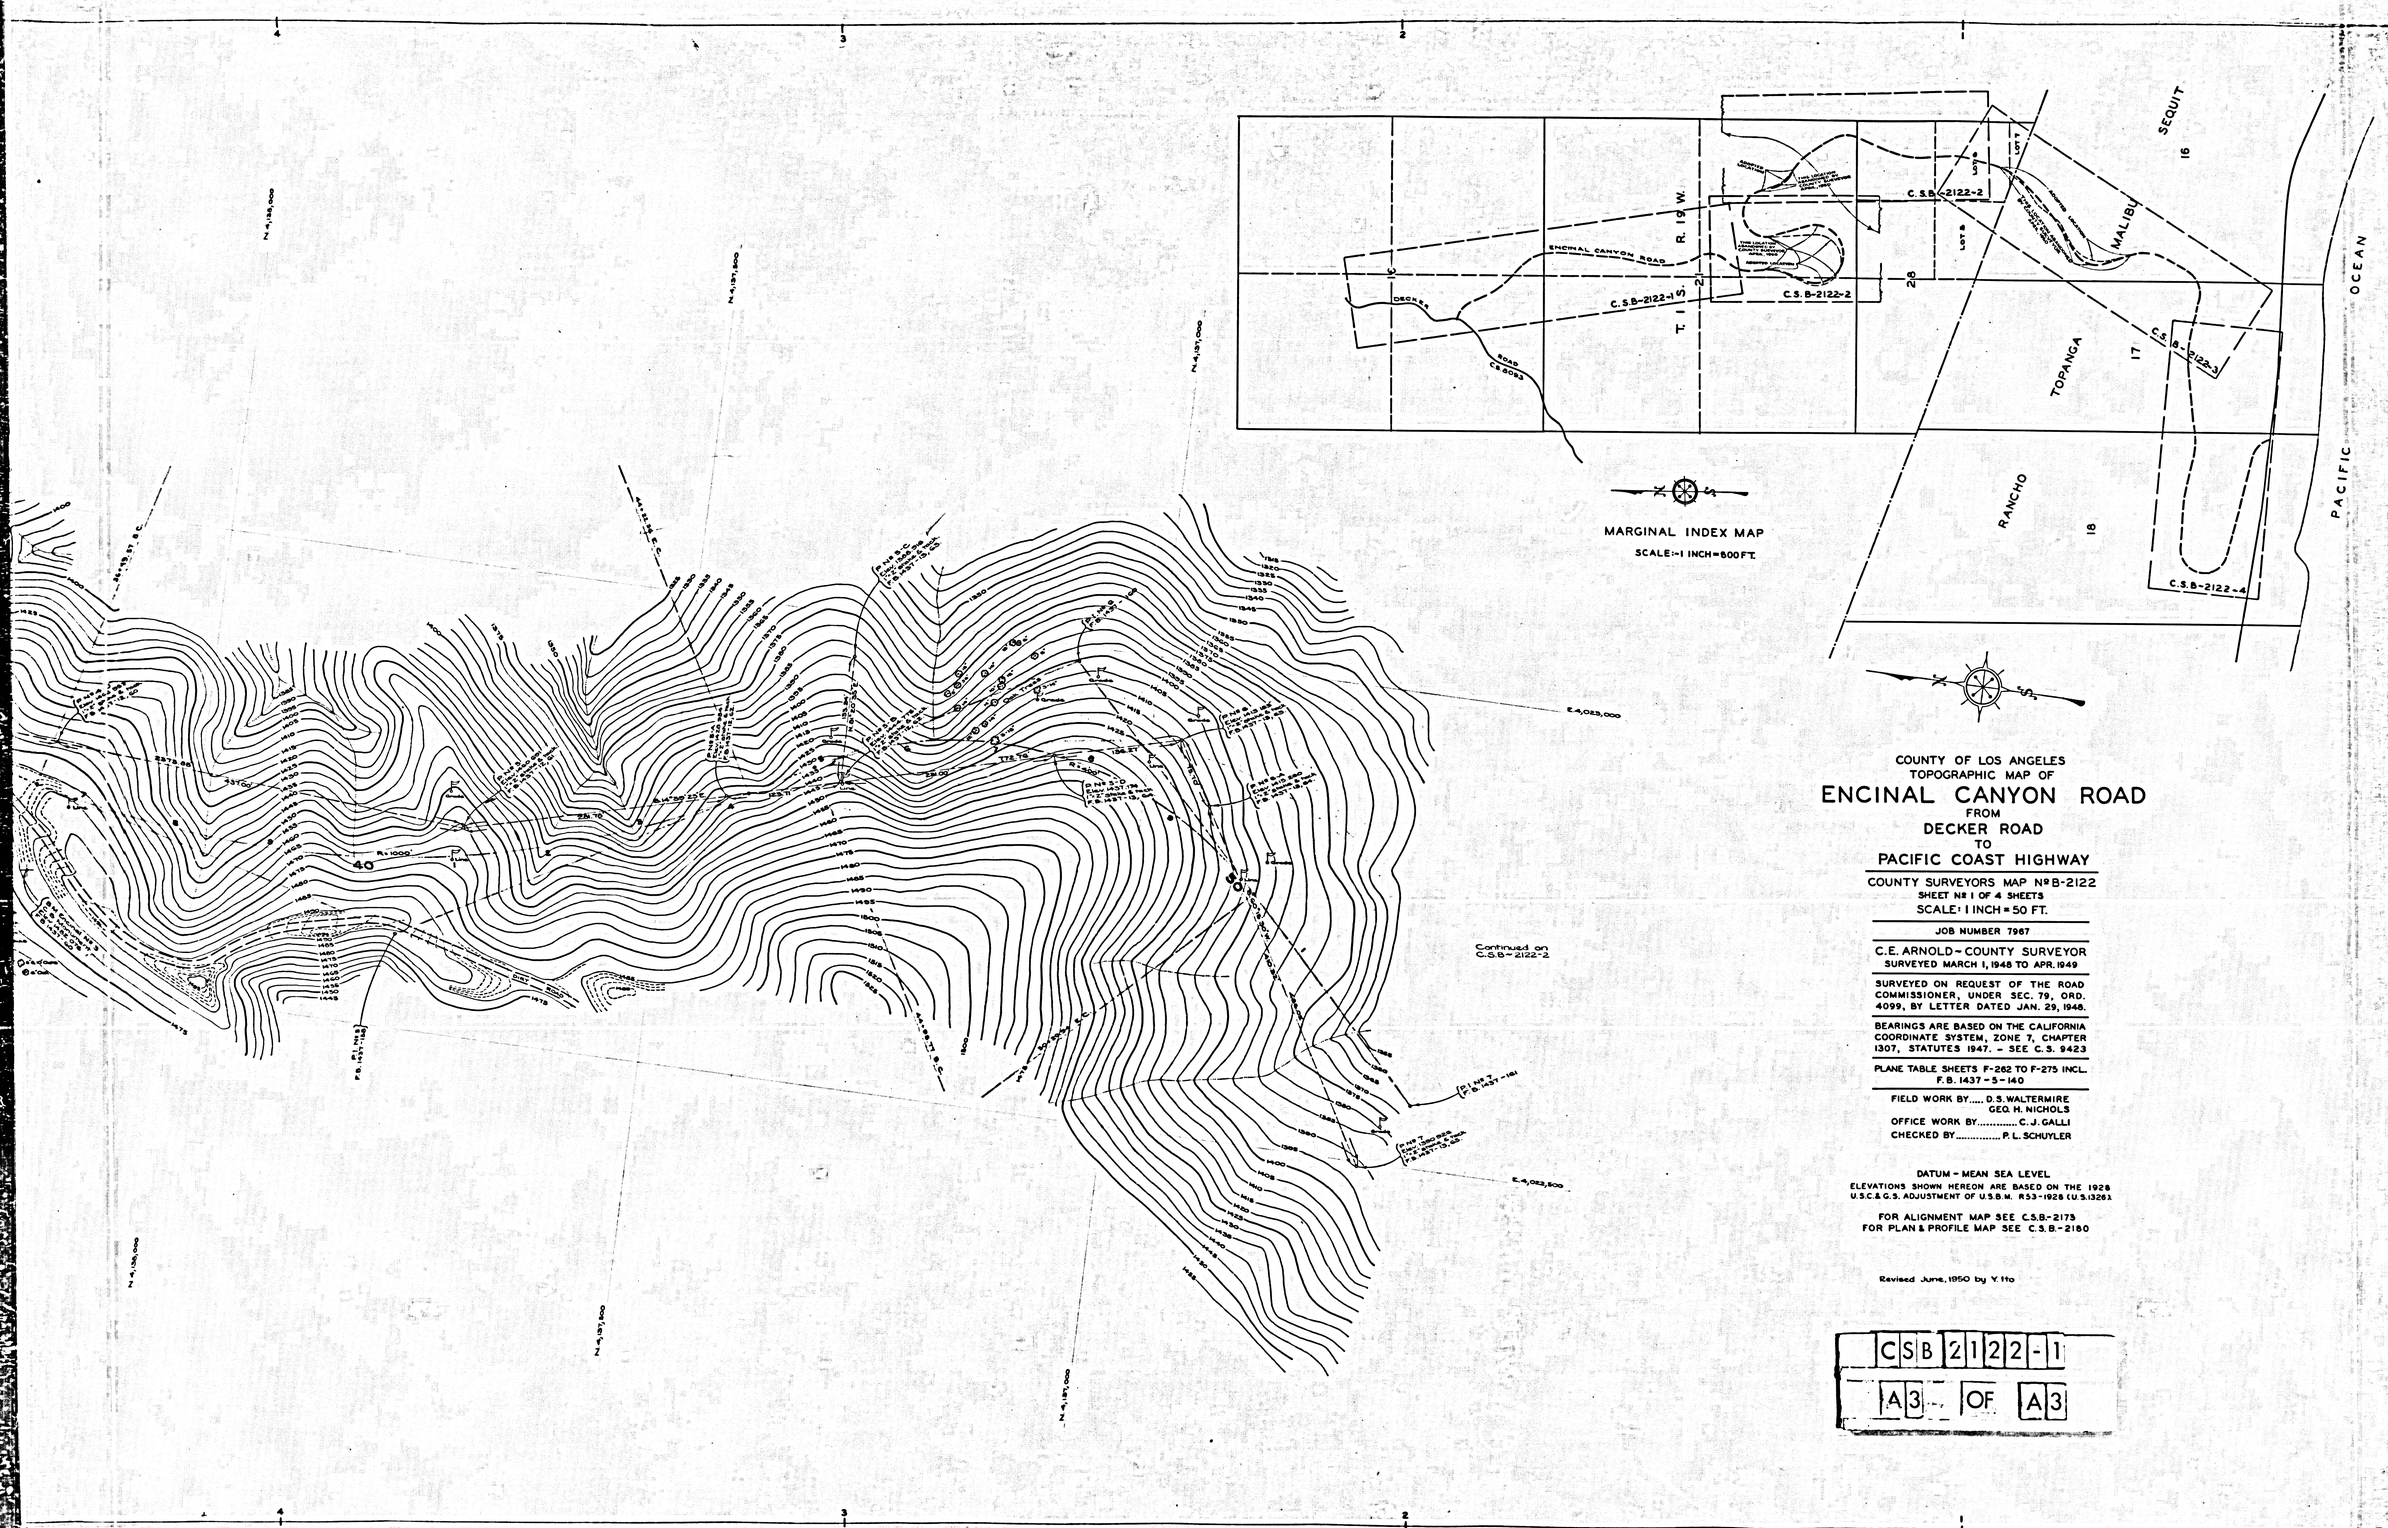

COUNTY OF LOS ANGELES
TOPOGRAPHIC MAP OF

ENCINAL CANYON ROAD

FROM
DECKER ROAD
TO
PACIFIC COAST HIGHWAY

COUNTY SURVEYORS MAP Nº B-2122
SHEET Nº 1 OF 4 SHEETS
SCALE: 1 INCH = 50 FT.

JOB NUMBER 7967

C.E. ARNOLD - COUNTY SURVEYOR
SURVEYED MARCH 1, 1948 TO APR. 1949

SURVEYED ON REQUEST OF THE ROAD COMMISSIONER, UNDER SEC. 79, ORD. 4099, BY LETTER DATED JAN. 29, 1948.

BEARINGS ARE BASED ON THE CALIFORNIA COORDINATE SYSTEM, ZONE 7, CHAPTER 1307, STATUTES 1947. - SEE C.S. 9423

PLANE TABLE SHEETS F-262 TO F-275 INCL.
F.B. 1437-5-140

FIELD WORK BY..... D.S. WALTERMIRE
GEO. H. NICHOLS
OFFICE WORK BY..... C.J. GALLI
CHECKED BY..... P.L. SCHUYLER

DATUM - MEAN SEA LEVEL
ELEVATIONS SHOWN HEREON ARE BASED ON THE 1929 U.S.C.&G.S. ADJUSTMENT OF U.S.B.M. R53-1928 (U.S.1326)

FOR ALIGNMENT MAP SEE C.S.B.-2173
FOR PLAN & PROFILE MAP SEE C.S.B.-2180

Revised June, 1950 by Y. Ito

CSB 2122-1
A3 OF A3