


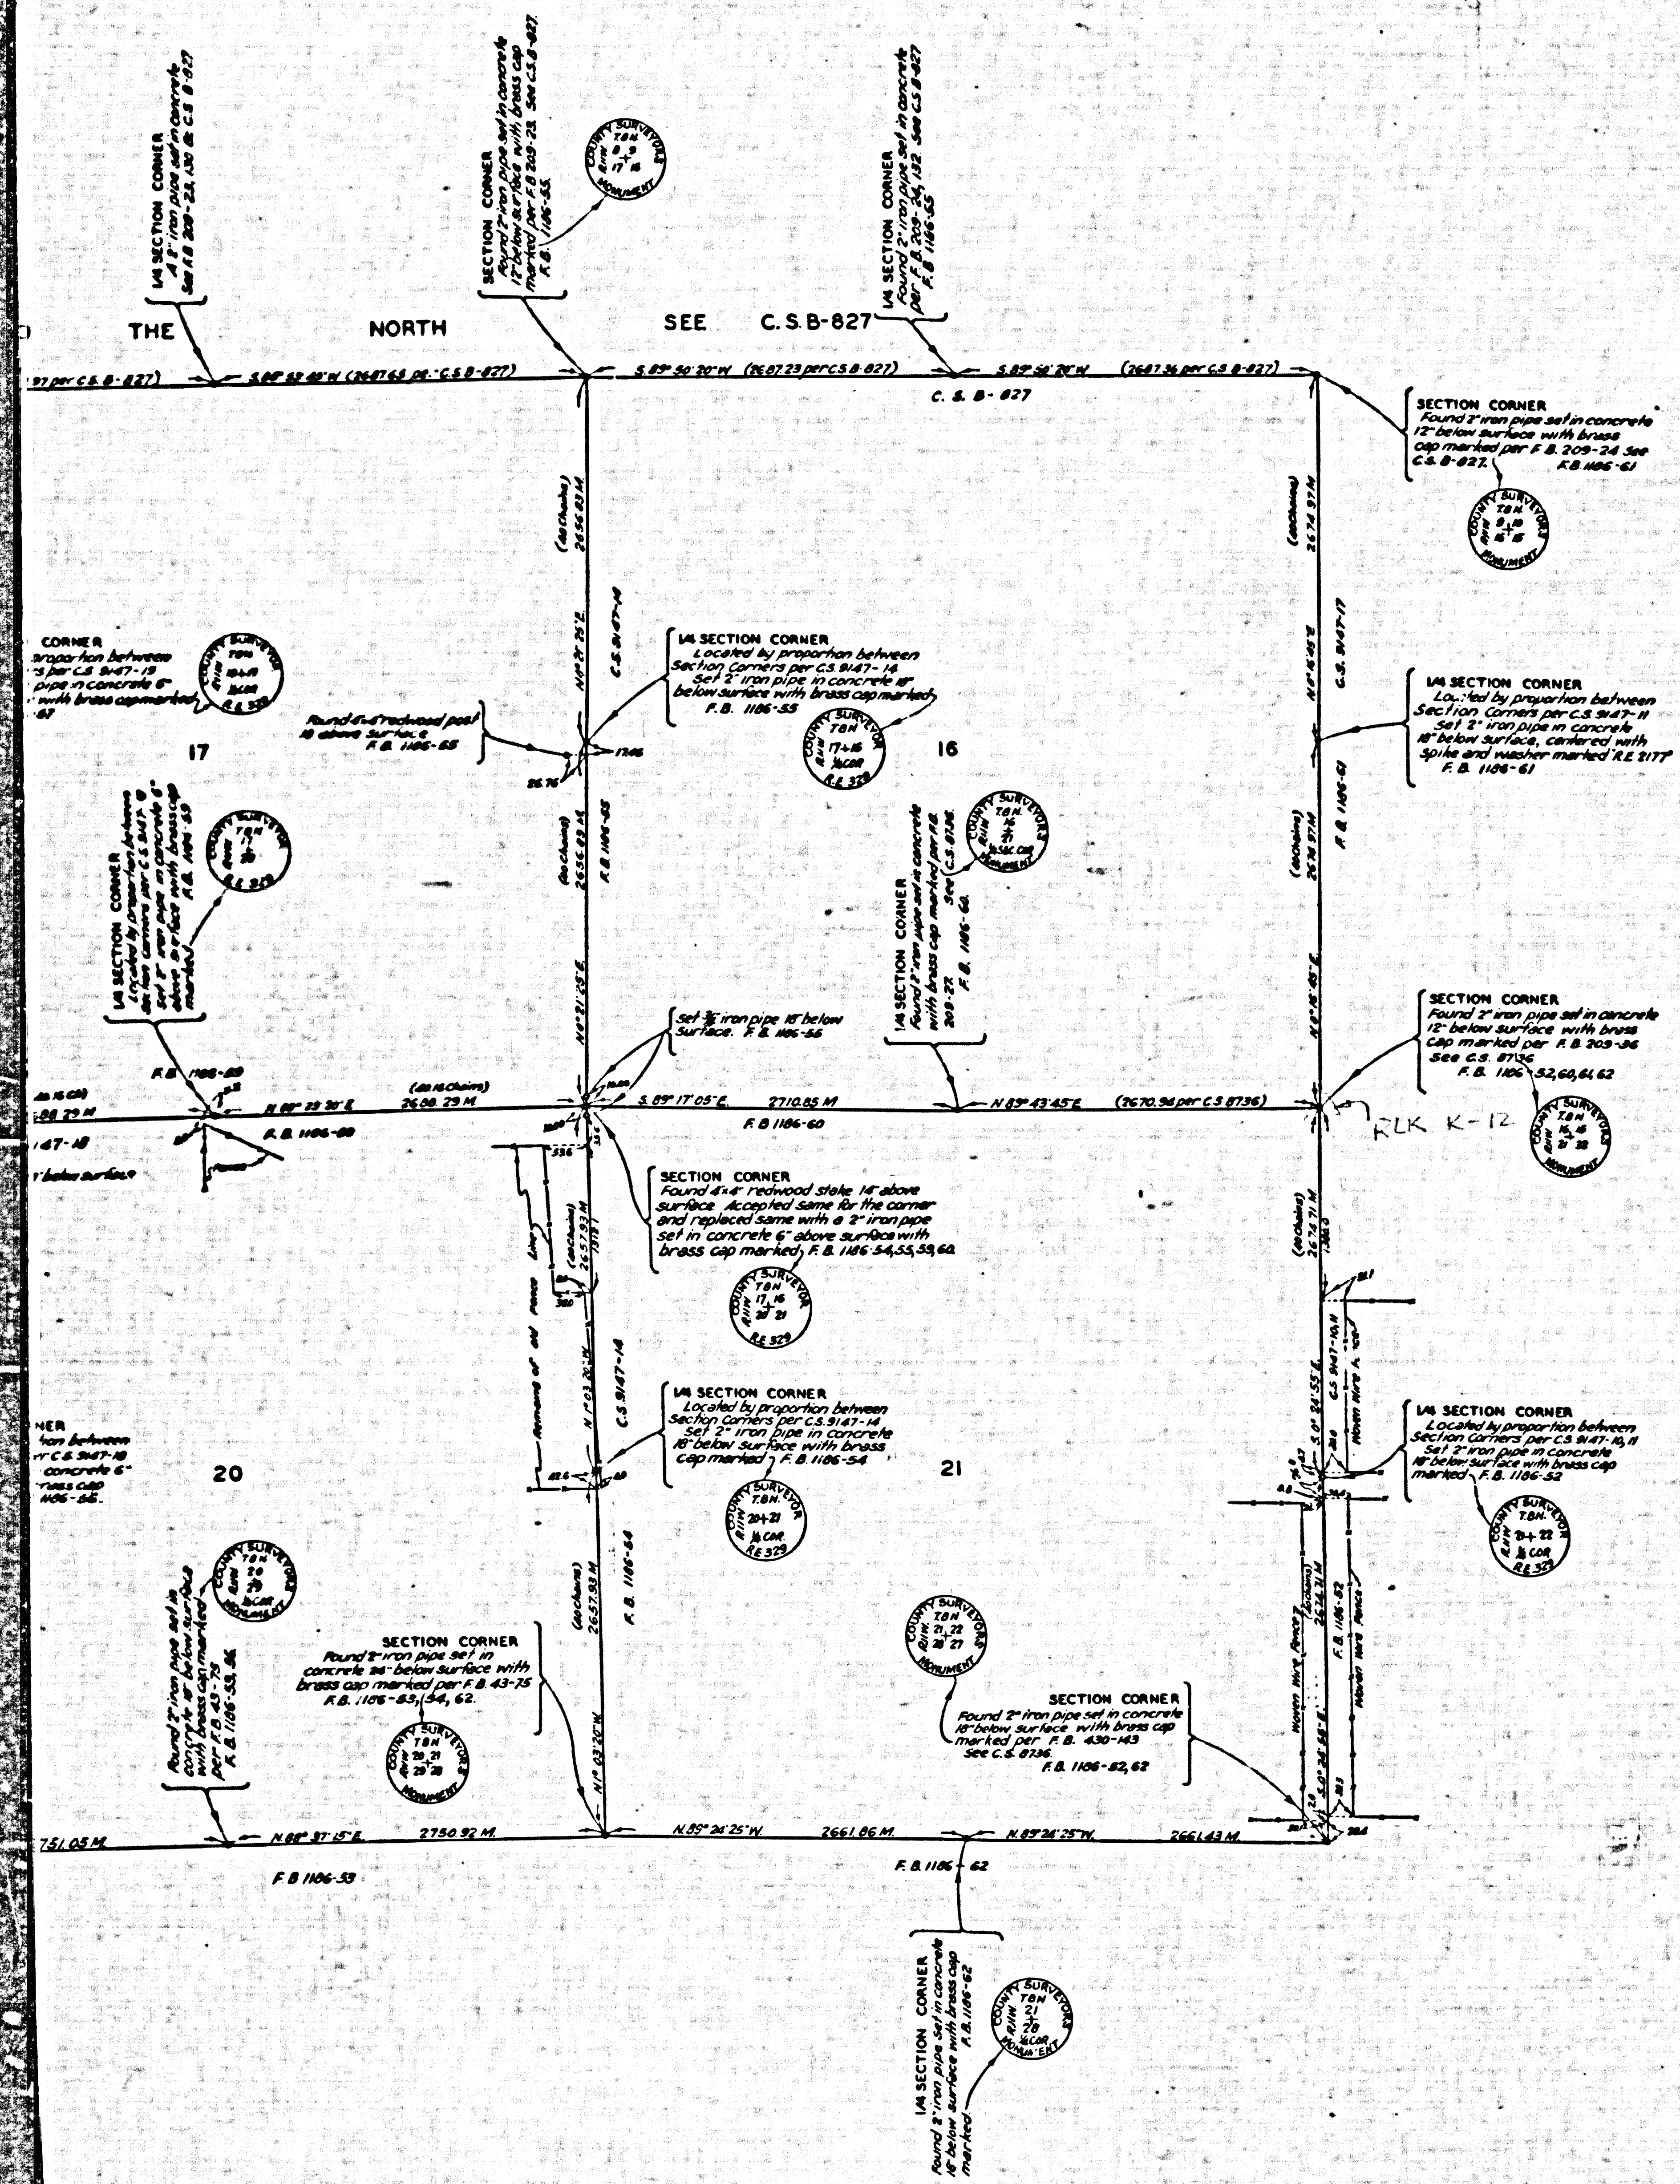

COUNTY OF LOS ANGELES
 MAP OF
 SECTIONS 16 TO 21 IN T.8N., R.11W., S.B.M.
 COUNTY SURVEYORS MAP NO. B-2124
 SCALE: 1 INCH = 600 FT

JOB NUMBER 4999
 C. E. ARNOLD - COUNTY SURVEYOR
 SURVEYED DEC. 1945 - AUG. 1948
 BEARINGS ARE BASED ON THE BEARING OF
 THE WEST LINE OF SECTION 16 AS SHOWN ON
 C. S. B-827.
 F. B. 1113-56 & F. B. 1106-53 TO 62
 FIELD WORK BY E. A. ROSECRANS
 OFFICE WORK BY R. R. M'PHERSON
 CHECKED BY R. R. M'PHERSON INDEX 70

NOTE: DISTANCES MARKED "M" WERE MEASURED OR RE-MEASURED ON THIS SURVEY; OTHER DISTANCES SHOWN ARE RECORD TAKEN FROM OTHER MAPS.

ASS-B-DI-AM-BROV-QUE-YTUJ-UCO

COUNTY SURVEYORS MAP NO. B-5154

COUNTY SURVEYORS MAP NO B-513

