
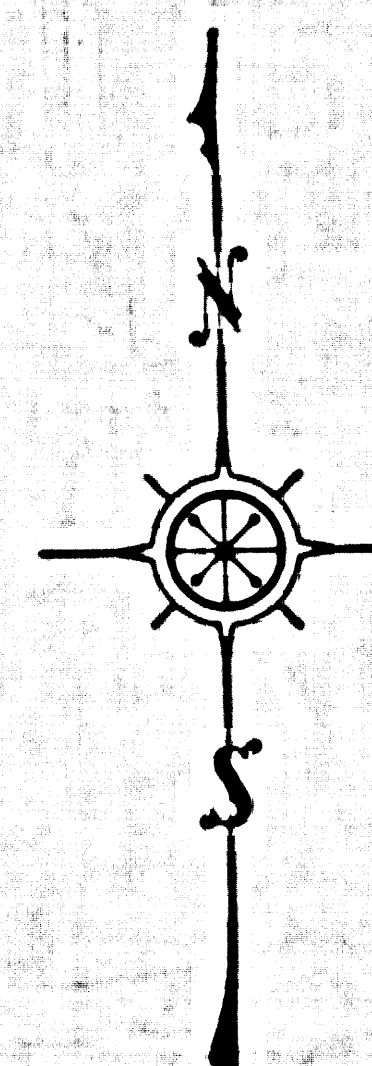


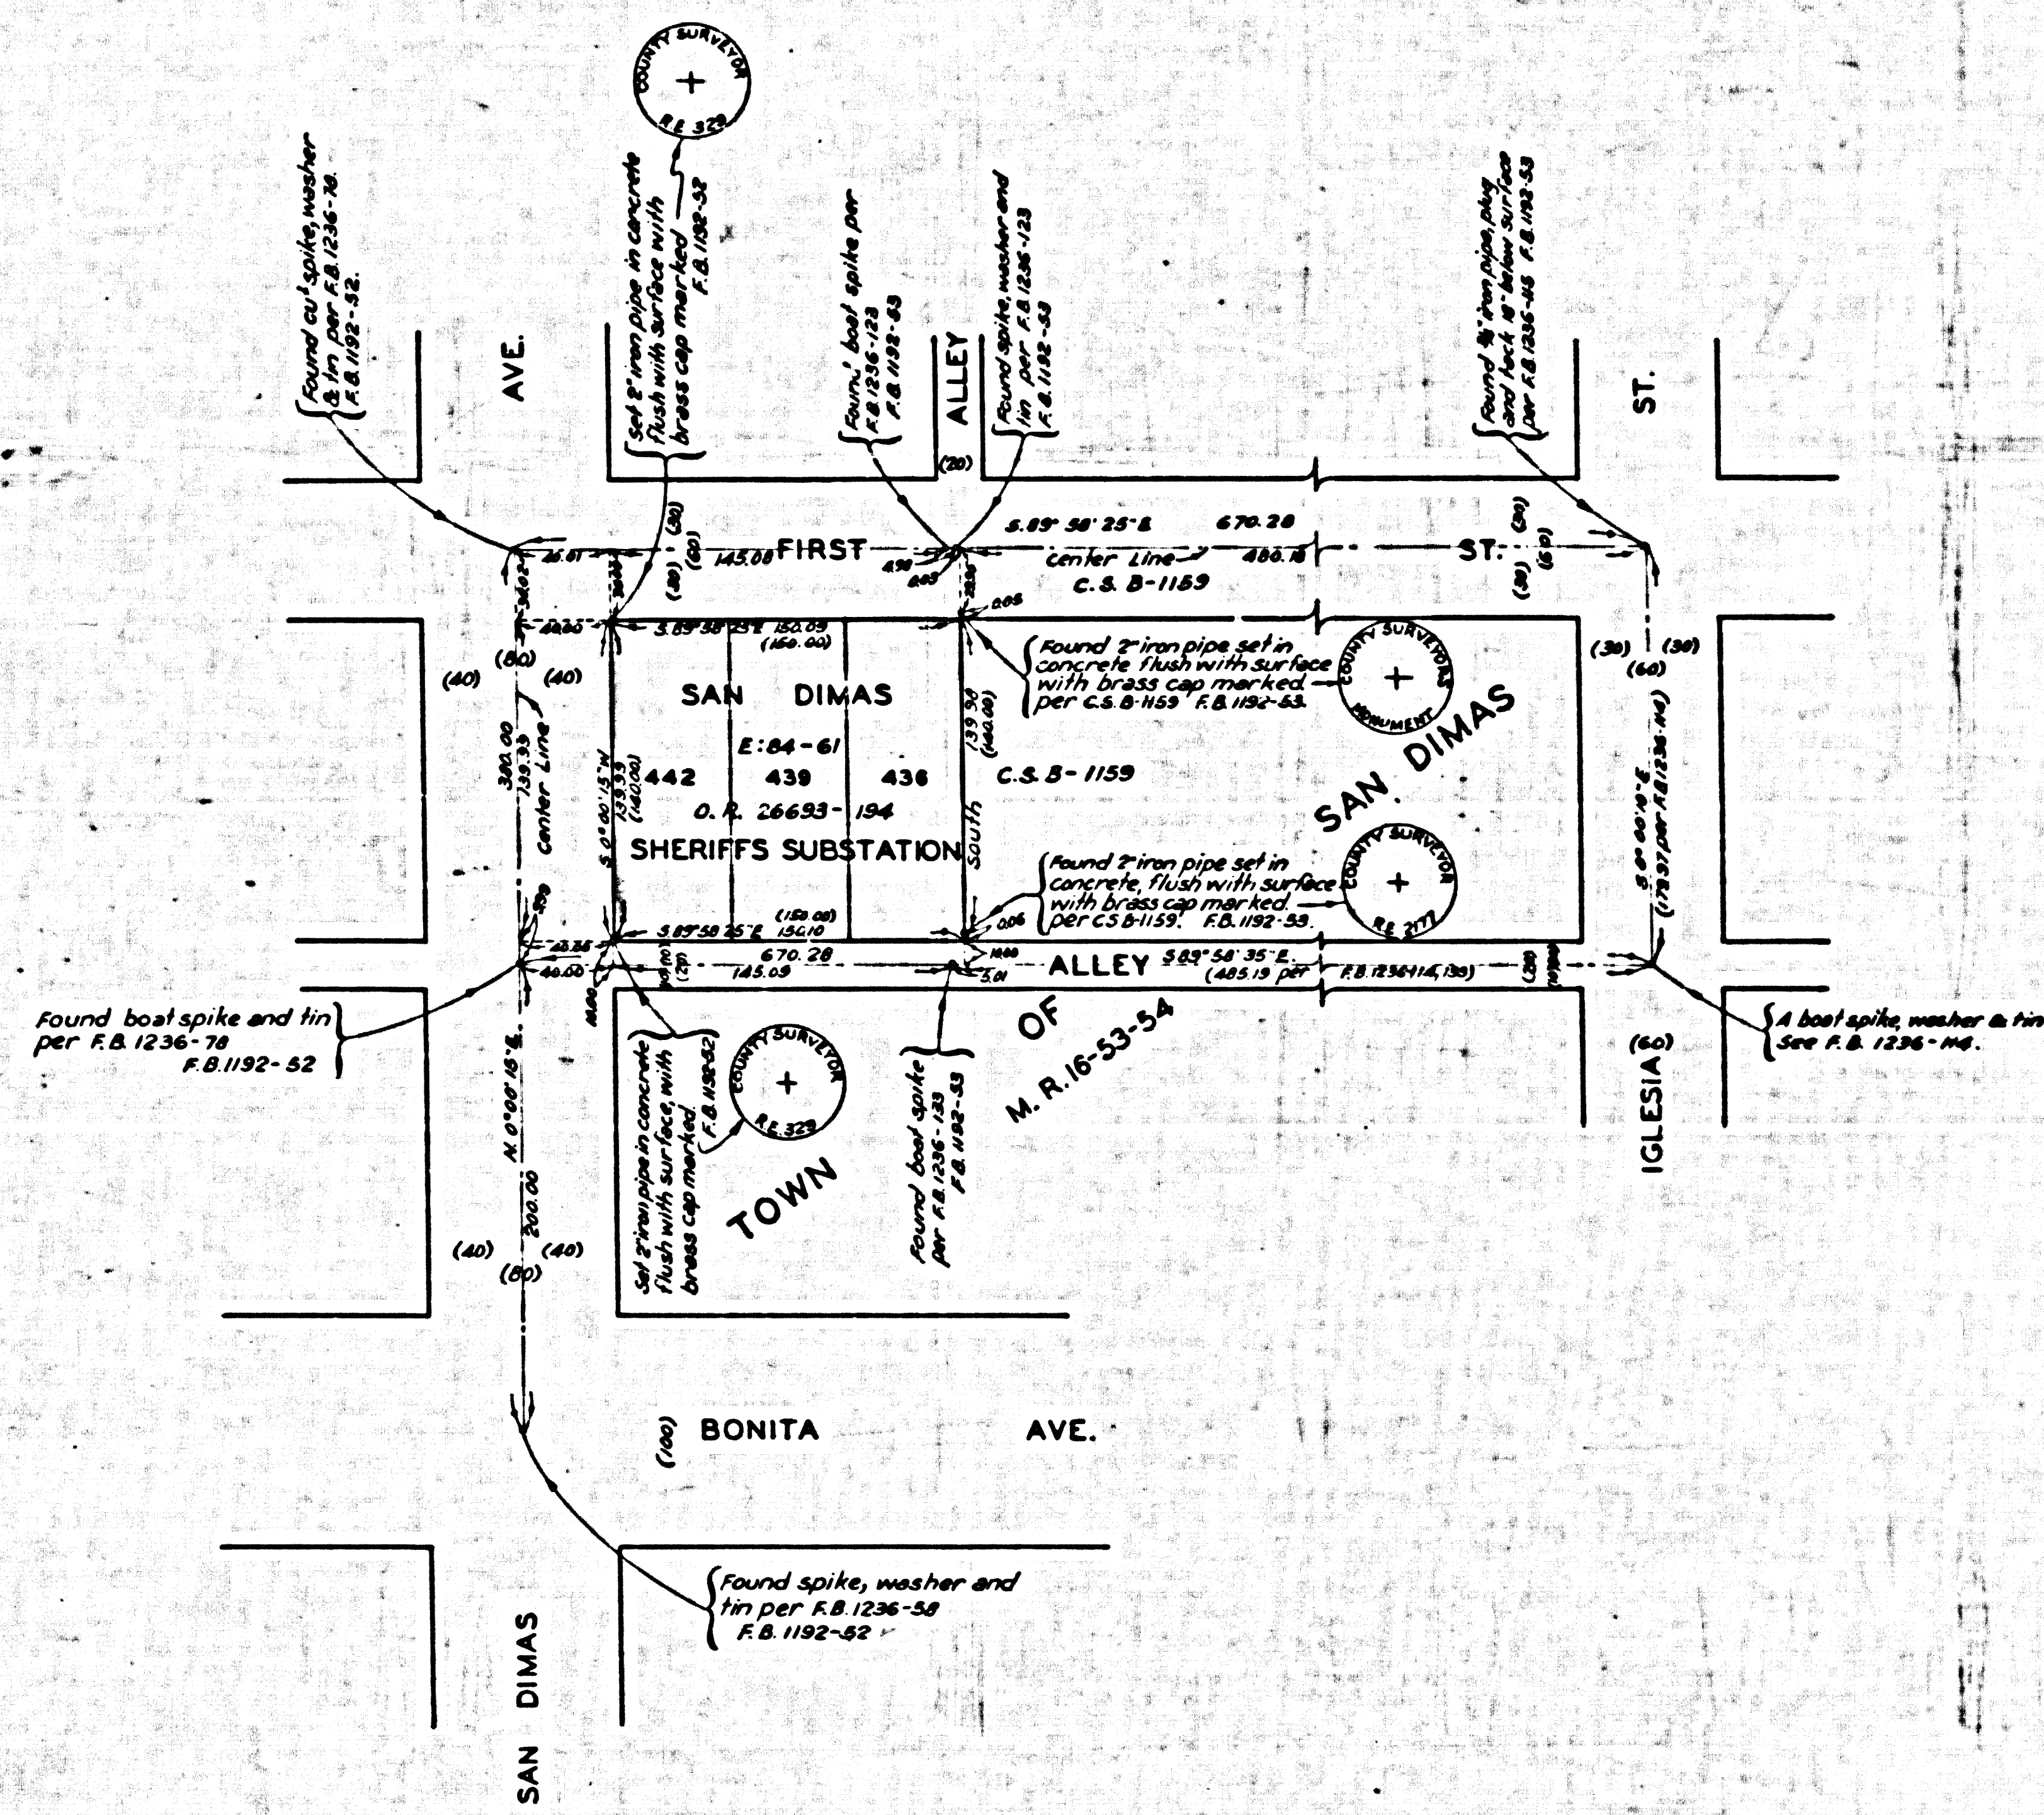

COUNTY OF LOS ANGELES
MAP OF
SAN DIMAS SHERIFF'S SUBSTATION
BEING
LOTS 436, 439 & 442 OF THE TOWN OF SAN DIMAS
M. R. 16 - 53 - 54

COUNTY SURVEYORS MAP NO.B-2134
SCALE: 1 INCH = 50 FT.

C. E. ARNOLD - COUNTY SURVEYOR
SUPPLYED SEPT. 14 & 15, 1948

**SURVEYED ON REQUEST OF THE CHIEF MECH-
 ANICAL ENGINEER UNDER SEC. 75, ORD. 4099
 BY LETTER DATED AUG. 23, 1948.**

BEARINGS ARE BASED ON THE BEARING OF
THE CENTER LINE OF FIRST ST. AS SHOWN
ON C.S.D-1150.

F. B. 1192-SI-M

FIELD WORK	BY	D. E. HOLMES
OFFICE WORK	BY	C. E. CROWN
CHECKED	BY	R. A. McPHERSON


UNDERGROUND UTILITIES REVISED, APRIL 10, 1949, BY JAM.

INDEX-48

CSB-2134
A1 OF A2

CSB-2134

CONTRACT NO. 2134

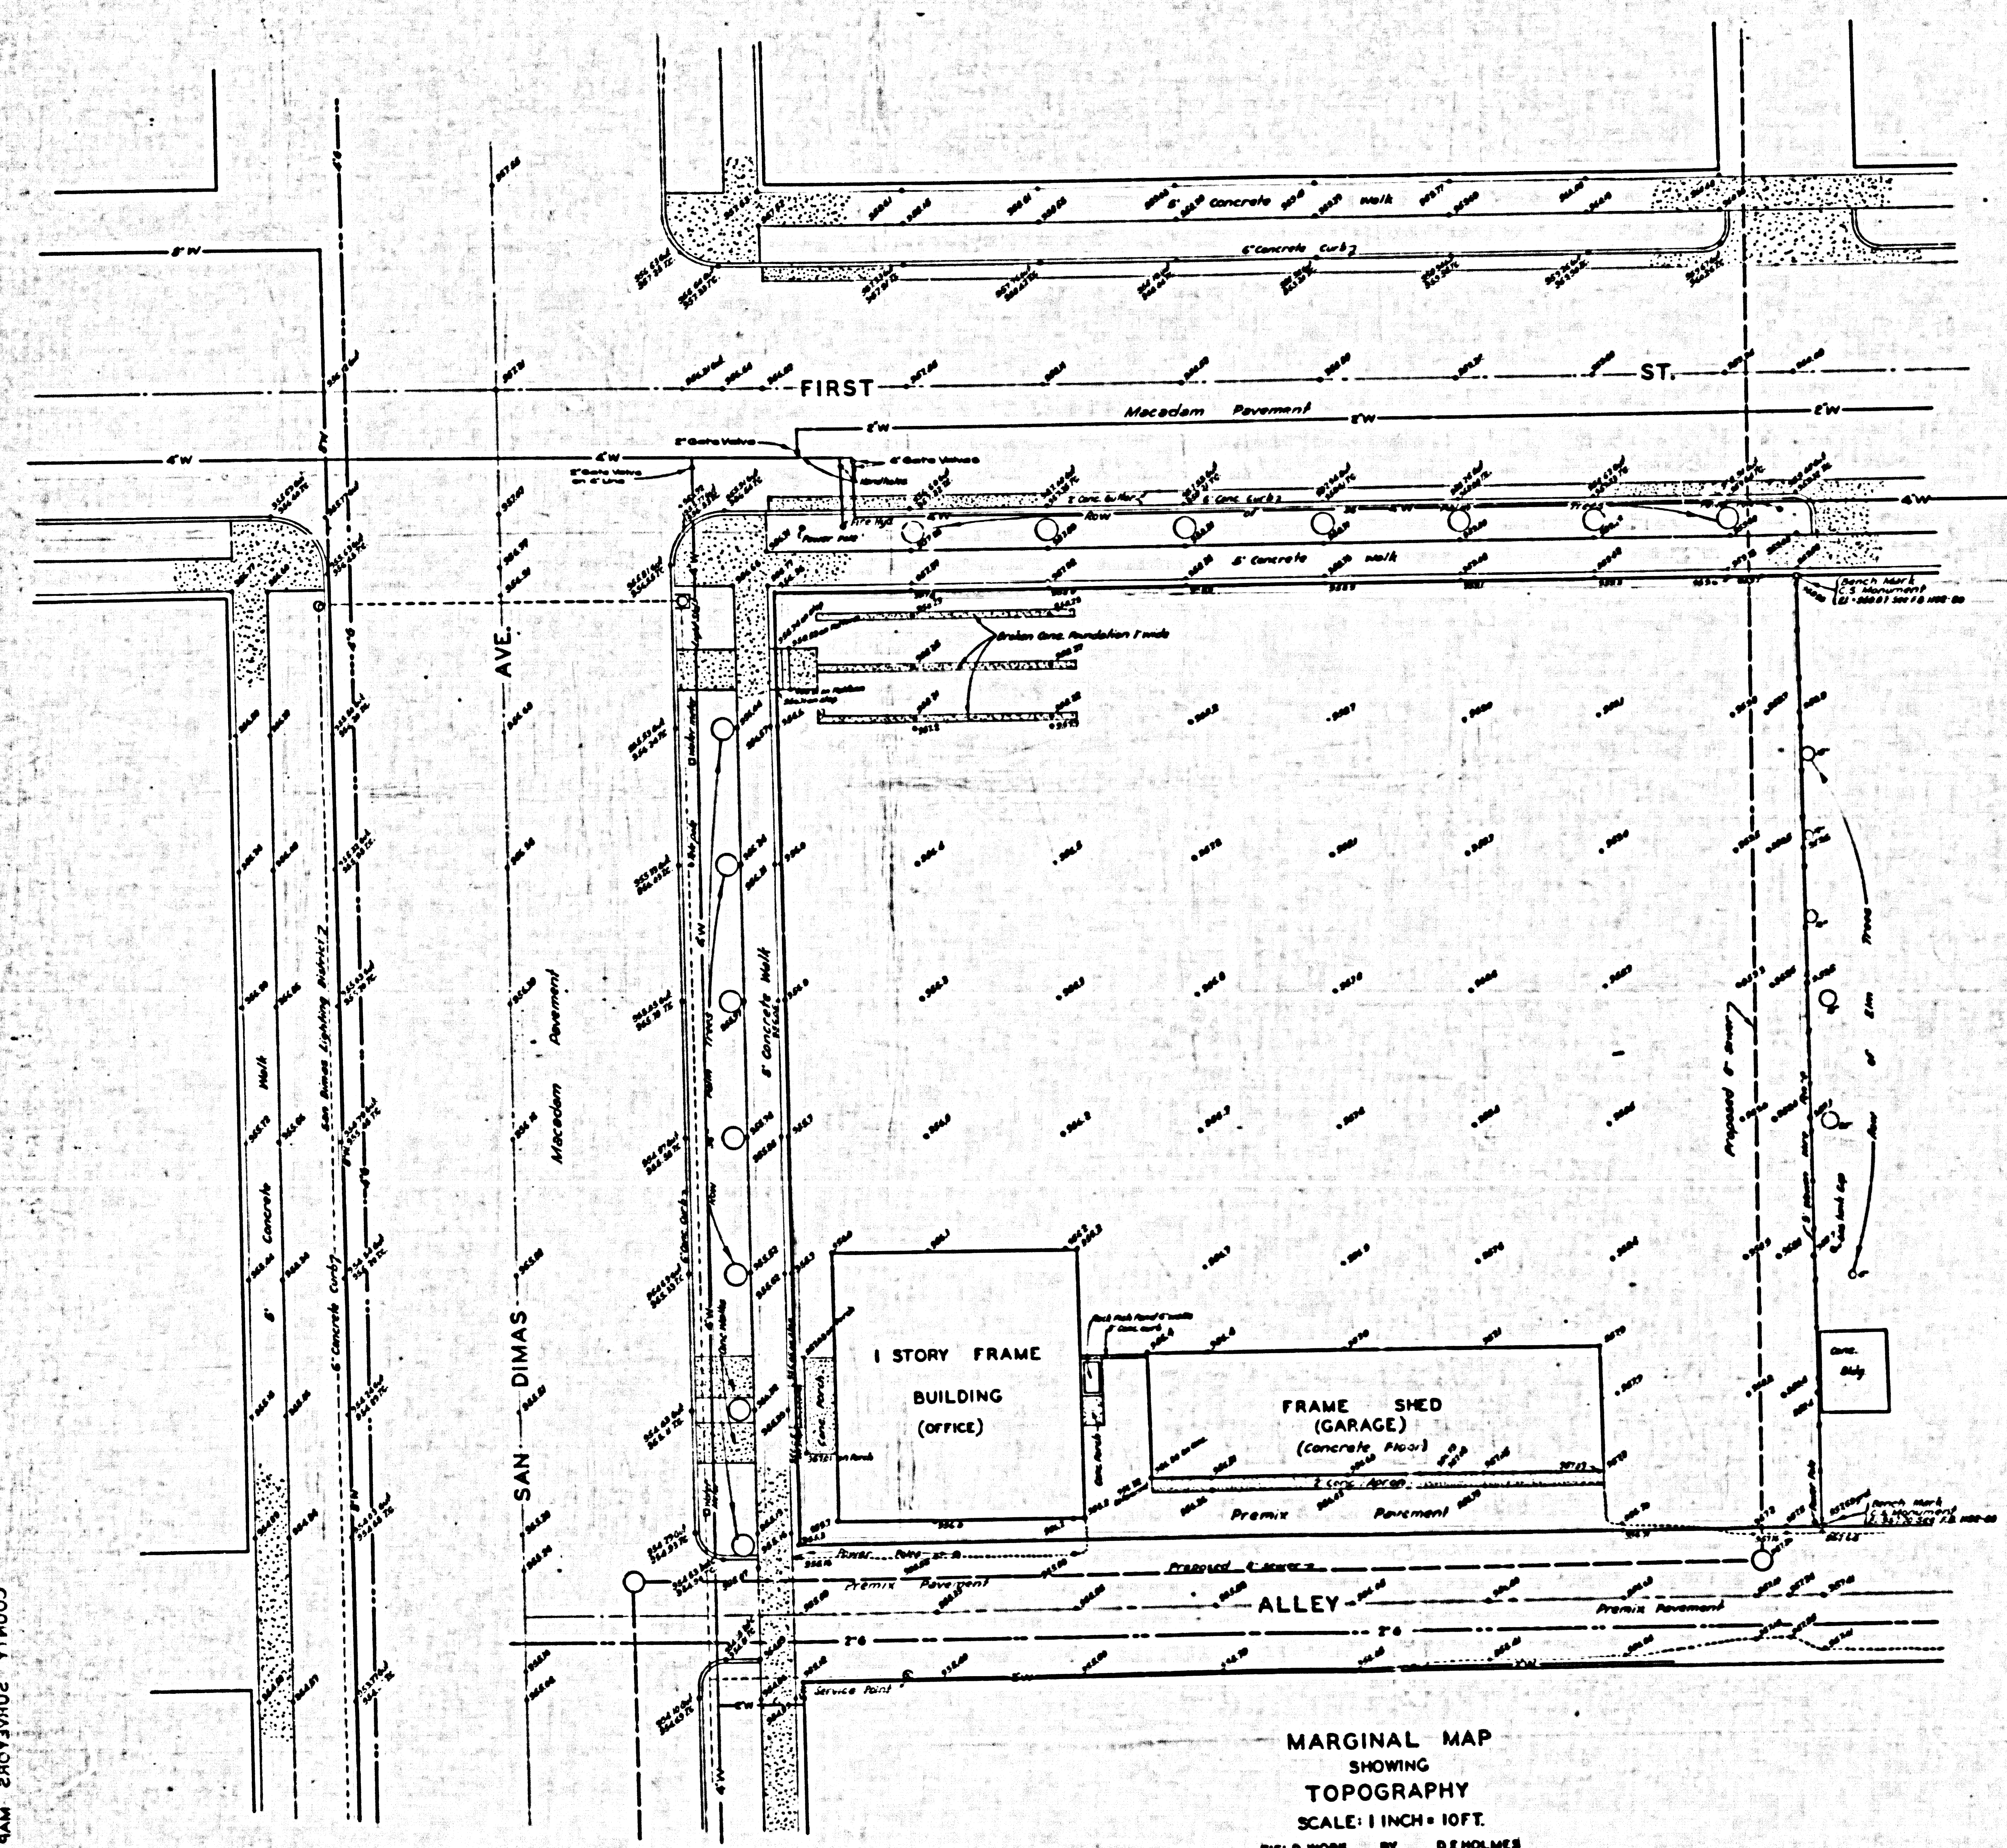

MARGINAL MAP
SHOWING
TOPOGRAPHY
SCALE: 1 INCH = 10 FT.

FIELD WORK BY D. HOLMES
OFFICE WORK BY C. E. DROWN
CHECKED BY R. R. W. PIERSON
DATUM MEAN SEA LEVEL
ELEVATIONS SHOWN HEREON ARE BASED ON THE
1925 ADJUSTMENT OF U.S.C. & G.S. BENCH MARK
74-35 (U.S. 255)

CSB-2134
A2 of A2

