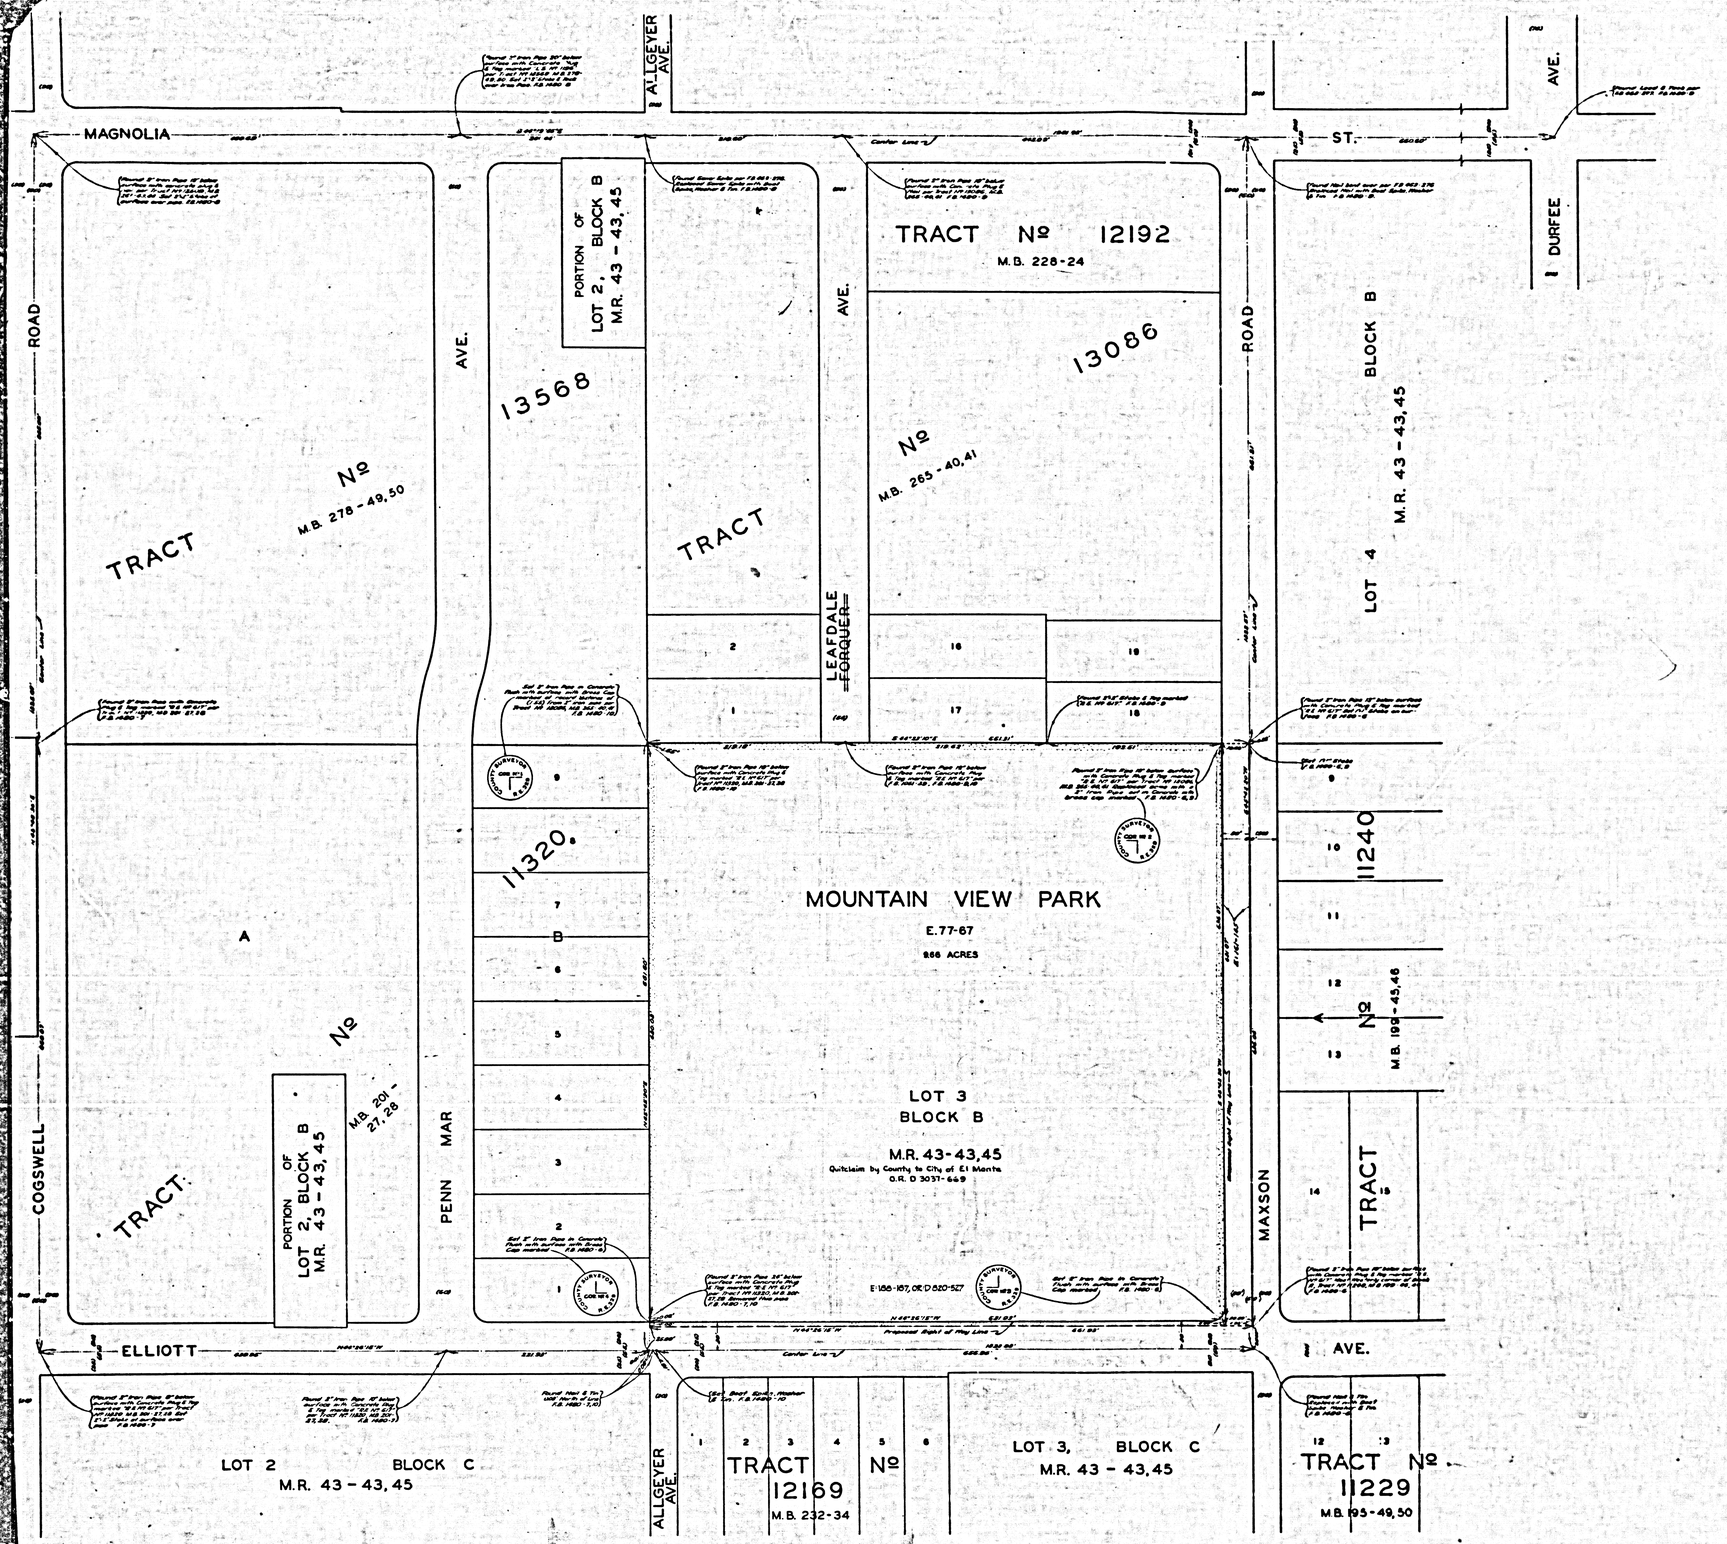

COUNTY OF LOS ANGELES
MAP OF
MOUNTAIN VIEW PARK
BEING
A PORTION OF LOT 3. BLOCK 'B' OF SUBDIVISIONS
OF THE RANCHO POTRERO DE FELIPE LUGO
M. R. 43 - 43, 45.

COUNTY SURVEYORS MAP Nº B-2137
SCALE: 1 INCH = 50 FT.

JOB NUMBER 8525

C. E. ARNOLD....COUNTY SURVEYOR.
SURVEYED... SEPTEMBER...1948

SURVEYED ON REQUEST OF THE DIRECTOR, DEPARTMENT OF PARKS AND RECREATION, UNDER SEC. 79, ORD. 4099, BY LETTER DATED AUGUST 26, 1948.

BEARINGS ARE BASED ON THE BEARING OF THE SOUTHEASTERLY BOUNDARY OF TRACT Nº 11320 AS SHOWN ON M. B. 201 - 28.

F.B. 1480 - 5 - 14

FIELD WORK BY.....G. G. PORTER
OFFICE WORK BY.....L. C. WILSON
Y. ITO
CHECKED BY.....R. R. McPHERSON

INDEX-37

FOR TOPOGRAPHY SEE SURVEY DIVISION MAP FILE Nº 64-39

Name established by Board Order - Min. Bk. 409-107 See E: 158-298

CSB-2137
A1 OF A2