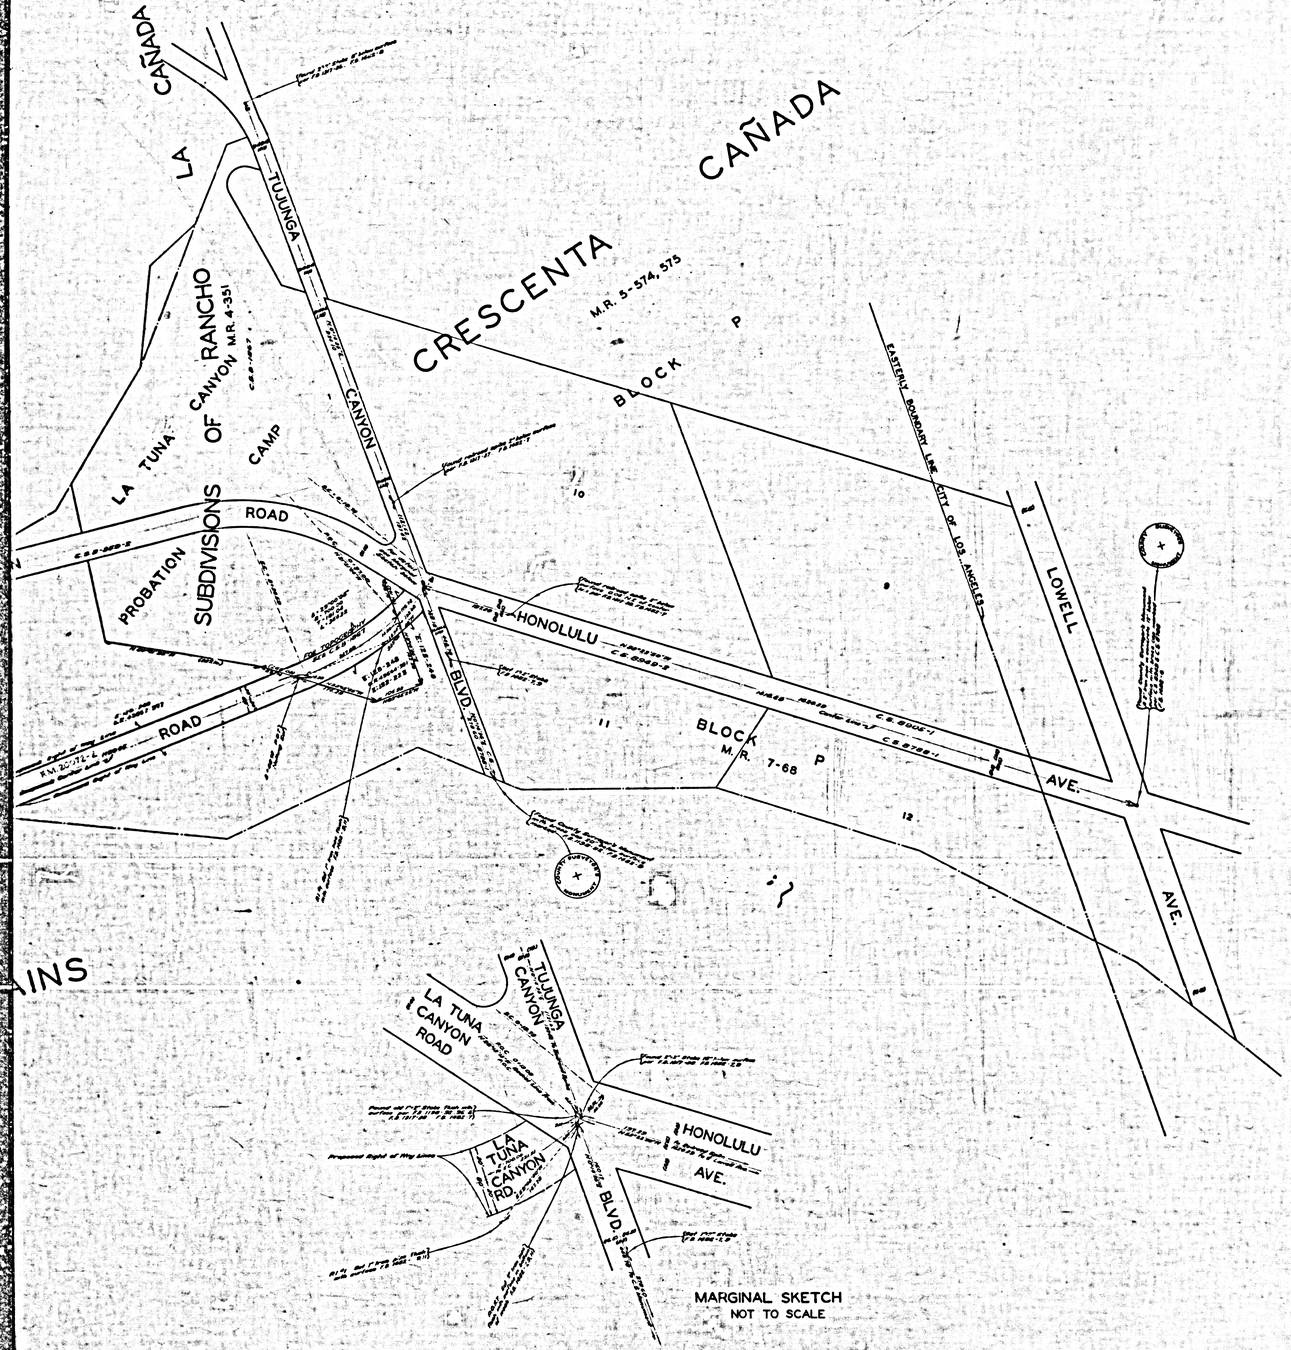


MARGINAL SKETCH
NOT TO SCALE

COUNTY OF LOS ANGELES
MAP OF
LA TUNA CANYON ROAD
FROM
HONOLULU AVENUE
TO
2300 FEET WESTERLY THEREOF

COUNTY SURVEYORS MAP Nº B-2143
SCALE: 1 INCH=100 FT.

JOB NUMBER 8524

C.E. ARNOLD COUNTY SURVEYOR
SURVEYED OCT., 1948

SURVEYED UNDER INSTRUCTIONS OF THE BOARD OF SUPERVISORS PER ORDER DATED AUG. 10, 1948

BEARINGS ARE BASED ON THE CALIFORNIA CO-ORDINATE SYSTEM, ZONE 7, PER CHAPTER 1507, STATUTES 1947 SEE C.S 9423

F.B. 1482 - 5-26

FIELD WORK BY A.N. HELLSTROM
OFFICE WORK BY J.H. RASHAKE
E. ITO
CHECKED BY R.R. MCPHERSON


FOR PLAN AND PROFILE SEE C.S.B-2149-1
FOR CROSS SECTIONS SEE C.S.B-2149-2

INDEX 52

COUNTY SURVEYOR'S MAP No. B-2143

CSB-2143
A1 OF A2

COUNTY SURVEYORS MAP No B-2143

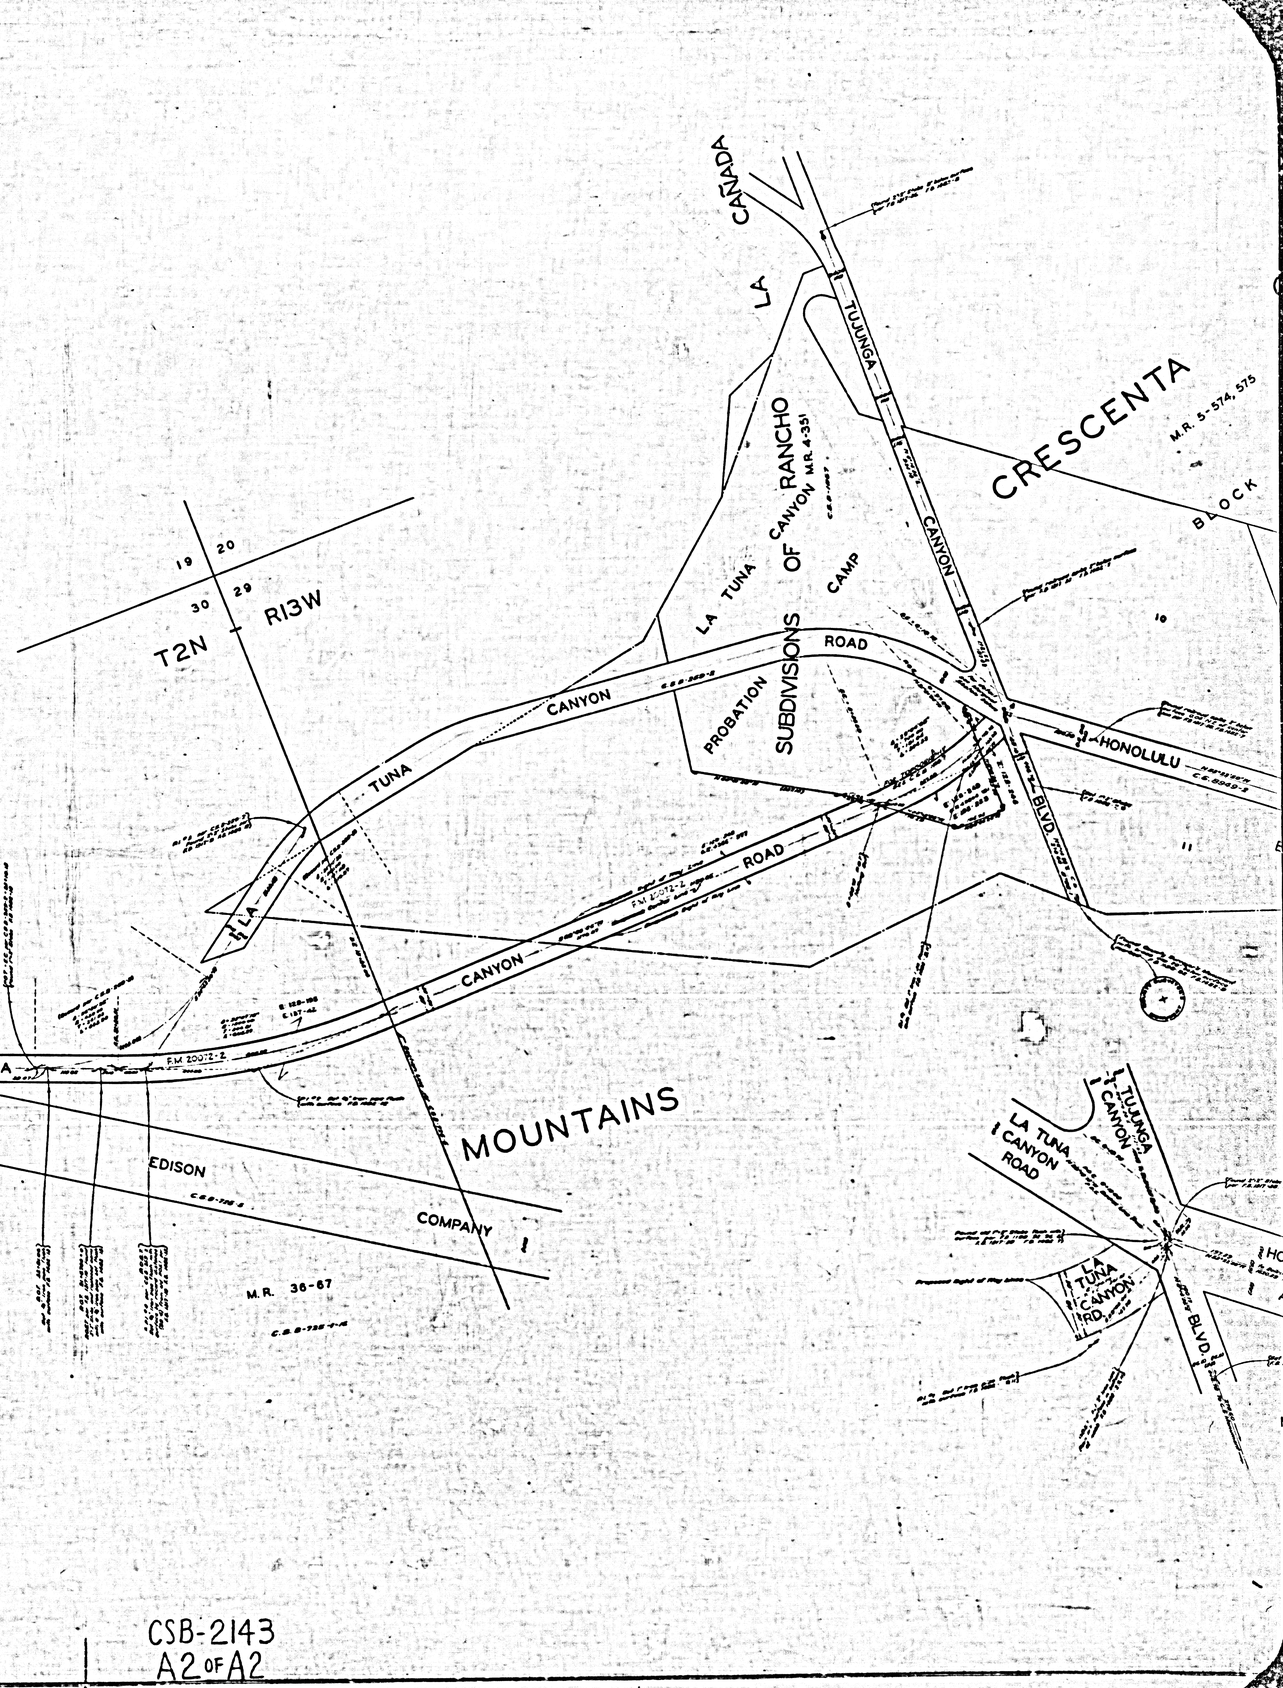

CSB-2143
A2 OF A2