



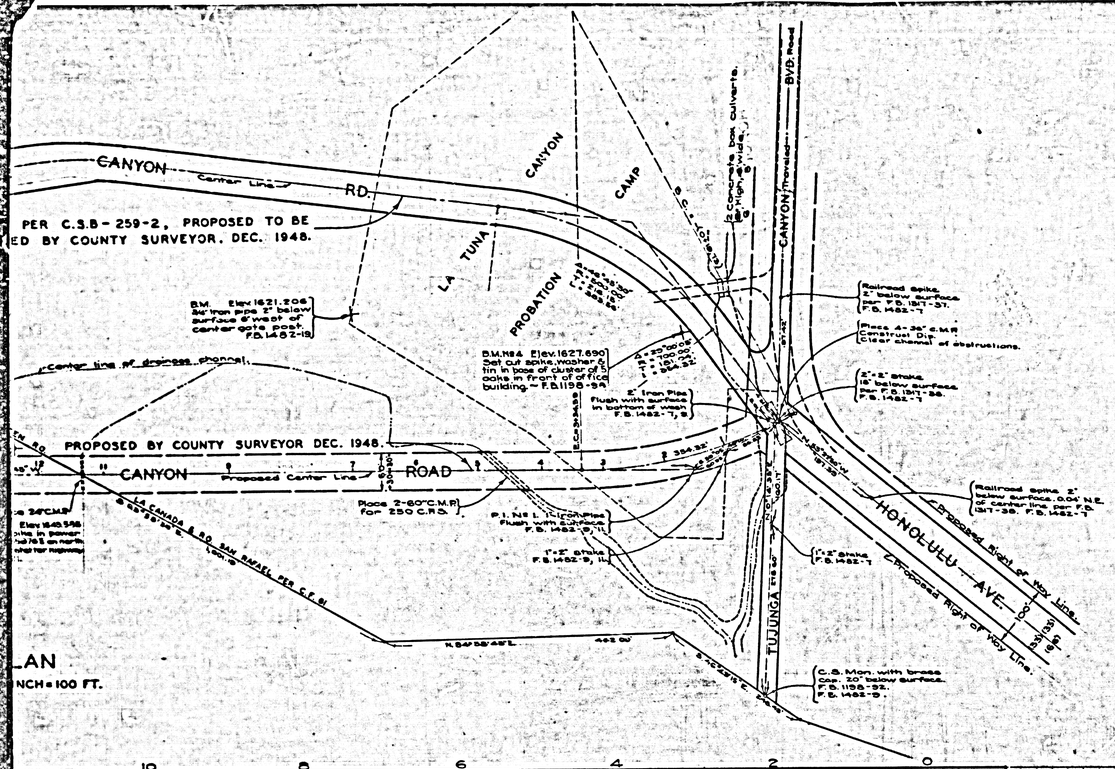


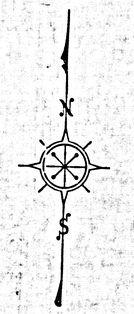

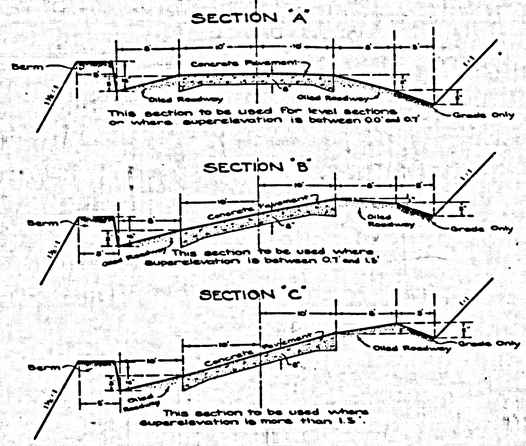

TYPICAL CROSS SECTIONS
Westerly from 3+50
NOT TO SCALE

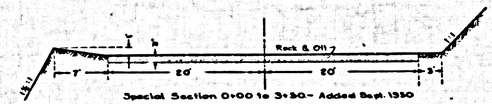

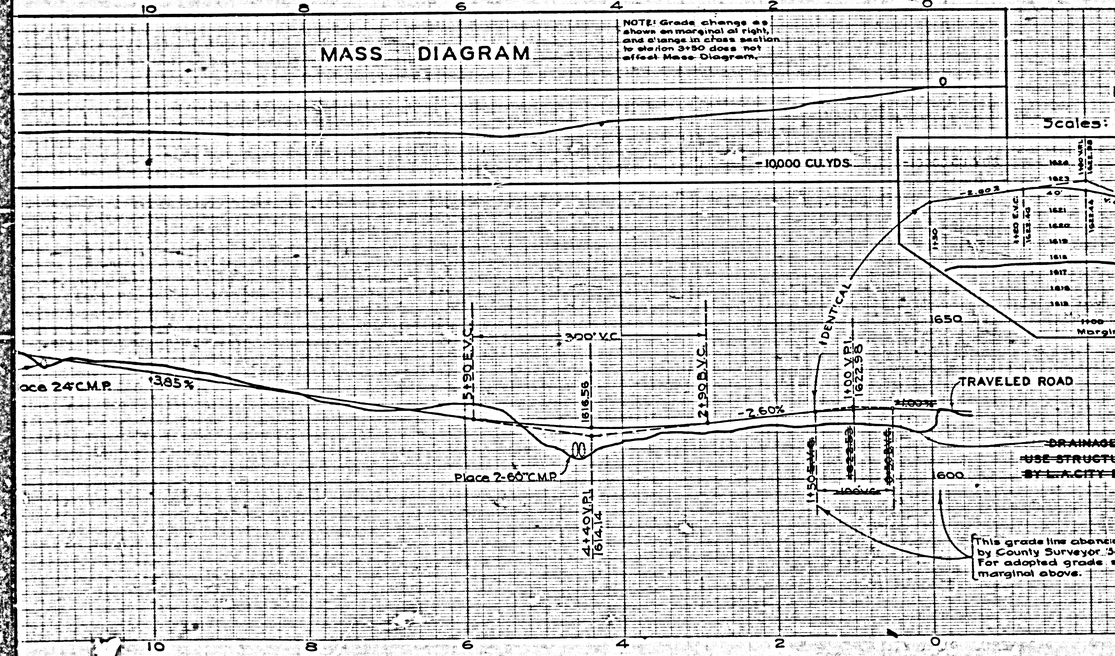

COUNTY OF LOS ANGELES
PLAN AND PROFILE OF
PROPOSED REALIGNMENT OF
LA TUNA CANYON ROAD
FROM
HONOLULU AVE.
TO
2300 FT. WESTERLY THEREOF

COUNTY SURVEYORS MAP Nº B-2149
SHEET Nº 1 OF 2 SHEETS
SCALE AS SHOWN

JOB NUMBER 8524

C.E. ARNOLD - COUNTY SURVEYOR
SURVEYED OCTOBER 1948

SURVEYED UNDER INSTRUCTIONS OF THE BOARD OF SUPERVISORS PER ORDER DATED AUGUST 10, 1948

BEARINGS ARE BASED ON THE CALIFORNIA COORDINATE SYSTEM, ZONE 7, CHAPTER 1307, STATUTES 1947. - SEE C.S. 9423

F.B. 1482-5-26

FIELD WORK BY... A.N. HELLSTROM
OFFICE WORK BY..... H.D. HEBER
C.J. GALLI
CHECKED BY..... L.K. FREEMAN

DATUM - MEAN SEA LEVEL


ELEVATIONS SHOWN HEREON ARE BASED UPON B.M. "2 (F.B. 910-18) THE ELEVATION OF WHICH WAS DETERMINED FROM U.S.C.&G.S. "R.S.5-1924" (U.S. 914) BASED UPON THE U.S.C.&G.S. ADJUSTMENT OF 1928.

NOTE: FOR CROSS SECTIONS SEE C.S.B-2149-2
NOTE: FOR ALIGNMENT SURVEY SEE C.S.B-2143
Revised Sept 1950 - L.B.

CSB-2149-1
A1 OF A2

SHEET Nº 1 OF 2 SHEETS
COUNTY SURVEYOR'S MAP Nº B-2149

COUNTY SURVEYORS MAP No. 8-5149
SHEET No. 1 OF 2 SHEETS

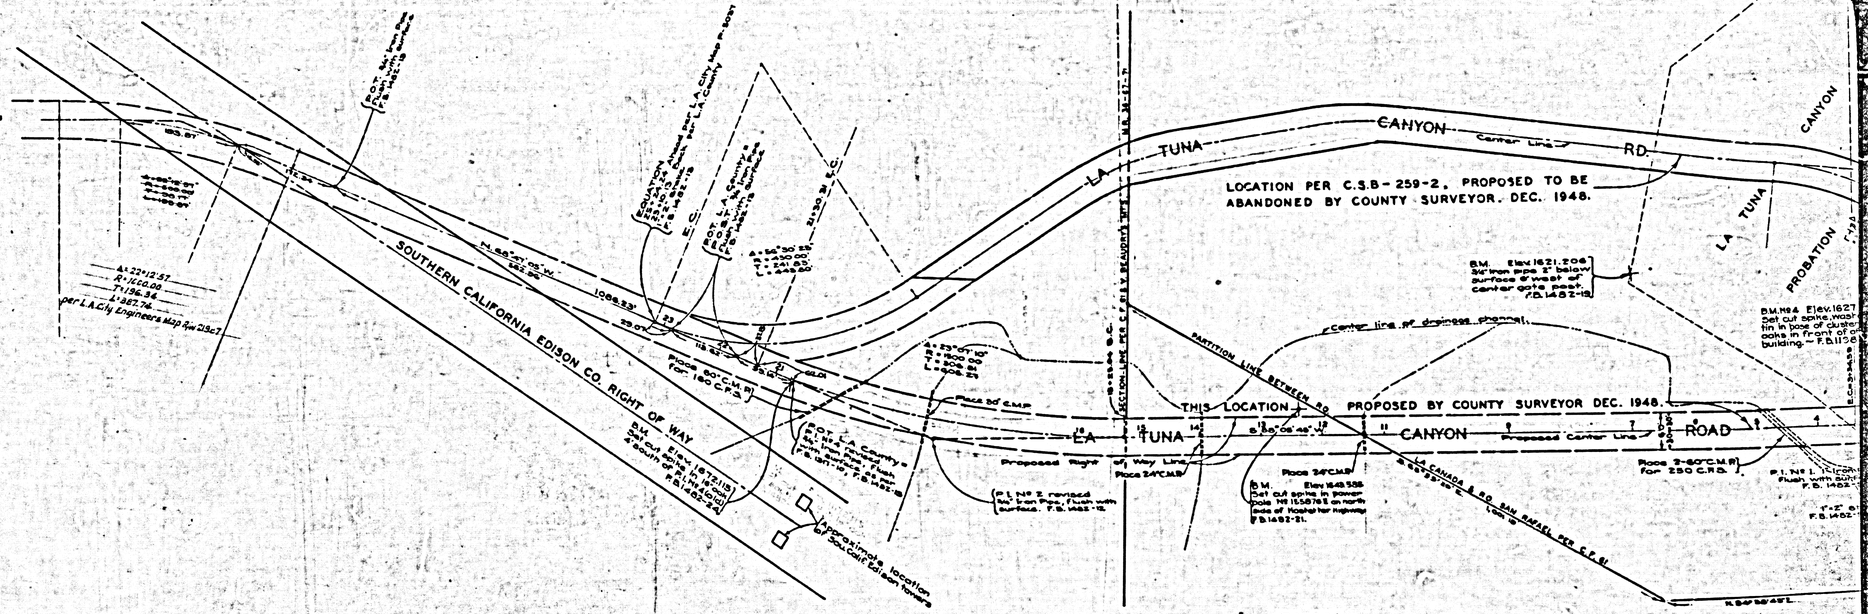

CSB-2149-1
A2 OF A2