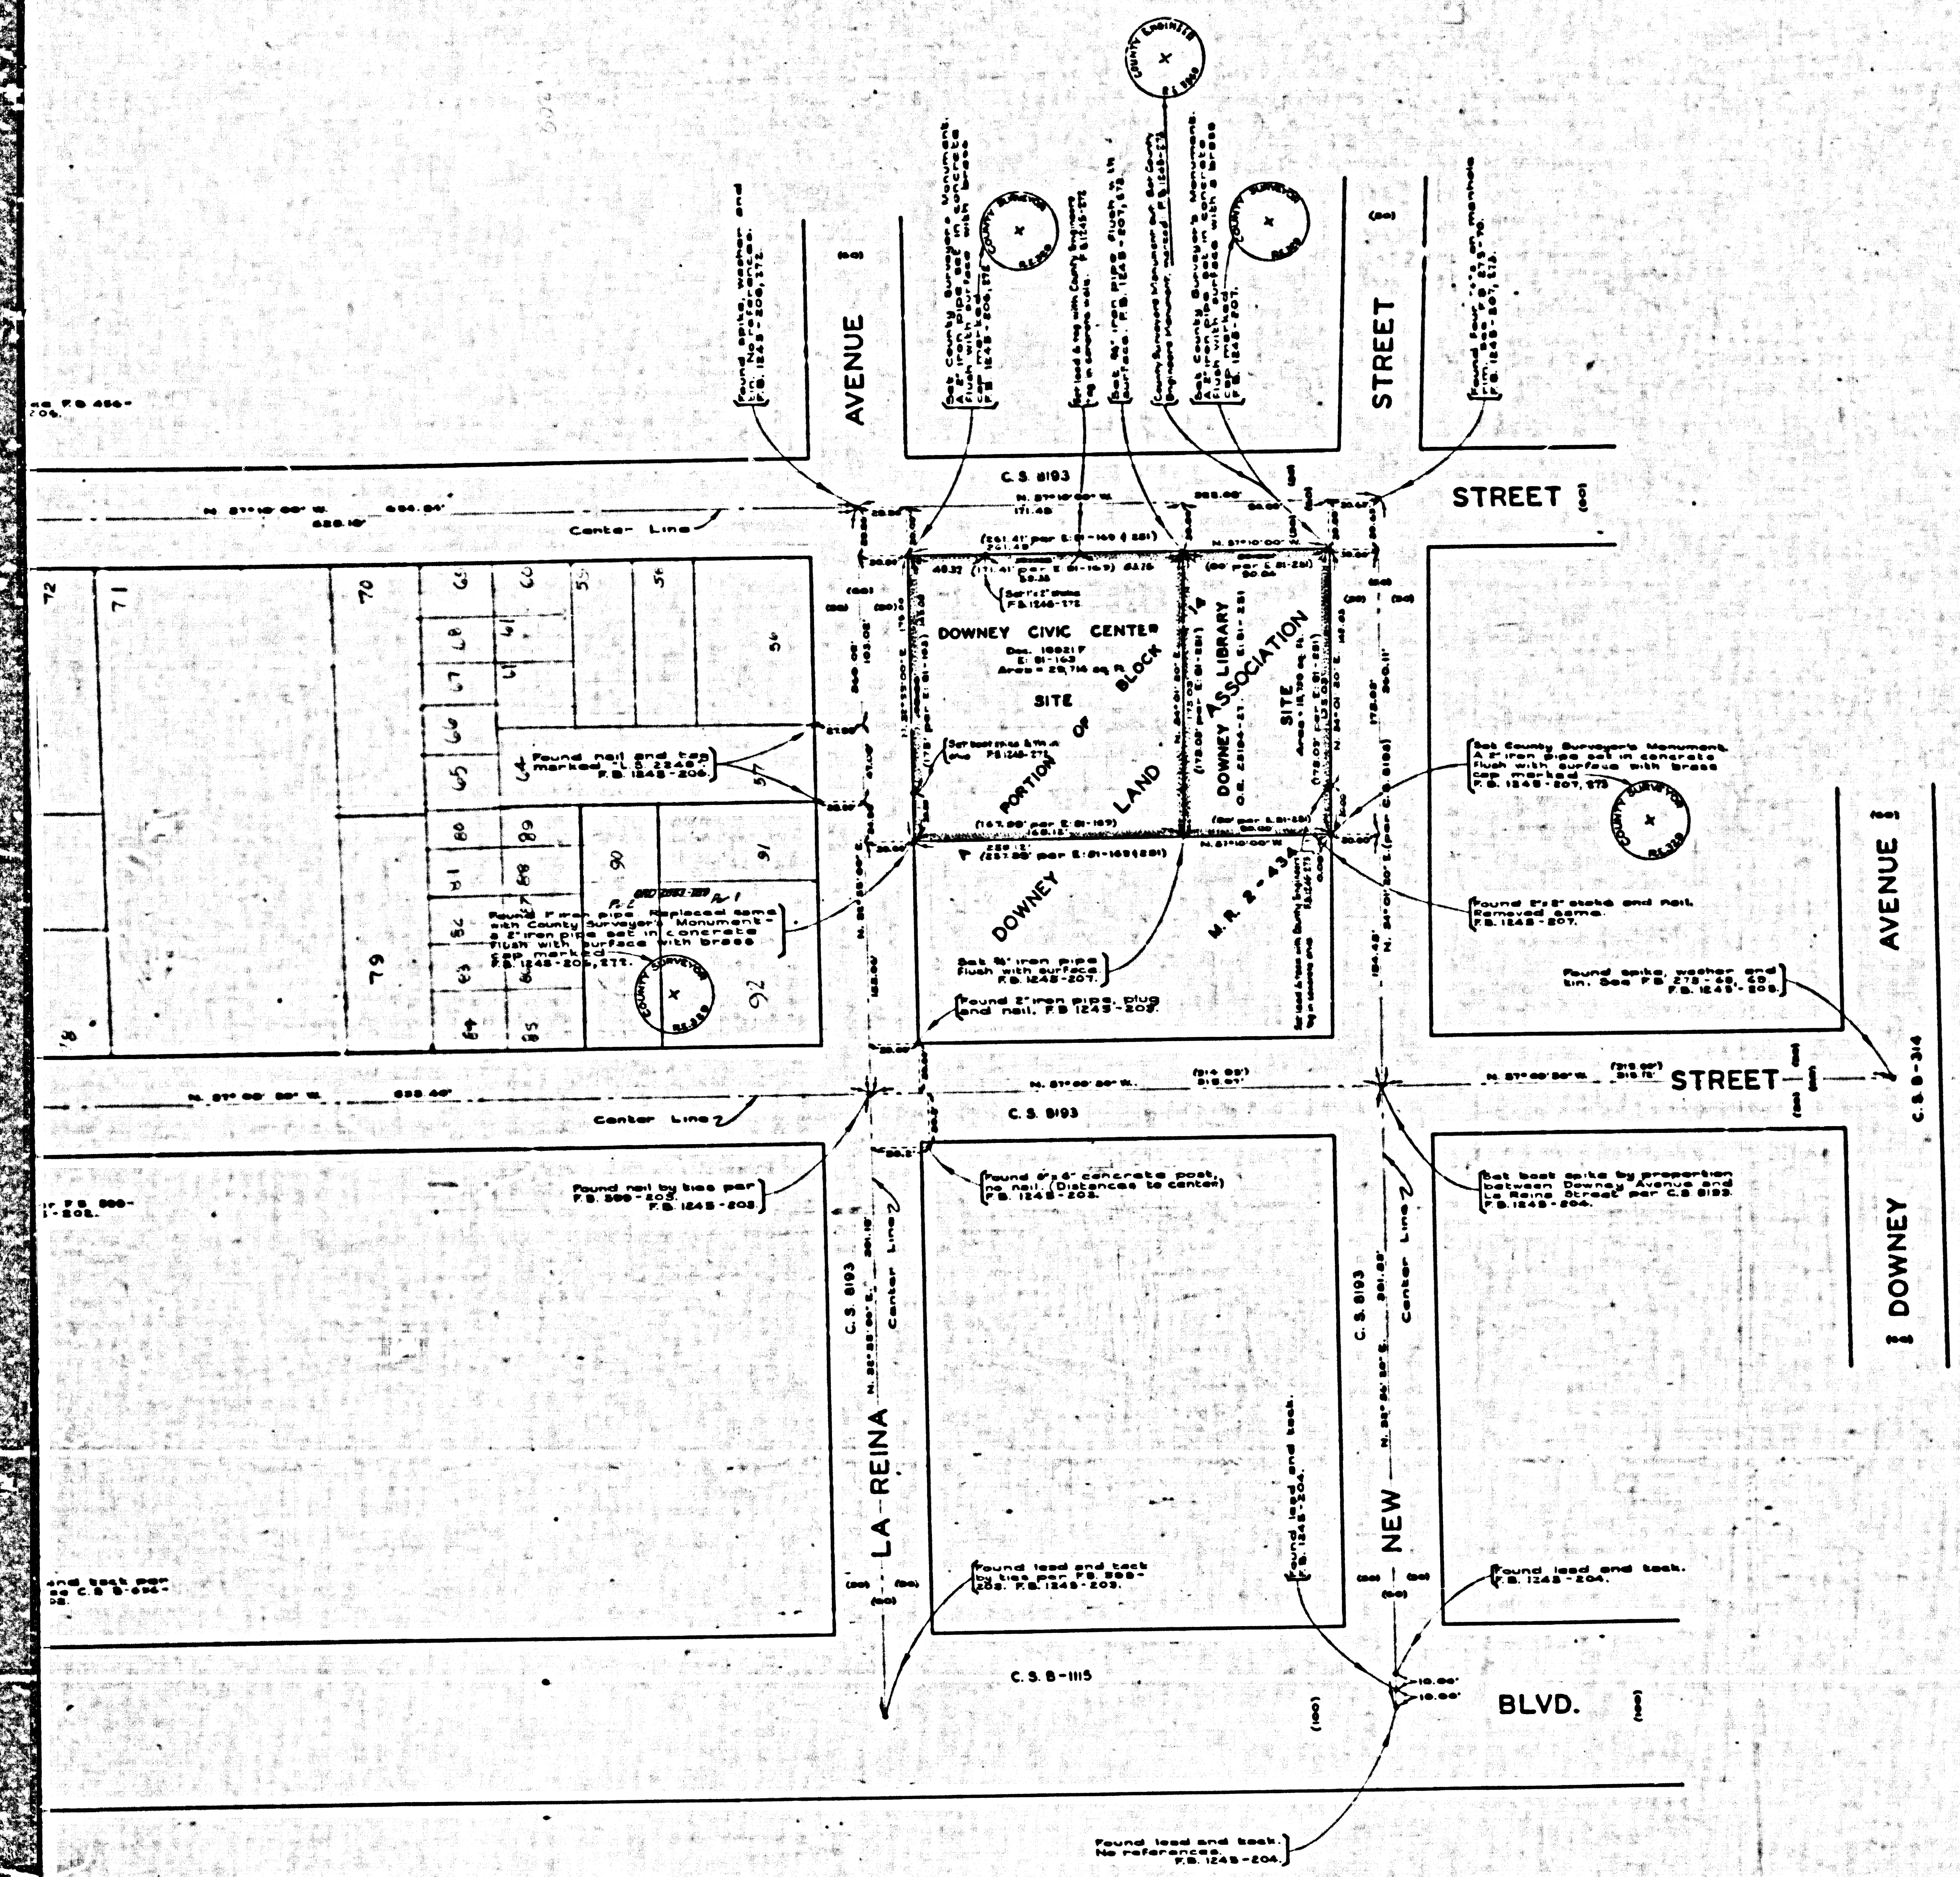

COUNTY OF LOS ANGELES
MAP OF
LOS ANGELES COUNTY PUBLIC LIBRARY SITE
AND
CIVIC CENTER SITE-DOWNEY
BEING A PORTION OF BLOCK 14, TRACT OF THE
DOWNEY LAND ASSOCIATION, M.R. 2-434.

COUNTY SURVEYORS MAP Nº B-2151
SCALE: 1 INCH = 50 FT.

JOB NUMBER 8520
JOB NUMBER 8530

C. E. ARNOLD....COUNTY SURVEYOR
SURVEYED.....NOVEMBER....1948

SURVEYED ON REQUEST OF THE CHIEF MECHANICAL ENGINEER UNDER SECTION 79, ORD. 4099 BY LETTERS DATED AUG. 25, '48, OCTOBER 15. '48, RESPECTIVELY.

BEARINGS ARE BASED ON THE BEARING OF NEW STREET AS SHOWN ON C. S. 8193.

F.B. 1245-201-208

FIELD WORK BY........... R. L. WILLEY
OFFICE WORK BY............. R. L. RATZ
CHECKED BY.......... R. R. McPHERSON

INDEX #33

Revised [illegible]

CSB-2151
A1 OF A3

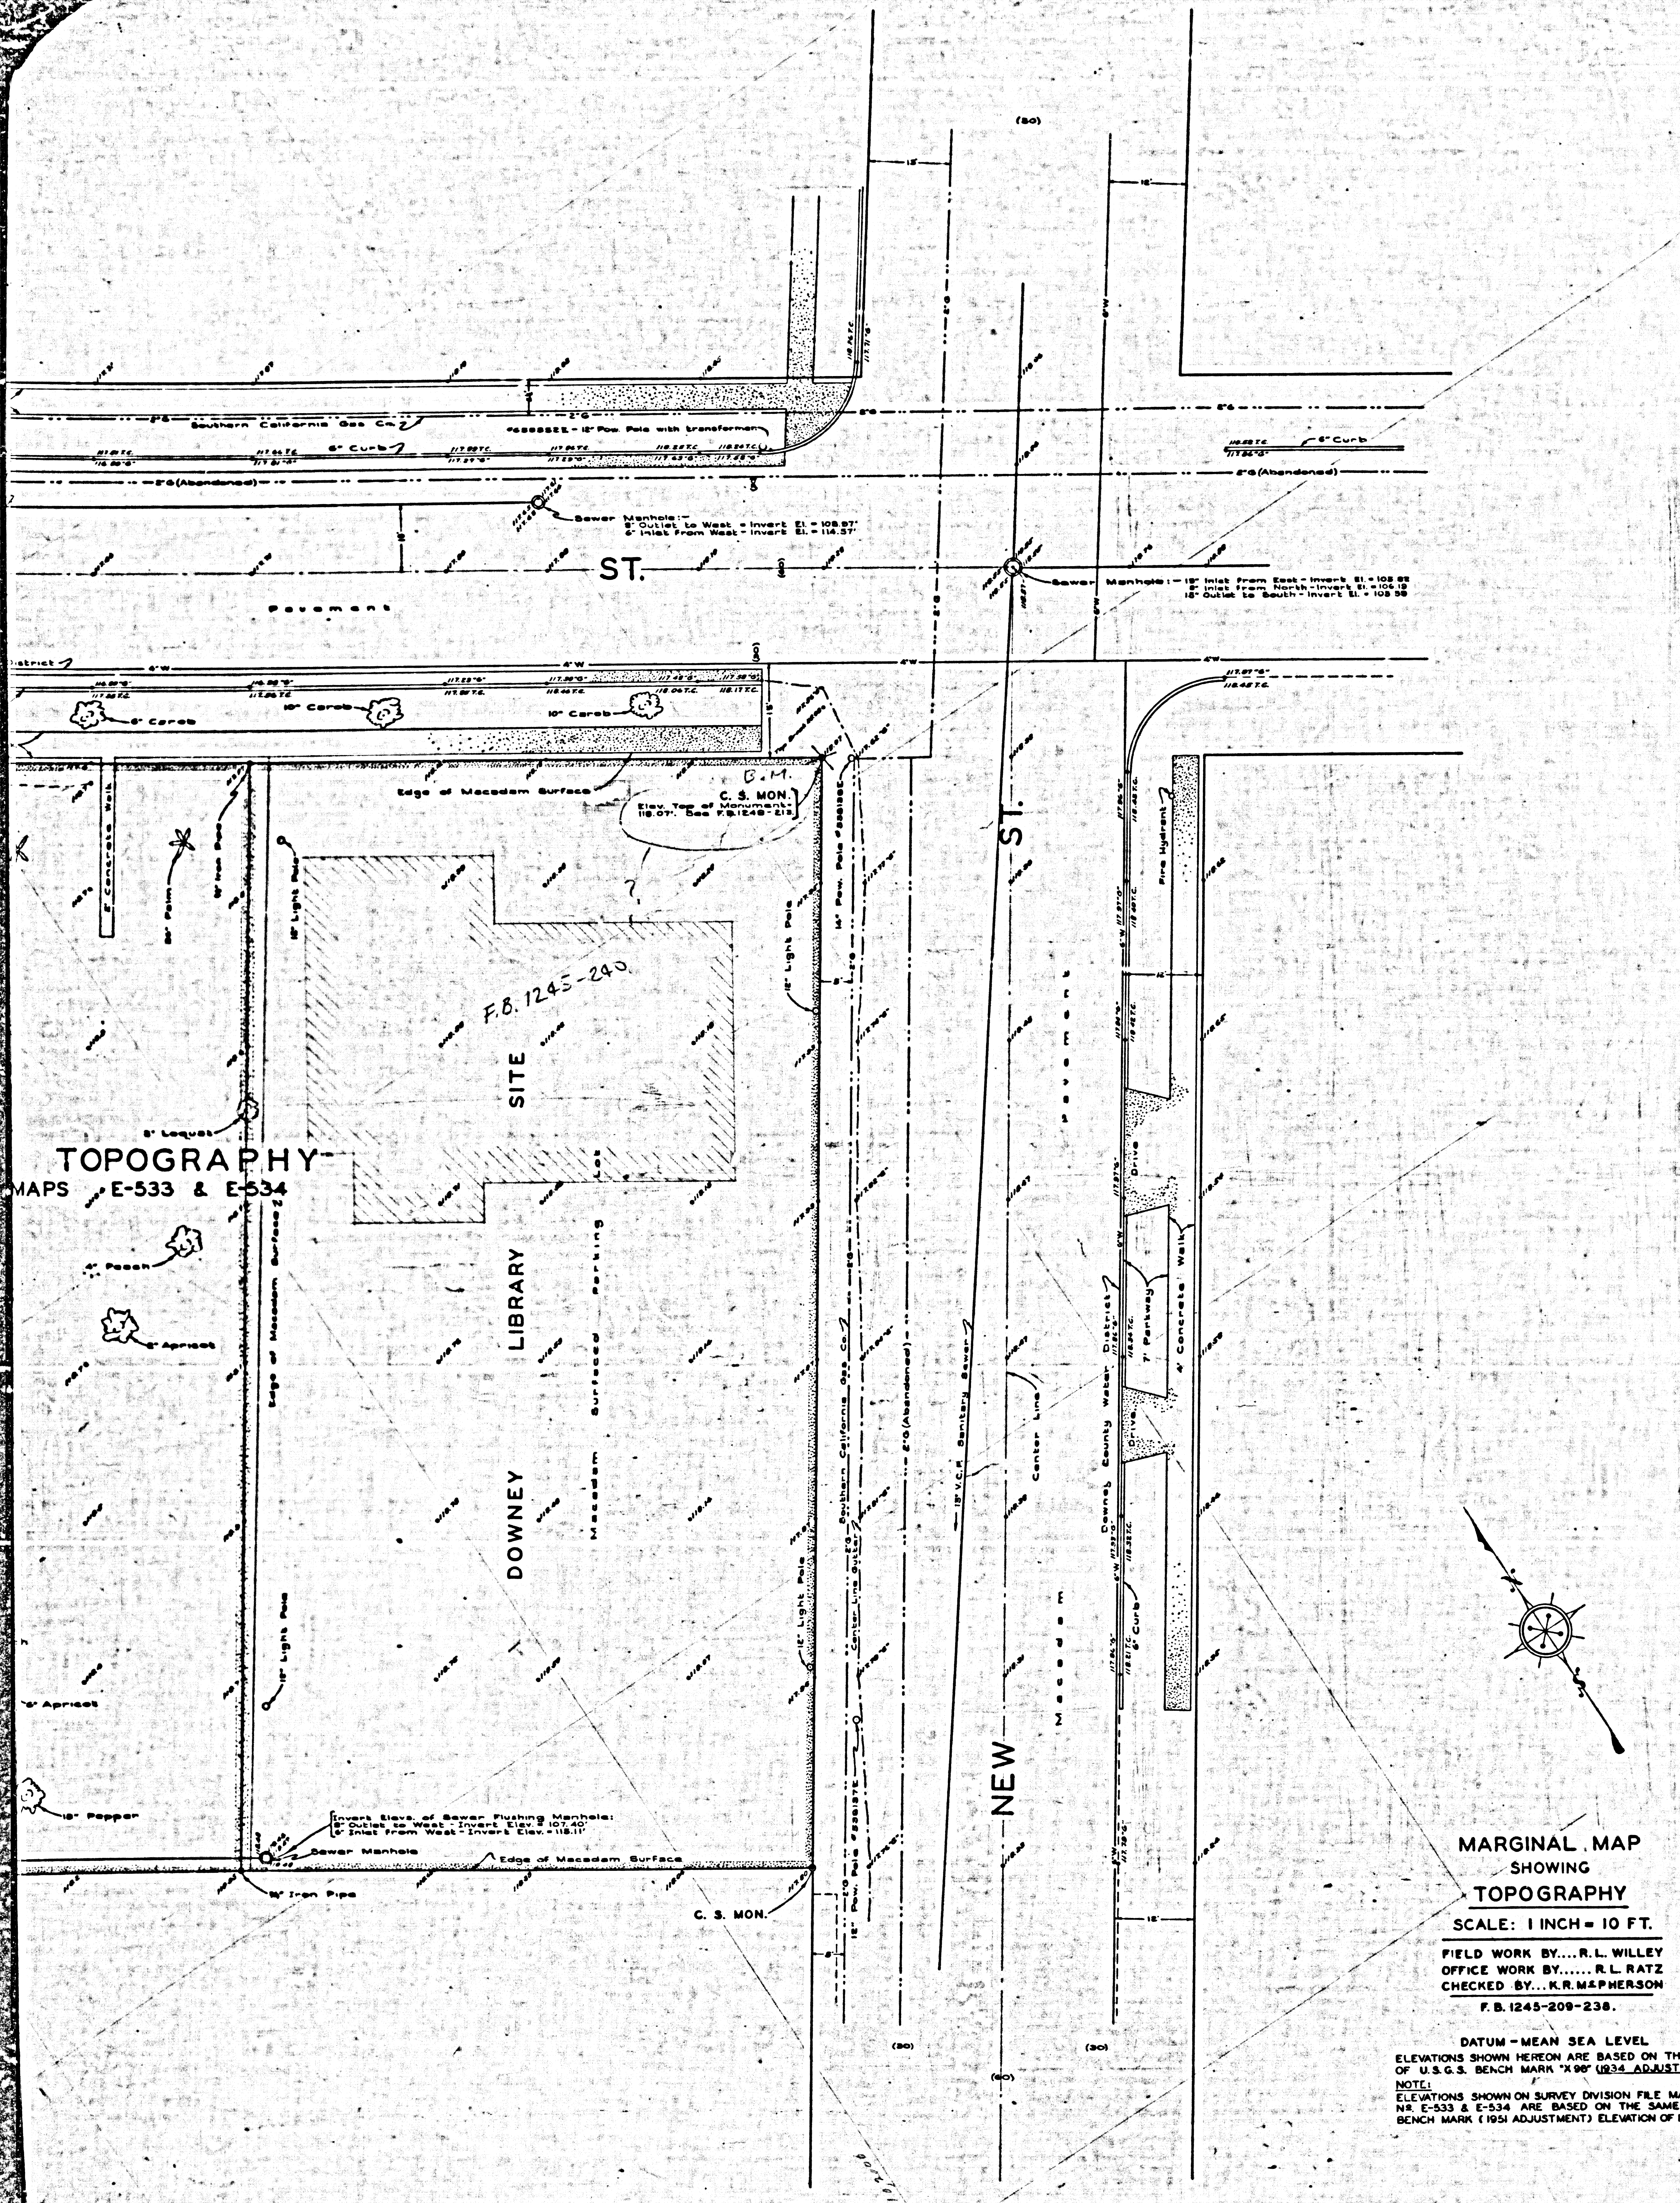
Southern California Gas Co.
#6588522 - 12" Pow. Pole with transformer
6" Curb
2"G (Abandoned)
Sewer Manhole:-
8" Outlet to West - Invert El. = 108.97'
6" Inlet From West - Invert El. = 114.57'
ST.
Pavement
Sewer Manhole:- 15" Inlet from East - Invert El. = 105.82
8" Inlet from North - Invert El. = 106.19
18" Outlet to South - Invert El. = 105.59
4"W
District
10" Carob
6" Carob
Edge of Macadam Surface
B.M.
C. S. MON.
Elev. Top of Monument - 118.07'. See F.B. 1245-213.
Concrete Walk
Palm
Iron Pipe
Light Pole
Pow. Pole
Fire Hydrant
F.B. 1245-240
SITE
LIBRARY
DOWNEY
Macadam Surfaced Parking
TOPOGRAPHY
MAPS E-533 & E-534
Loquat
Pecan
Apricot
Pepper
Edge of Macadam Surface
Southern California Gas Co.
2"G (Abandoned)
Center Line
NEW
ST.
Pavement
Macadam
Downey County Water District
Drive
Parkway
Concrete Walk
Curb
Sewer Manhole
Invert Elevs. of Sewer Flushing Manhole:
8" Outlet to West - Invert Elev. = 107.40'
8" Inlet from West - Invert Elev. = 118.11'
Iron Pipe
C. S. MON.

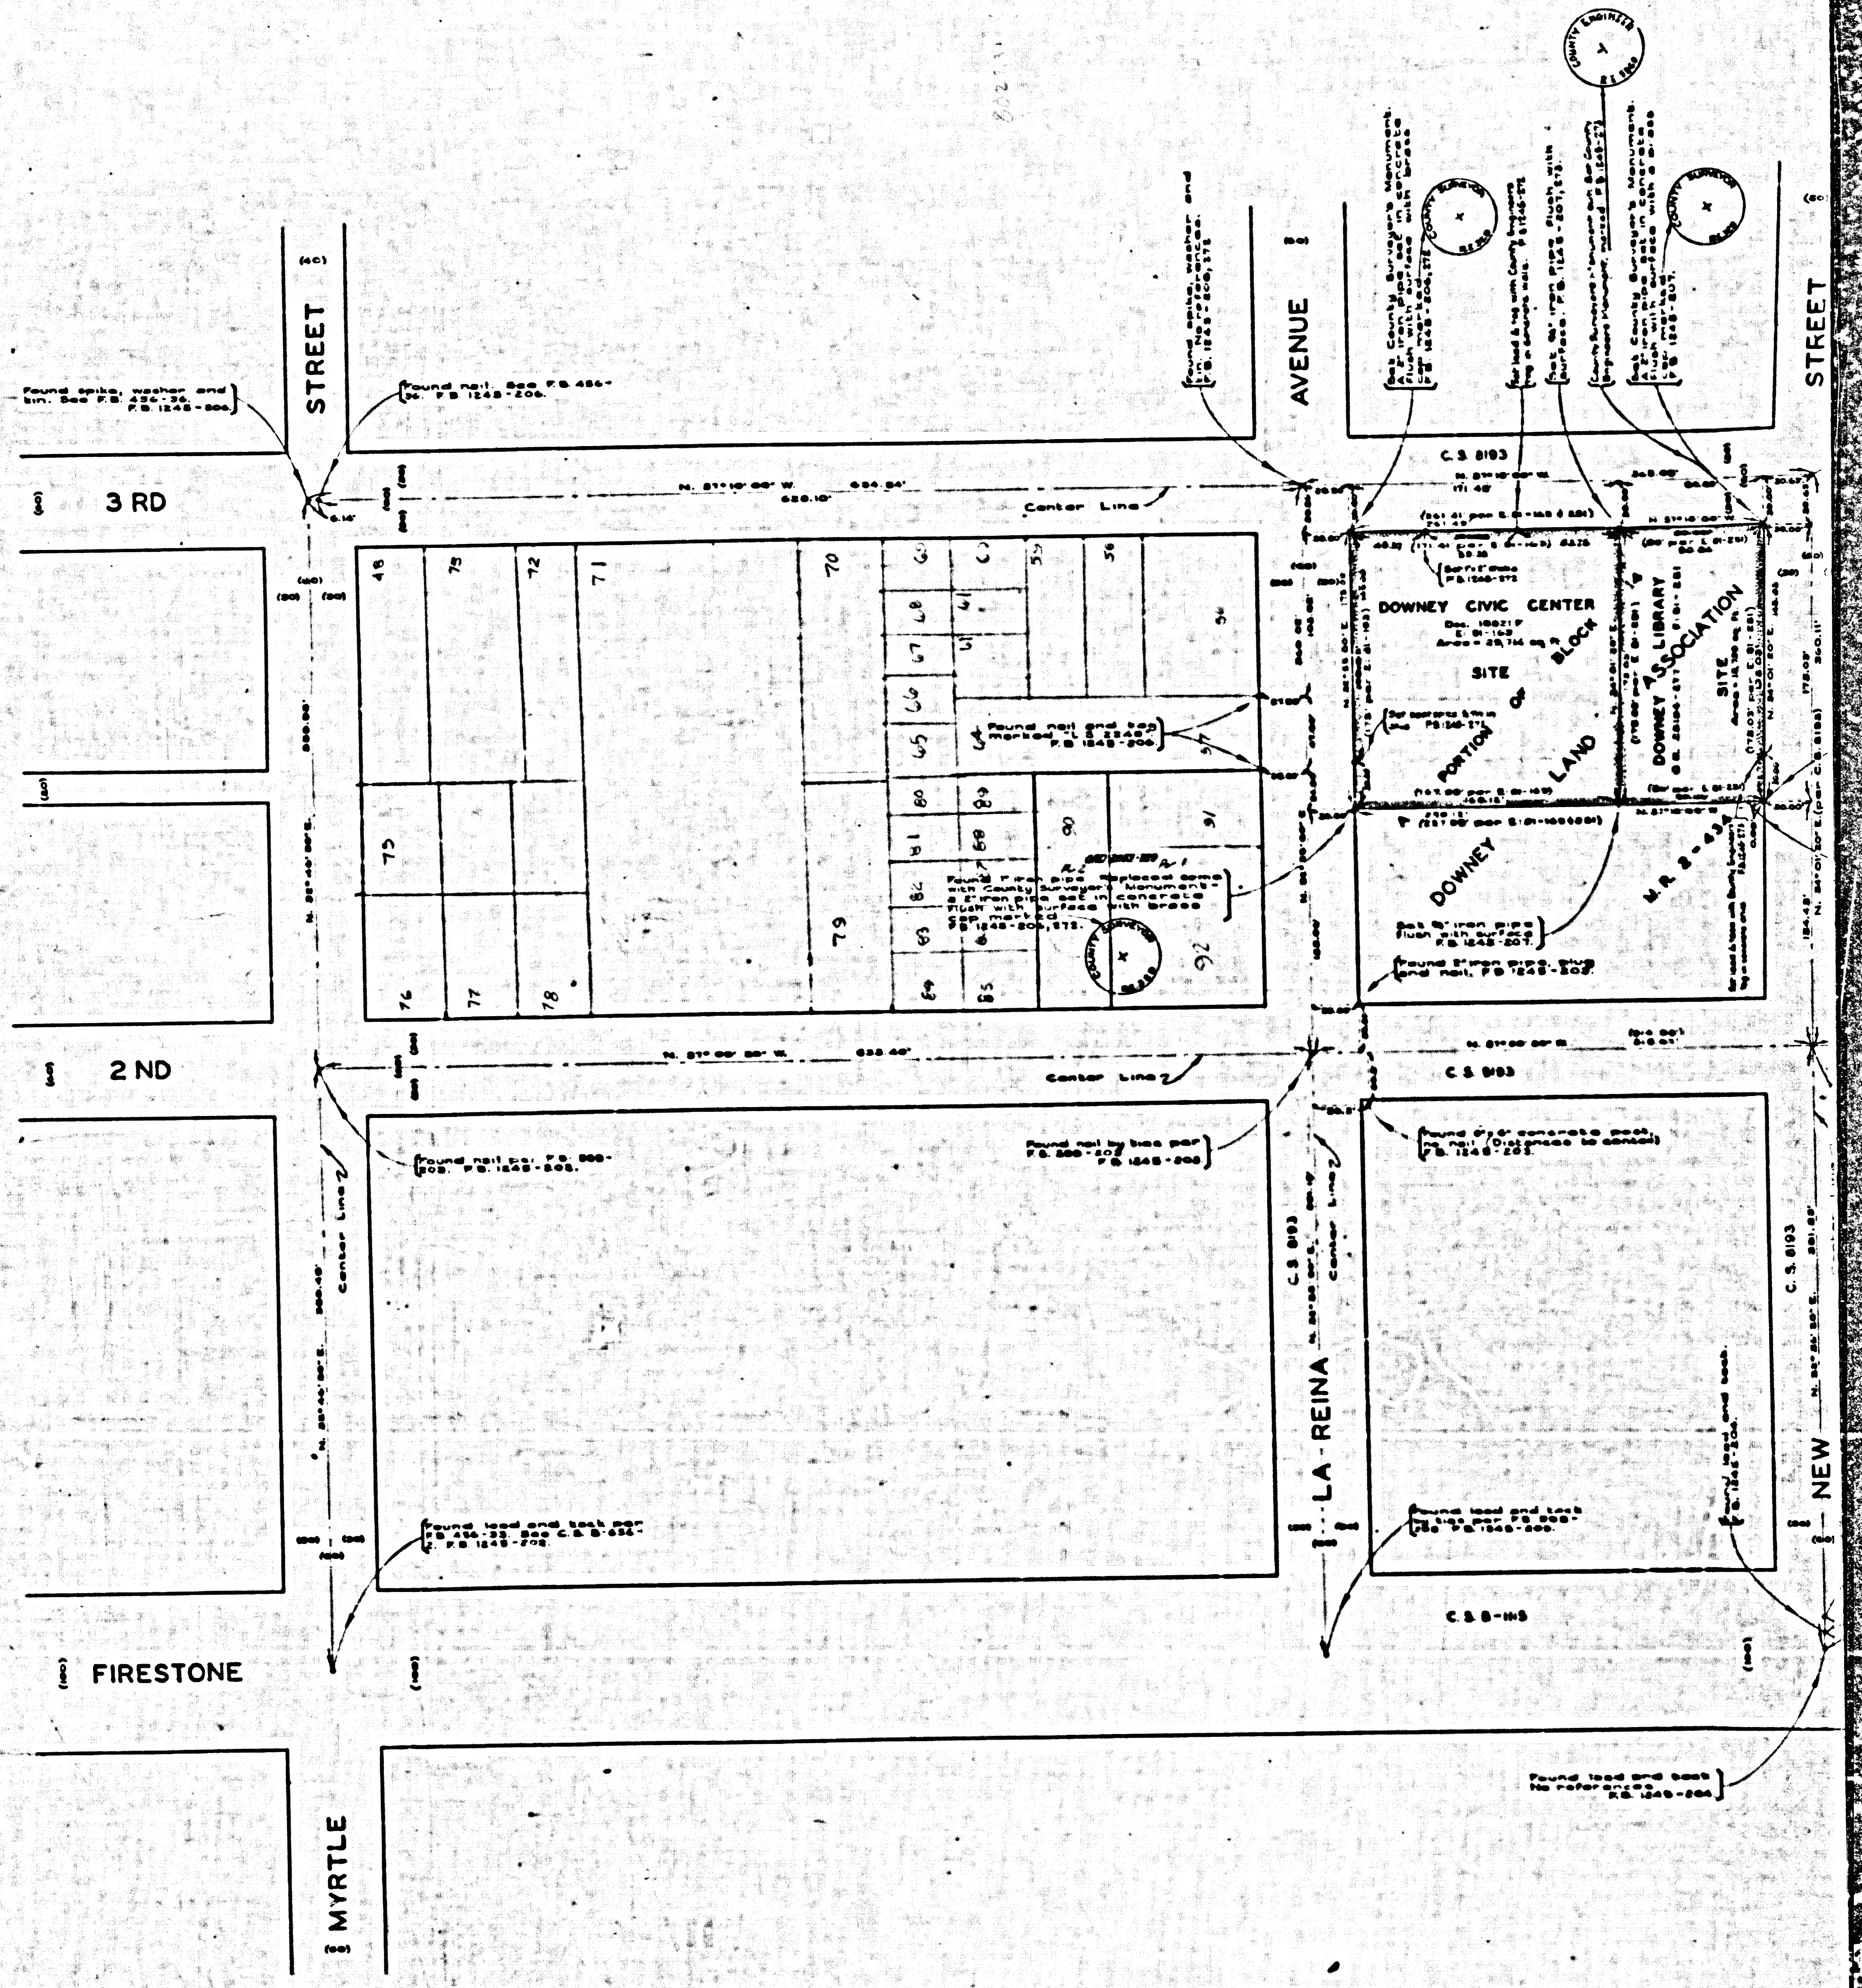
STREET
3 RD
Found spike, washer and tin. See F.B. 456-36. F.B. 1245-206.
Found nail. See F.B. 456-36. F.B. 1245-206.
Center Line
AVENUE
STREET
C.S. 8193
COUNTY ENGINEER
COUNTY SURVEYOR
DOWNEY CIVIC CENTER SITE
PORTION OF BLOCK LAND
DOWNEY LIBRARY ASSOCIATION SITE
DOWNEY
M.R. 3-83
Found nail and tag marked "L.S. 2348" F.B. 1245-206.
2 ND
FIRESTONE
MYRTLE
LA REINA
NEW
C.S. 8193
C.S. B-1115

MARGINAL MAP
SHOWING
TOPOGRAPHY

SCALE: 1 INCH = 10 FT.

FIELD WORK BY....R.L. WILLEY
OFFICE WORK BY......R.L. RATZ
CHECKED BY...K.R. McPHERSON

F.B. 1245-209-238.

DATUM - MEAN SEA LEVEL
ELEVATIONS SHOWN HEREON ARE BASED ON THE ELEV. OF U.S.G.S. BENCH MARK "X 98" (1934 ADJUSTMENT) ELEV. 119.98.

NOTE:
ELEVATIONS SHOWN ON SURVEY DIVISION FILE MAPS No. E-533 & E-534 ARE BASED ON THE SAME BENCH MARK (1951 ADJUSTMENT) ELEVATION OF 119.22.

CSB-2151
A2 OF A3

COUNTY SURVEYORS MAP NO. B-2151

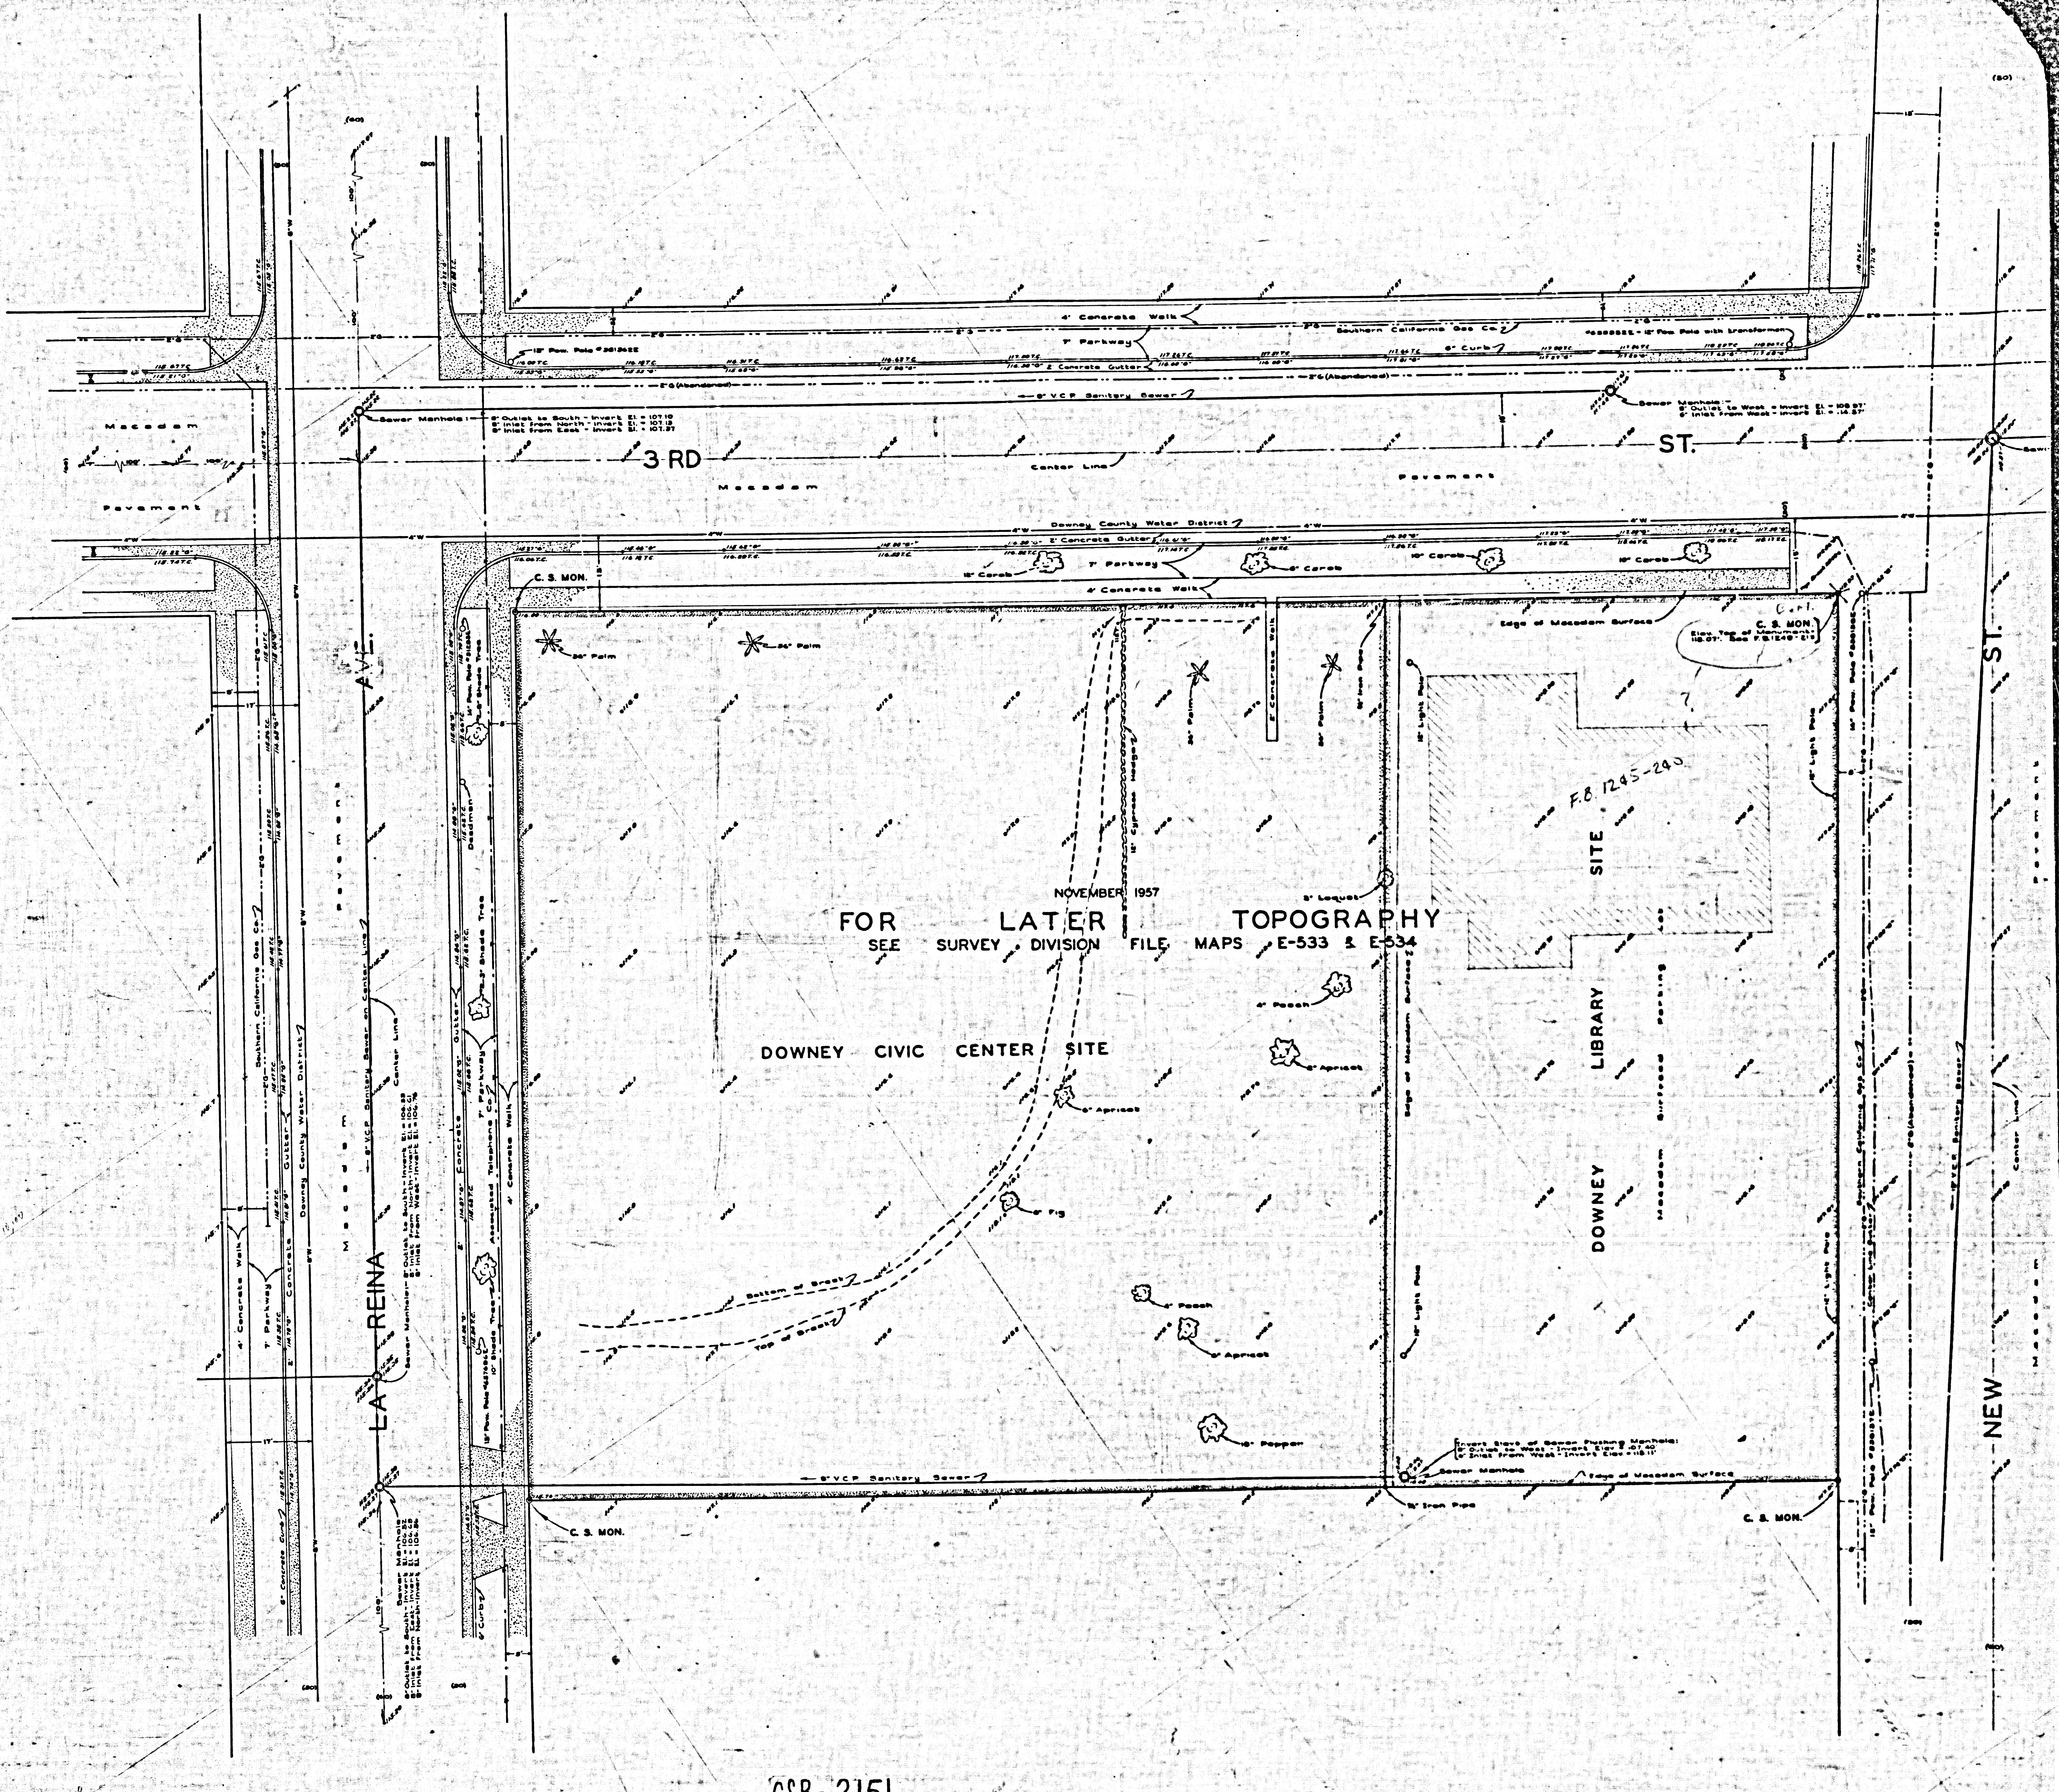

CSB-2151
A3 OF A3