


2015-B-04 9AM 2007/01/18 17:10:00

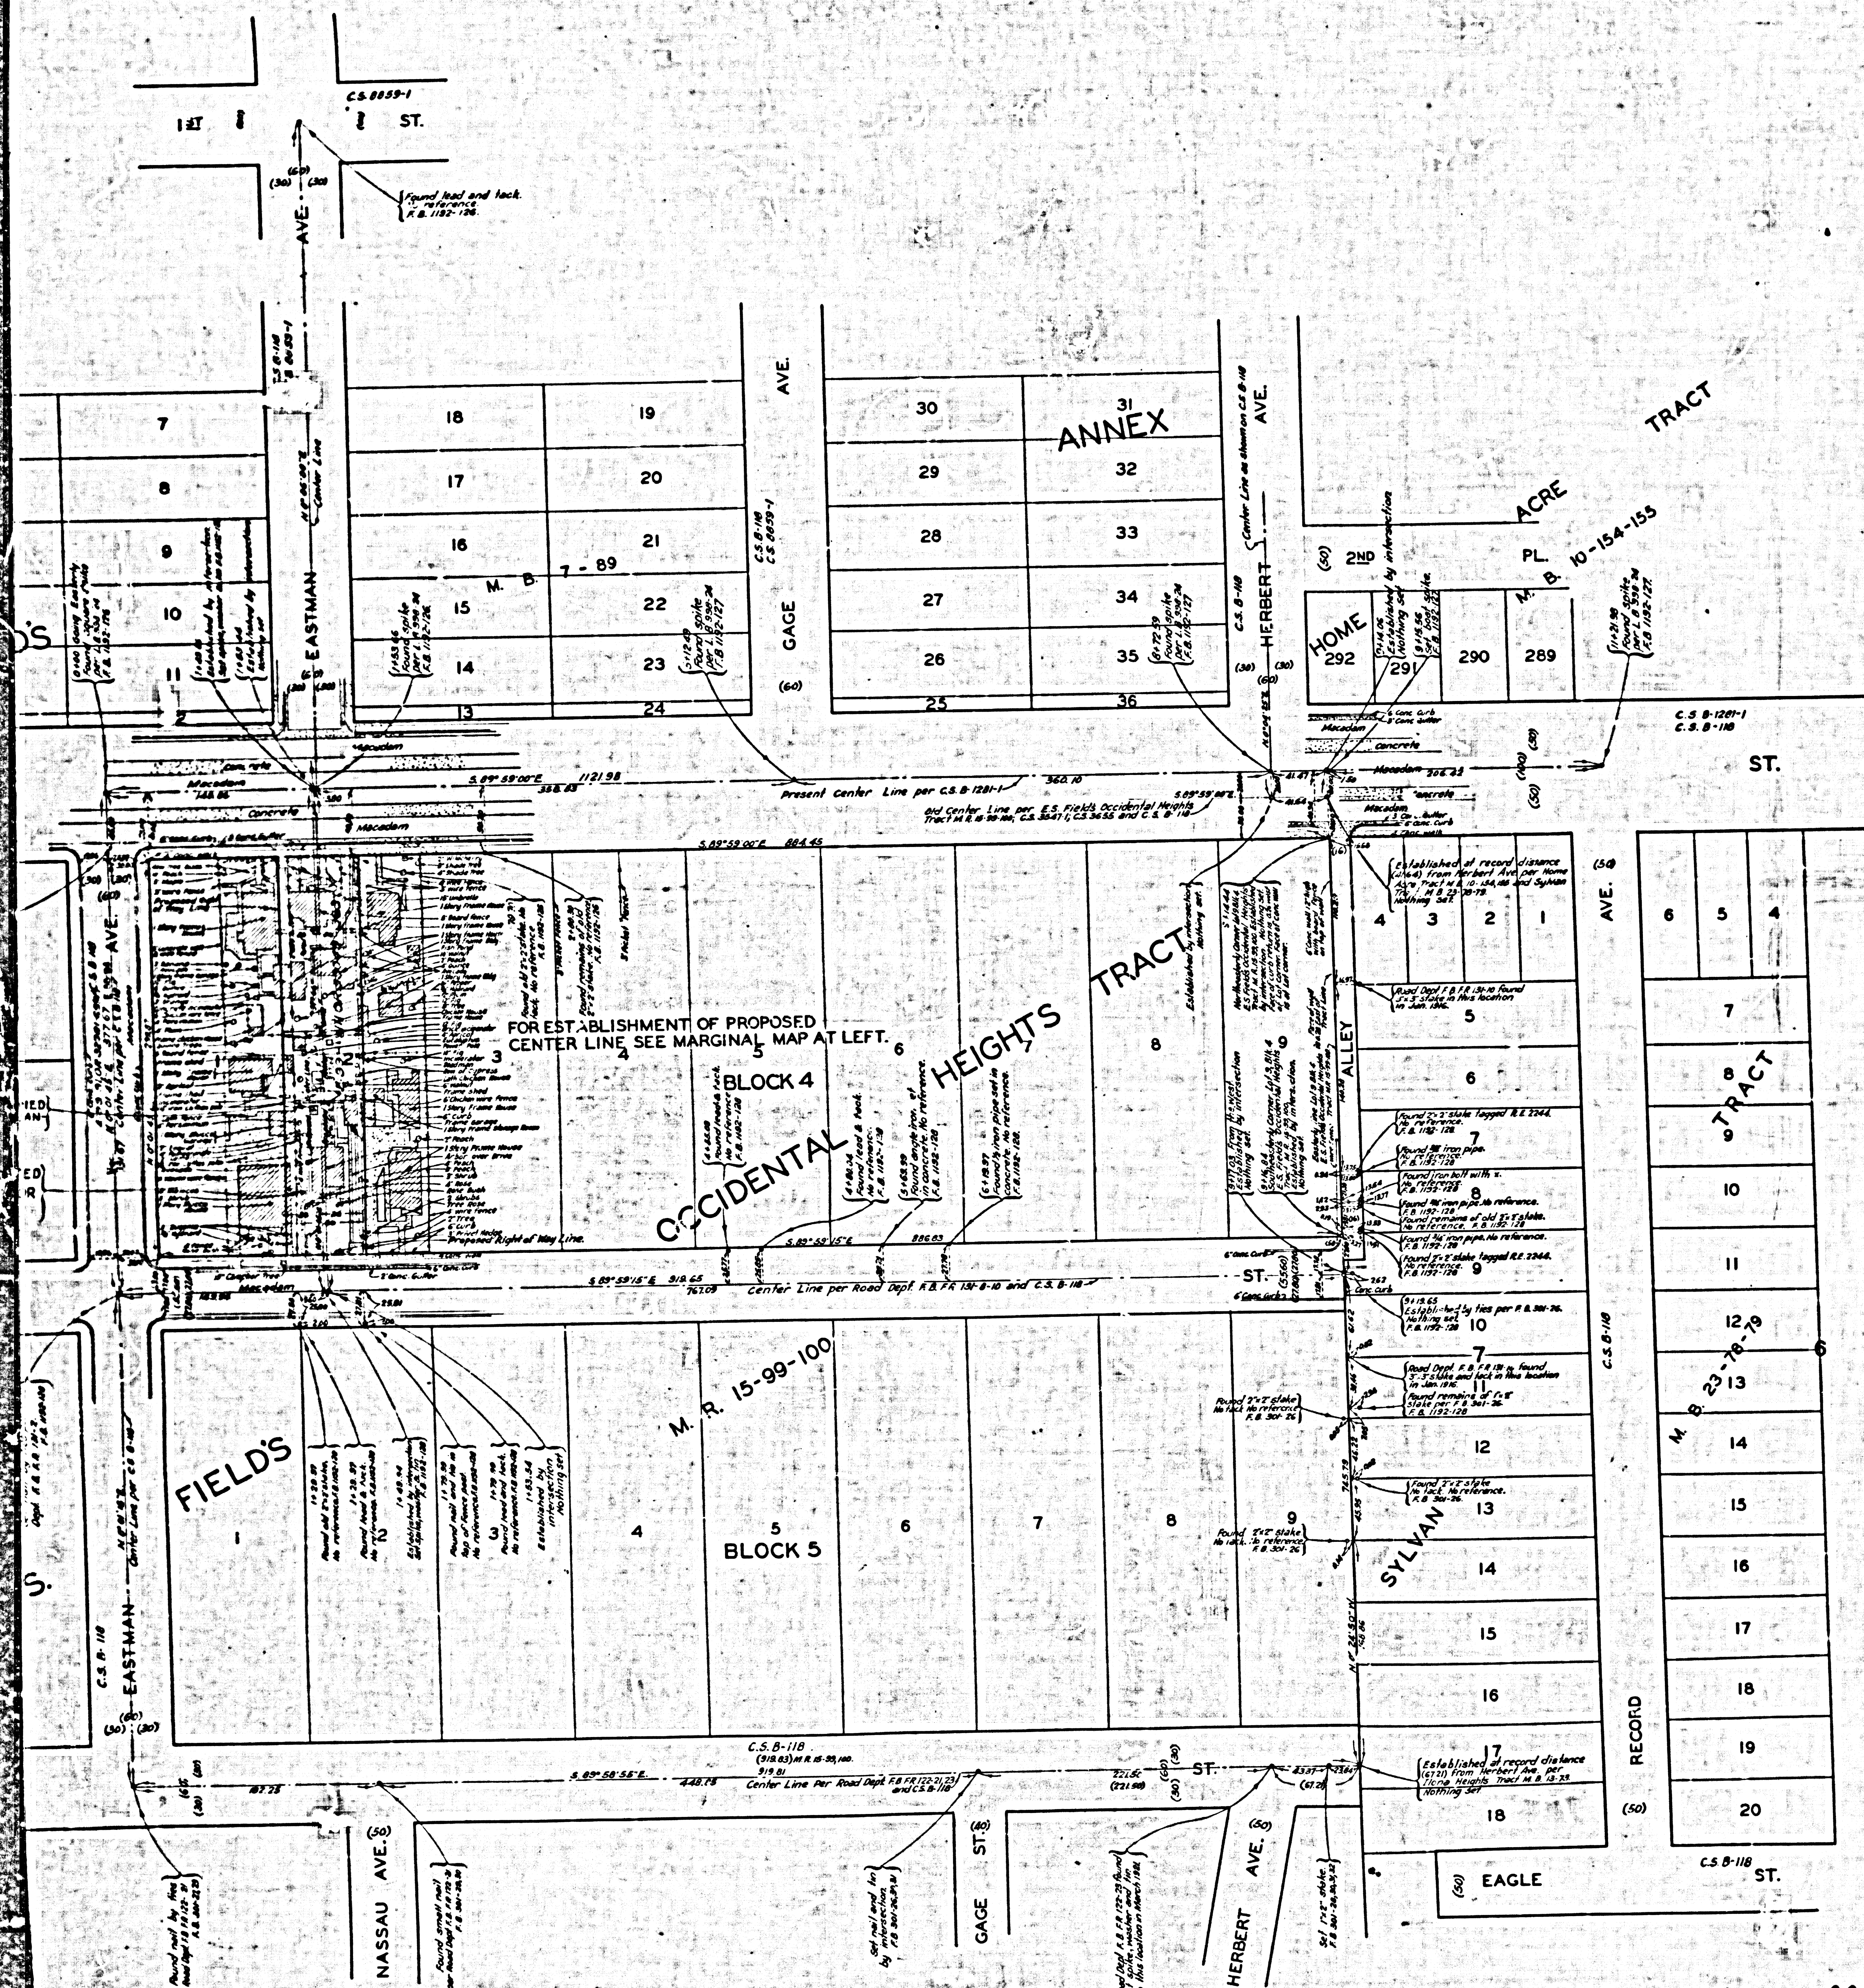


COUNTY OF LOS ANGELES
MAP OF
EASTMAN AVENUE
FROM
THIRD STREET
TO
FOURTH STREET
COUNTY SURVEYORS MAP NO. B-2156
SCALE: 1 INCH=50 FEET
JOB NUMBER 8335
C. E. ARNOLD - COUNTY SURVEYOR
SURVEYED NOV. 15, 16 & 17 1948
SURVEYED UNDER INSTRUCTIONS OF THE
BOARD OF SUPERVISOR PER ORDER DATED
OCT. 14, 1948.
BEARINGS ARE BASED ON THE BEARING
OF 3RD ST. AS SHOWN ON C.S.B. 1281-1
F. B. 1192-123 138
FIELD WORK BY R. L. WILLEY
OFFICE WORK BY D. M. FINLEY
CHECKED BY D. M. FINLEY
INDEX-7
REVISED JAN. 1949

CSB-2156
A1 OF A2

COUNTY SURVEYORS MAP NO. B-2156

CONVLY SURVEYOR MAP NO B-5198

CONVLY SURVEYOR MAP NO B-5198

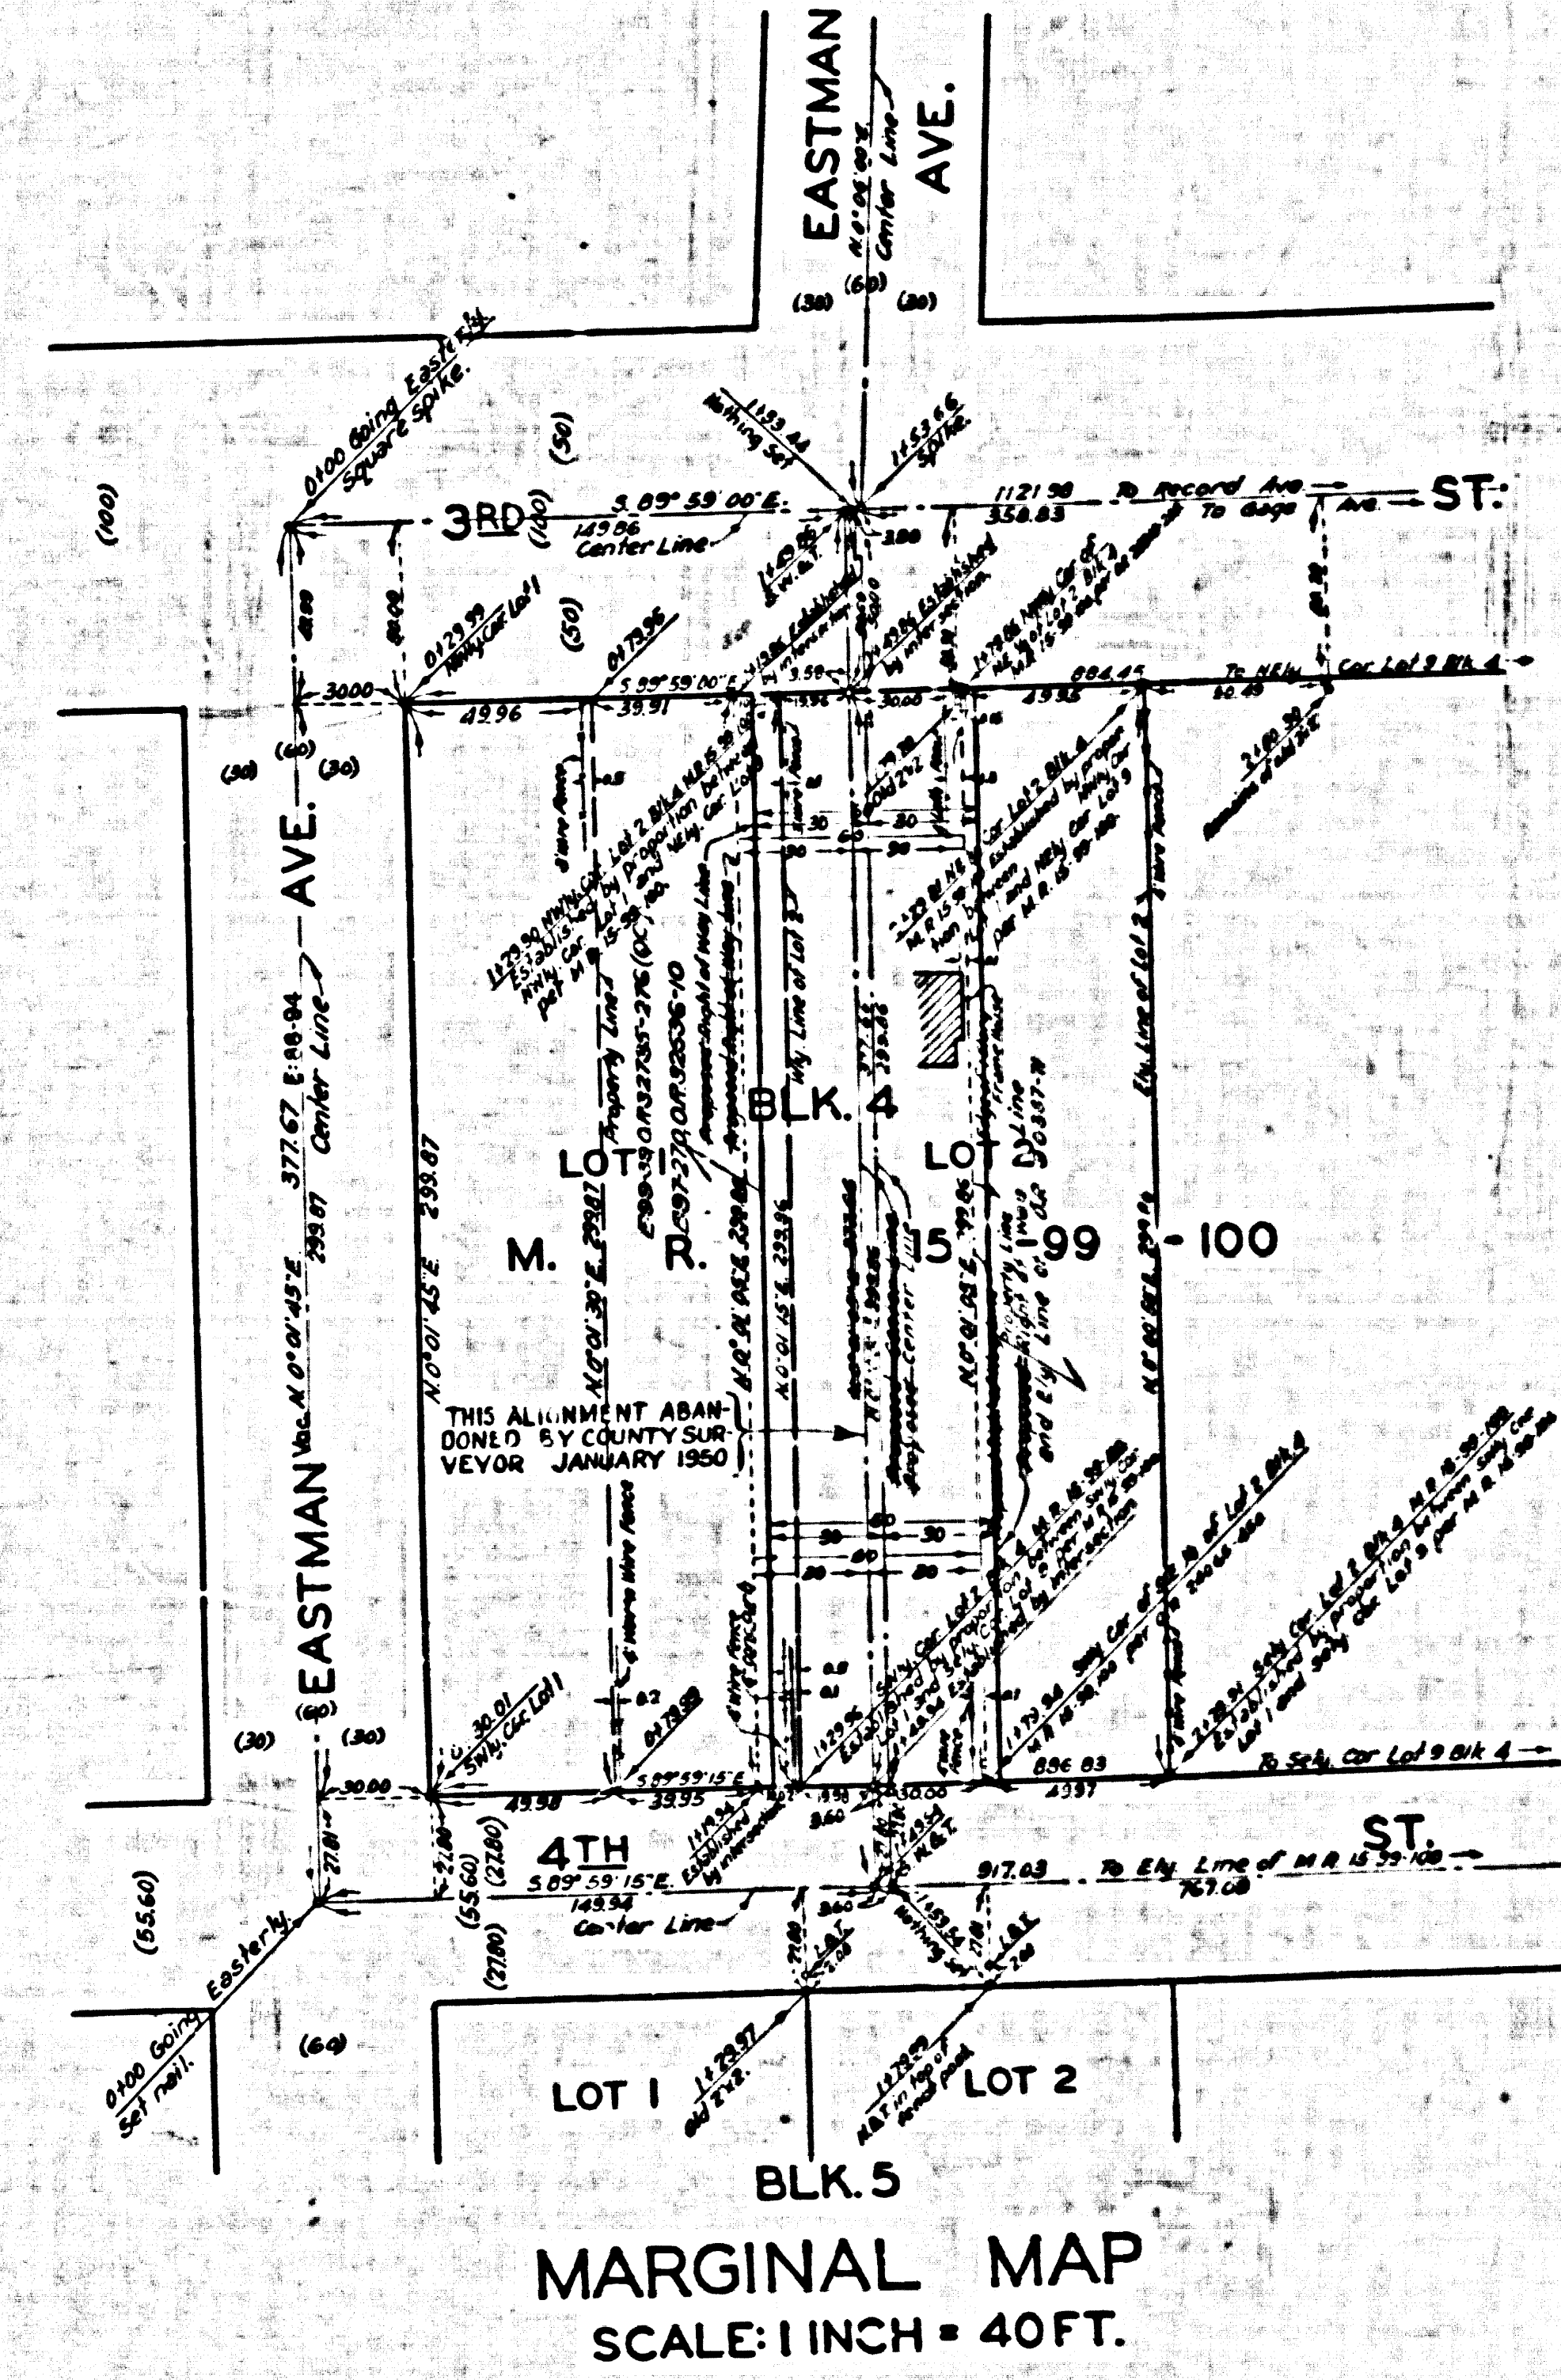

CSB-2156
A2 OF A2

