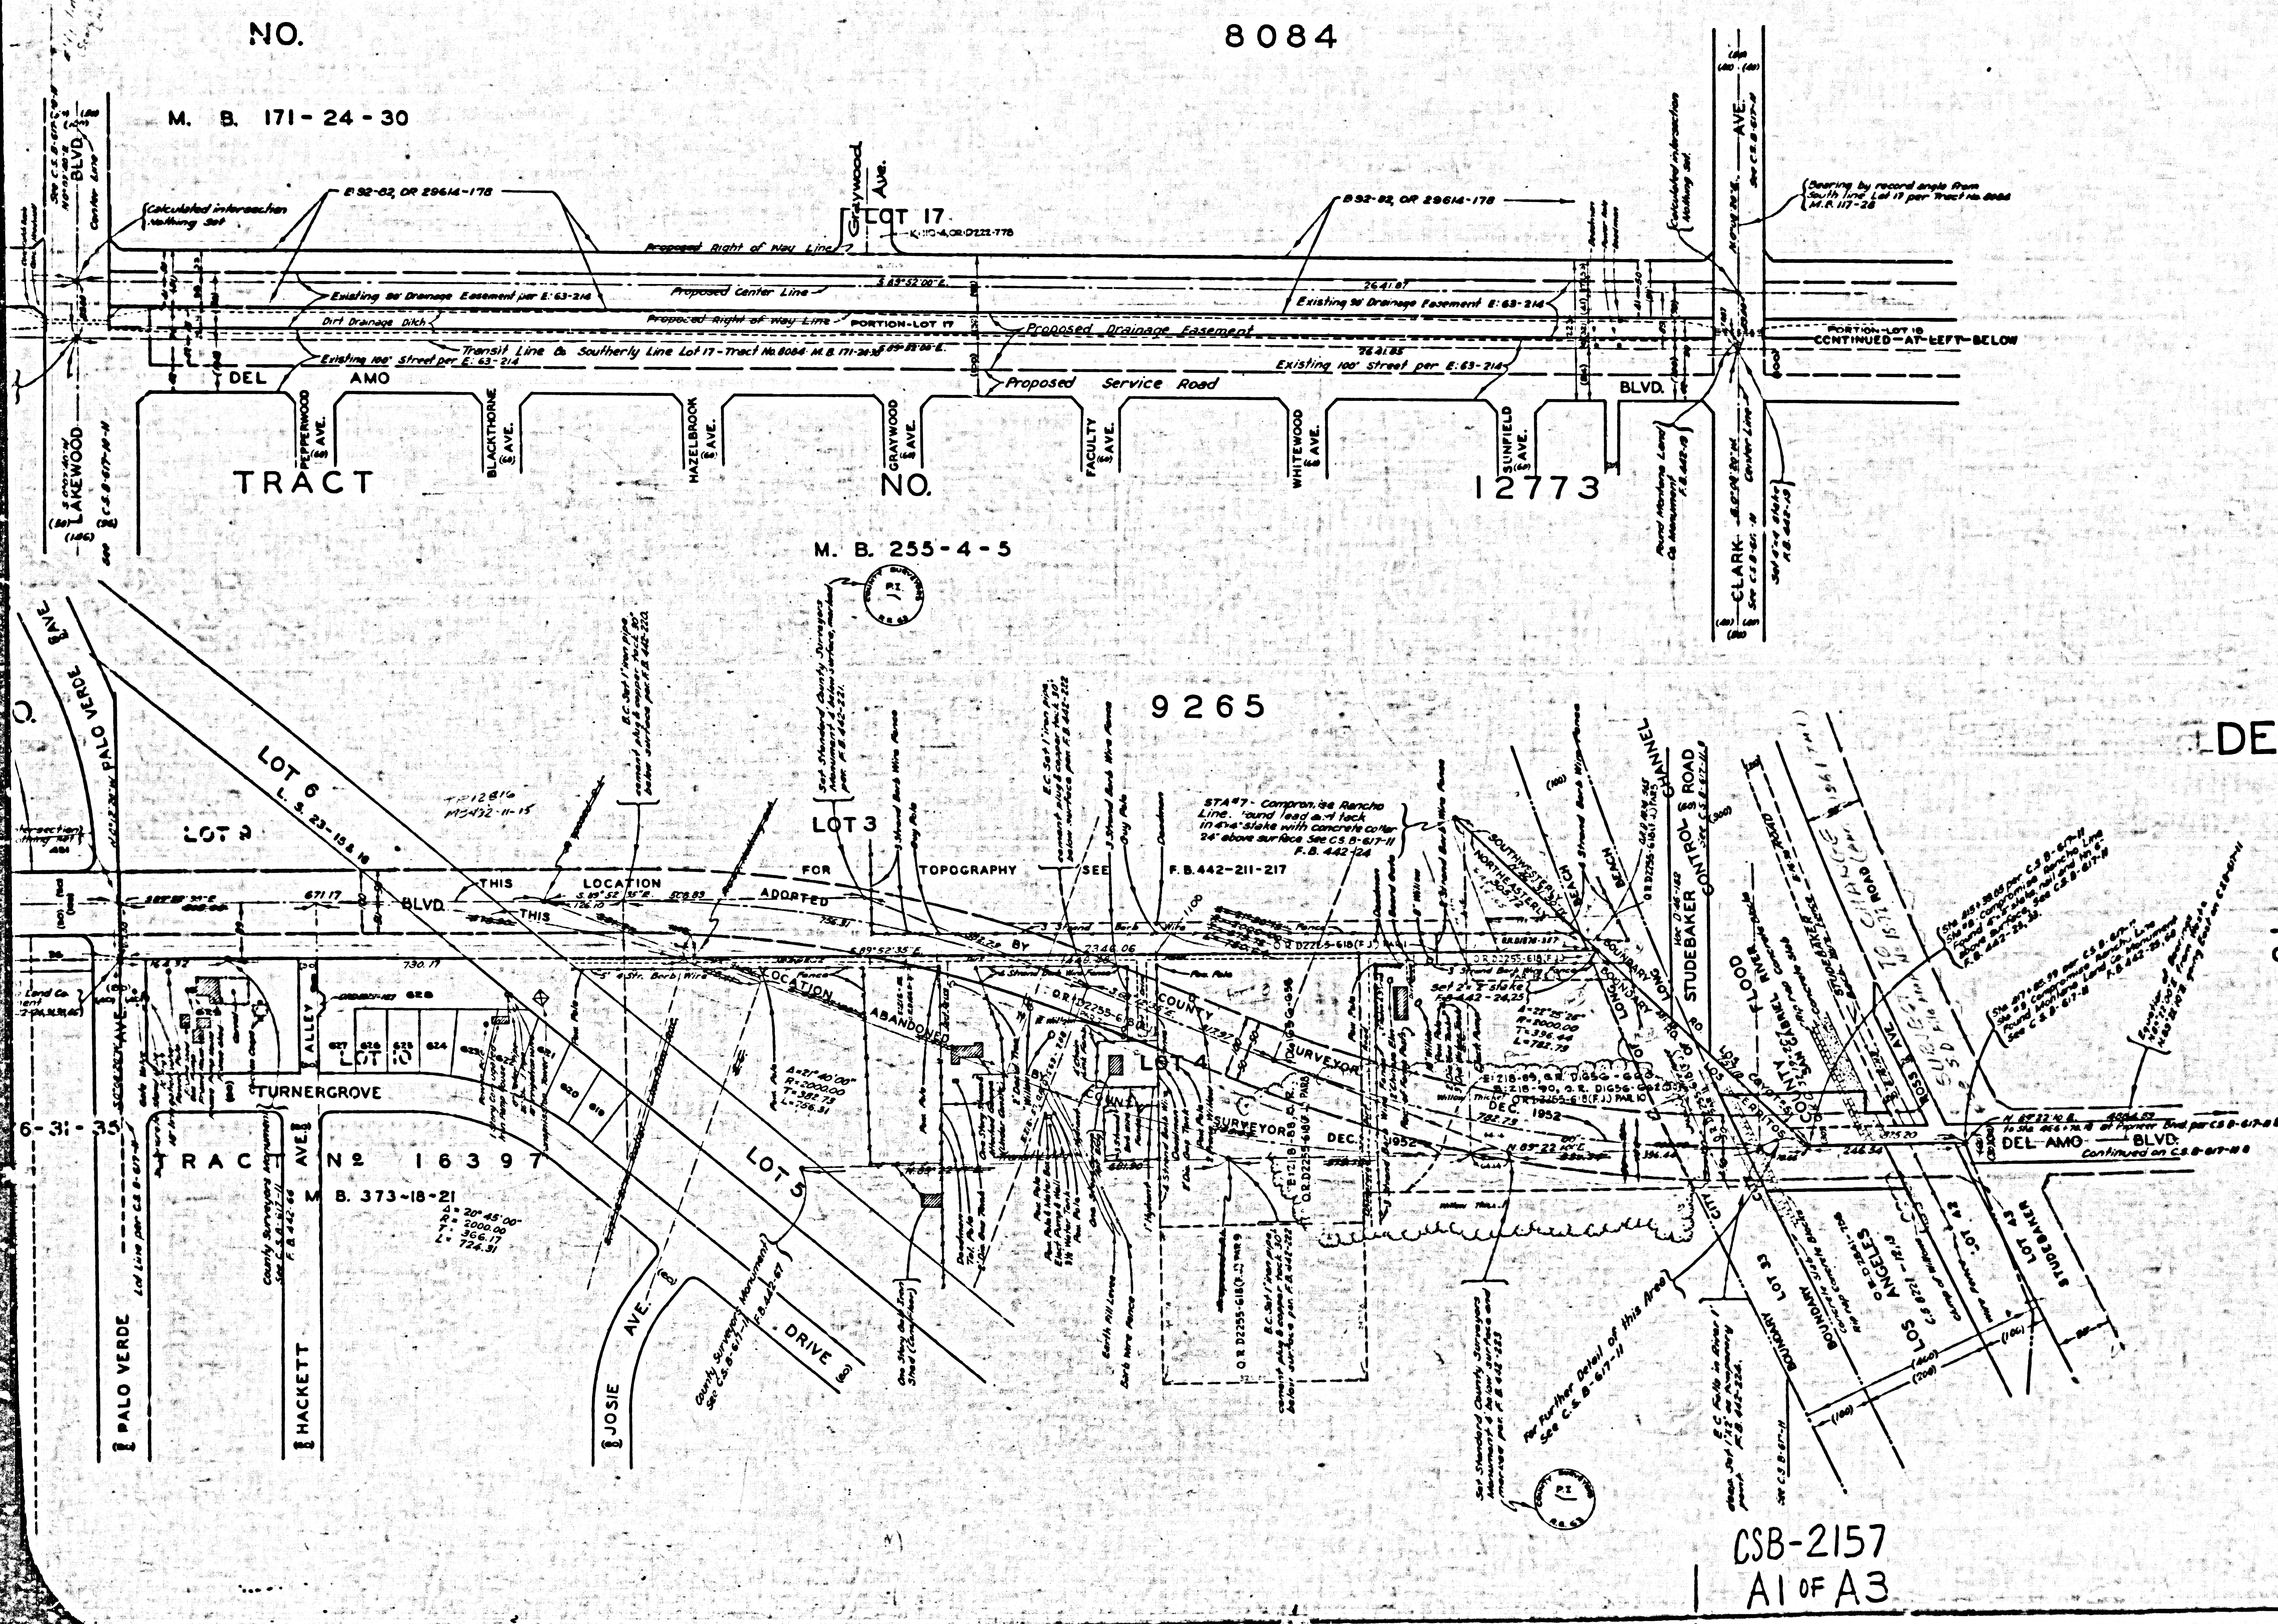
NO. 8084
M. B. 171-24-30
LOT 17
Proposed Right of Way Line
Proposed Center Line
Existing 20' Drainage Easement per E: 63-214
Proposed Right of Way Line
PORTION-LOT 17
Proposed Drainage Easement
Proposed Service Road
Existing 100' Street per E: 63-214
Transit Line & Southerly Line Lot 17-Tract No. 8084 M.B. 171-24-30
Calculated intersection Nothing set
PORTION-LOT 10 CONTINUED-AT-LEFT-BELOW
DEL AMO BLVD.
LAKEWOOD BLVD.
PEPPERWOOD AVE.
BLACKTHORNE AVE.
HAZELBROOK AVE.
GRAYWOOD AVE.
FACULTY AVE.
WHITEWOOD AVE.
SUNFIELD AVE.
CLARK AVE.
TRACT NO. 12773
M. B. 255-4-5
9265
LOT 9
LOT 6
LOT 3
LOT 5
LOT 4
PALO VERDE AVE.
HACKETT AVE.
JOSIE AVE.
TURNERGROVE DRIVE
TRACT Nº 16397
M B. 373-18-21
THIS LOCATION ADOPTED FOR TOPOGRAPHY SEE F.B. 442-211-217
ABANDONED LOCATION BY COUNTY SURVEYOR DEC. 1952
STUDEBAKER ROAD
LOS ANGELES RIVER FLOOD CONTROL CHANNEL
CITY OF LOS ANGELES
DEL AMO BLVD. Continued on C.S. B-617-11-8
For Further Detail of this Area See C.S. B-617-11

COUNTY OF LOS ANGELES
MAP OF

DEL AMO BOULEVARD

FROM
CHERRY AVENUE
TO
SAN GABRIEL RIVER

COUNTY SURVEYORS MAP NO. B-2157
SCALE: 1 INCH = 100 FT.

JOB NUMBER 7961

C. E. ARNOLD - COUNTY SURVEYOR
SURVEYED OCT.-DEC. 1930, MAR, APR. 1941, APR. 1947.

SURVEYED UNDER INSTRUCTIONS OF THE BOARD OF SUPERVISORS PER ORDER DATED SEPTEMBER 16, 1929.

BEARINGS ARE BASED ON THE BEARING OF VERMONT AVE. AS SHOWN ON C. S. B-311

F. B. 442-1-70, 135, 136

FIELD WORK BY C. A. BENSON
L. S. HAMMOND

OFFICE WORK BY C. E. BROWN
R. R. McPHERSON

CHECKED BY R. R. McPHERSON

Revised August 1951 R W McAllister
Revised December 1952 T H Burns

INDEX-30-31

CSB-2157
A1 OF A3

COUNTY SURVEYORS MAP B-2157

8084
TRACT
NO.
TRACT Nº 17226
LOT 15
LOT 16
LOT 24
LOT 23
M. B. 171-24-30
M. B. 171-24-30
DEL AMO BLVD.
Proposed Right of Way line
Proposed Center Line
Dirt Drainage Ditch
DOWNEY AVE.
LAKEWOOD BLVD.
Angle Point
Calculated intersection nothing set
Found Montana Land Co. Monument
Set small "x" on breast cap of Montana Land Co. Monument
Calculated intersection nothing set
Existing Drainage Easement
DEL AMO
PEPPERWOOD AVE.
BLACKTHORNE AVE.
TRACT
Transit Line & Southern
COLDBROOK AVE.
DUNROBIN AVE.
SILVA ST.
TRACT Nº 16216
M. B. 375-4-6
LOT 19
ALLEY
WOODRUFF AVE.
TRACT
FAUST AVE.
SILVA ST.
MC NAB AVE.
TRACT Nº 16438
M. B. 373-22-25
LOT 8
TURNERGROVE DR.
PALO VERDE AVE.
LOT 6
LOT 9
Center Line
DEL AMO BLVD.
THIS
LOCAT
LOT 20
TRACT Nº 16220
M. B. 364-4-6
ALBURY AVE.
ALLEY
DEERFORD ST.
SUGARWOOD ST.
LOOMIS ST.
TRACT
LOT 11
TRACT Nº 16396
M. B. 372-12-14
M. B. 176-31-33
TURNERGROVE
TRACT Nº 16397
M. B. 373-18-21
COLDBROOK
DUNROBIN
EASTBROOK
OCANA
LOMINA
RADNOR
ALBURY
GONDAR
MC NAB
SNOWDEN
CANEHILL
CARFAX
CONQUISTA
PALO VERDE
HACKETT
JOSIE

CSB-2157
A2 OF A3

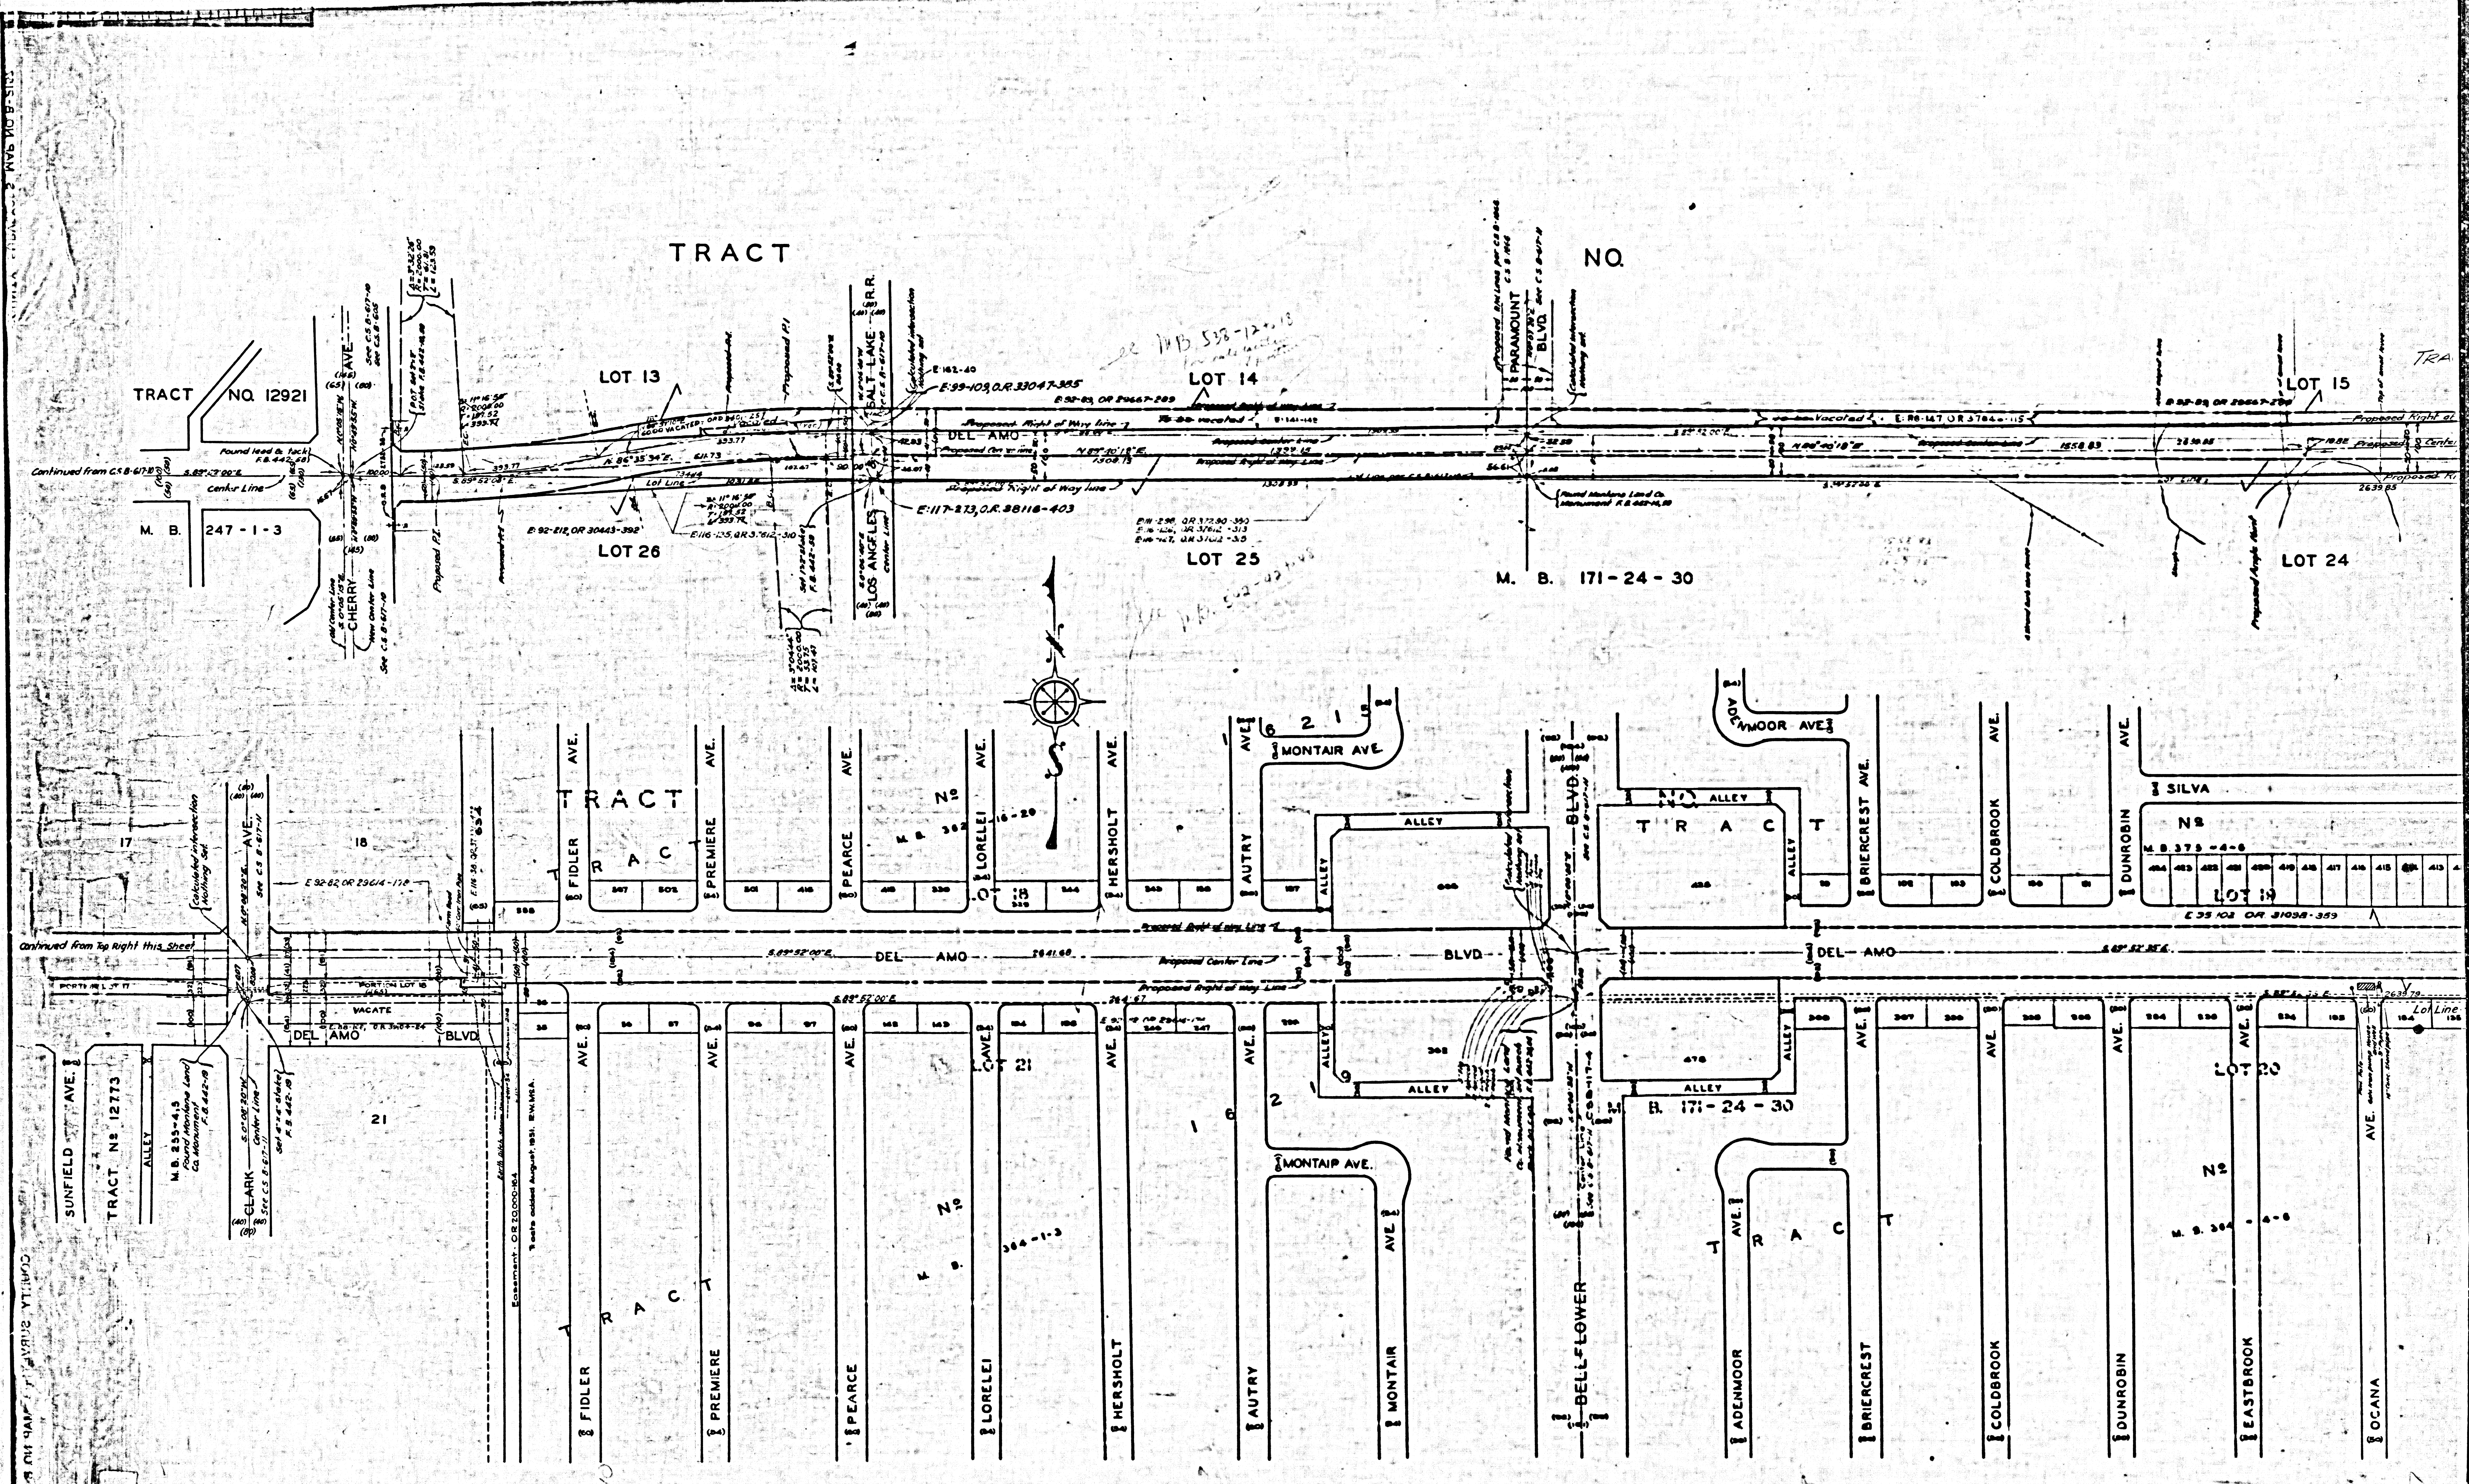
TRACT
NO.
TRACT NO. 12921
M. B. 247-1-3
LOT 13
LOT 14
LOT 15
LOT 26
LOT 25
LOT 24
M. B. 171-24-30
Continued from C.S.8-617-10
Center Line
Found lead & tack
CHERRY AVE.
DEL AMO
Proposed Right of Way Line
To be vacated
Vacated
Proposed Center Line
Lot Line
SALT LAKE R.R.
LOS ANGELES
E:99-103, O.R. 33047-355
E:117-273, O.R. 38116-403
E:92-212, OR 30443-392
E:116-125, O.R. 37612-30
PARAMOUNT BLVD.
Calculated intersection
Found Montana Land Co. Monument
E:92-83, OR 20667-289
Proposed P1
Proposed P2
Proposed Angle Point
Continued from Top Right this Sheet
17
18
21
TRACT
TRACT NO. 12773
SUNFIELD AVE.
ALLEY
CLARK AVE.
M.B. 253-4,5
FIDLER AVE.
PREMIERE AVE.
PEARCE AVE.
LORELEI AVE.
HERSHOLT AVE.
AUTRY AVE.
MONTAIR AVE.
BELLFLOWER BLVD.
ADENMOOR AVE.
BRIERCREST AVE.
COLDBROOK AVE.
DUNROBIN AVE.
EASTBROOK AVE.
OCANA AVE.
SILVA
DEL AMO BLVD.
S.89°52'00"E.
2641.68
M.B. 362-16-20
M.B. 364-1-3
M.B. 373-4-6
M.B. 364-4-6
LOT 18
LOT 19
LOT 20
LOT 21
E:32-82, OR 29614-178
E:35-102, OR 31058-359
Easement OR 20000-164
PORTION LOT 18
VACATE
S.89°52'00"E.
TRACT
NO.

CSB-2157
A3 of A3