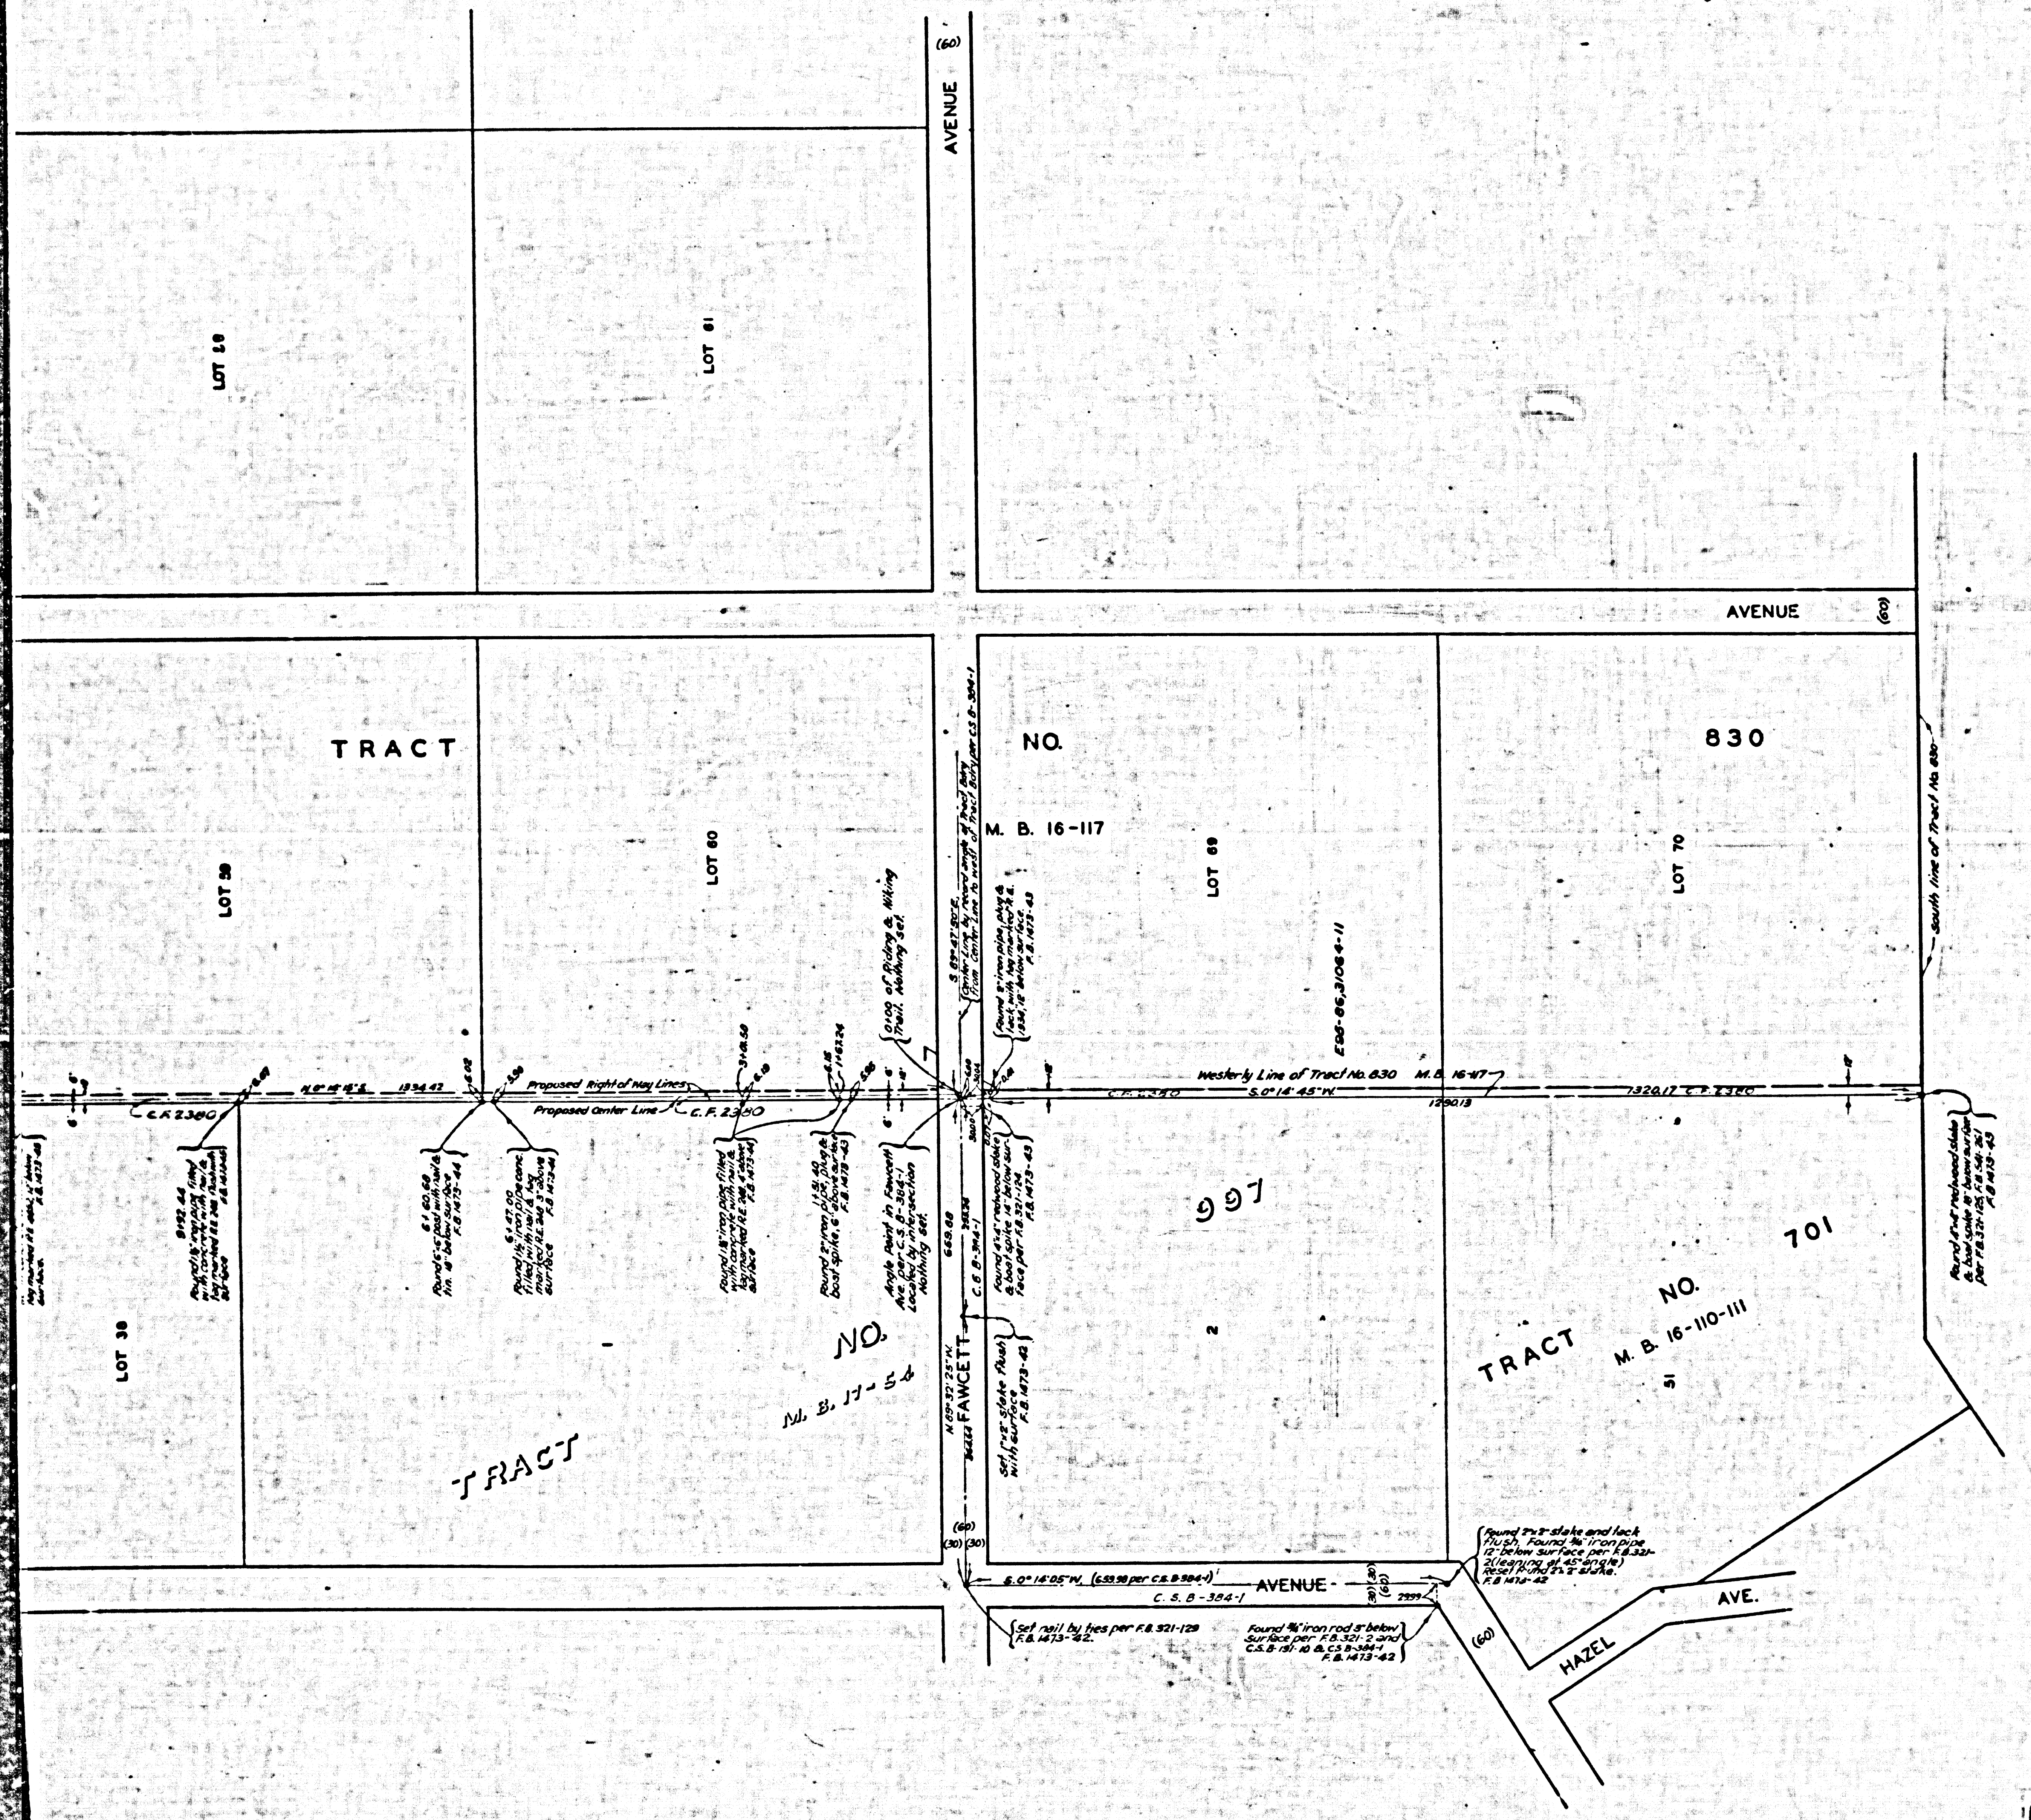

AVENUE
(60)
AVENUE
(60)
LOT 58
LOT 61
LOT 59
LOT 60
LOT 69
LOT 70
LOT 38
TRACT
NO.
830
M. B. 16-117
TRACT
NO.
M. B. 17-54
997
2
TRACT
NO.
701
M. B. 16-110-111
51
FAWCETT
AVENUE
HAZEL
AVE.
(60)
(30) (30)
C.F. 2380
N 0° 14' 15" E.
1934.42
Proposed Right of Way Lines
Proposed Center Line
Westerly Line of Tract No. 830 M.B. 16-117
S 0° 14' 45" W.
1826.17
C.S. B-384-1
S. 0° 14' 05" W. (659.98 per C.S. B-384-1)
0+00 of Riding & Hiking Trail. Nothing set.
Angle Point in Fawcett Ave. per C.S. B-384-1 Located by intersection Nothing set.
South line of Tract No. 830

COUNTY OF LOS ANGELES
MAP OF
# RIO HONDO RIDING AND HIKING TRAIL
FROM
SOUTHERLY LINE OF TRACT NO. 830-M.B.16-117
TO
GARVEY AVENUE

COUNTY SURVEYORS MAP NO. B-2161
SCALE: 1 INCH = 100 FT.

JOB NUMBER 8433

C. E. ARNOLD - COUNTY SURVEYOR
SURVEYED NOV. & DEC. 1948

SURVEYED ON REQUEST OF THE CHIEF MECHANICAL ENGINEER BY LETTER DATED JUNE 3, 1948 AND AS AUTHORIZED BY THE BOARD OF SUPERVISORS IN THEIR ORDER OF MAY 25, 1948.

BEARINGS ARE BASED ON THE BEARING OF FAWCETT AVE. AS SHOWN ON C.S. B-384-1

F. B. 1473-41-56

FIELD WORK	BY	D. E. HOLMES
OFFICE WORK	BY	C. E. DROWN
CHECKED	BY	R. R. McPHERSON

Revised February 1950 by H.O. Reynolds

INDEX-36
INDEX 37

COUNTY SURVEYORS MAP NO B-2161

CSB-2161
A1 OF A3

AVE.
(60)
ST.
(60)
LOT 24
LOT 32
LOT 37
20
830
LOT 25
LOT 31
LOT 38
LOT 41
LOT 48
LOT 51
LOT 58
LOT 61
AVENUE
(60)
NO.
AVE.
(60)
RIVER
M. B. 16-117
TRACT
LOT 26
LOT 30
LOT 39
LOT 40
LOT 49
LOT 50
LOT 59
LOT 60
TRACT
NO.
M. B. 16-117
TRACT
TRACT
NO.
701
M. B. 16-110-111
L. A. COUNTY
FLOOD
CONTROL
DIST.
R/W
ALHAMBRA
WASH
LOT 1
LOT 19
LOT 20
LOT 37
LOT 38
LOT 27
LOT 29
RUSH
C.S.B.-1161-10
MUSCATEL
(60)
FAWCETT
NO.
M. B. 11-54
TRACT

CSB-2161
A2 of A3

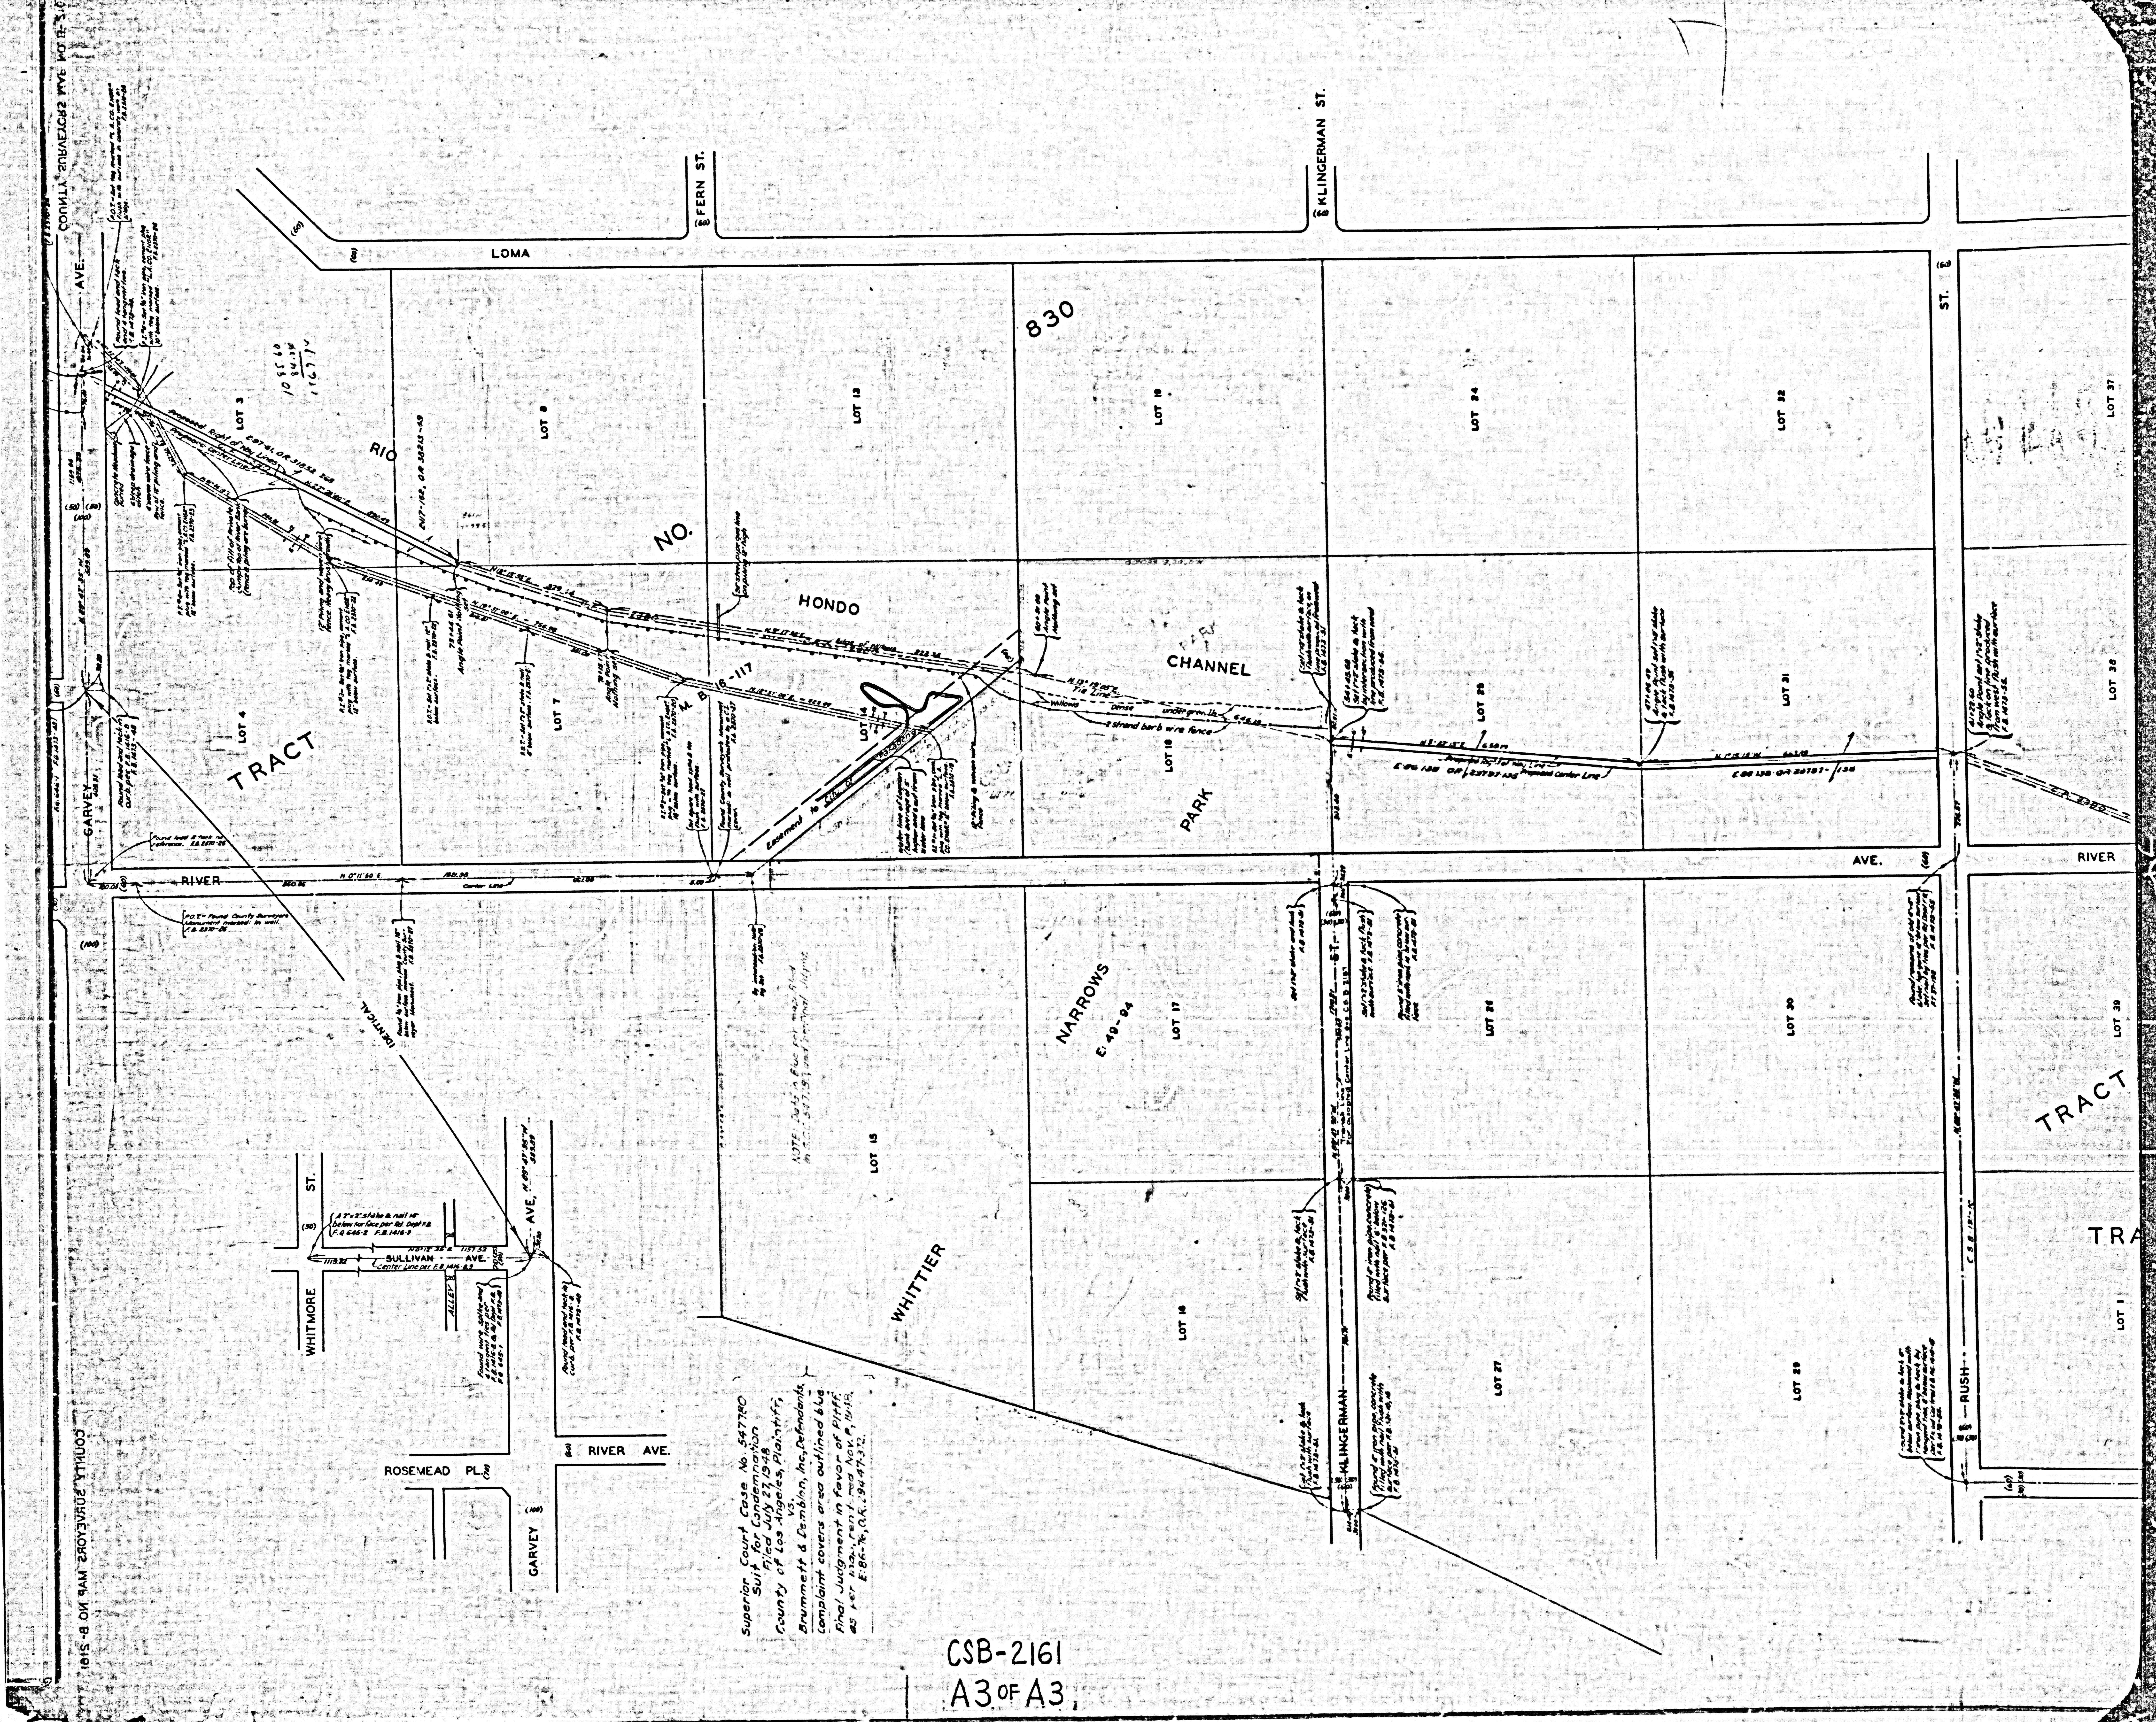
COUNTY SURVEYORS MAP NO. B-2161
LOMA
FERN ST.
KLINGERMAN ST.
ST.
RIO
NO.
830
HONDO
CHANNEL
TRACT
PARK
LOT 3
LOT 8
LOT 13
LOT 19
LOT 24
LOT 32
LOT 37
LOT 4
LOT 7
LOT 14
LOT 18
LOT 25
LOT 31
LOT 38
M. B. 16-117
Easement to
GARVEY
AVE.
RIVER
AVE.
RIVER
Center Line
IDENTICAL
NARROWS
E. 49-94
WHITTIER
LOT 15
LOT 17
LOT 16
LOT 26
LOT 27
LOT 30
LOT 29
LOT 39
LOT 1
TRACT
TRA
KLINGERMAN
ST.
RUSH
WHITMORE
ST.
SULLIVAN
AVE.
ALLEN
AVE.
ROSEMEAD PL.
GARVEY
RIVER
AVE.
NOTE: Data in blue per map filed in S.C.C. 547780 and final Judgt.

Superior Court Case No. 547780
Suit for Condemnation
Filed July 27, 1948
County of Los Angeles, Plaintiff,
vs.
Brummett & Demblon, Inc., Defendants.

Complaint covers area outlined blue.

Final Judgment in favor of Plff.
as per map, rec'd Nov. 8, 1948,
E:86-76, O.R. 29047-372.

CSB-2161
A3 OF A3