
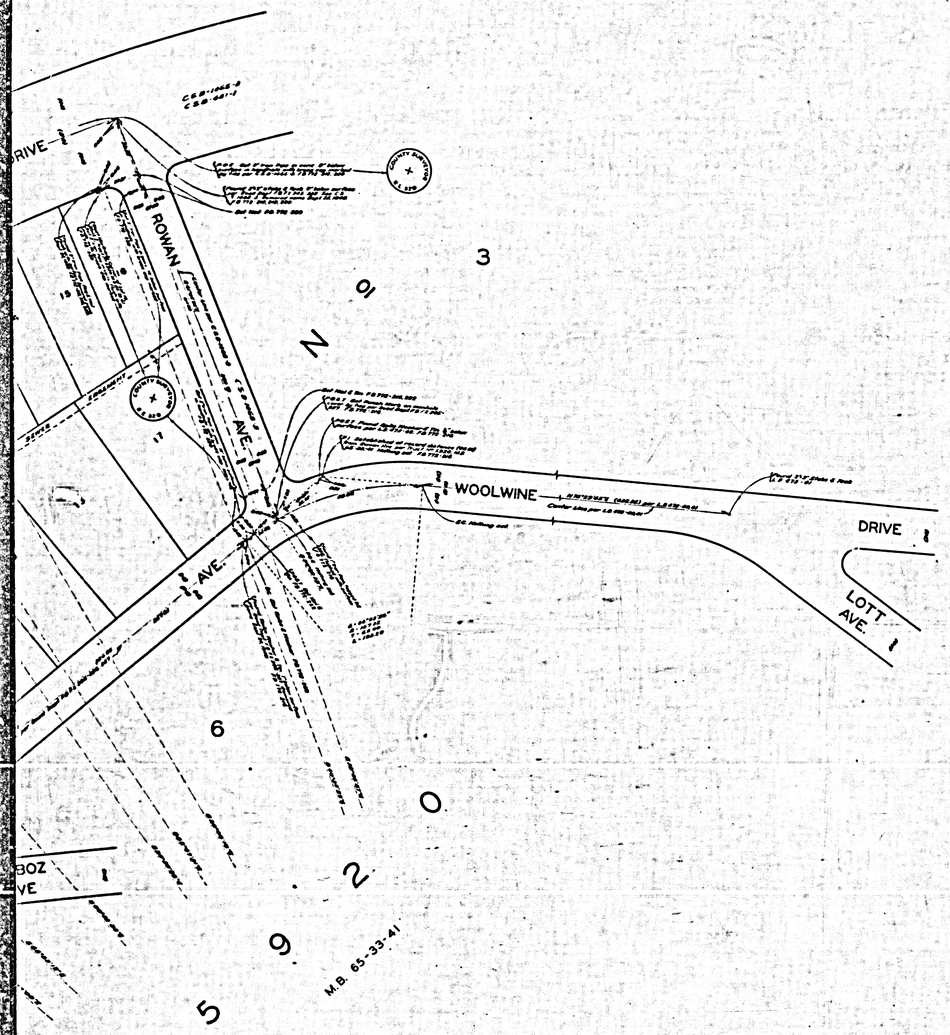


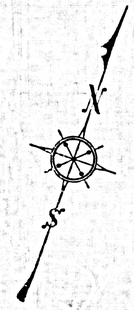

COUNTY OF LOS ANGELES
MAP OF

CITY TERRACE DRIVE, ET AL

BEING THE BLOCK BOUNDED BY
CITY TERRACE DR., RAMBOZ ST.
AND
ROWAN AVE.

COUNTY SURVEYORS MAP Nº B-2166
SCALE: 1 INCH = 30 FT.

JOB NUMBER 8516

C.E. ARNOLD COUNTY SURVEYOR
SURVEYED AUG. AND SEPT. 1948

SURVEYED UNDER INSTRUCTIONS OF THE BOARD OF SUPERVISORS PER ORDER DATED JULY 20, 1948.

BEARINGS ARE BASED ON THE BEARING OF CITY TERRACE DRIVE PER C.S.B-1485-3


F.B. 772-209-222

FIELD WORK BY	C.V. CRUMLEY
OFFICE WORK BY	Y. ITO
CHECKED BY	D.M. FINLEY

INDEX-7

COUNTY SURVEYOR MAP NO B-2166

CSB-2166
A1 OF A2

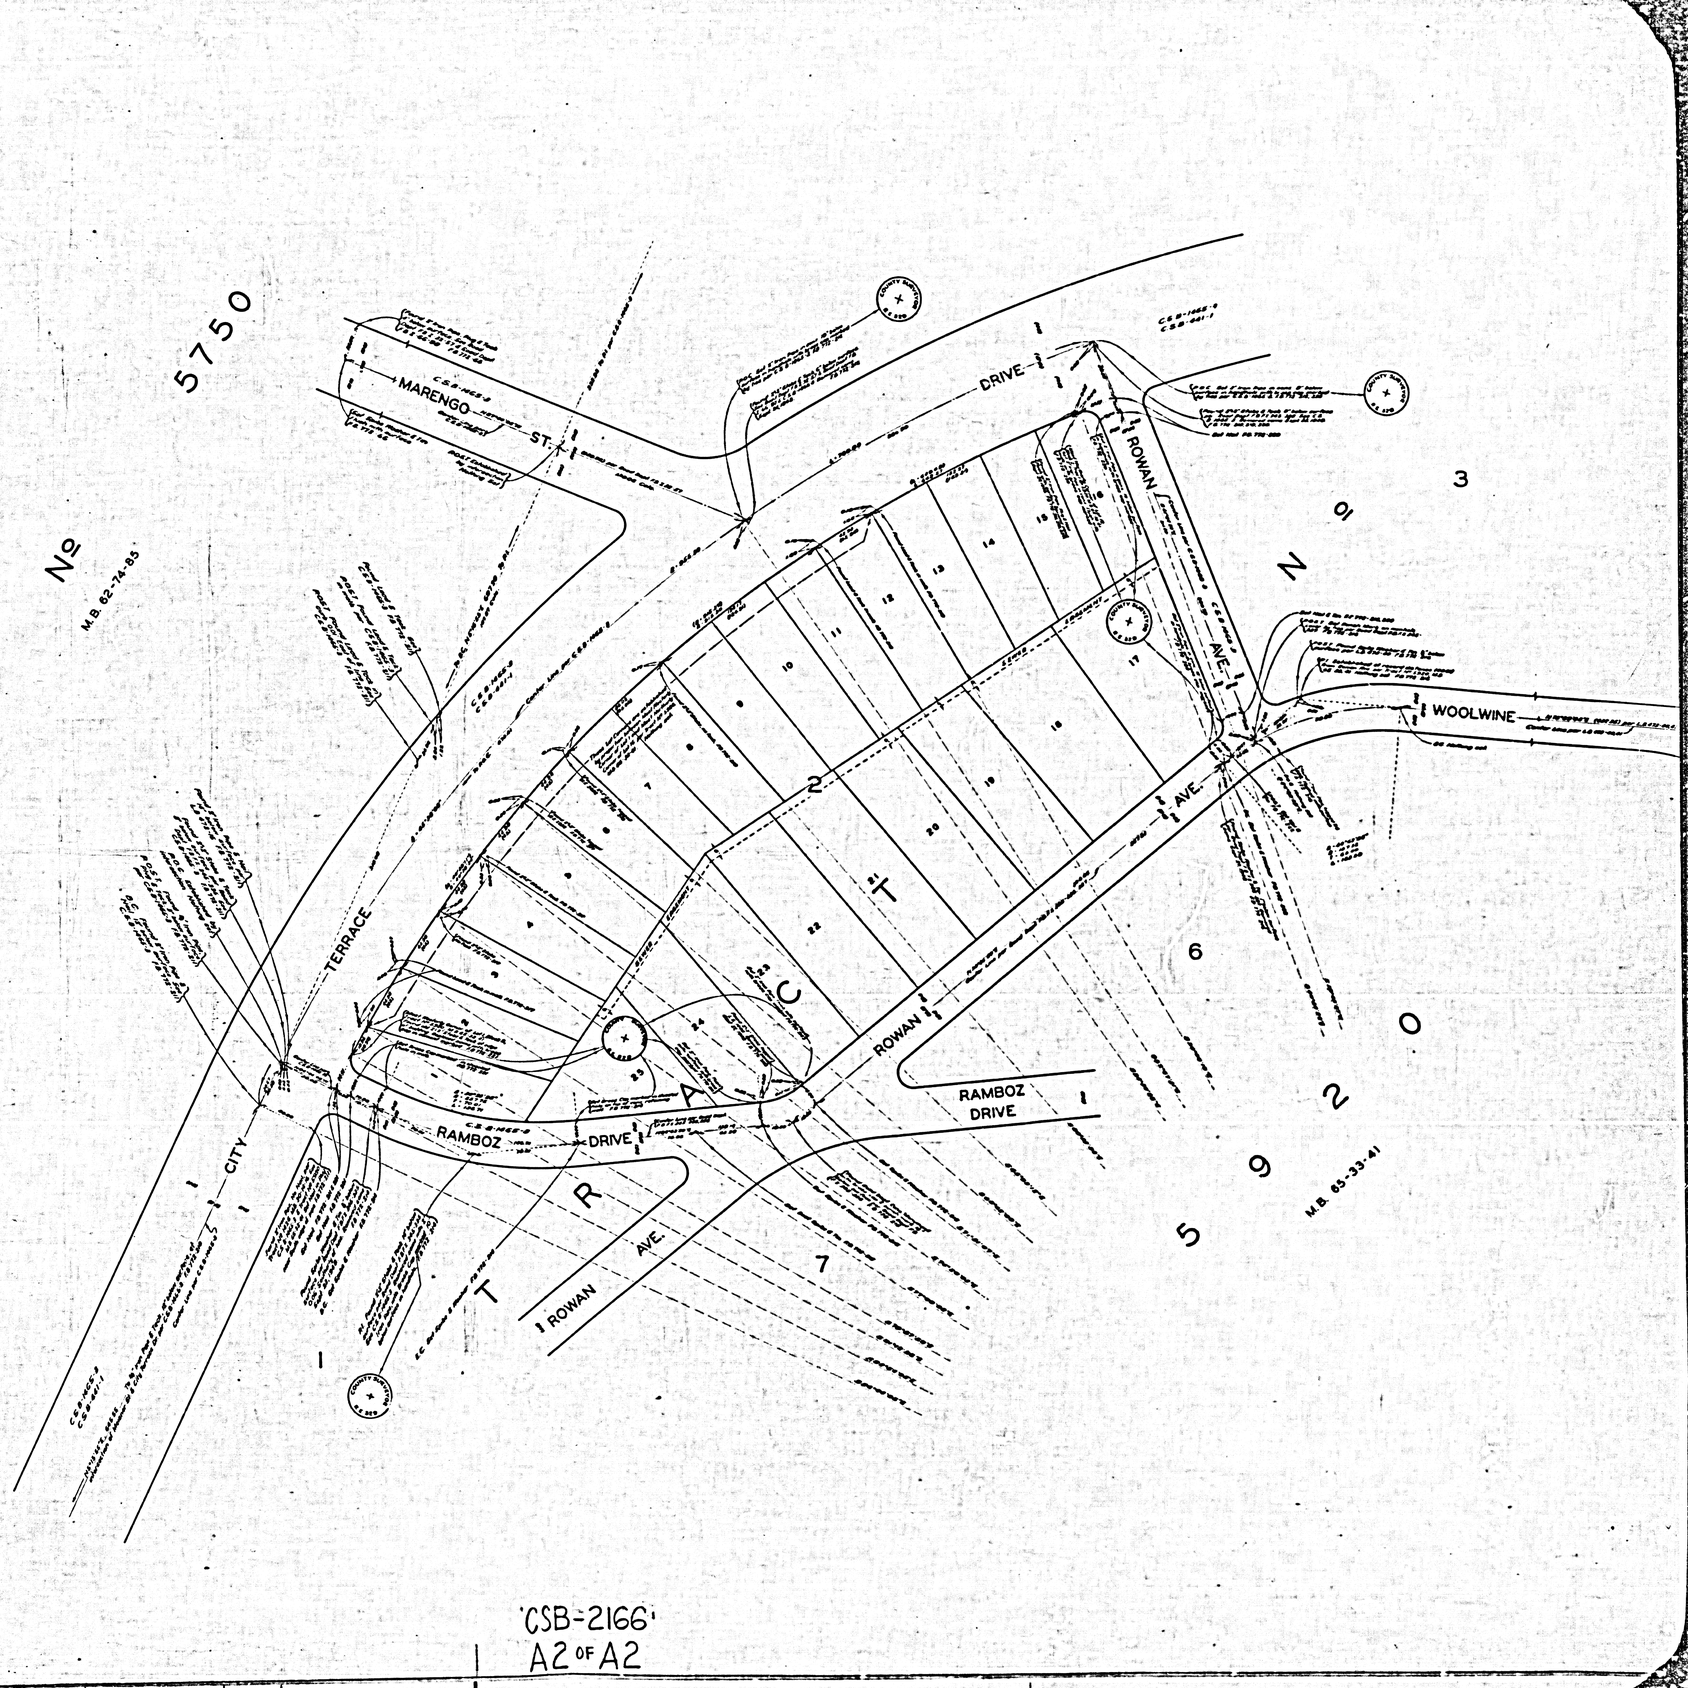

COUNTY SURVEYORS MAP No B-5188

COUNTY SURVEYORS MAP No B-5188

'CSB-2166'
A2 OF A2