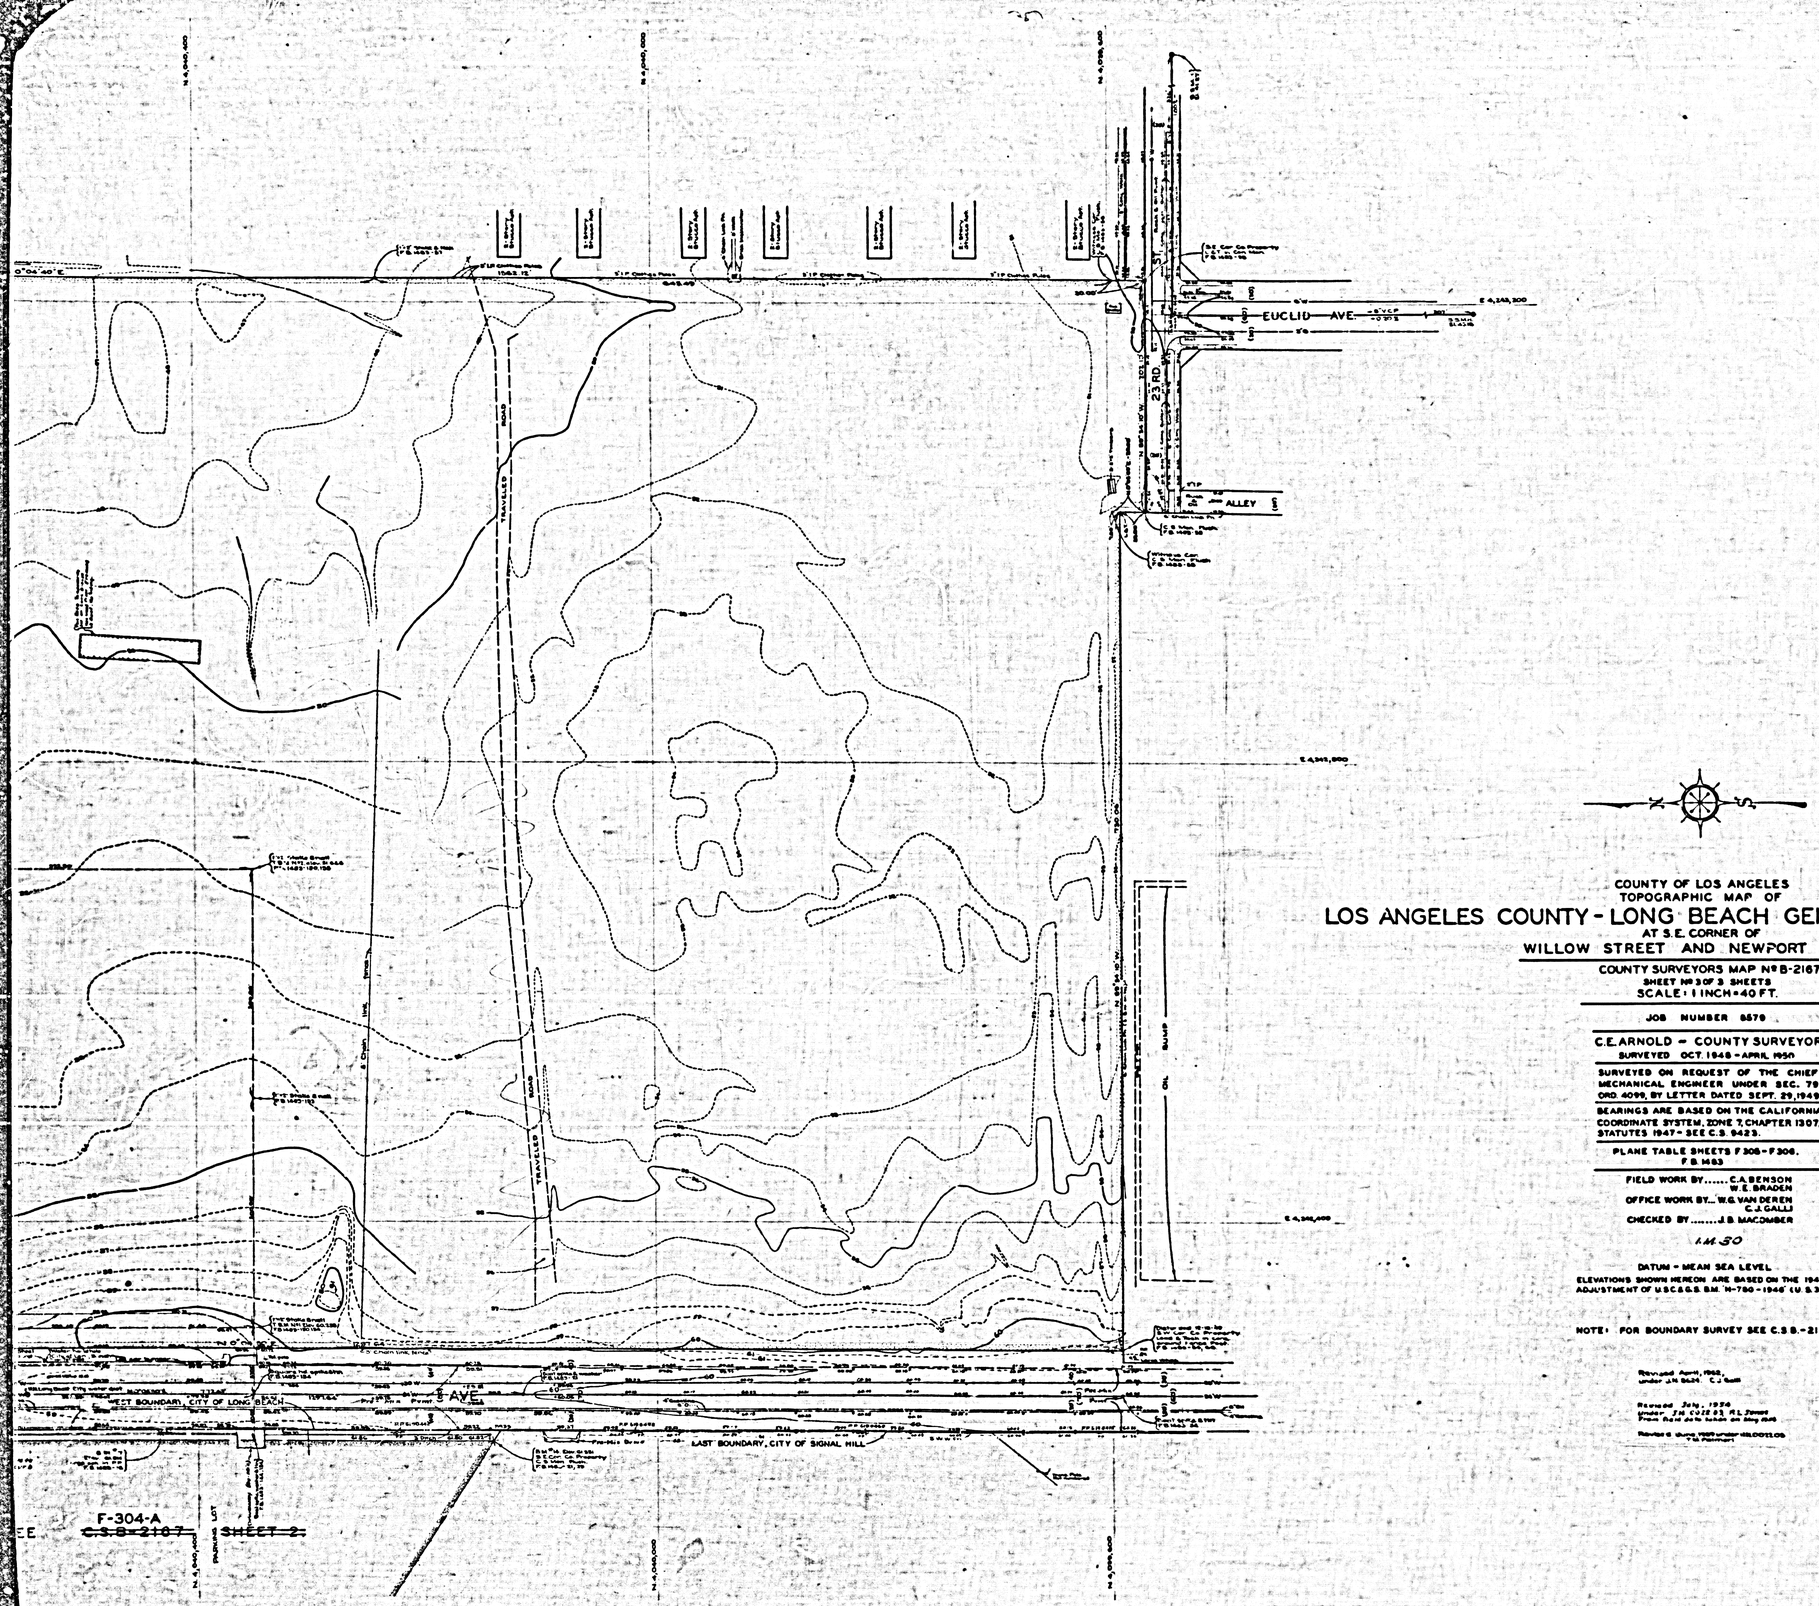

COUNTY OF LOS ANGELES
TOPOGRAPHIC MAP OF

LOS ANGELES COUNTY - LONG BEACH GENERAL HOSPITAL SITE

AT S.E. CORNER OF

WILLOW STREET AND NEWPORT AVENUE

COUNTY SURVEYORS MAP Nº B-2167
SHEET Nº 3 OF 3 SHEETS
SCALE: 1 INCH = 40 FT.

JOB NUMBER 8579

C.E. ARNOLD - COUNTY SURVEYOR
SURVEYED OCT. 1948 - APRIL 1950

SURVEYED ON REQUEST OF THE CHIEF MECHANICAL ENGINEER UNDER SEC. 79, ORD. 4099, BY LETTER DATED SEPT. 29, 1949.

BEARINGS ARE BASED ON THE CALIFORNIA COORDINATE SYSTEM, ZONE 7, CHAPTER 1307, STATUTES 1947 - SEE C.S. 9423.

PLANE TABLE SHEETS F 308 - F 306.
F.B. 1483

FIELD WORK BY..... C.A. BENSON
W.E. BRADEN
OFFICE WORK BY... W.G. VAN DEREN
C.J. GALLI
CHECKED BY..... J.B. MACOMBER

I.M. 30

DATUM - MEAN SEA LEVEL
ELEVATIONS SHOWN HEREON ARE BASED ON THE 1946 ADJUSTMENT OF U.S.C.&G.S. B.M. "H-780-1946" (U.S. 3953)

NOTE: FOR BOUNDARY SURVEY SEE C.S.B.-2167-1.

Revised April, 1952,
under J.H. 8624. C.J. Galli

Revised July, 1954
under J.H. 6022 R.L. Jones
From field data taken on May 1949

Revised June 1959 under H.L. 0022.05
T.M. Pearman

CSB-2167-3
A1 OF A2

COUNTY SURVEYORS MAP NO. B-2167
SHEET NO 2 OF 3 SHEETS

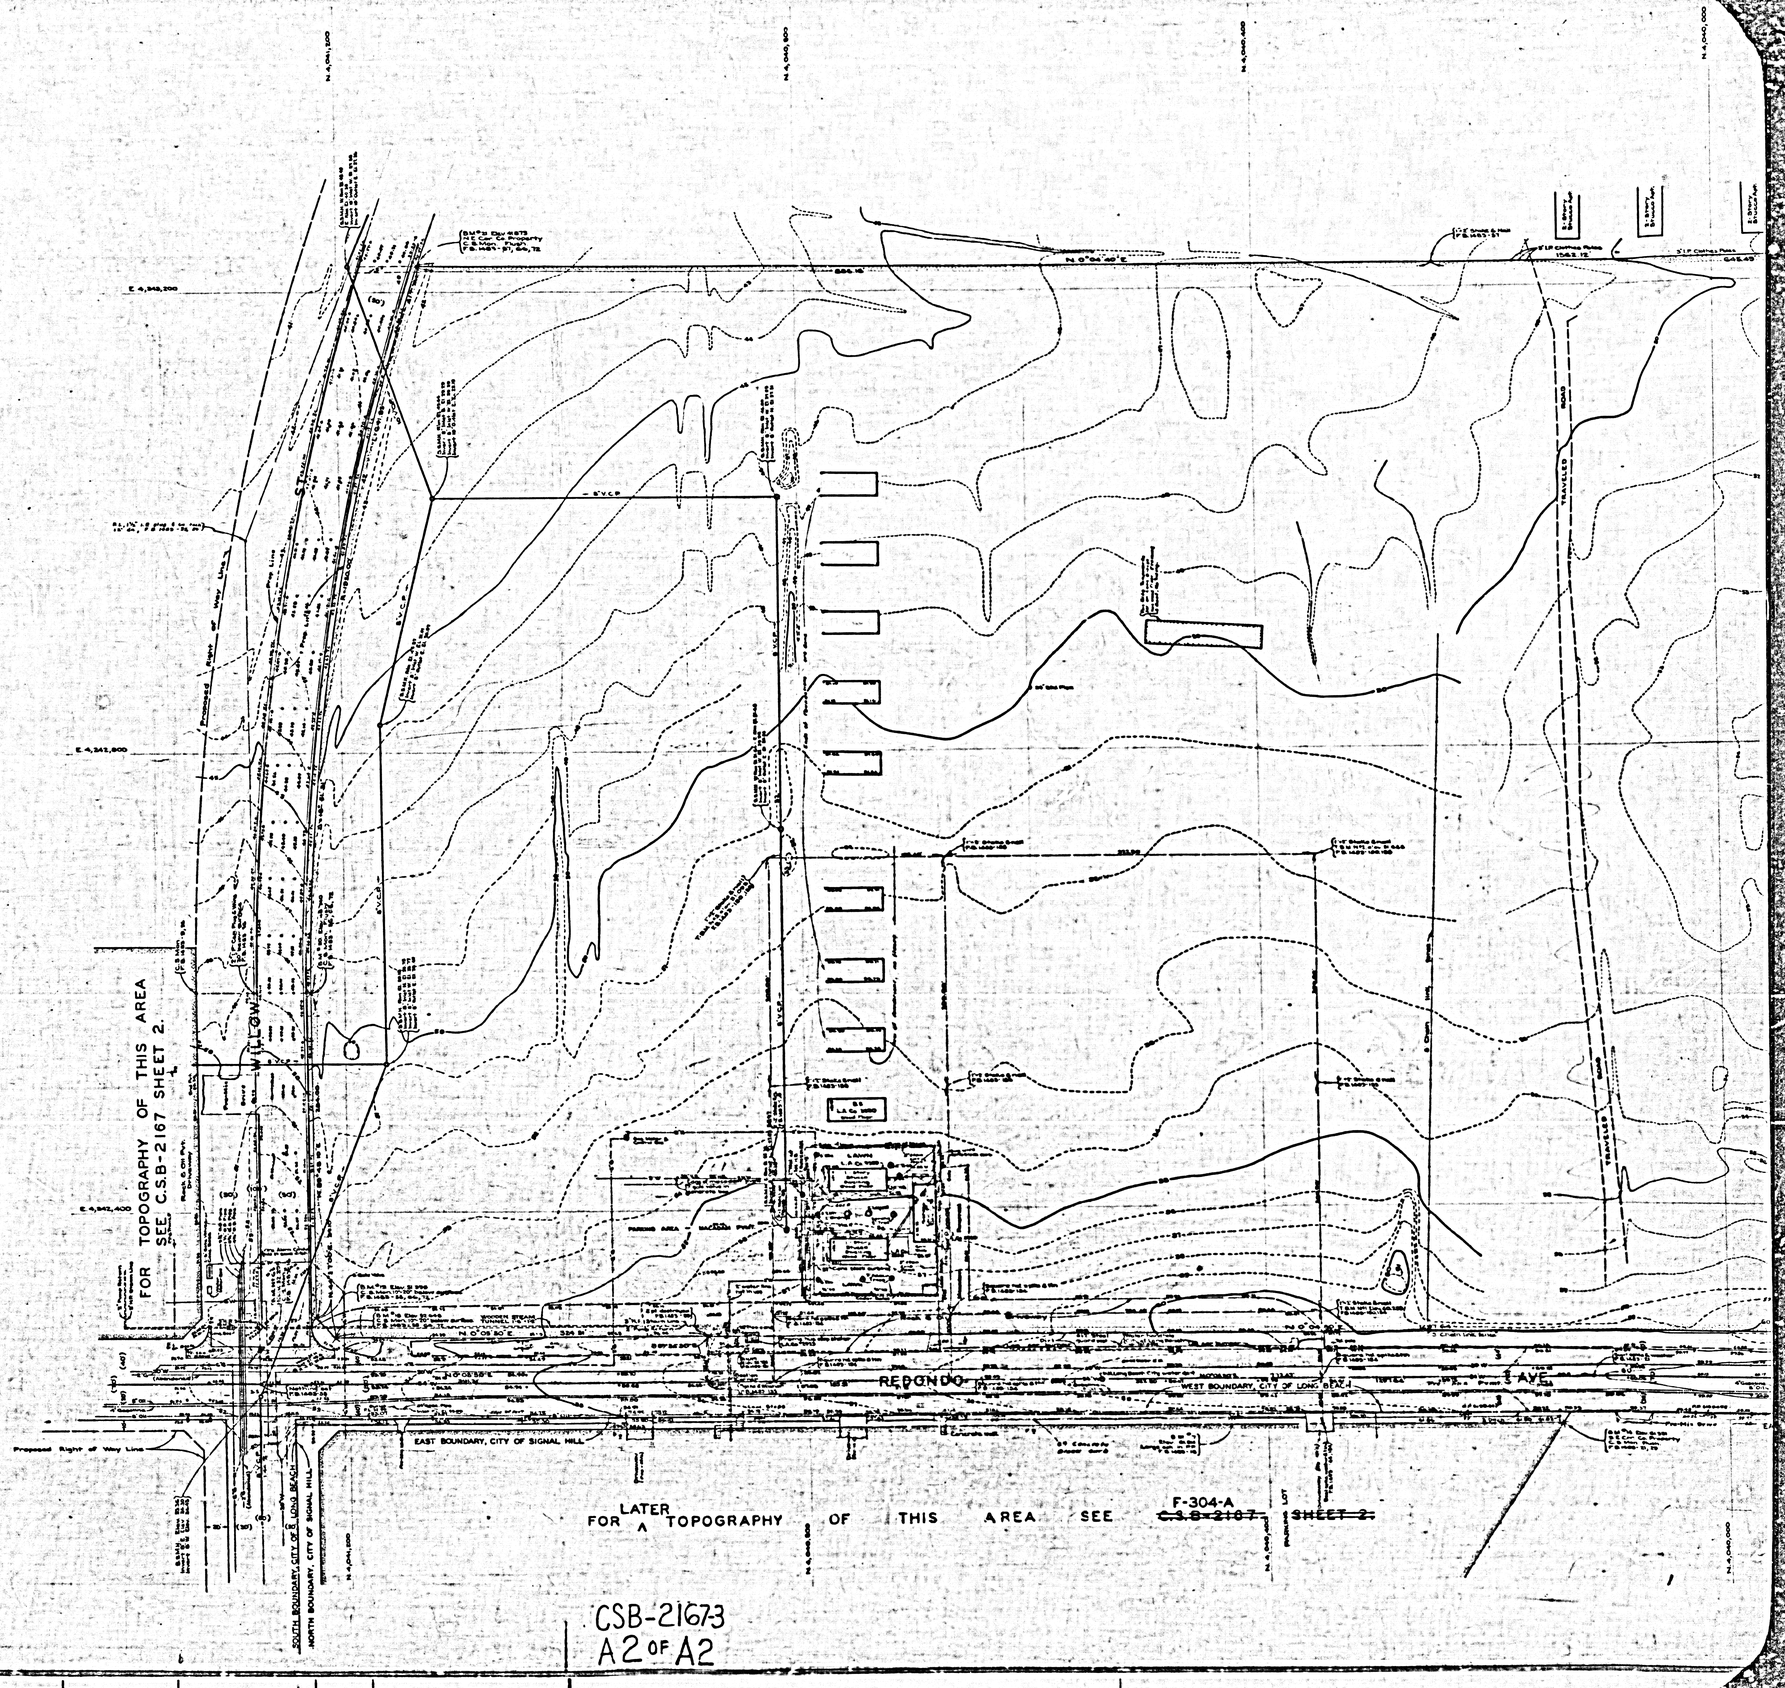

CSB-21673
A2 OF A2