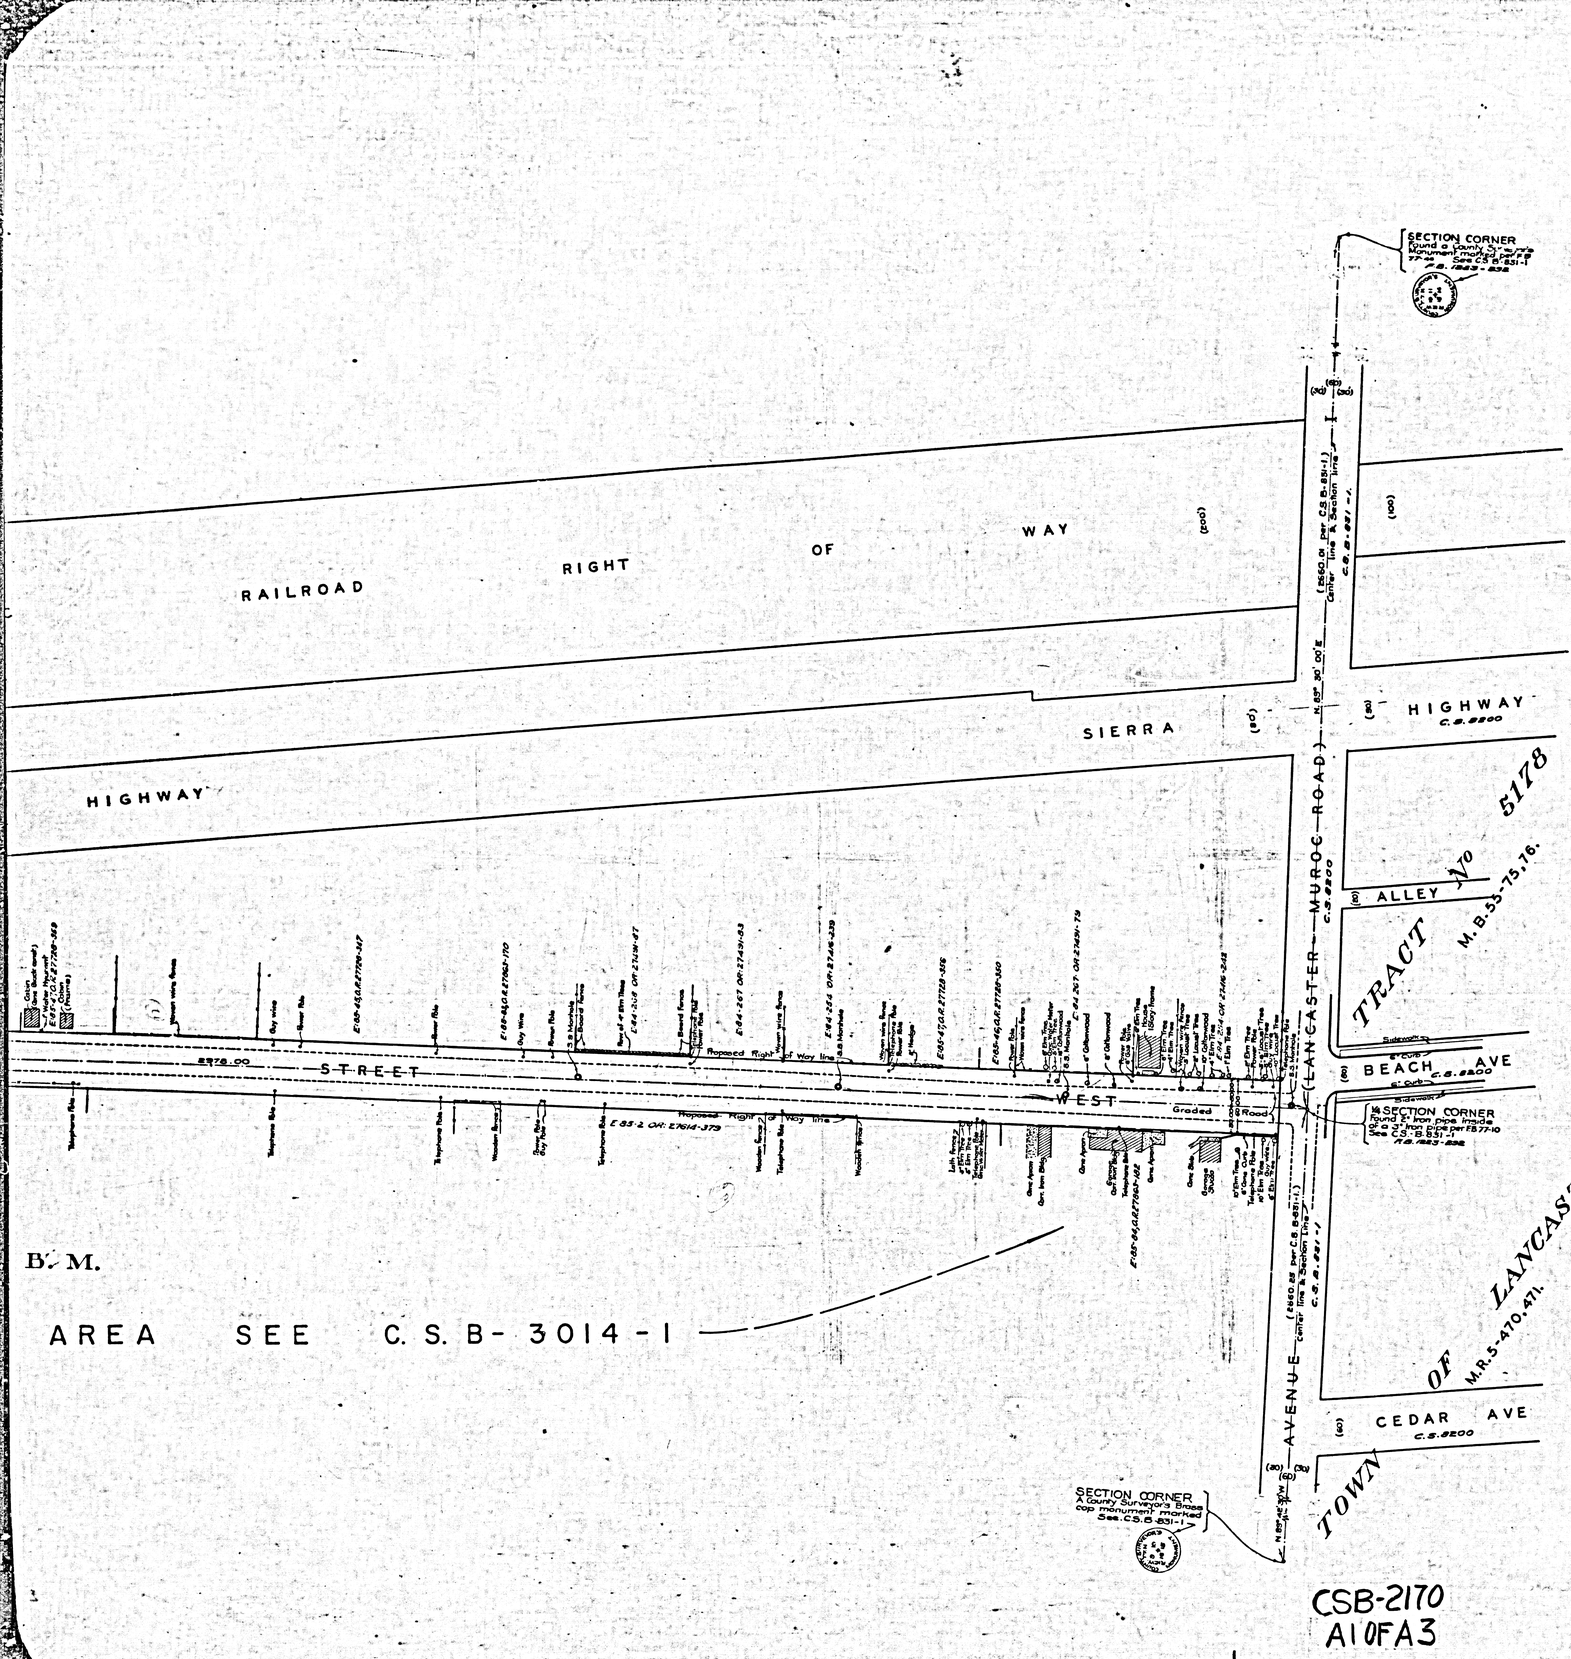


COUNTY OF LOS ANGELES
MAP OF
FIFTH STREET WEST
FROM
AVENUE - I
TO
SIERRA HIGHWAY

COUNTY SURVEYORS MAP Nº B-2170
SCALE - 1 INCH = 50 FT.

JOB NUMBER 5058

C E ARNOLD - COUNTY SURVEYOR
SURVEYED NOVEMBER - 1948

SURVEYED ON REQUEST OF THE ROAD COMMISSIONER UNDER SEC. 79. ORD. 4099.

BEARINGS ARE BASED ON THE BEARING OF THE SOUTH LINE OF SECTION 10 T7N R12W AS SHOWN ON C.S.B-831 - 1

F.B. 1223 - 219 TO 328

FIELD WORK BY E. AROSECRANS.
OFFICE WORK BY H.N. BRADSTREET.
H.U.M. H.I.G.G.I.N.S.
CHECKED BY K.R. McPHERSON. INDEX 70

Revised January 5, 1953 C.P.B.

CSB-2170
A10FA3

COUNTY SURVEYOR MAP NO B-2170

S. B. M.

OF WAY

SOUTHERN PACIFIC RAILROAD

SIERRA HIGHWAY

HIGHWAY

FIFTH STREET

Center Line & Ms Section Line

N 0° 49' 00" W

2778.00

Lumber Shed

SEE MARGINAL MAP BELOW

SIERRA HIGHWAY


FIFTH ST. WEST

MARGINAL MAP
NO SCALE

WEST ½ - SECTION 10 - T. 7-N. - R. 12 W. S. B. M.

FOR LATER SURVEY IN THIS AREA SEE C. S. B-

CSB-2170
A2 OF A3

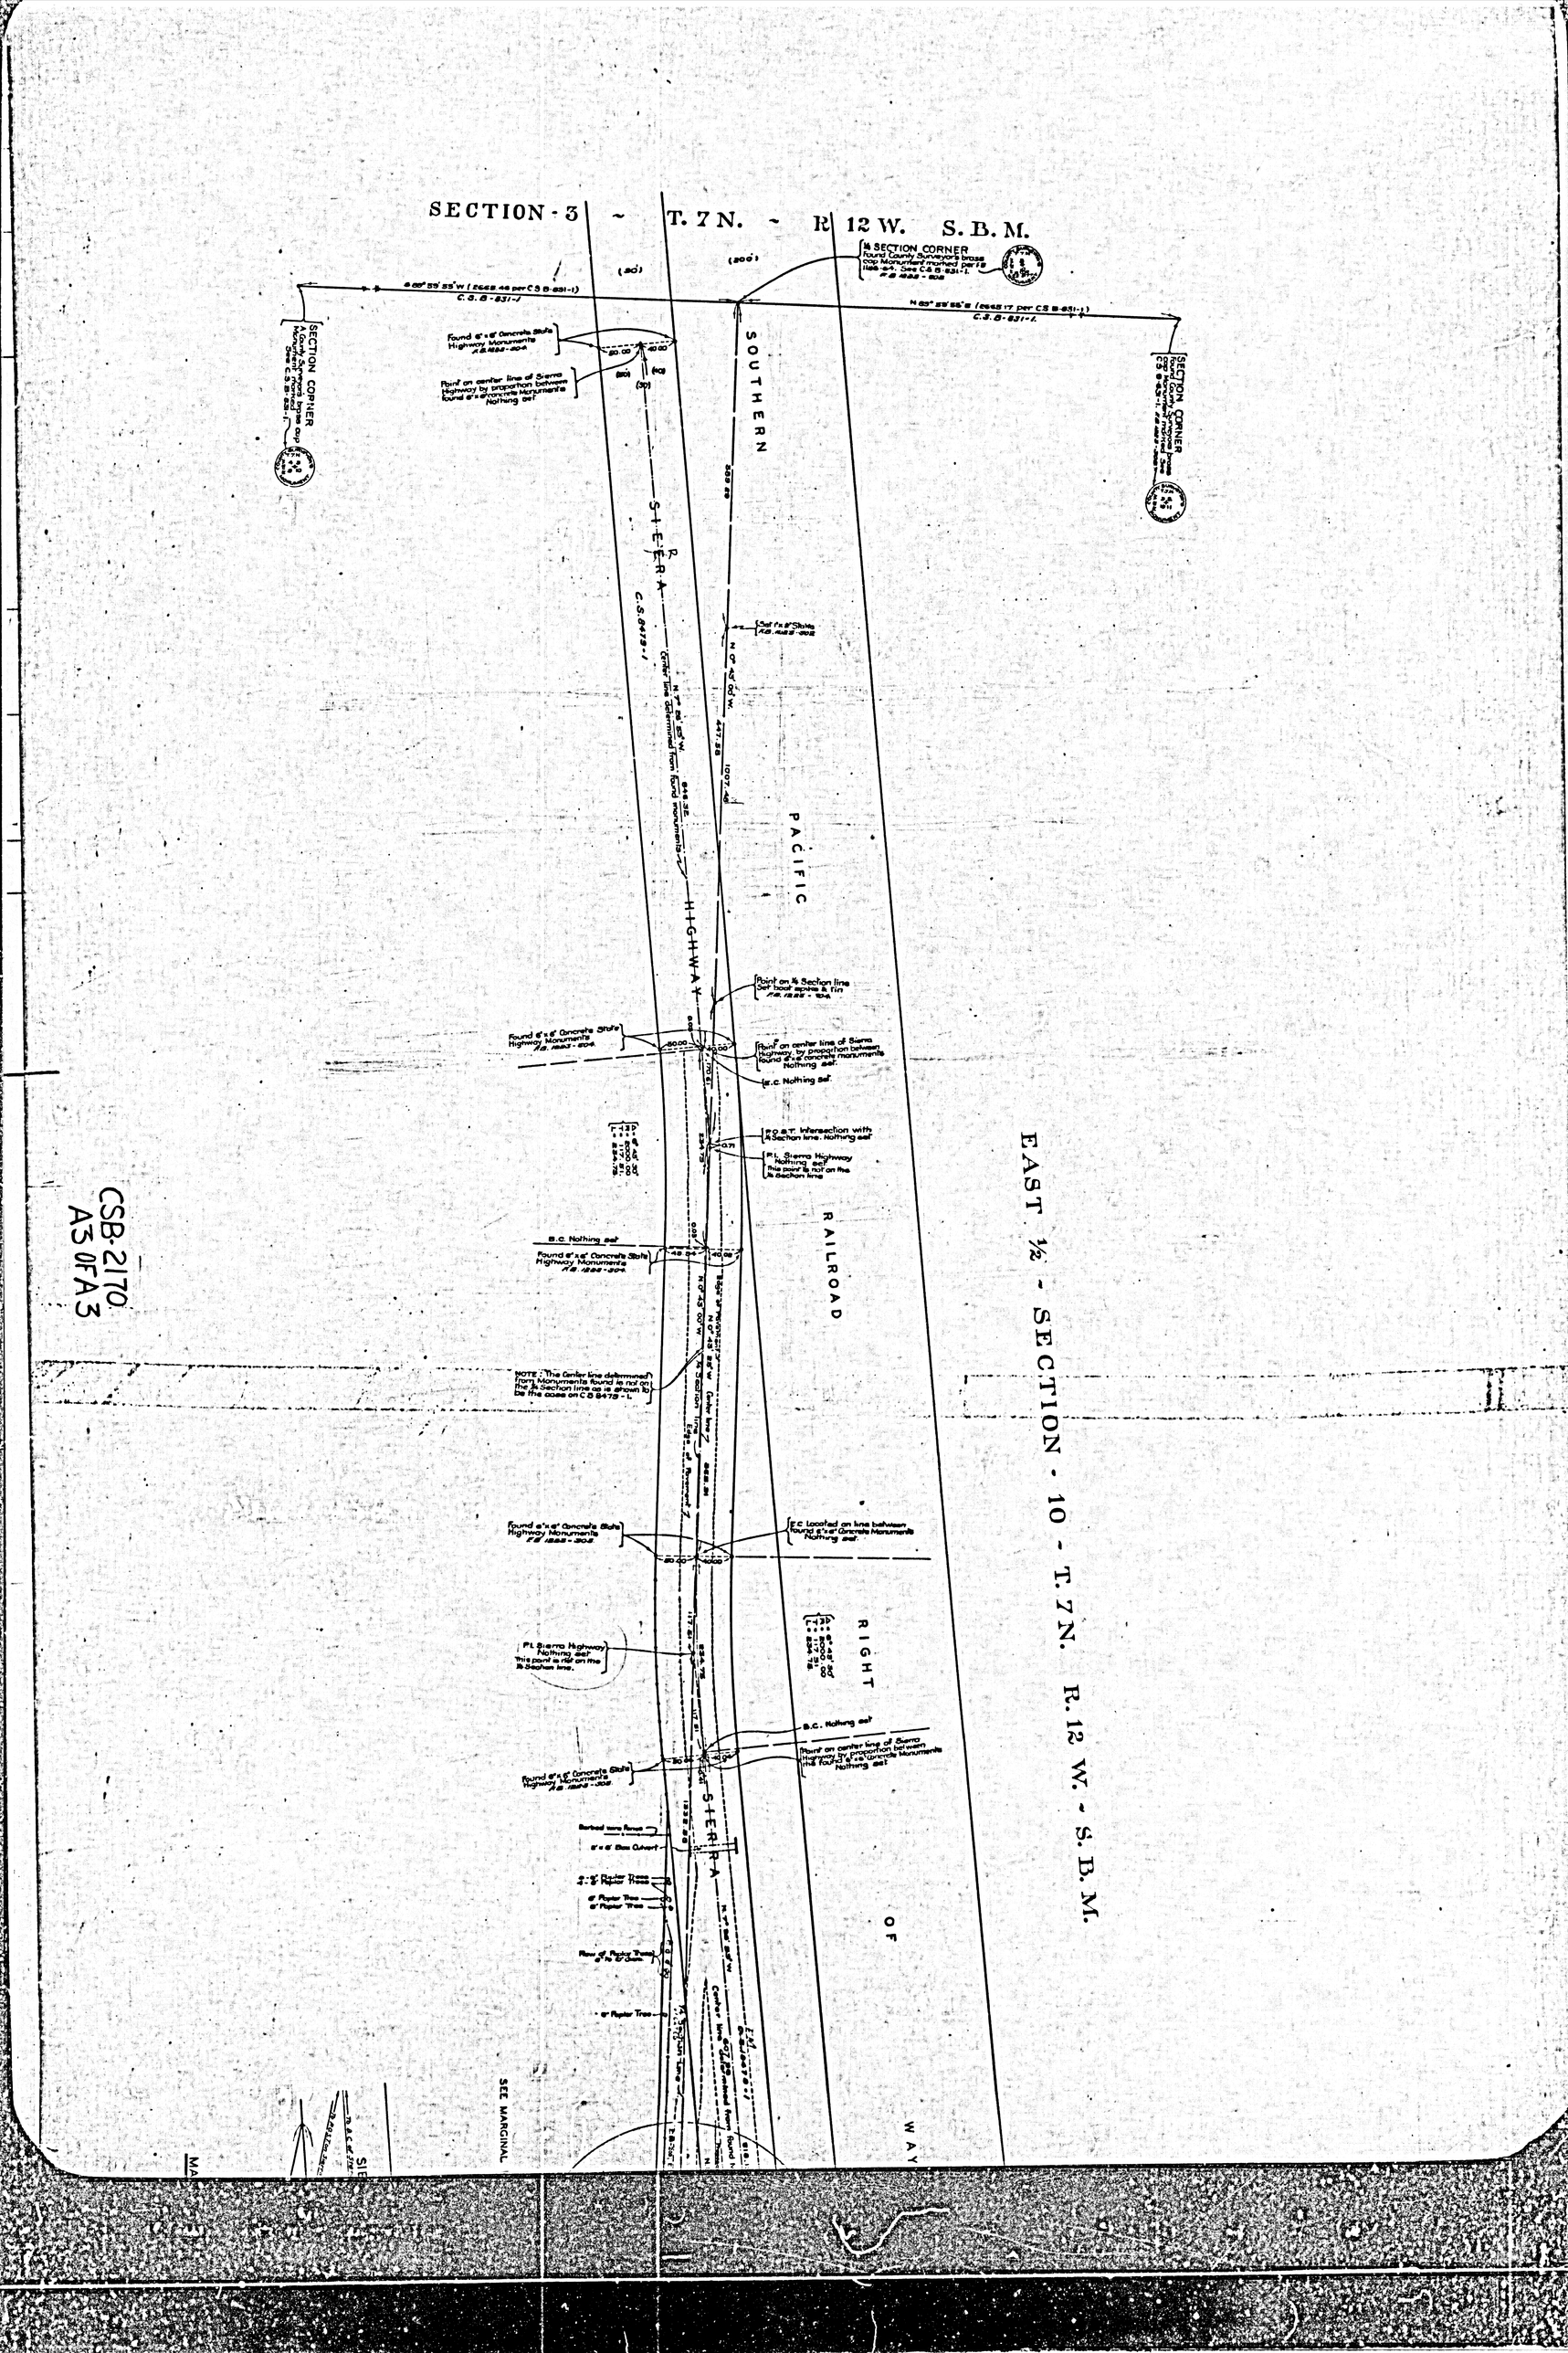
SECTION - 3 ~ T. 7 N. ~ R. 12 W. S. B. M.
EAST ½ - SECTION - 10 - T. 7 N. R. 12 W. - S. B. M.
SOUTHERN PACIFIC RAILROAD
SIERRA HIGHWAY
RIGHT OF WAY
¼ SECTION CORNER
SECTION CORNER
SECTION CORNER
Found 6"x6" Concrete Stake Highway Monuments
Point on center line of Sierra Highway by projection between found 6" Concrete monuments Nothing set.
Point on ¼ Section line set lead sphere & tin
B.C. Nothing set
P.C.S.T. Intersection with ¼ Section line. Nothing set
P.T. Sierra Highway Nothing set This point is not on the ¼ Section line
E.C. located on line between found 6"x6" Concrete Monuments Nothing set
NOTE: The Center line determined from Monuments found is not on the ¼ Section line as shown by the case on C.S. 8472-1.
SEE MARGINAL
CSB-2170
A3 OF A3