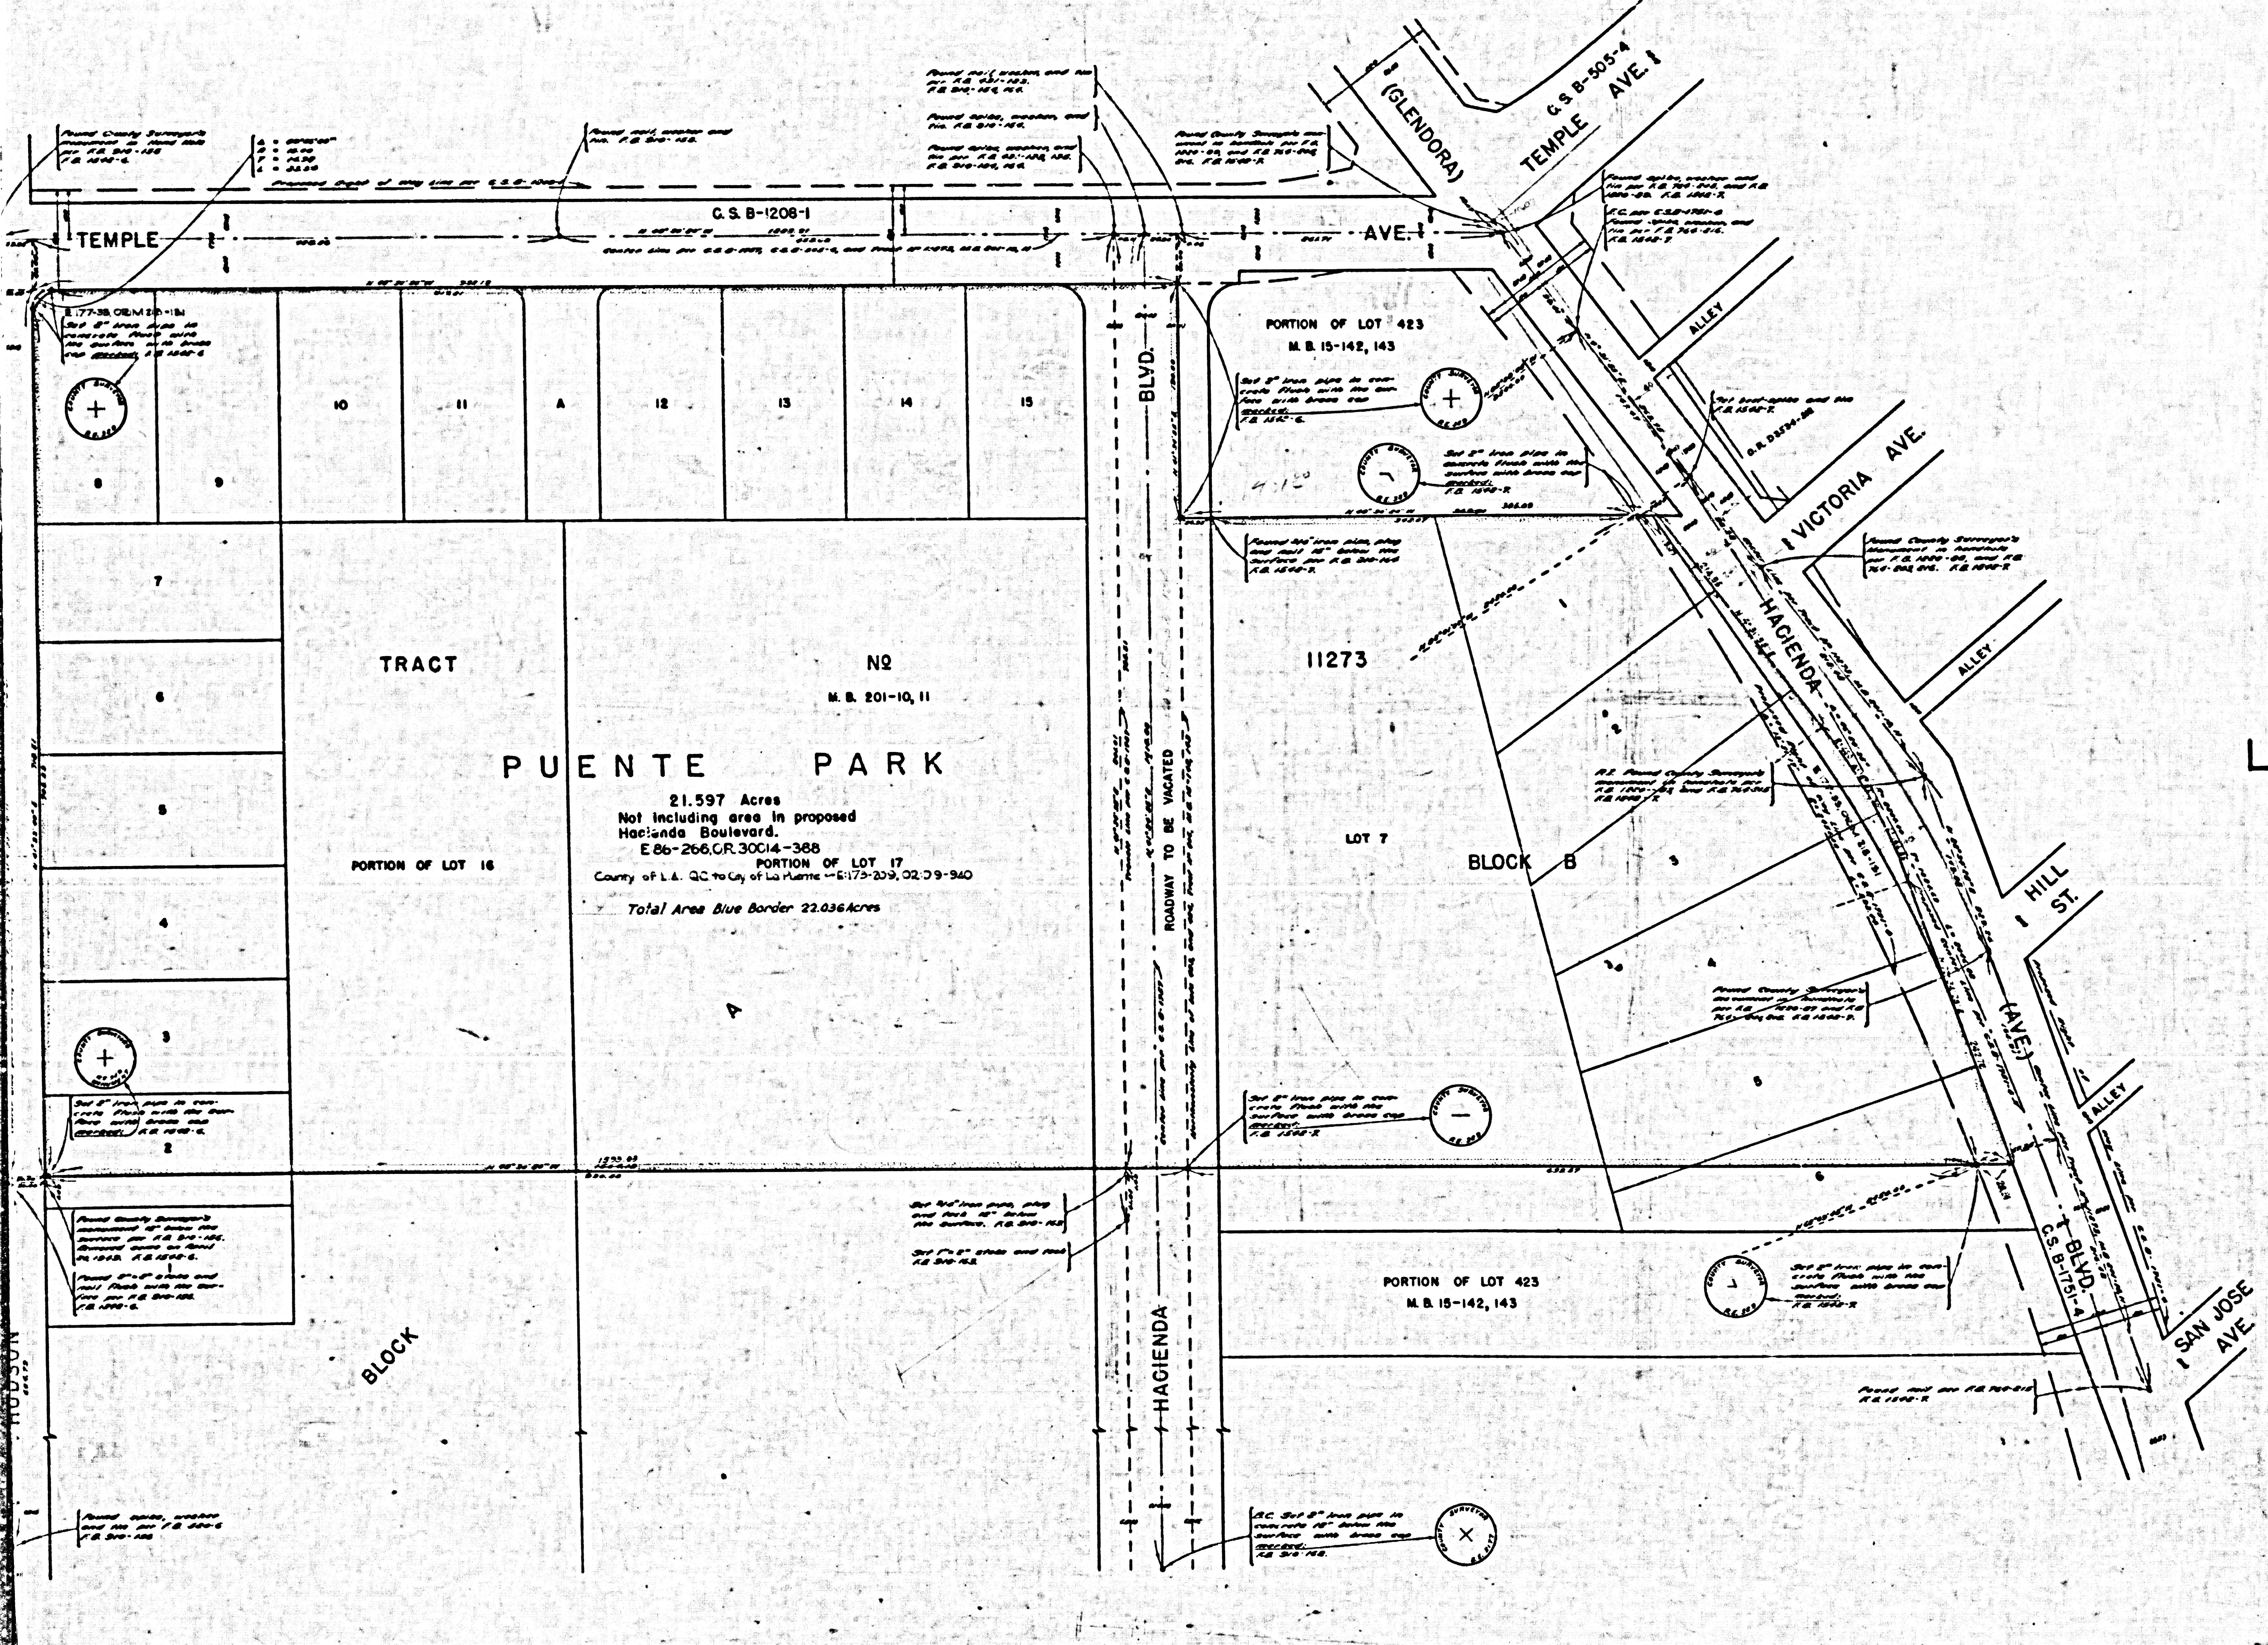

COUNTY OF LOS ANGELES
MAP OF

# LA PUENTE PARK
## (NEW SITE)

SEE NOTE BELOW

---

COUNTY SURVEYORS MAP Nº B-2174
SHEET 1 OF 2 SHEETS
SCALE 1" = 50'

---

JOB NUMBER 8340

---

G. E. ARNOLD - COUNTY SURVEYOR
SURVEYED: APRIL 1949

---

SURVEYED UNDER INSTRUCTIONS OF THE BOARD OF SUPERVISORS PER ORDER DATED JANUARY 4, 1949

---

BEARINGS ARE BASED ON THE BEARING OF TEMPLE AVE. AS SHOWN ON C. S. B-611-3

---

F. B. 1542--5-7

---

FIELD WORK BY G. A. BENSON
OFFICE WORK BY O. E. SWANSON
CHECKED BY D. M. FINLEY

INDEX #38

NOTE: THE ORIGINAL SITE SHOWN ON C. S. B-1757 WAS EXCHANGED FOR THE NEW SITE SHOWN HEREON, BEING LOTS 3 TO 15, INCLUSIVE, LOT A, AND PORTIONS OF LOTS 2, 16 AND 17, BLOCK A; PORTIONS OF LOTS 1 TO 7, INCLUSIVE, BLOCK B, AND A PORTION OF HACIENDA BLVD., ALL AS SHOWN ON MAP OF TRACT Nº 11273, M. B. 201-10, 11.

*Acreage revised 11-4-63 C.E.D.*

For later topography See C.S. B-2174 Sheet 2.
*Name changed by board order Min. Bk. 429-107 See E. 138-298*

CSB-2174-1
A1 OF A3

## MARGINAL MAP
SHOWING
## TOPOGRAPHY

SCALE: 1 INCH = 40 FT.

FIELD WORK BY........L.L.BROWN
OFFICE WORK BY.............Y. ITO
CHECKED BY.............C.J.GALLI

PLANE TABLE SHEETS G-281, G-282

DATUM – MEAN SEA LEVEL
ELEVATIONS SHOWN HEREON ARE BASED ON THE
1928 U.S.C.&G.S. ADJUSTMENT OF U.S.G.S.B.M. 331 (U.S. 310)

CSB-2174-1
A20FA3

COUNTY SURVEYORS MAP No B-2174
SHEET NO 1 OF 2 SHEETS

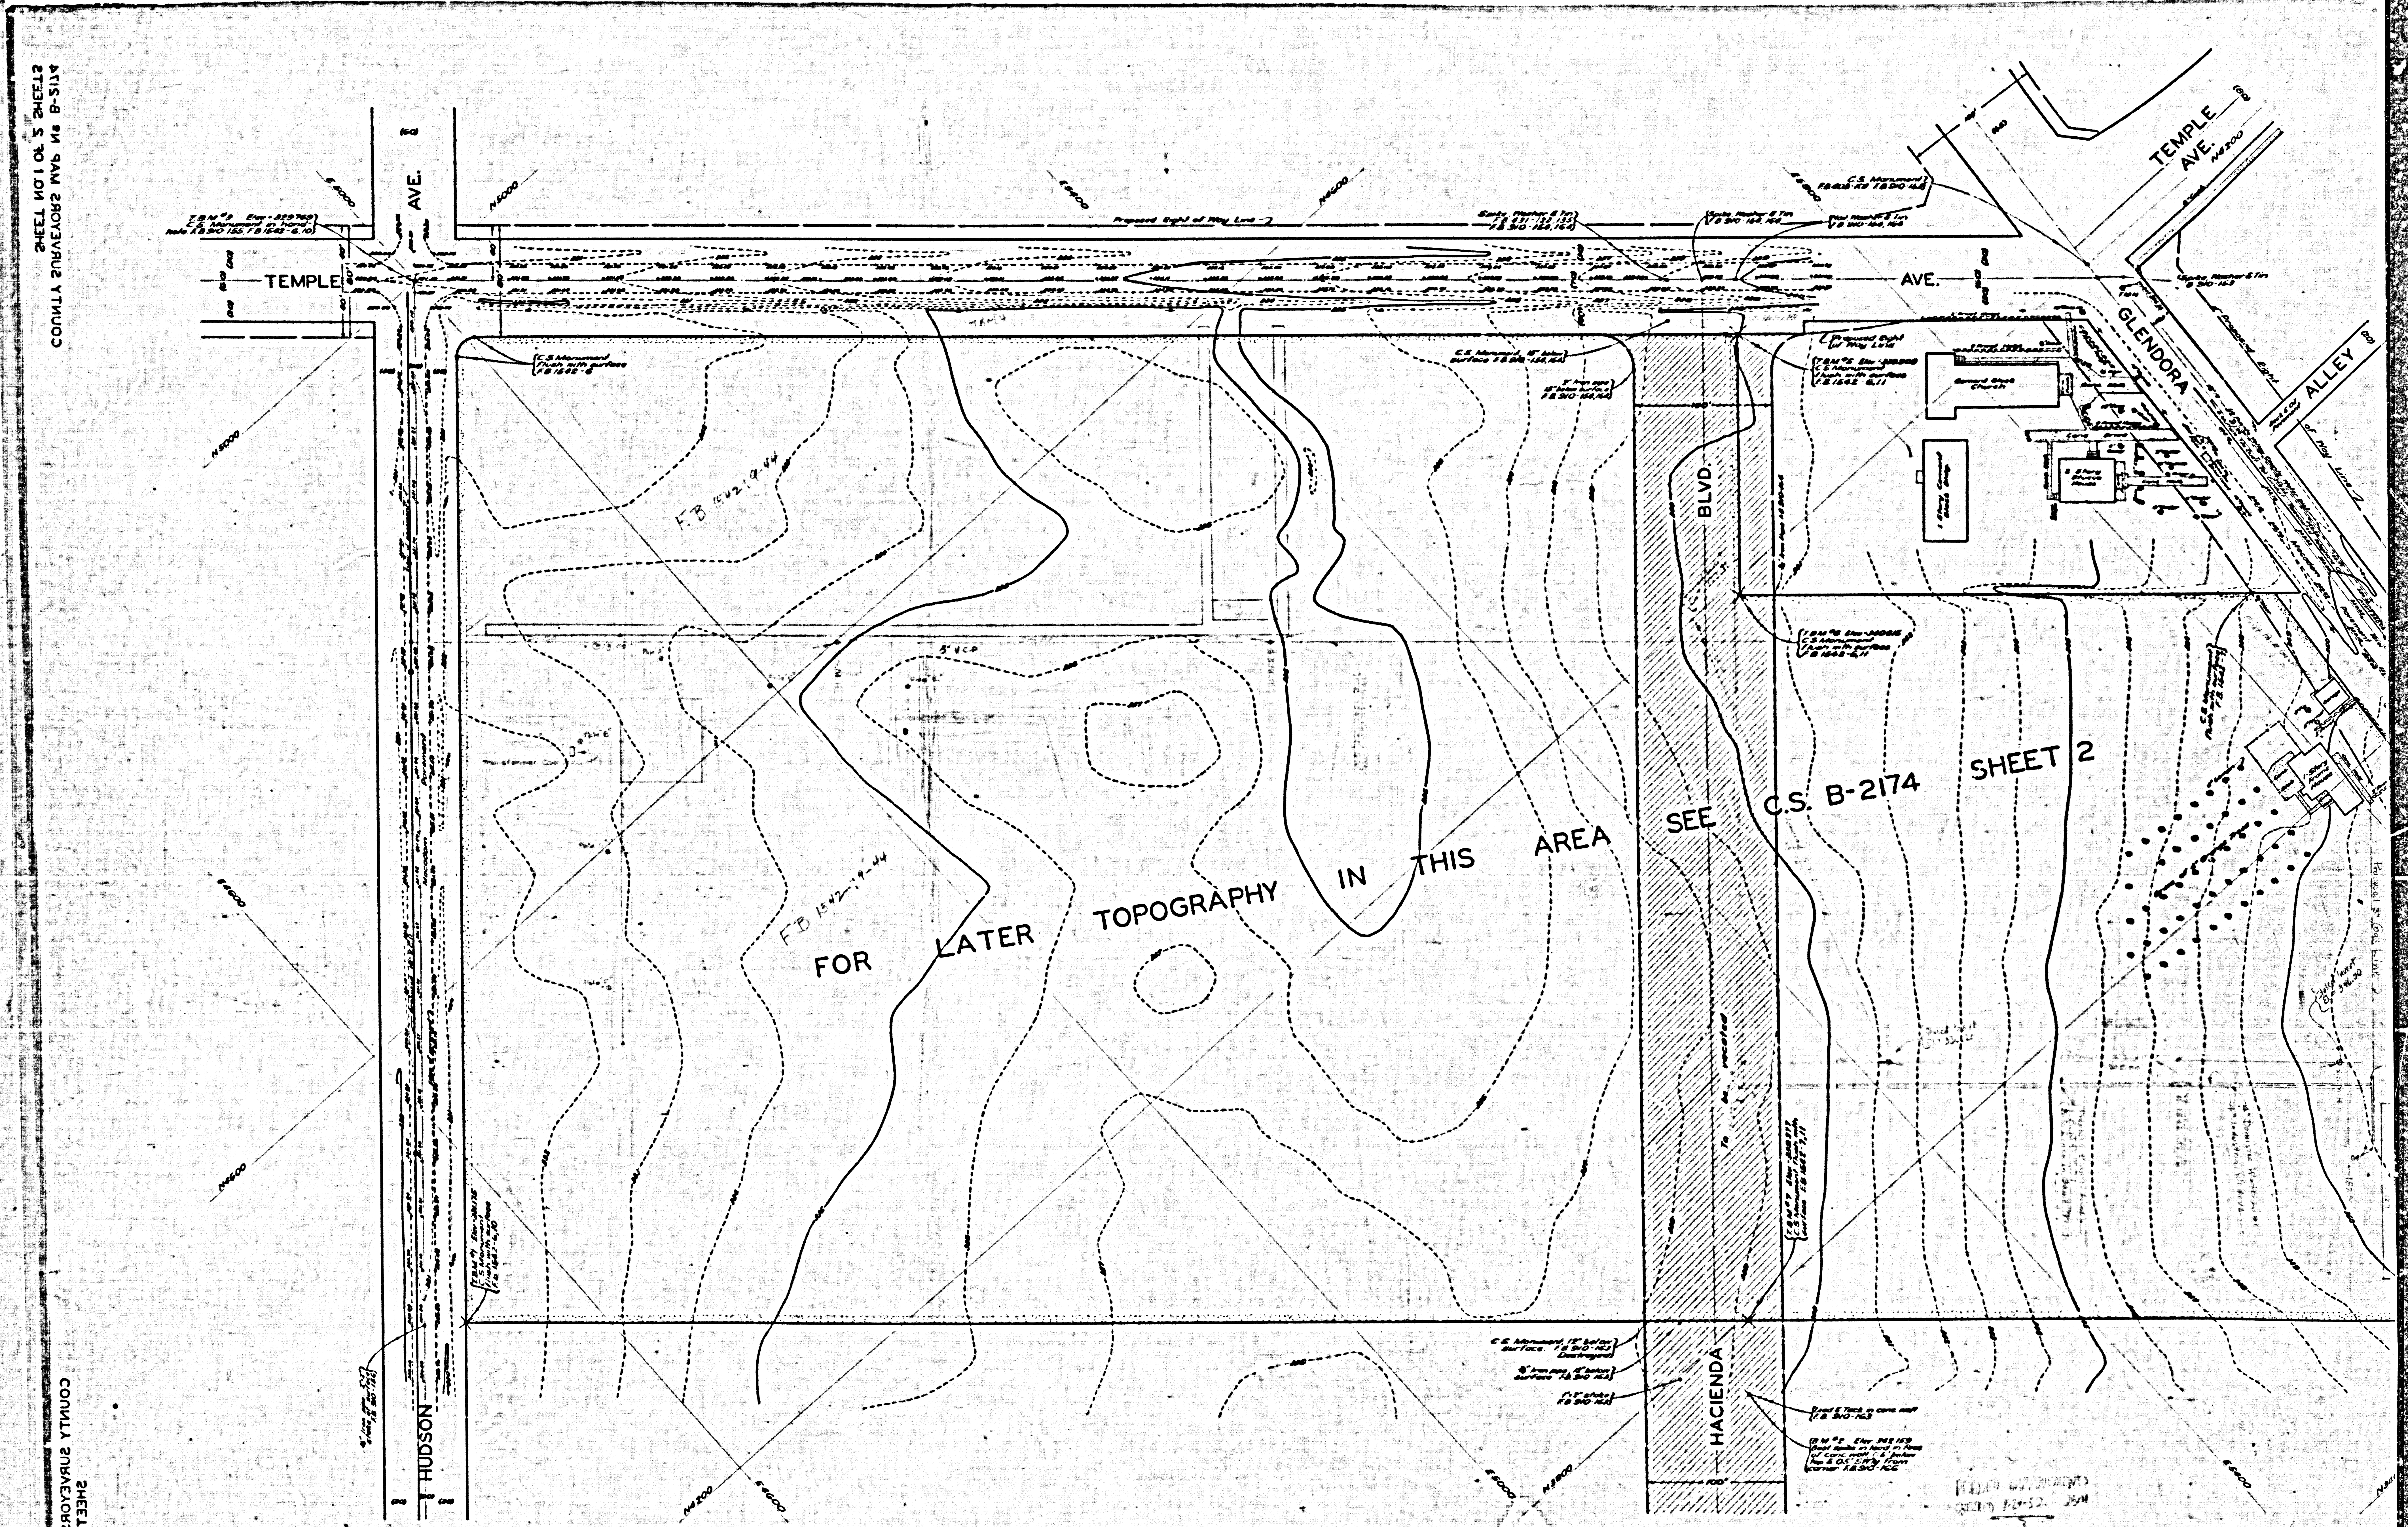

FOR LATER TOPOGRAPHY IN THIS AREA SEE C.S. B-2174 SHEET 2

CSB-2174-1
A30FA3