

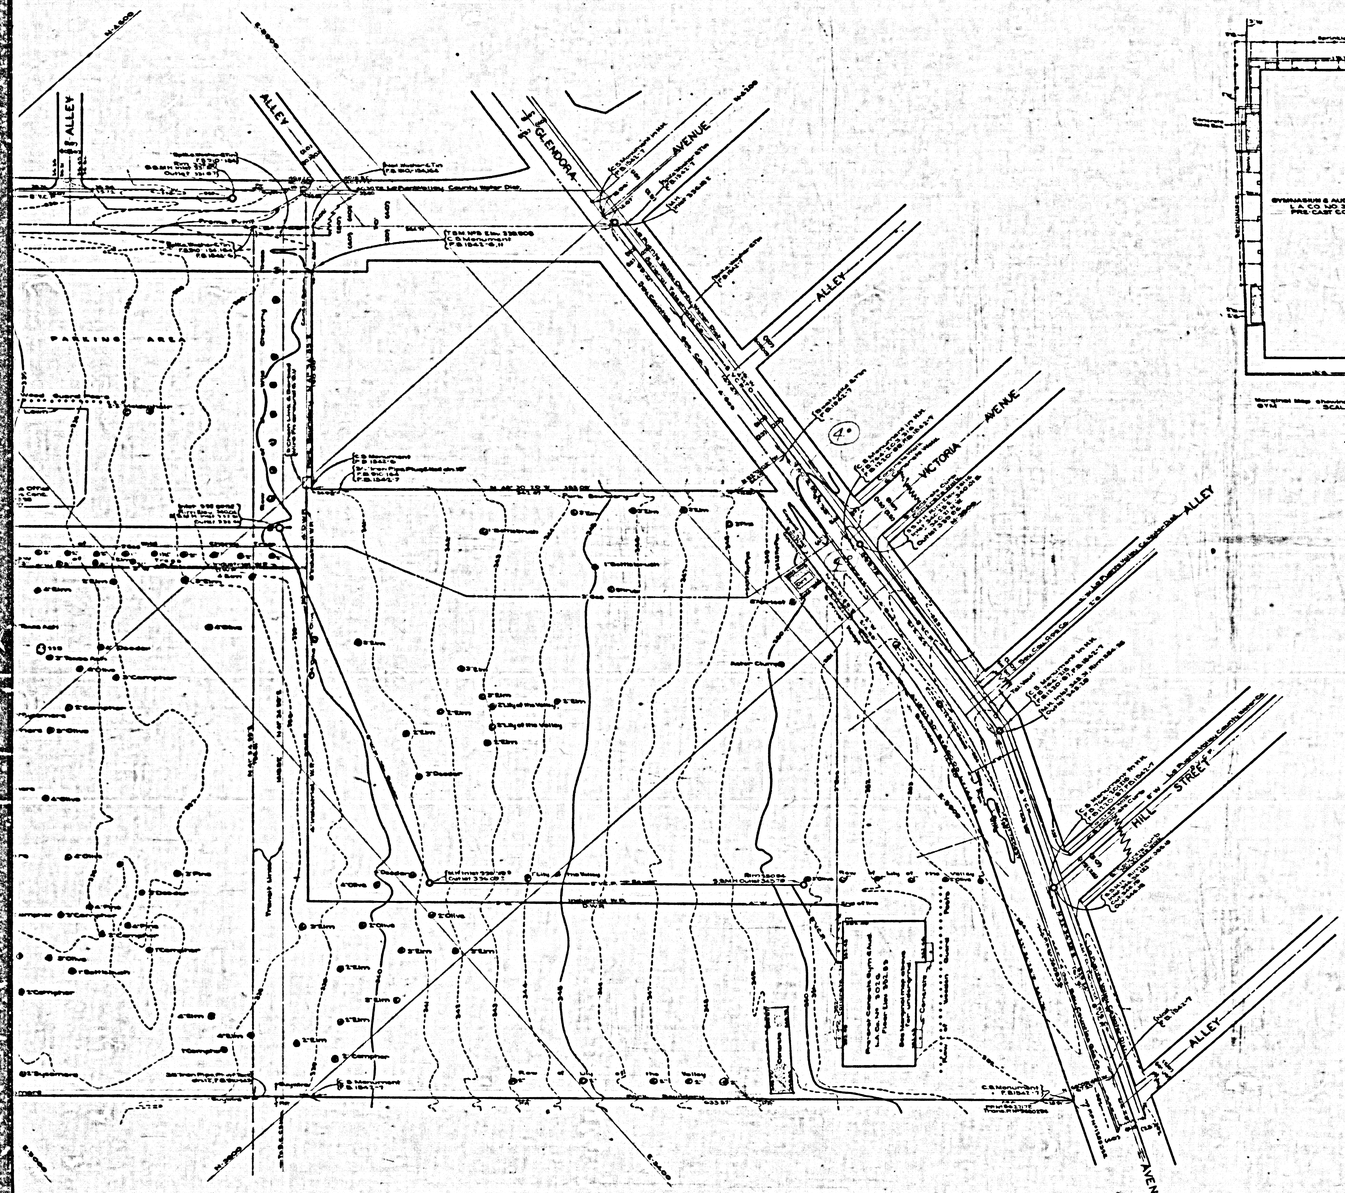


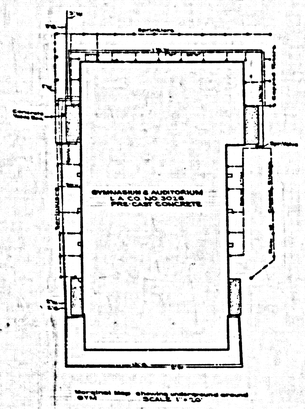

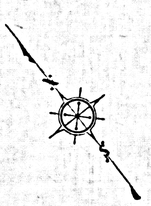

TOPOGRAPHIC MAP OF

LA PUENTE PARK

COUNTY SURVEYORS MAP NO. B-2174

SHEET 2 OF 2 SHEETS

SCALE 1"= 40'

J.N. 0054.40

WILLIAM J. FOX-COUNTY SURVEYOR

- SURVEYED JANUARY..... 1954

SURVEYED ON REQUEST OF THE SUPERINTENDENT OF PARKS & RECREATION UNDER SEC. 79 ORD. 4099, BY LETTER DATED OCTOBER 15, 1953

BEARINGS ARE BASED ON THE BEARING OF TEMPLE AVE. AS SHOWN ON C.S. B- 611-3

F.B. 910, F.B. 1220, F.B. 1342, P.T. SHEETS G-459, G-460

FIELD WORK BY.....R. B. HOBSON
OFFICE WORK BY....T. M. PALMERI
CHECKED BY.....R.M. WILLETS

DATUM - MEAN SEA LEVEL
ELEVATIONS SHOWN HEREON ARE BASED ON THE 1929 U.S.C.& G.S. ADJUSTMENT OF U.S.C.S.B.M. 33 & U.S. 348
I.M. 38

FOR BOUNDARY SURVEY SEE C.S.B-2174 SHT-1

CSB-2174-2
A1 OF A2

COUNTY SURVEYOR'S MAP NO. B-2174
SURVEYED 1954 SHEET 2 OF 2 SHEETS

COUNTY SURVEYOR'S MAP NO. B-514
SHEET NO'S 01 & 02 SHEETS

CSB-2174-2
A2 OF A2

COUNTY SURVEYOR'S MAP NO. B-514
SHEET NO'S 01 & 02 SHEETS