


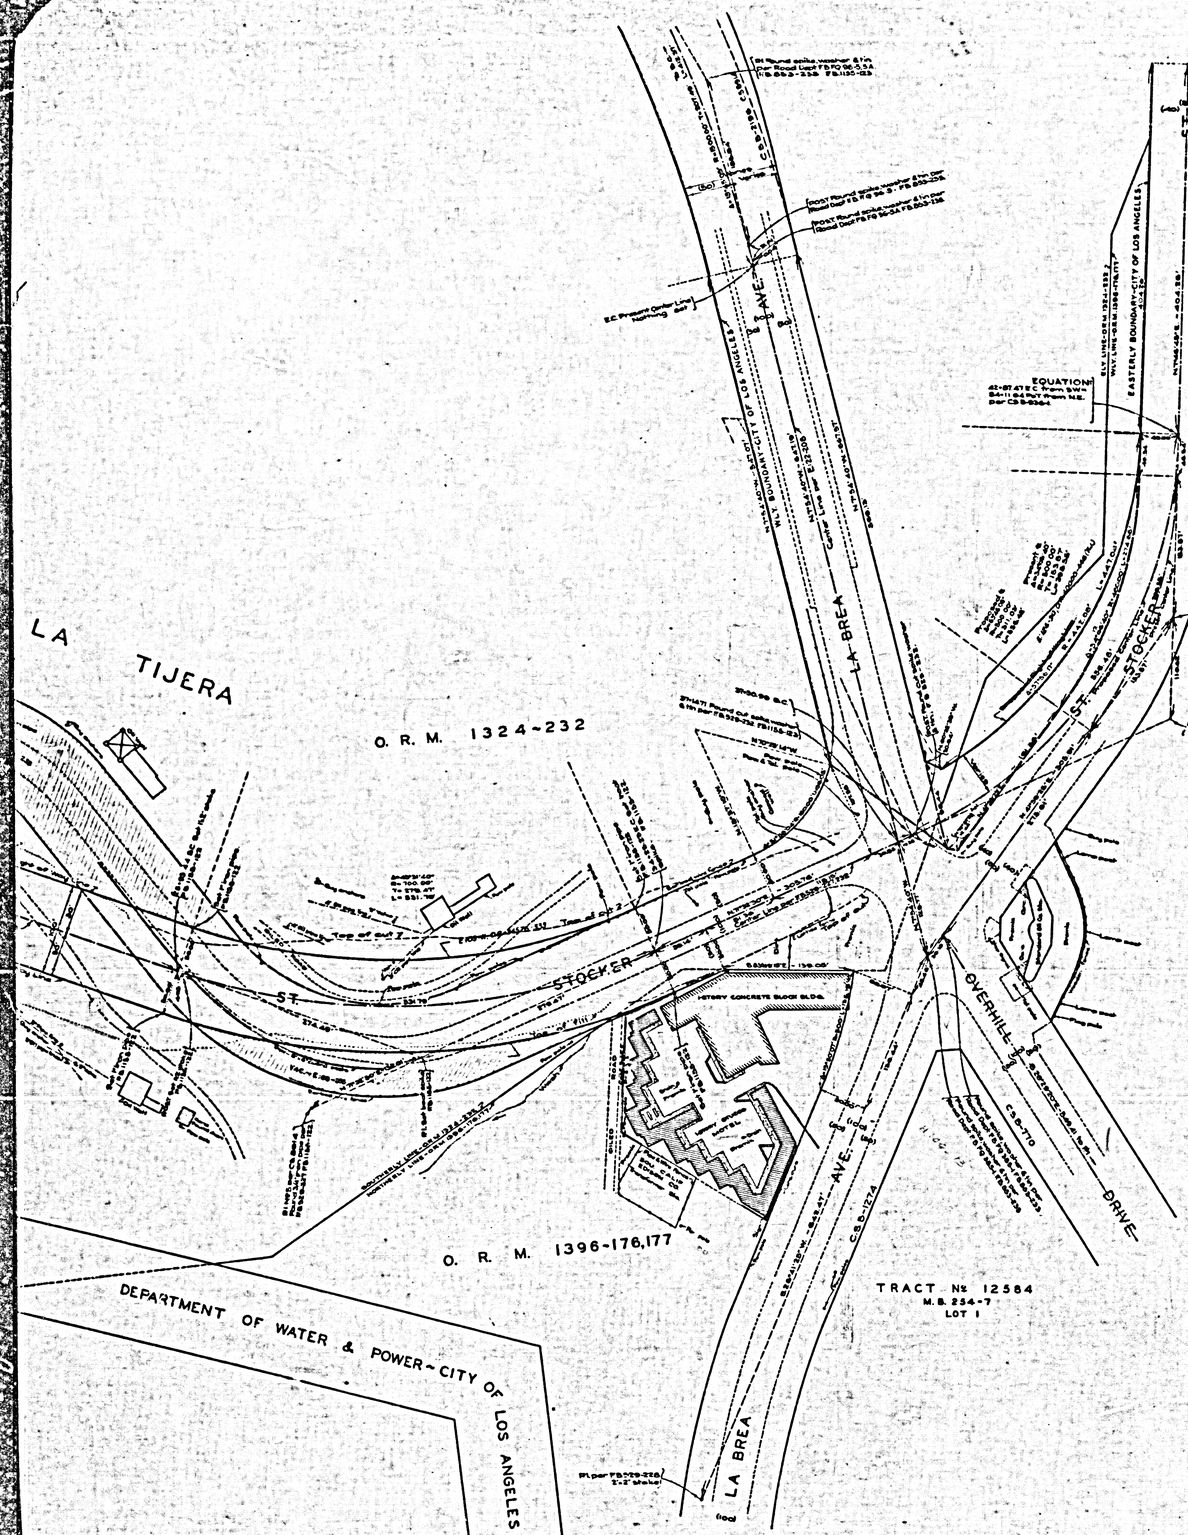

COUNTY OF LOS ANGELES

MAP OF

STOCKER STREET

FROM

~~LA BREA~~ AVENUE ~~CUT-OFF~~

BOTILLER

TO

LA BREA-STOCKER-OVERHILL INTERSECTION

COUNTY SURVEYORS MAP No B-2176

SCALE: 1 INCH = 50 FT.

JOB NUMBER 8346

C. E. ARNOLD ~ COUNTY SURVEYOR

SURVEYED SEPT. 1948 & AUG. 1949.

SURVEYED ON REQUEST OF REGIONAL PLANNING COMMISSION UNDER RULE 21, ORD. 929 (NOW SEC. 79, ORD. 4099) BY LETTER DATED MARCH 26, 1942. AND AS AUTHORIZED BY THE BOARD OF SUPERVISORS IN THEIR ORDER OF JUNE 1, 1938.

BEARINGS ARE BASED ON THE CALIFORNIA COORDINATE SYSTEM, ZONE 7, PER CHAPTER 1307, STATUTES 1947. SEE C.S. 9423.

INDEX 24

F.B. 1155-120-123, 130.

FIELD WORK BY F.H. BLANCHARD.

OFFICE WORK BY { D.M. FINLEY / R.W. MCALLISTER

CHECKED BY ..... D.M. FINLEY.

Revised December 1949. R.W.MA.

FOR TOPOGRAPHIC MAP SEE C.S. B-1777-3,4.

Note~Stocker St. as shown on this map combined with La Brea Ave Cut-off as shown on C.S.B.-2196 is an alternate location to that proposed for La Brea Parkway as shown on C.S.B.-1950. The latter proposes grade separations and interchange at Stocker, La Brea Overhill intersection and a grade separation at La Cienega Blvd.~ junction. This alternate location proposes channelized intersections without grade separations.

CSB-2176
A1OFA2

COUNTY SURVEYOR'S MAP No. B-2176

COUNTY SURVEYORS MAP B-515

PORTION OF RANCHO CIENEGA O'PASO DE LA TIJERA

TOMAS A. SANCHEZ

3317.5 ACRES

BOTTILLER 300' C.C.T. CUT-OFF

STOCKER

LA BREA AVENUE

STOCKER ST

STREET

STOCKER ST

C.S.B.-2166

C.S.B.-2168

O. R. M. 1324-232

O. R. M. 1396-1

DEPARTMENT OF WATER & POWER
CITY OF LOS ANGELES R/W

PATENTS BOOK 1, PAGE 259
C. F. 900 R.E. 532

SLY LINE - RANCHO O'PASO DE LA TIJERA P 1-259
NLY LINE - LOT 1, TRACT NO 7937, M.B. 120 - 24-25

C.S.B.-501-1

DEPARTMENT OF WATER & POWER - CITY OF LOS ANGELES R/W

SLY LINE - TRACT NO 7937 M.B. 120-24-25
C.S.B.-8895 C.S.B.-501-1

SEC. 16. T.2S. R.14W.

CSB-2176
A2OFA2

COUNTY SURVEYORS MAP B-515