COUNTY OF LOS ANGELES
MAP OF
MOUNT LOWE PARKWAY
FROM
MOUNT CURVE AVENUE
TO
MAIDEN LANE

COUNTY SURVEYORS MAP N° B-2177
SCALE - 1 INCH = 50 FT.

JOB NUMBER - 6528

C.E. ARNOLD. - COUNTY SURVEYOR
SURVEYED - FEBRUARY-1949

SURVEYED ON REQUEST OF DIRECTOR DEPARTMENT OF PARKS & RECREATION UNDER SEC 79-ORD. 4099 PER LETTER DATED AUG. 24-1948

BEARINGS ARE BASED ON THE BEARING OF FOOTHILL BOULEVARD PER C.S.B - 115

F.B. 1485-101-152

FIELD WORK BY R.L. WILLEY.
OFFICE WORK BY H.L.M. HIGGINS.
CHECKED BY - D.M. PINLEY


Index 50


CSB-2177
A1 OF A3

COUNTY SURVEYORS MAP NO B-2177

GRAPHY

SEE SURVEY DIVISION FILE MAP D-379

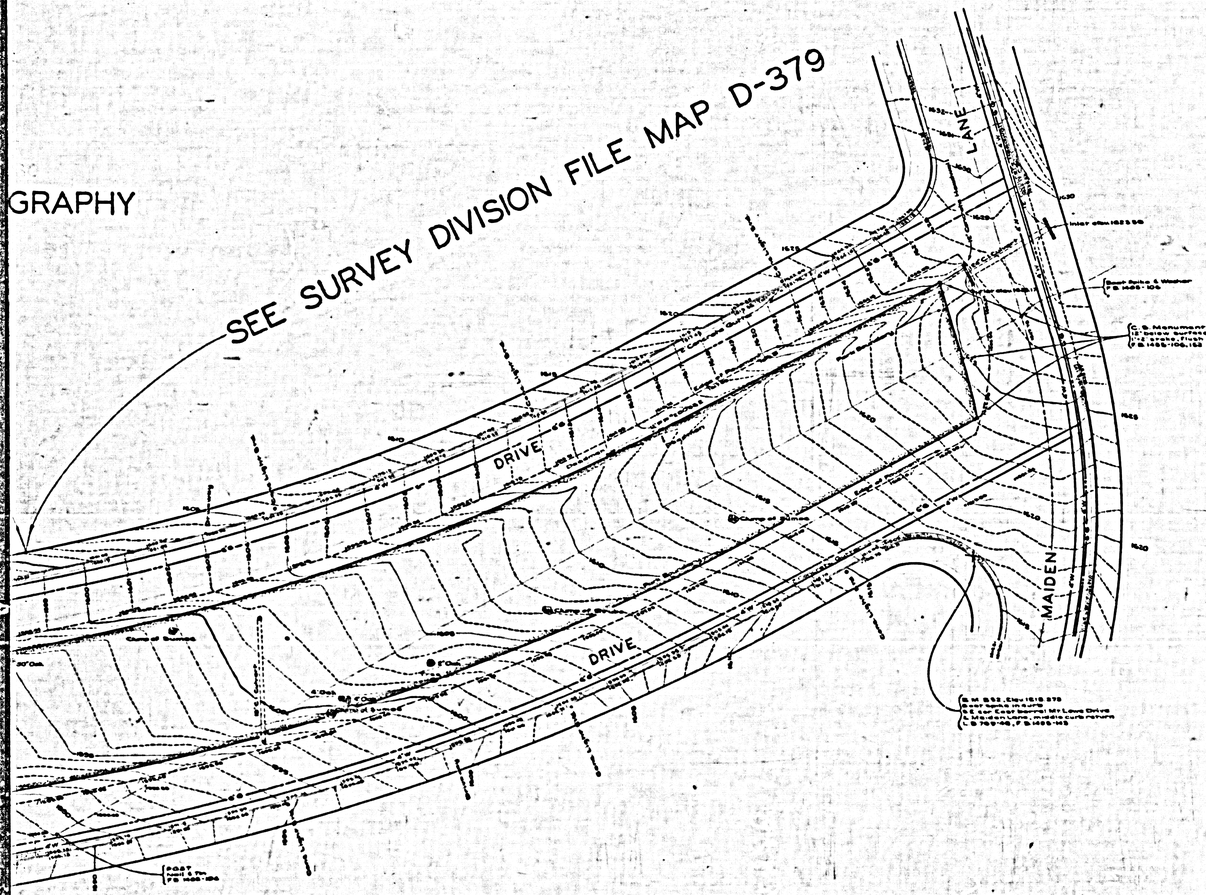

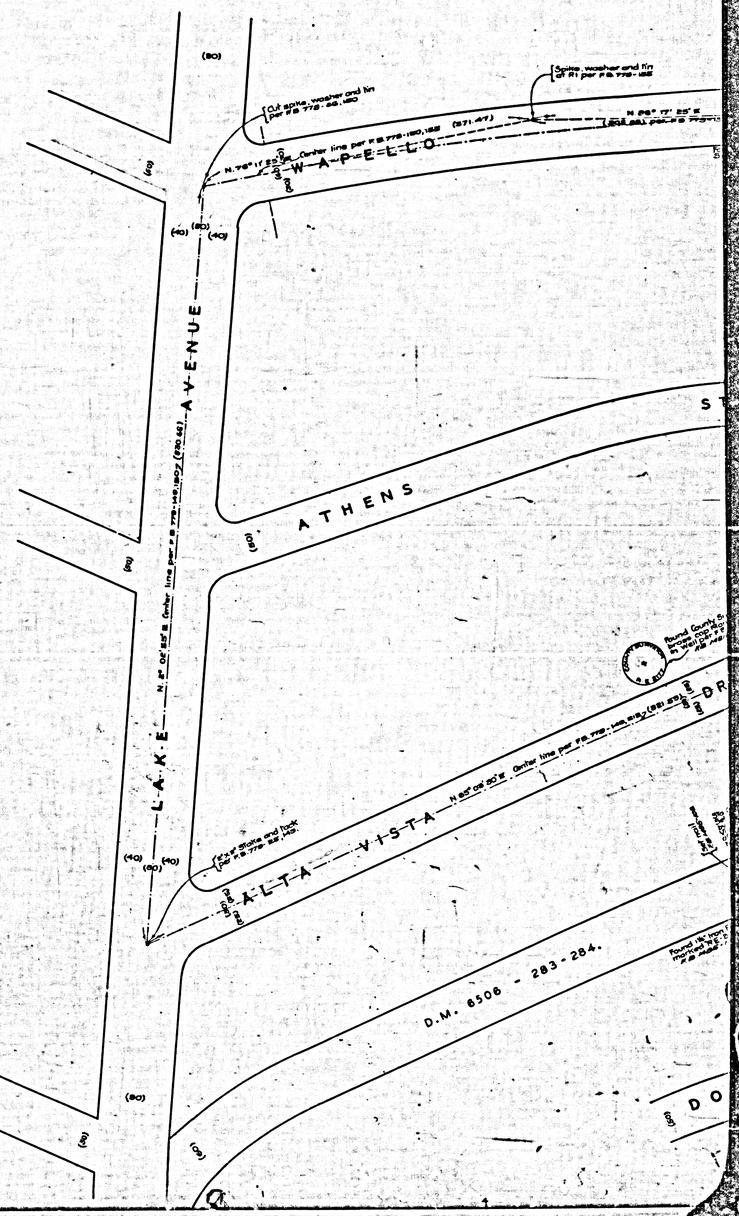

MARGINAL MAP
SHOWING
TOPOGRAPHY
SCALE: 1 INCH = 20 FT.

FIELD WORK BY..... R.L. WILLEY
OFFICE WORK BY..... H. D. HEBER
J. B. MACOMBER
CHECKED BY..... Y. ITO

DATUM-MEAN SEA LEVEL


ELEVATIONS SHOWN HEREON ARE BASED ON THE L.A. CO. ROAD DEPT. ELEV. OF B.M. Nº 118 SHOWN IN L.B. 789-2 (F.B. 1485-116)

PREPARED FROM CROSS SECTIONS PER F.B. 1485 109-152

CSB-2177
A 20 OF A 3

FOR LATEST TOPOGRAPHY

SEE SURVEY DIVISION FILE MAP D-380

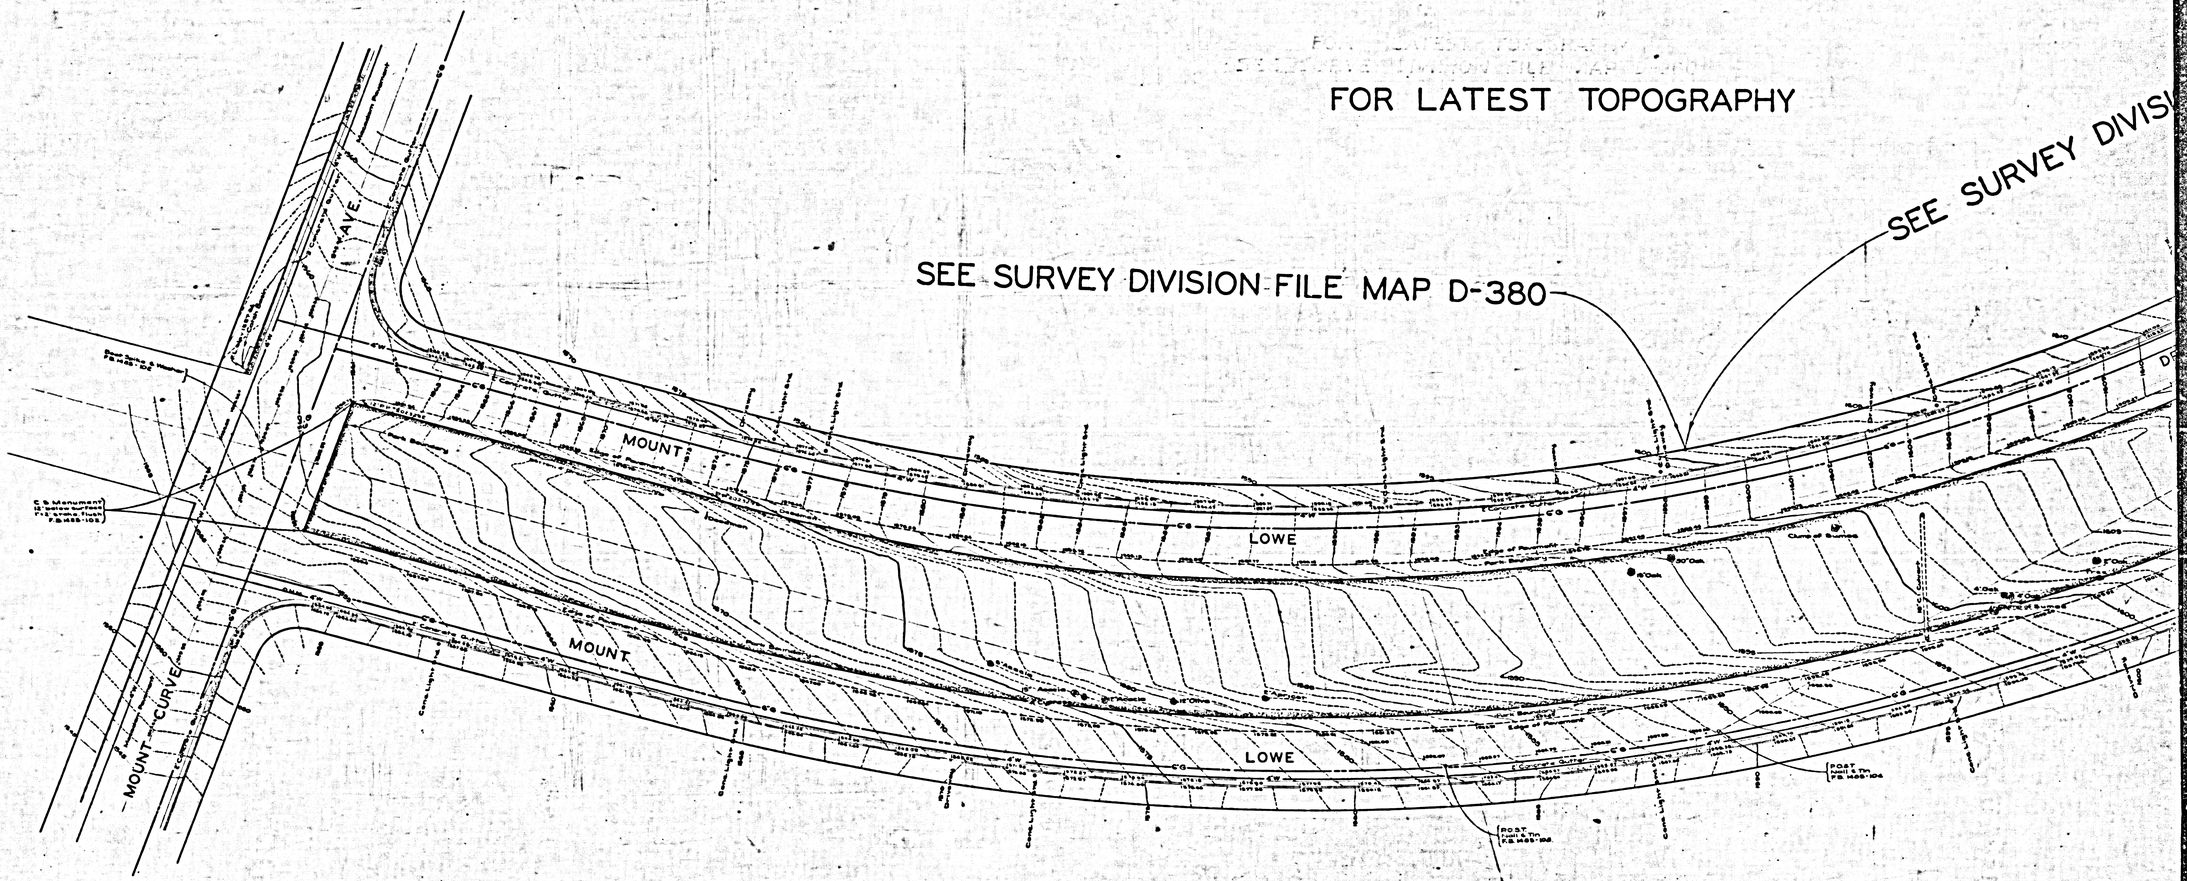

CSB-2177
A3 OF A3