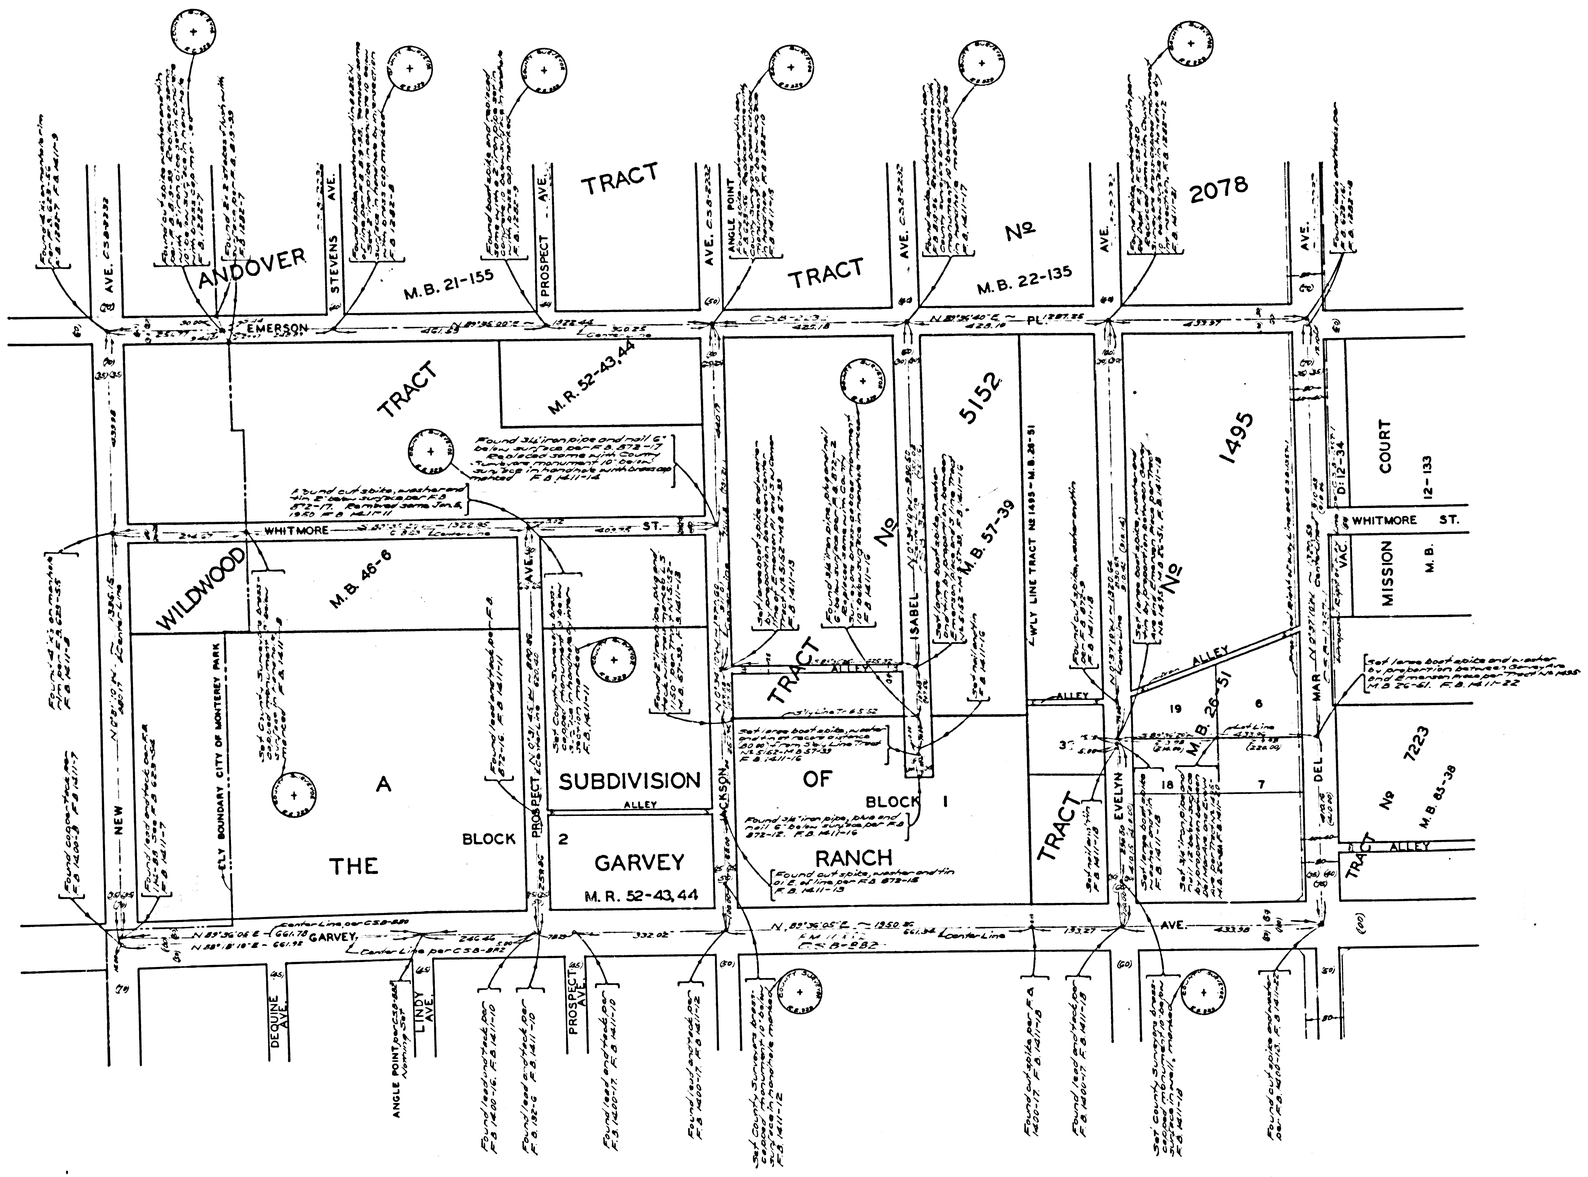

COUNTY OF LOS ANGELES
MAP OF
STREETS IN THE EVELYN AVENUE SANITARY SEWER DISTRICT

COUNTY SURVEYORS MAP Nº B-2233
SCALE: 1 INCH = 100 FT.

JOB NUMBER 8351

C. E. ARNOLD ~ COUNTY SURVEYOR
SURVEYED - NOV. 1947

SURVEYED UNDER INSTRUCTIONS OF THE BOARD OF SUPERVISORS PER ORDER DATED FEB. 26, 1947

BEARINGS ARE BASED ON THE CALIFORNIA COORDINATE SYSTEM, ZONE 7, PER CHAPTER 1307, STATUTES 1947. SEE C.S. 8423

F.B. 1411-5-23

FIELD WORK BY . . . . J.J. LANIGAN
OFFICE WORK BY . . . . . C.W. COX
CHECKED BY . . . . . K.R. McPHERSON

INDEX 44

THIS SURVEY MADE TO ESTABLISH CENTER LINES ON THE STREETS IN THIS AREA PRELIMINARY TO CONSTRUCTION OF SEWERS IN THE EVELYN AVE. SANITARY SEWER DISTRICT. (C.I. JOB Nº 1214)

CSB-2233
A1 of A1