


CONSULT SURVEYORS P&B NO. B-5588

CONSULT SURVEYORS P&B NO. B-5588

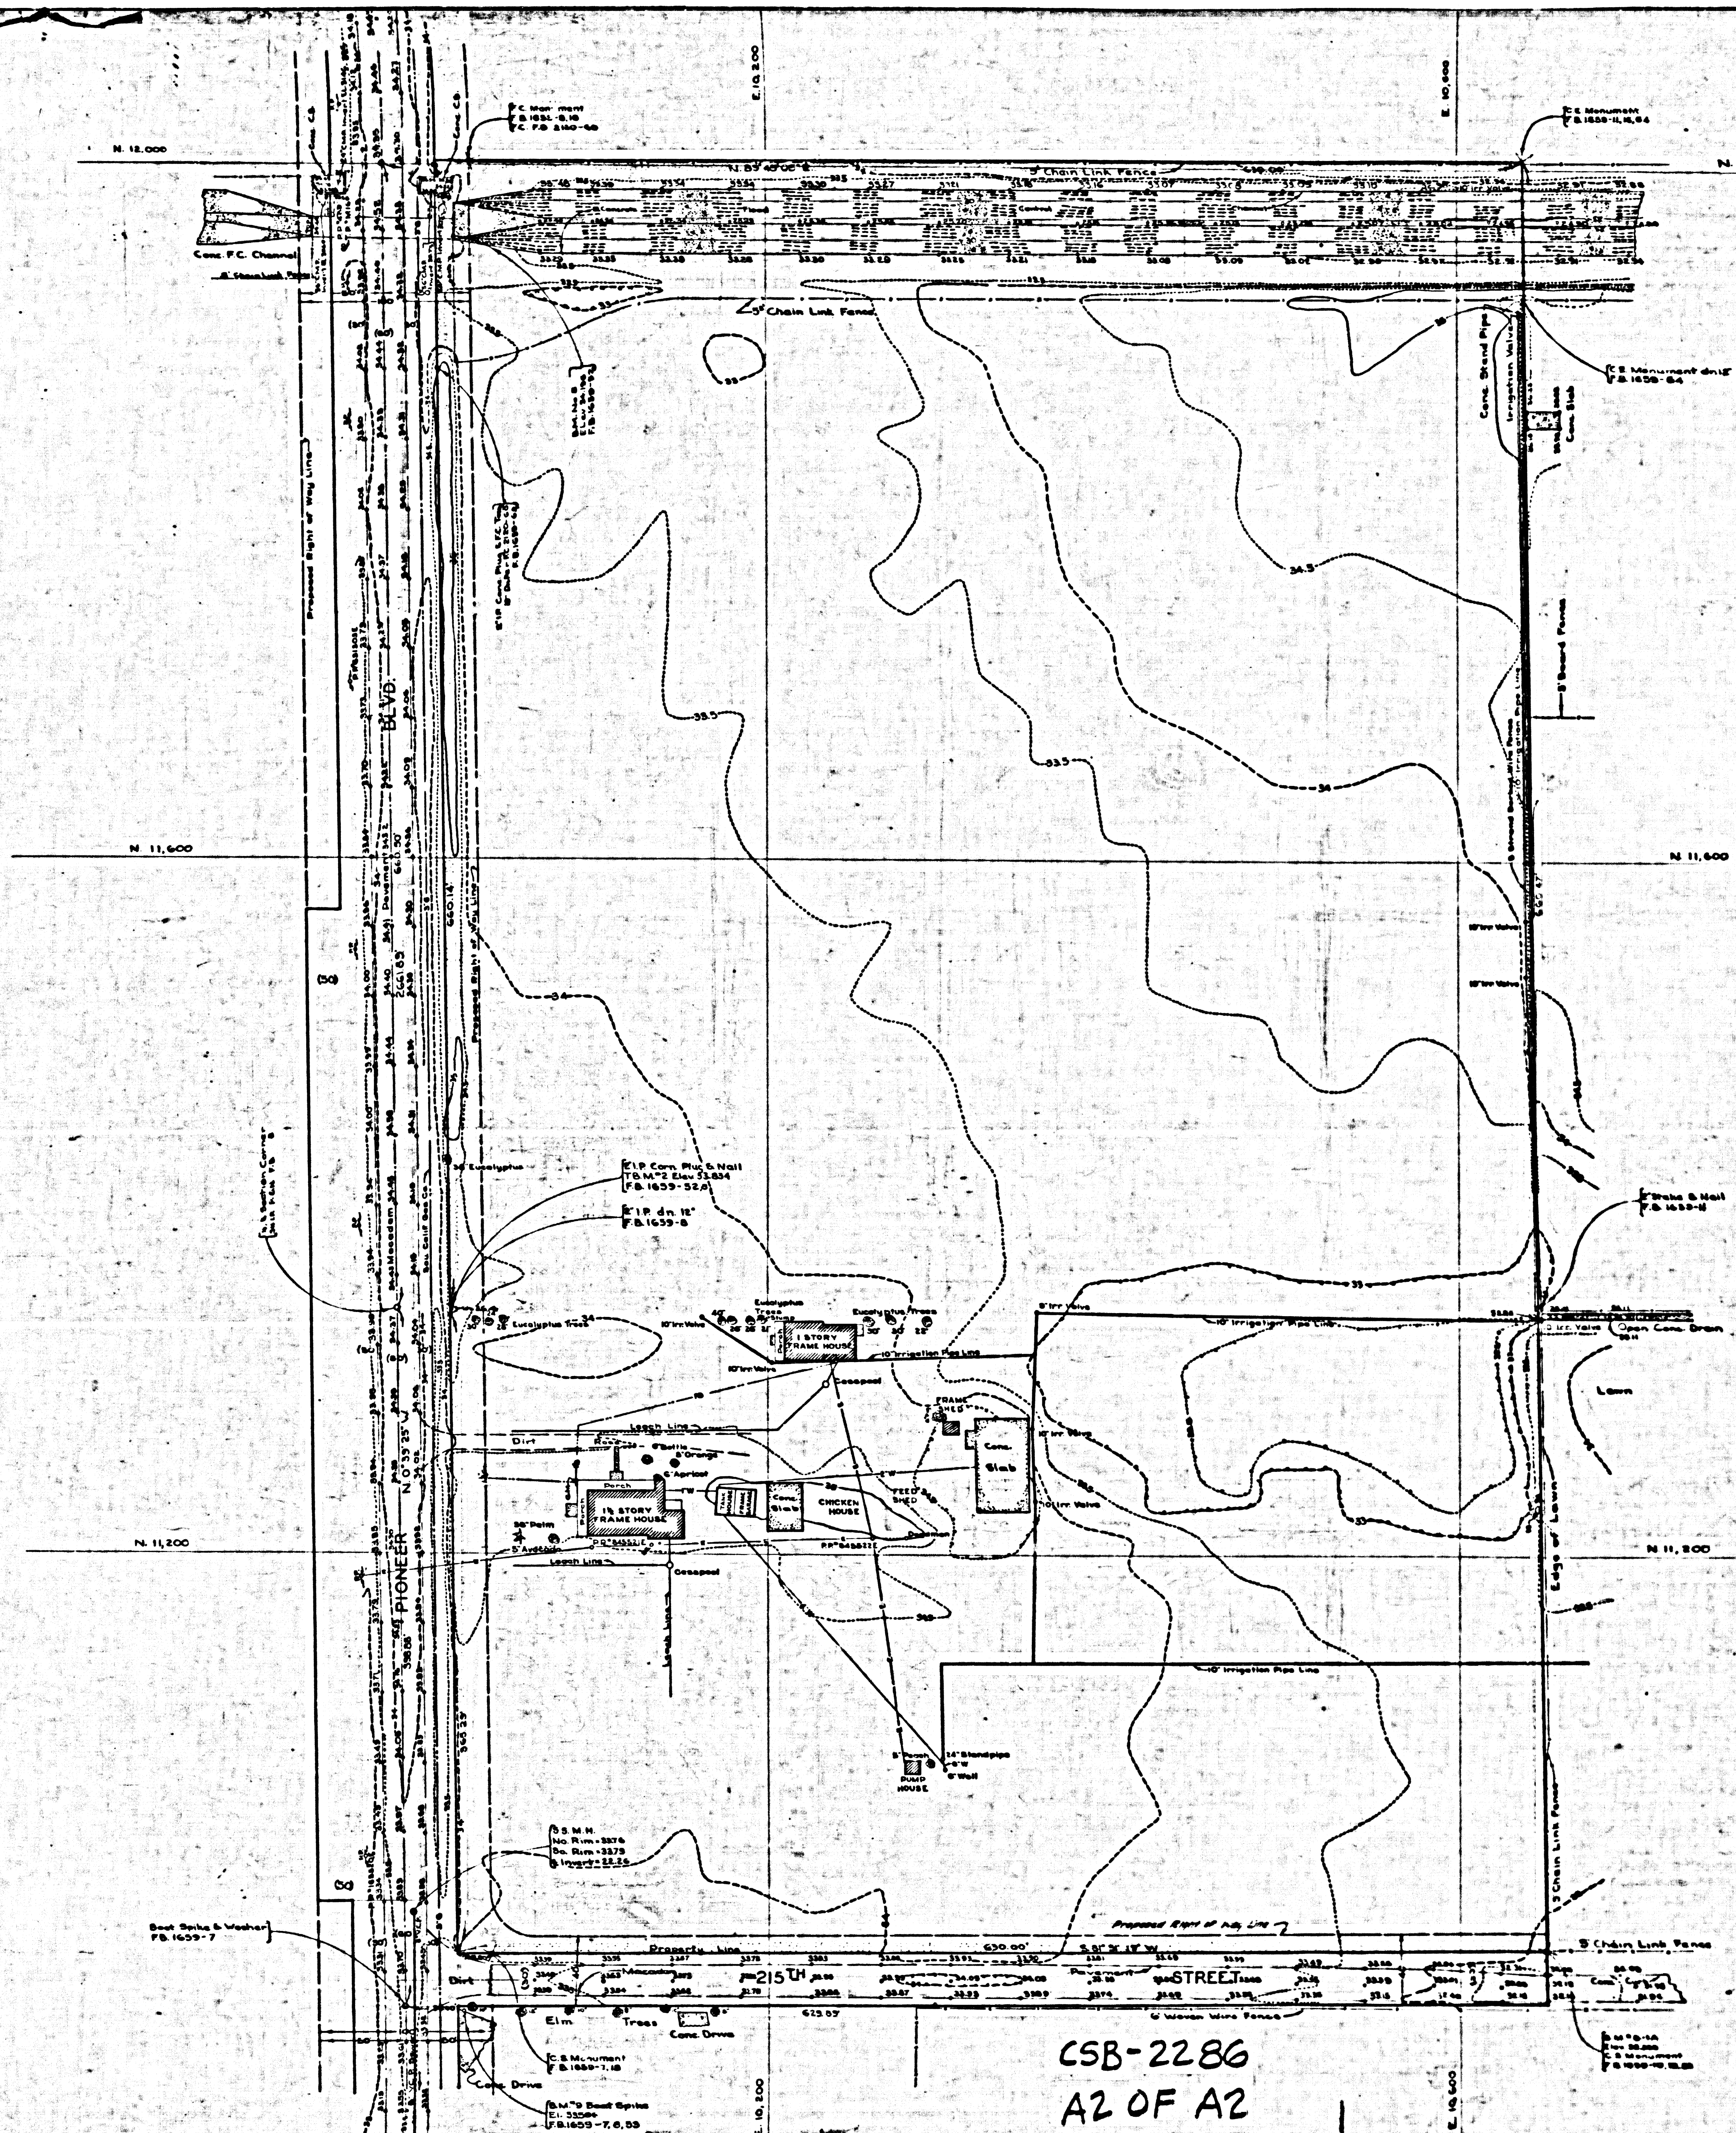

CSB-2286
A2 OF A2

MARGINAL MAP
SHOWING
TOPOGRAPHY
SCALE: 1 INCH = 40 FT.
FIELD WORK BY.....C. A. BENSON
OFFICE WORK BY.....J. M. DONG
CHECKED BY.....R. E. SHYDER
FIELD BOOK 1050
PT. SHEET E-494
DATUM-MEAN SEA LEVEL
NOTE:
THE ROAD DEPT. HAS NO PRESENT
PLANS FOR THE FUTURE IMPROVEMENT
OF PIONEER BLVD OR 215TH STREET.
MARCH 1951
ELEVATIONS SHOWN HEREIN ARE BASED
UPON THE L.A. COUNTY PRISM LEVEL
NET B.M. 5-13
REMARKS: BY E. MORGAN 11-1-50
CHECKED BY T.M. DOWLING 11-1-50
SERIES B, 2 & 3 11-1-50

