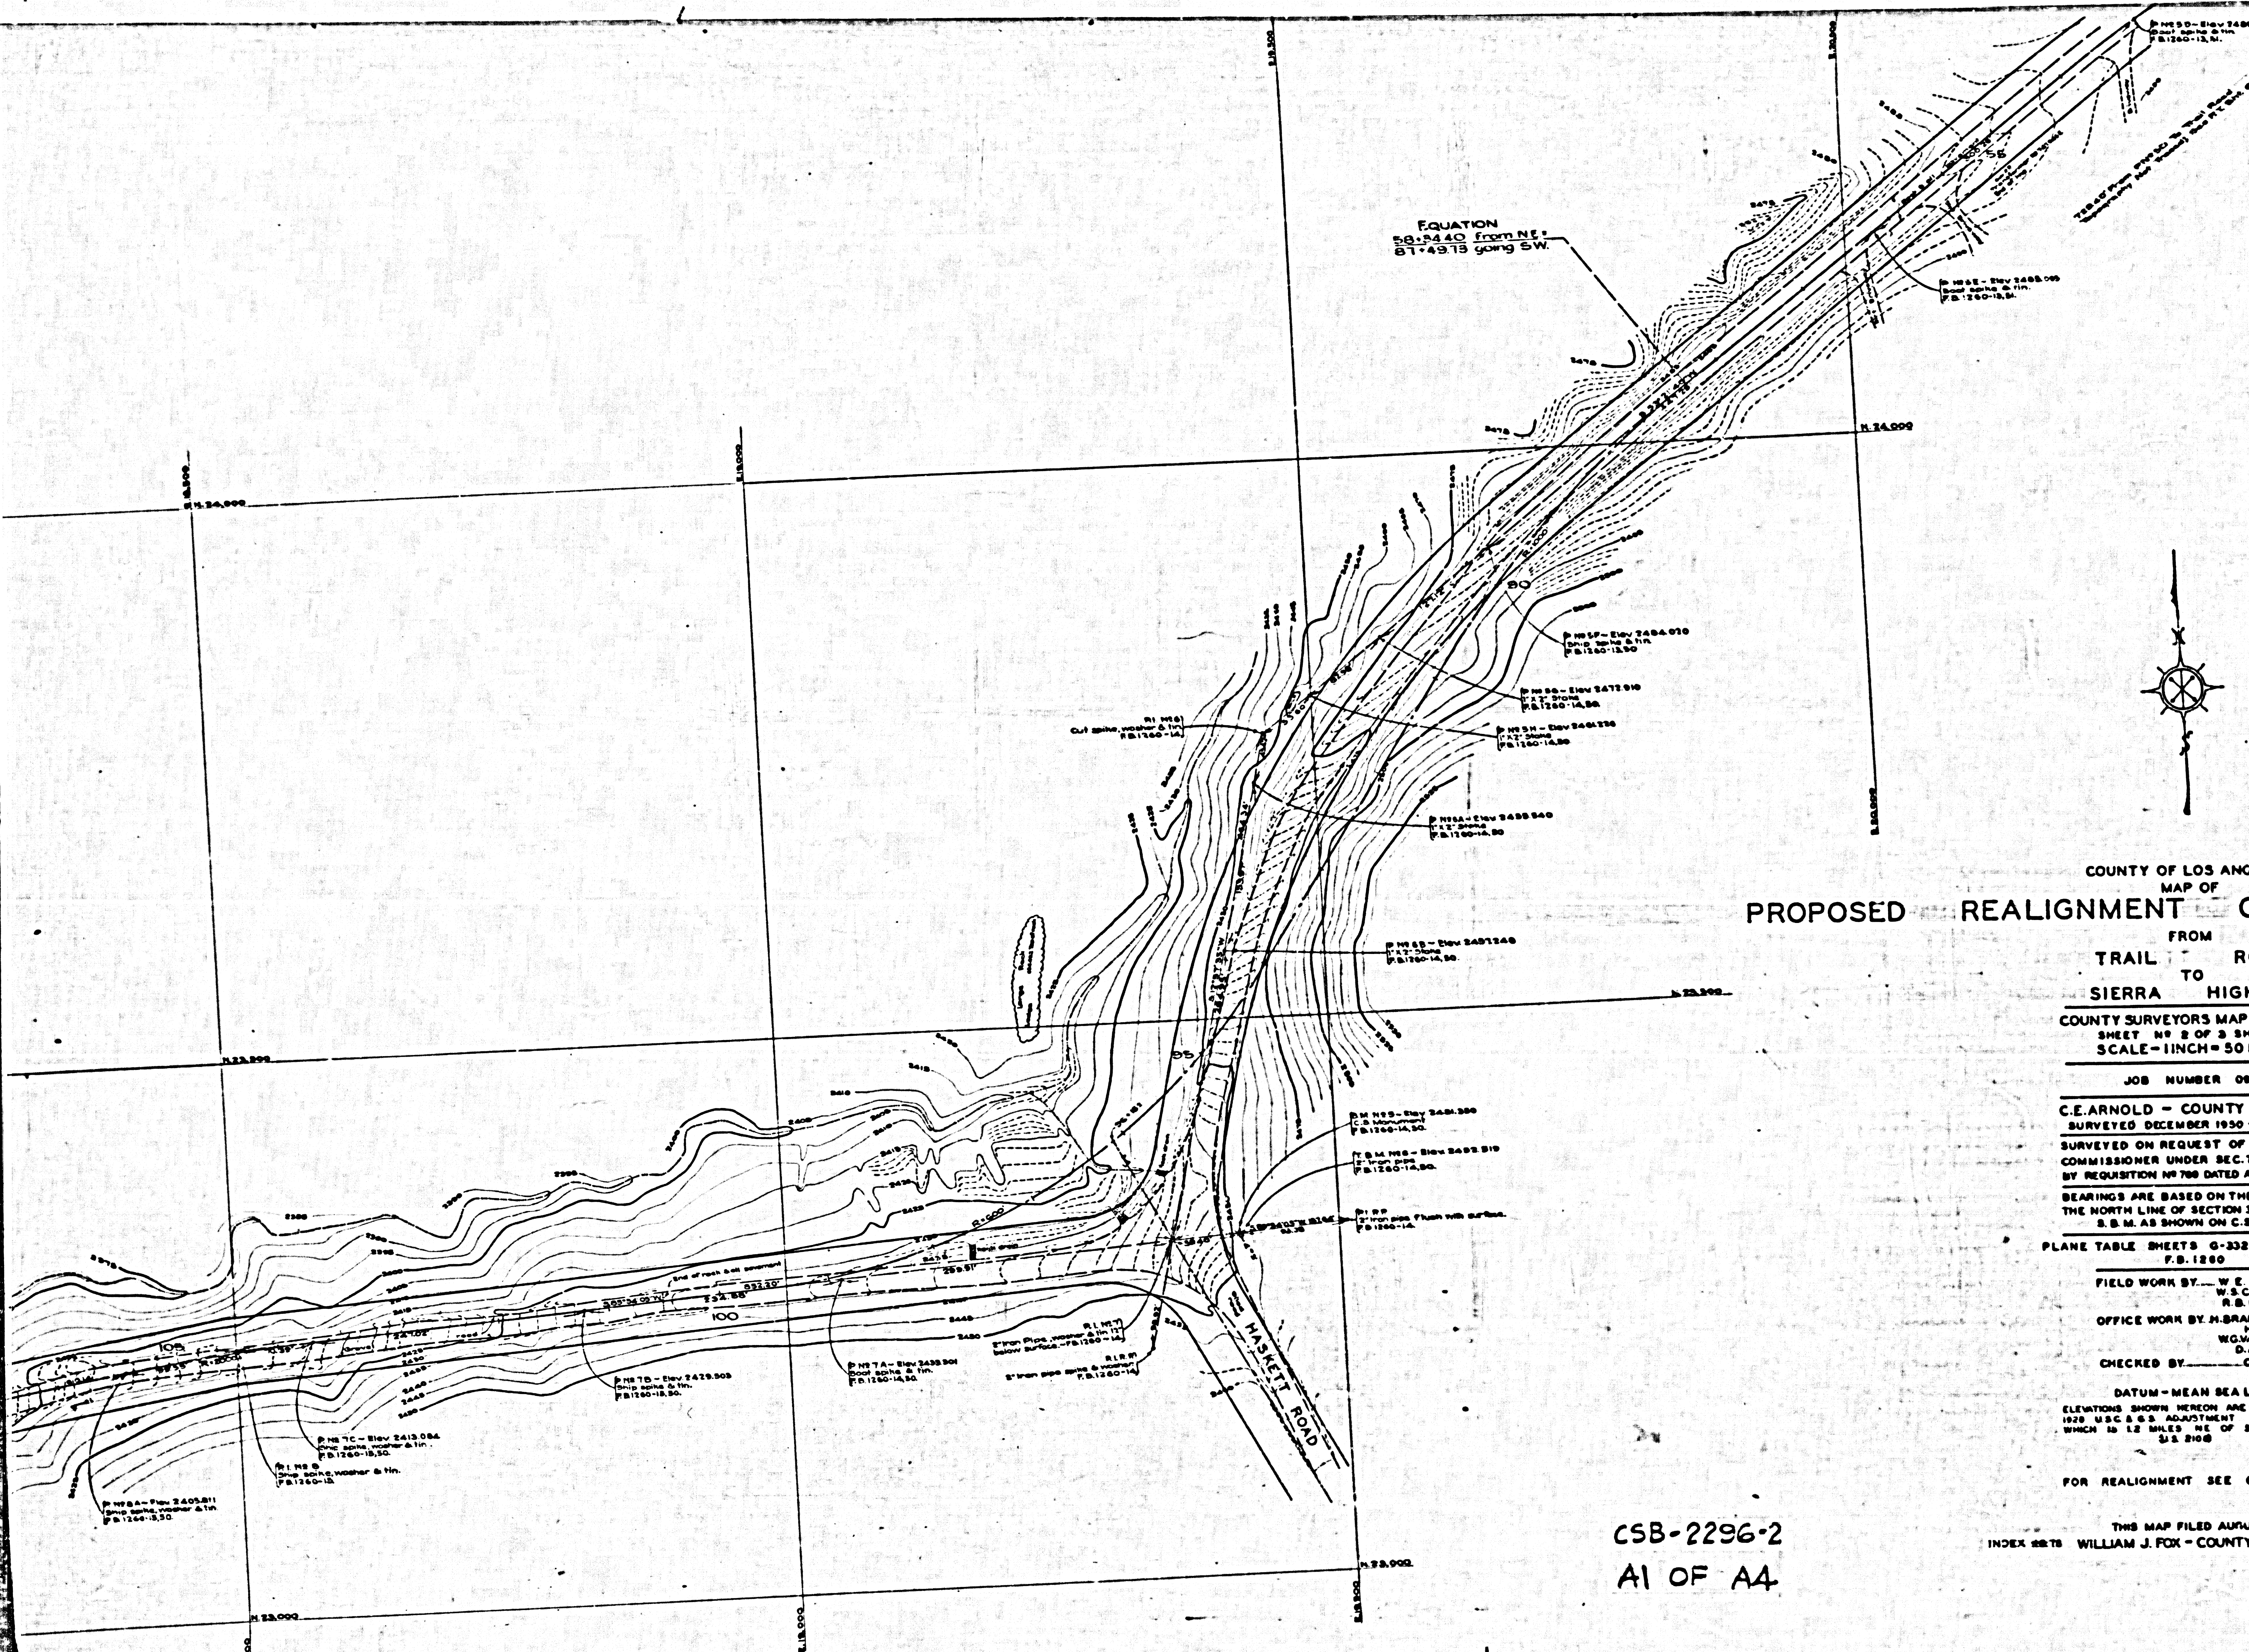

COUNTY OF LOS ANGELES
MAP OF

PROPOSED REALIGNMENT OF DAVENPORT ROAD

FROM
TRAIL ROAD
TO
SIERRA HIGHWAY

COUNTY SURVEYORS MAP Nº B-2296
SHEET Nº 2 OF 3 SHEETS
SCALE - 1 INCH = 50 FEET

JOB NUMBER 0989

C.E.ARNOLD - COUNTY SURVEYOR
SURVEYED DECEMBER 1950 - MAY 1951

SURVEYED ON REQUEST OF THE ROAD COMMISSIONER UNDER SEC.79 ORD. 4099 BY REQUISITION Nº 789 DATED AUGUST 18, 1950

BEARINGS ARE BASED ON THE BEARING OF THE NORTH LINE OF SECTION 33.T.5N.R.14W. S.B.M. AS SHOWN ON C.S. 8881-1.

PLANE TABLE SHEETS G-332 TO G-335 INCL.
F.B. 1260

FIELD WORK BY W. E. BRADEN
W.S. COWHERD
R.B. HOBSON

OFFICE WORK BY H. BRADSTREET
H.H. DONG
W.G. VAN DEREN
D.A. WHITE

CHECKED BY C.J. GALLI

DATUM - MEAN SEA LEVEL

ELEVATIONS SHOWN HEREON ARE BASED ON THE 1929 U.S.C.& G.S. ADJUSTMENT OF U.S.G.S B.M. WHICH IS 1.2 MILES NE OF SOLAMINT STORE.
U.S. 2108

FOR REALIGNMENT SEE C.S.B - 2296 - 1

THIS MAP FILED AUGUST 1952
INDEX 2873 WILLIAM J. FOX - COUNTY SURVEYOR

CSB-2296-2
A1 OF A4

P. No 13F – Elev 2280.090
1"x2" Stake
F.B.1260-18.49
P. No 13E – Elev. 2281.719
1"x2" Stake
F.B.1260-18.49.
P. No 13D – Elev. 2287.283
1"x2" Stake
F.B.1260-18.49.
P. No 13C – Elev. 2279.944
1"x2" Stake
F.B.1260-18.49.
1923.00'
196.50'
125
201.14'
N.79°08'25"W.
120
115
110
105
P. No 12-A – Elev 2334.296
Ship spike, washer & tin.
F.B.1260-17, 49.
P.I. No 12
1"x2" Stake
F.B.1260-17.
P. No 10-A – Elev 2364.794
1"x2" Stake
F.B.1260-16.50
P.I. No 10
1"x2" Stake
F.B.1260-16.
N.85°32'40"W
156.22'
R=800'
N.23,000
N.24,000

CSB-2296-2
A2 OF A4

ABANDONED BORAX MINE
Rock cliff
135
140
130
145
125
SECTION 32
SECTION LINE
N.2°27'00"W.
SECTION 33
N.79°08'23"W.
P.№13H–Elev.2258.834
1"X2" Stake
F.B.1260-18.49.
P.№136-1–Elev.2286.680
1"X2" Stake
F.B.1260-18.49.
P.№136–Elev.2281.429
1"X2" Stake
F.B.1260-18.49
P.№131–Elev.2231.718
1"X2" Stake
F.B.1260-18.49.
P.№13J–Elev.2196.289
1"X2" Stake
F.B.1260-18.48.
Intersection–Elev.2250.093
1"X2" Stake
F.B.1260-31.49.
B.M.№4–Elev.2239.926
C.S.Monument
F.B.1260-49.
N.23,500
N.24,500
E.15,500
E.16,000
E.15,000
E.14,500

CSB-2296-2
A3 OF A4

SHEET No 2 OF 3 SHEETS
COUNTY SURVEYOR'S MAP No B-2296

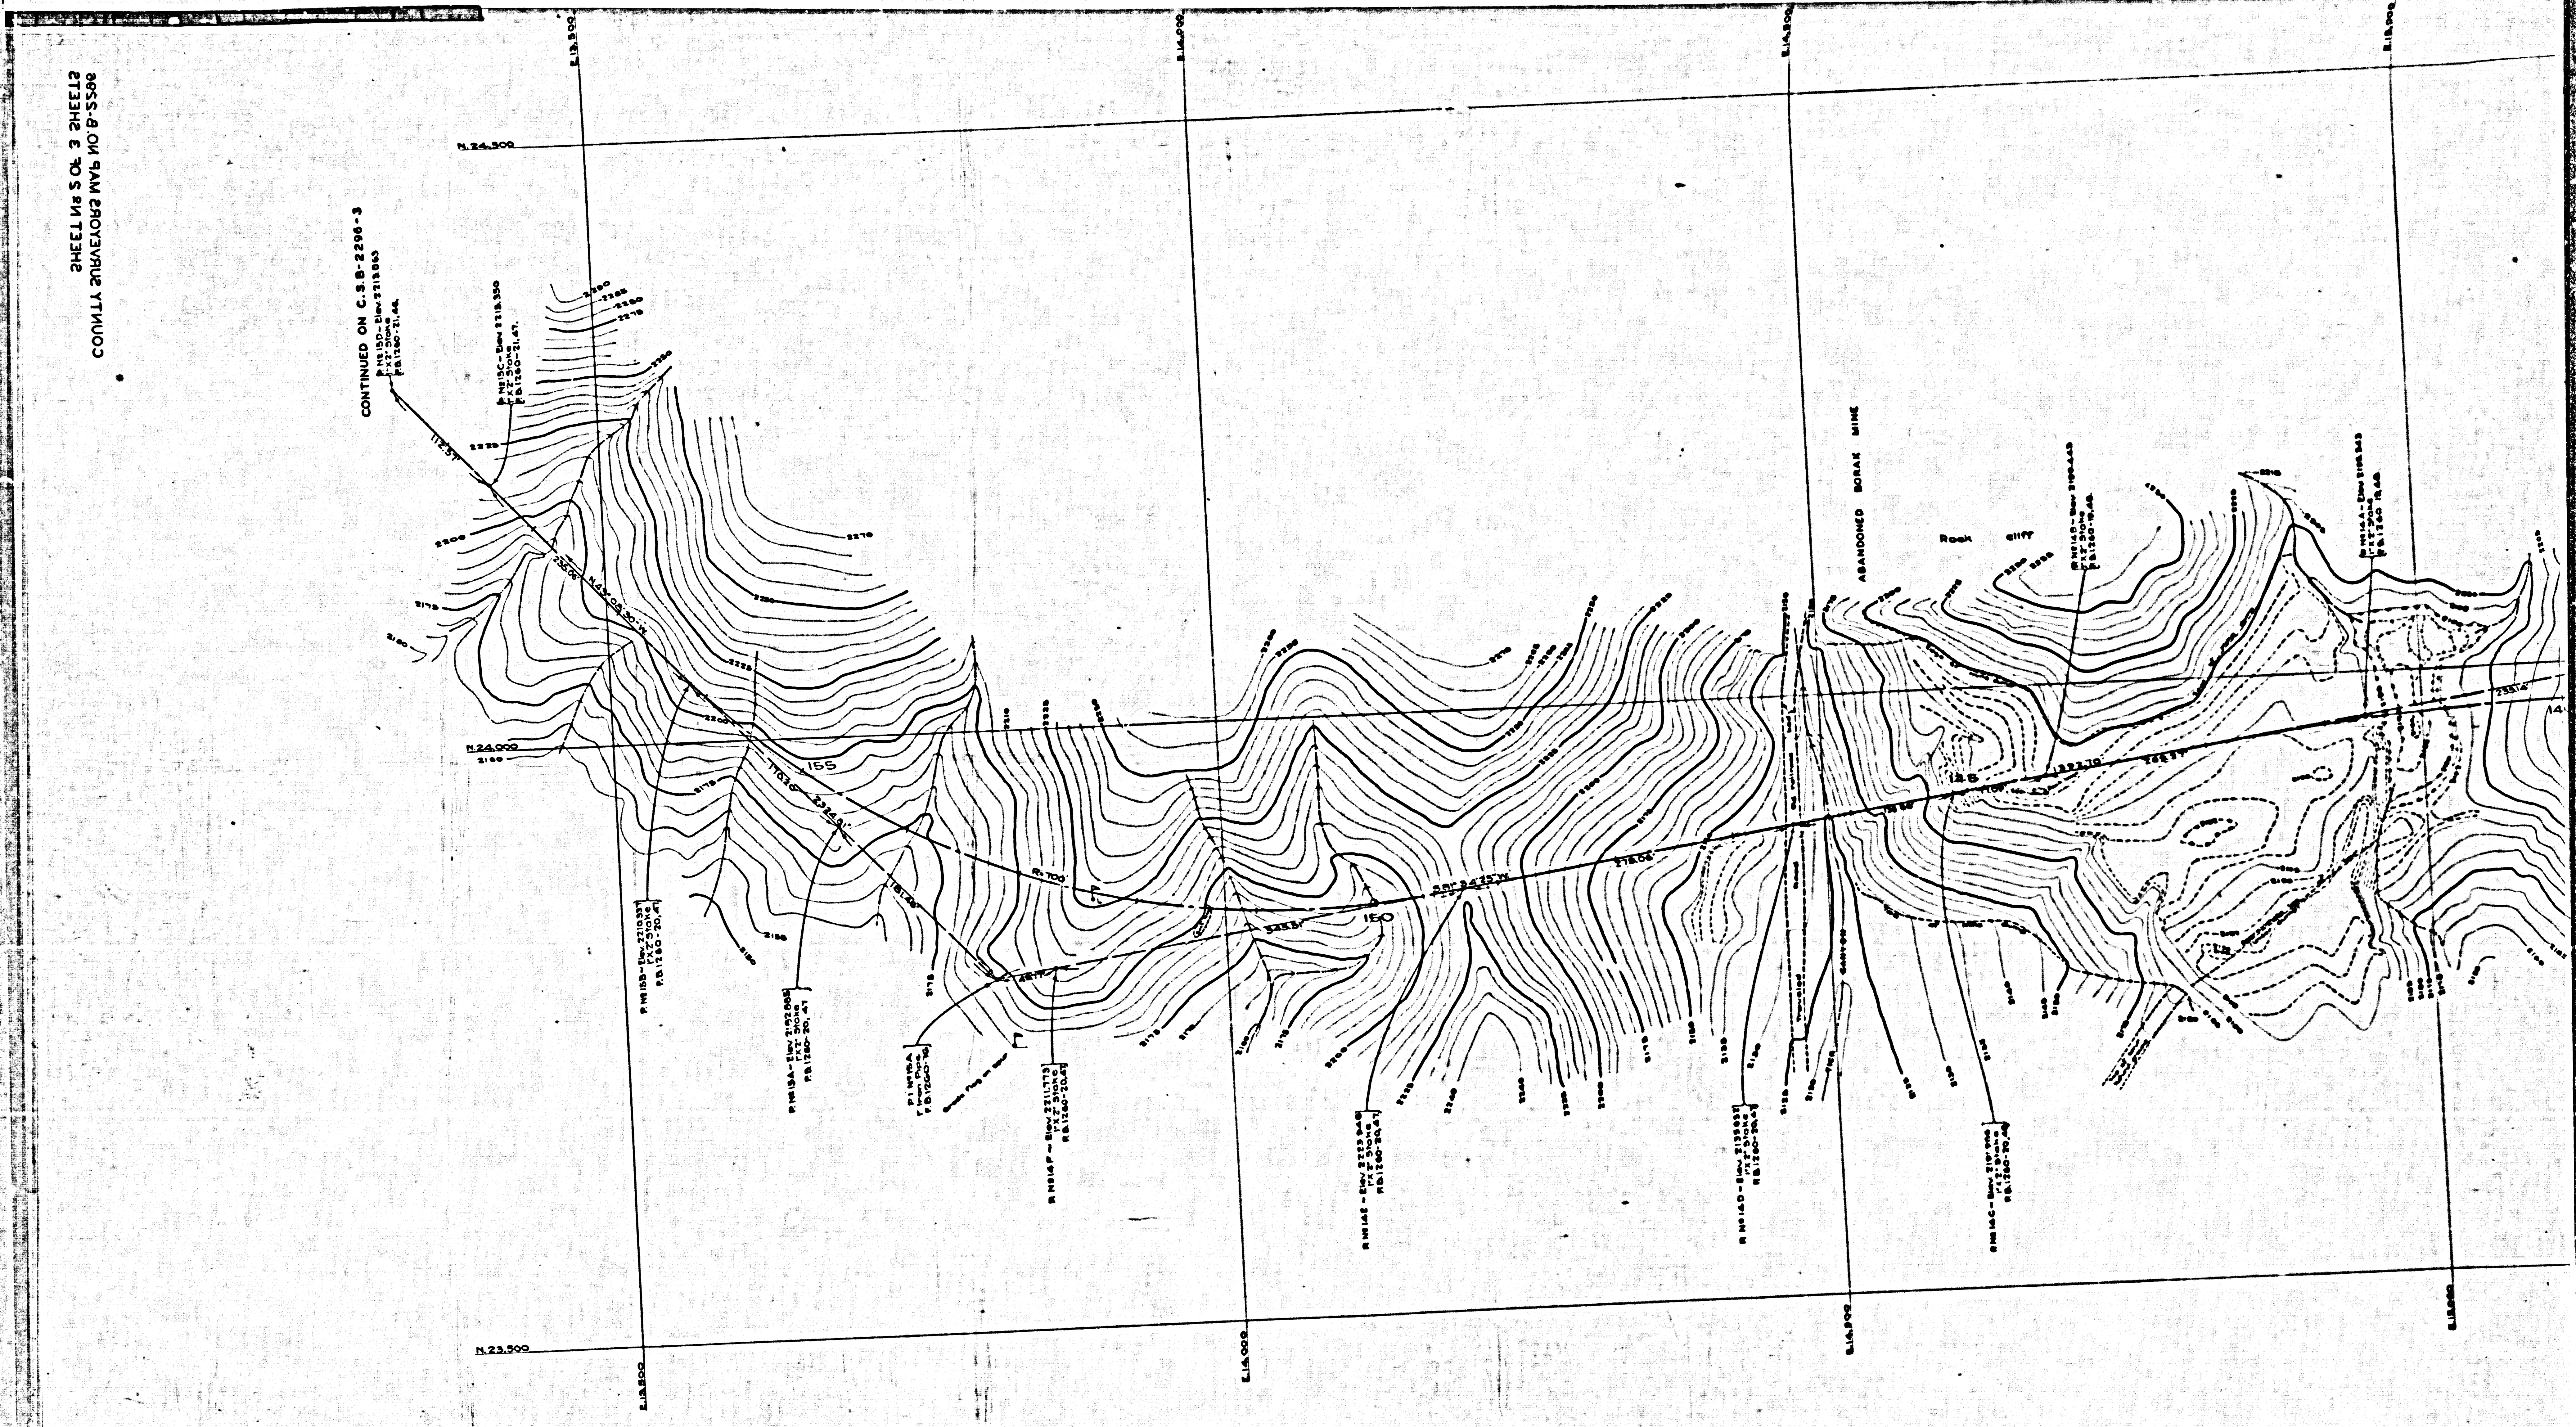
CONTINUED ON C.S.B-2296-3
N.24,500
N.24,000
N.23,500
E.13,500
E.14,000
E.14,500
E.15,000
155
150
ABANDONED BORAX MINE
Rock cliff

COUNTY SURVEYOR'S MAP No B-2296
SHEET No 2 OF 3 SHEETS

CSB-2296-2
A4 OF A4