


AM 2ROY3VIRU2 YTHUOC

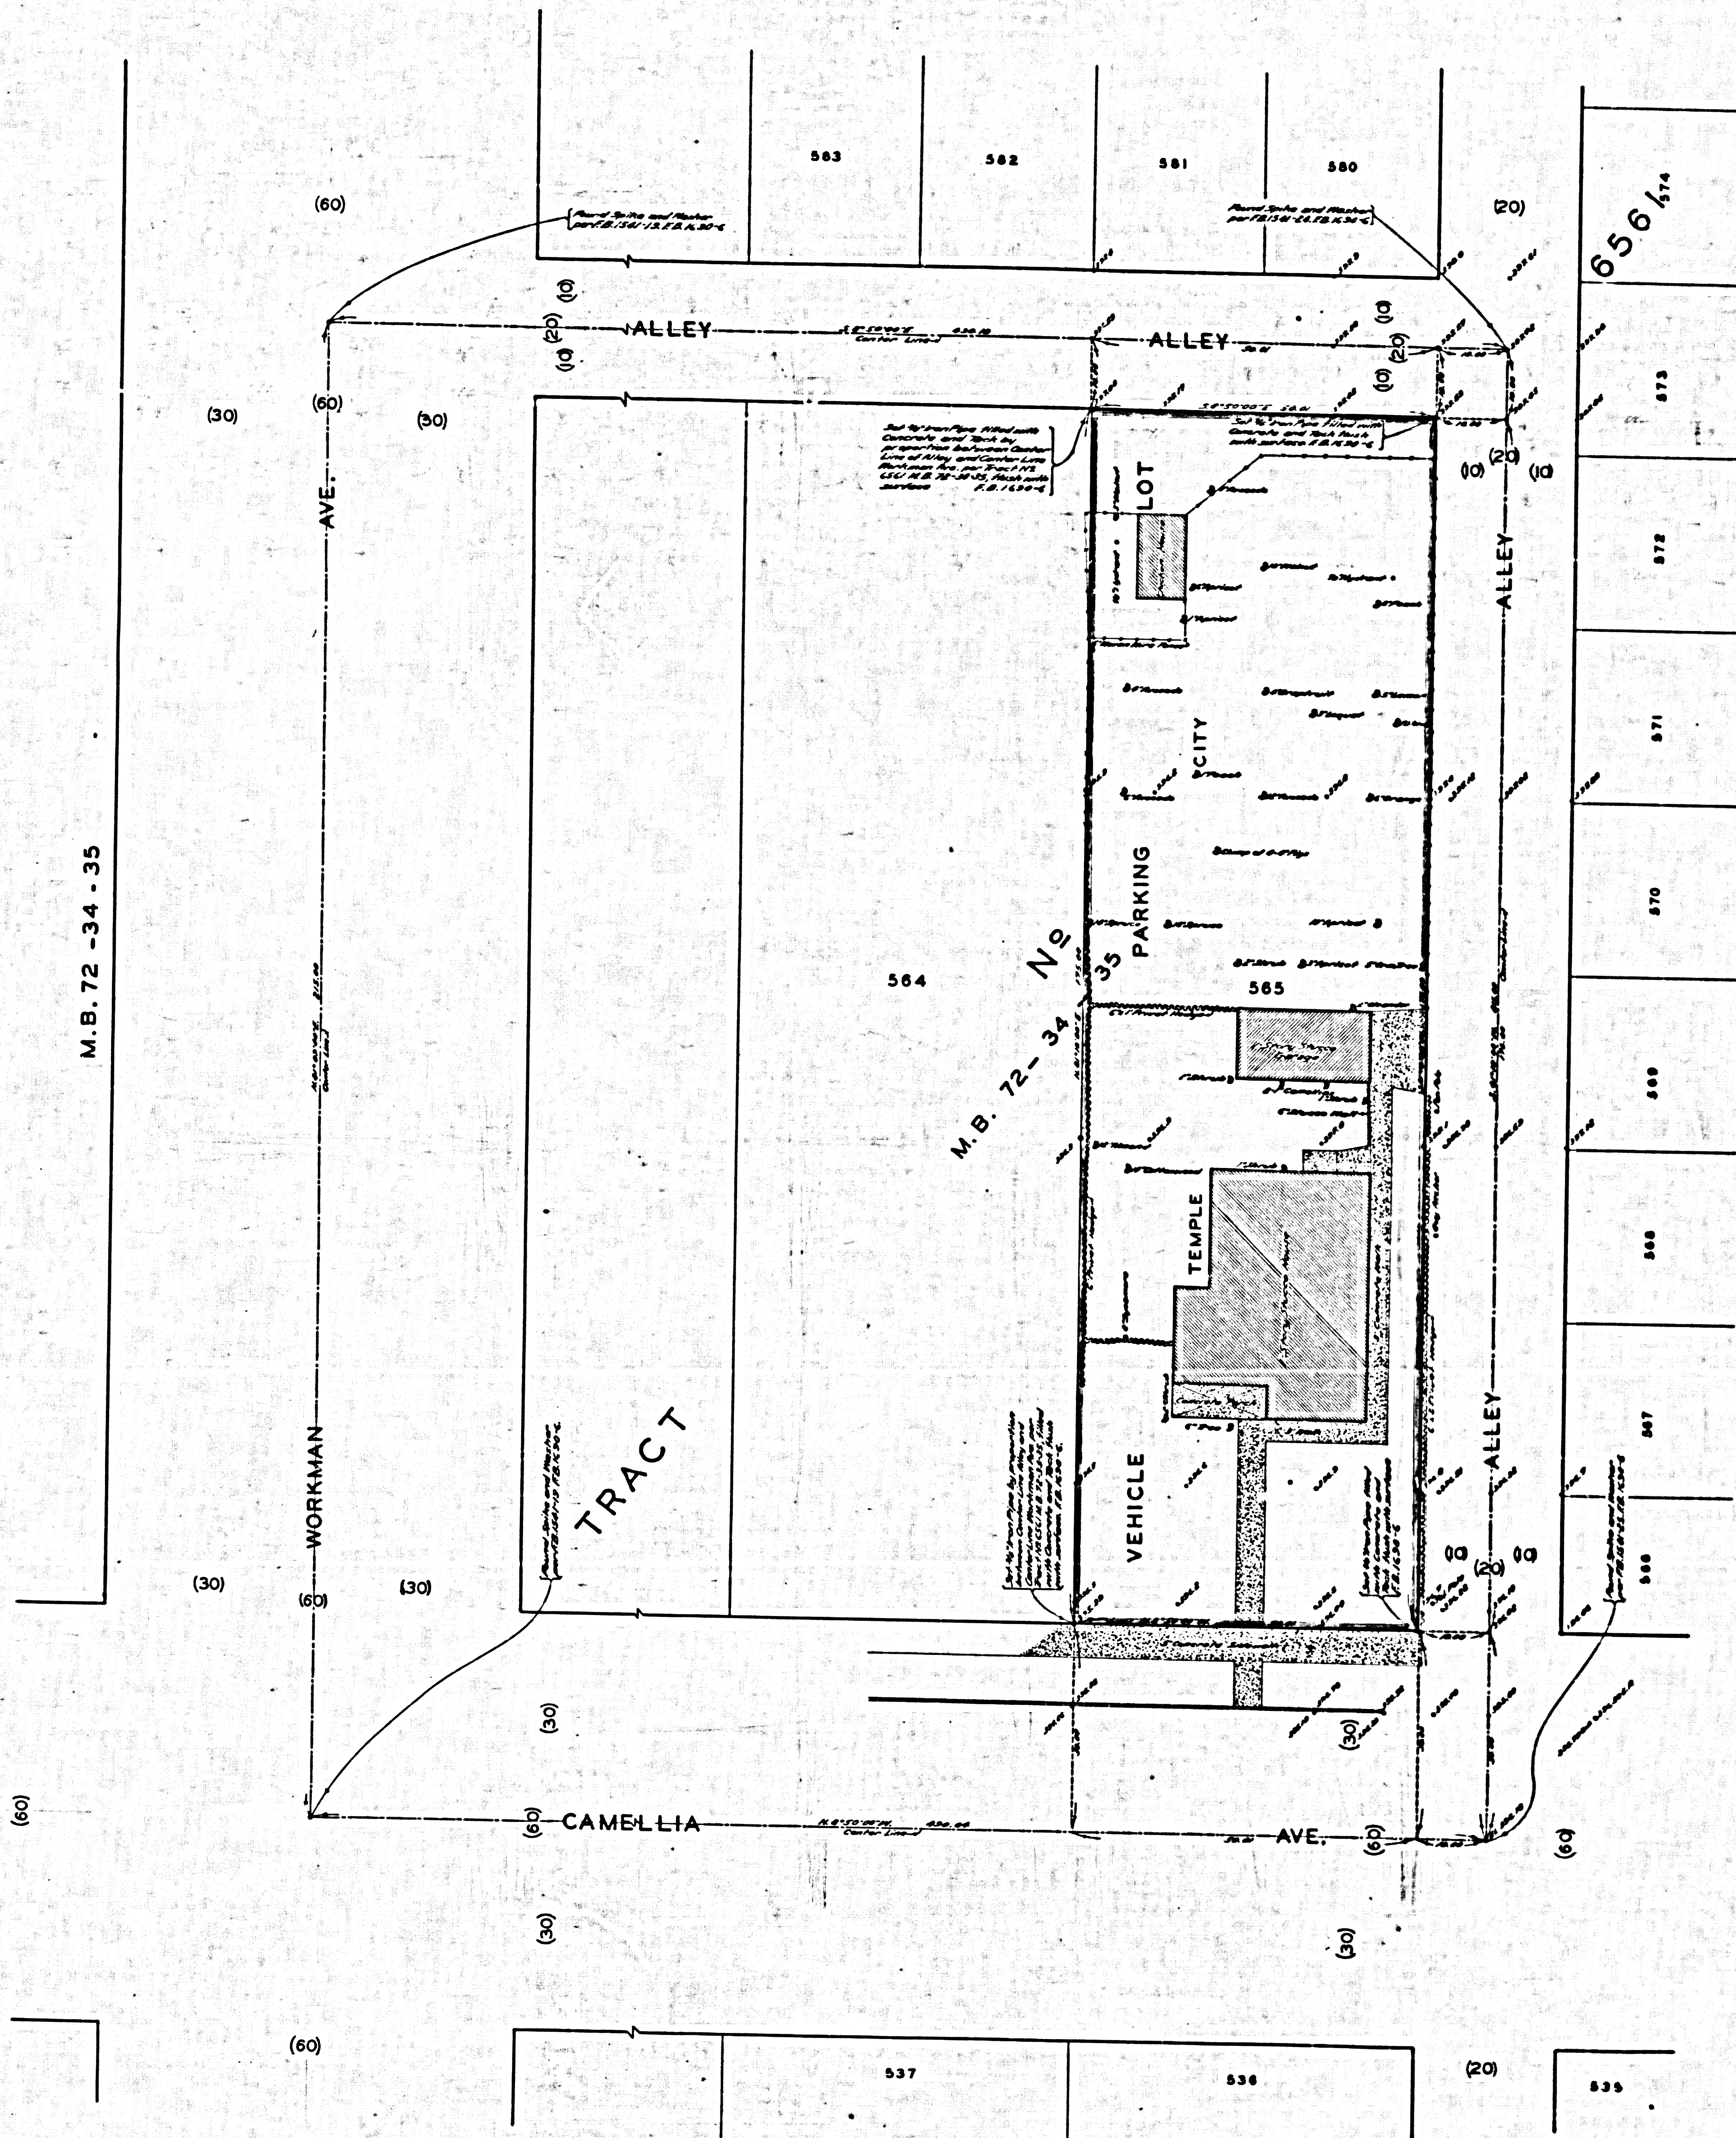

COUNTY OF LOS ANGELES
MAP OF
VEHICLE PARKING LOT
TEMPLE CITY
BEING
LOT 565 TRACT N^o 6561 M.R.72-34-35
IN
VEHICLE PARKING DISTRICT N^o 1
COUNTY SURVEYORS MAP N^o B-2305
SCALE: 1 INCH = 10 FT.

JOB NUMBER 2901
C.E. ARNOLD - COUNTY SURVEYOR
SURVEYED JUNE - JULY 1951
SURVEYED UNDER INSTRUCTIONS OF THE
BOARD OF SUPERVISORS PER ORDER DATED
MAY 18TH 1951 AND REQUEST OF THE
DIVISION ENGINEER OF CONSTRUCTION
AND STORM DRAIN DIVISION JUNE 11TH 1951
BEARINGS ARE BASED ON THE BEARING OF
TEMPLE AVE. PER TRACT N^o 6561 M.B. 72-34-35
E.B. 1990-8-12
FIELD WORK BY M.A. VAN DEREN
OFFICE WORK BY A.C. WILSON
CHECKED BY A.M. DREW

CSB-2305
A1 OF A1