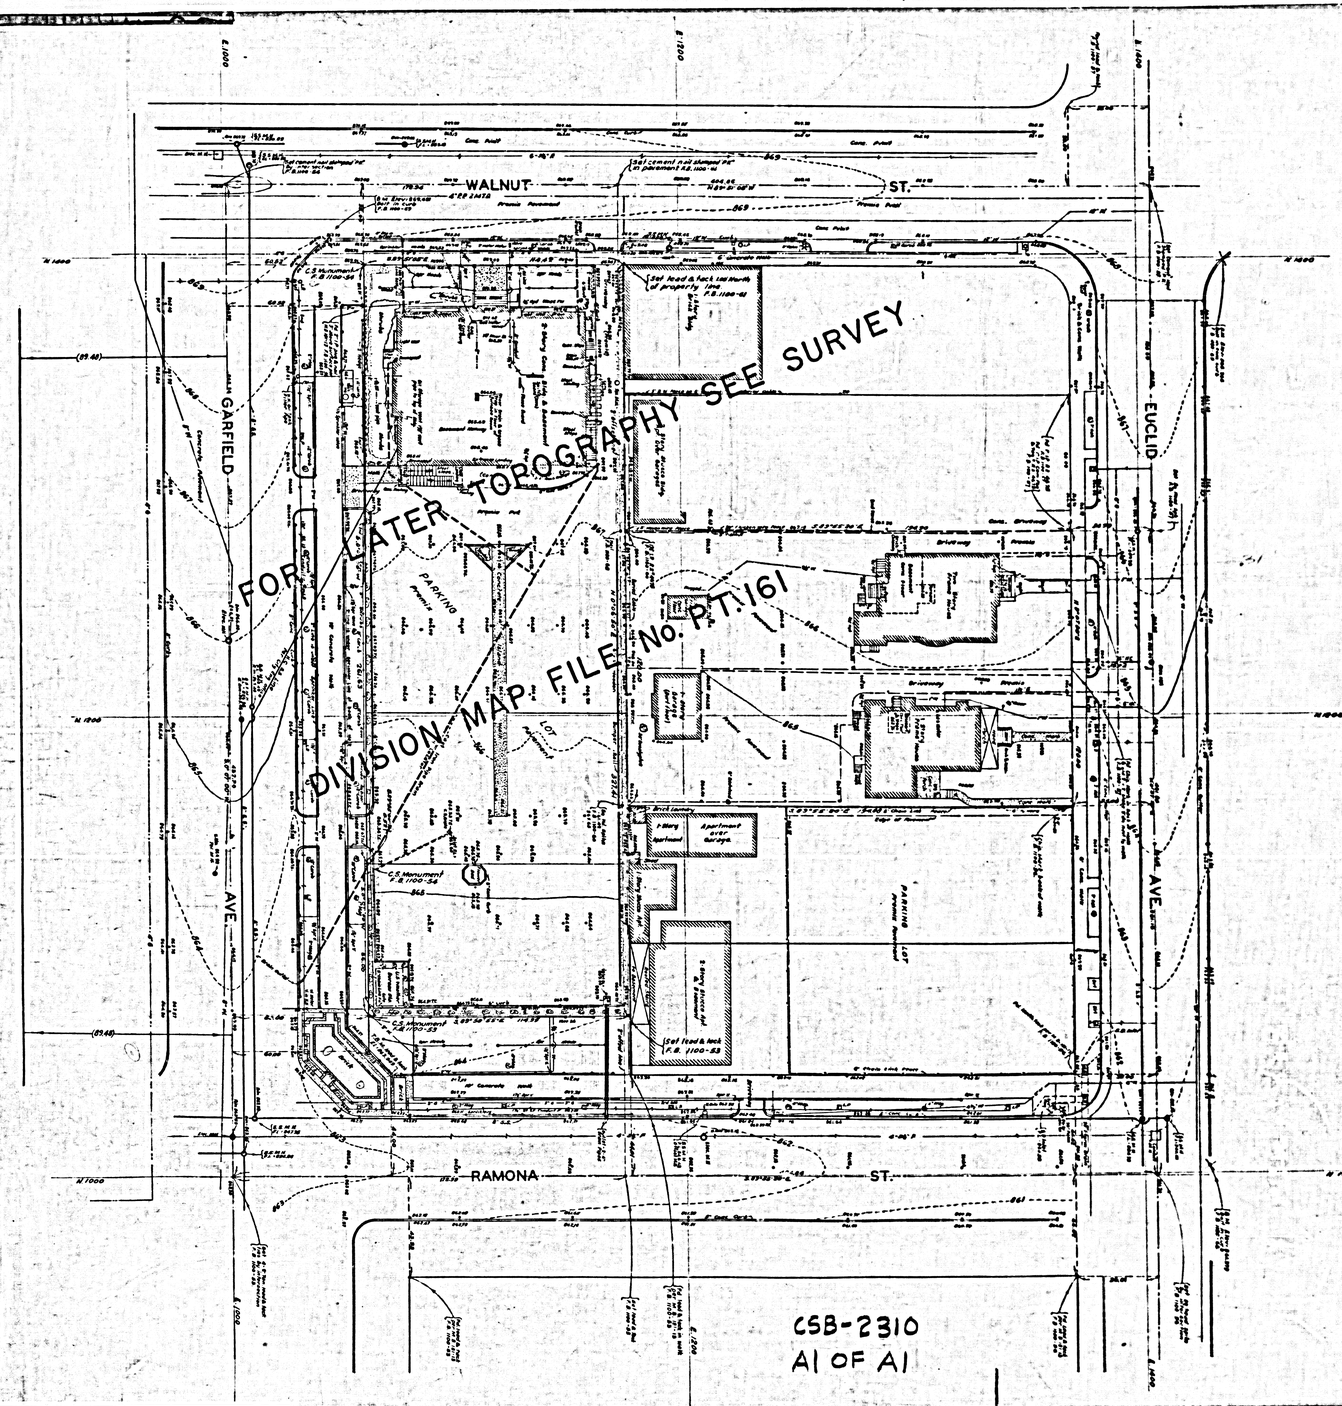

COUNTY OF LOS ANGELES
TOPOGRAPHIC MAP
OF

PASADENA CIVIC CENTER

BEING
PORTIONS OF LOTS 7 & 8, BLOCK C,
SAN PASQUAL TRACT M.R. 3-315 AND
LOTS 7 & 8, OGDENS SUB. M.R. 14-39

COUNTY SURVEYORS MAP NO. B-2310
SCALE: 1 INCH=20FT.

JOB NUMBER 8619

C. E. ARNOLD ~ COUNTY SURVEYOR
SURVEYED AUGUST 1951

SURVEYED ON REQUEST OF THE CHIEF MECHANICAL ENGINEER, UNDER SEC. 78, ORD. 4099, BY LETTER DATED JULY 13, 1951.

BEARINGS ARE BASED ON THE BEARING OF GARFIELD AVE. AS SHOWN ON MAP OF PASADENA CIVIC CENTER PER M.B. 191-13

PLANE TABLE SHEET
E-374
F.B. 1100

FIELD WORK BY W. E. BRADEN
OFFICE WORK BY W. G. VAN DEREN
C. E. BROWN
D. E. MACPHERSON
CHECKED BY H. N. BRADSTREET

FOR SURVEY DATA SEE C.S. B-2290

THIS MAP FILED OCTOBER 1951
WILLIAM J. FOX ~ COUNTY SURVEYOR

INDEX = 8

DATUM MEAN SEA LEVEL
ELEVATIONS SHOWN HEREON ARE BASED ON THE 1934 U.S.C. & G.S. ADJUSTMENT OF U.S.C. & G.S. B.M. "R-96-1931" (U.S. 2029)