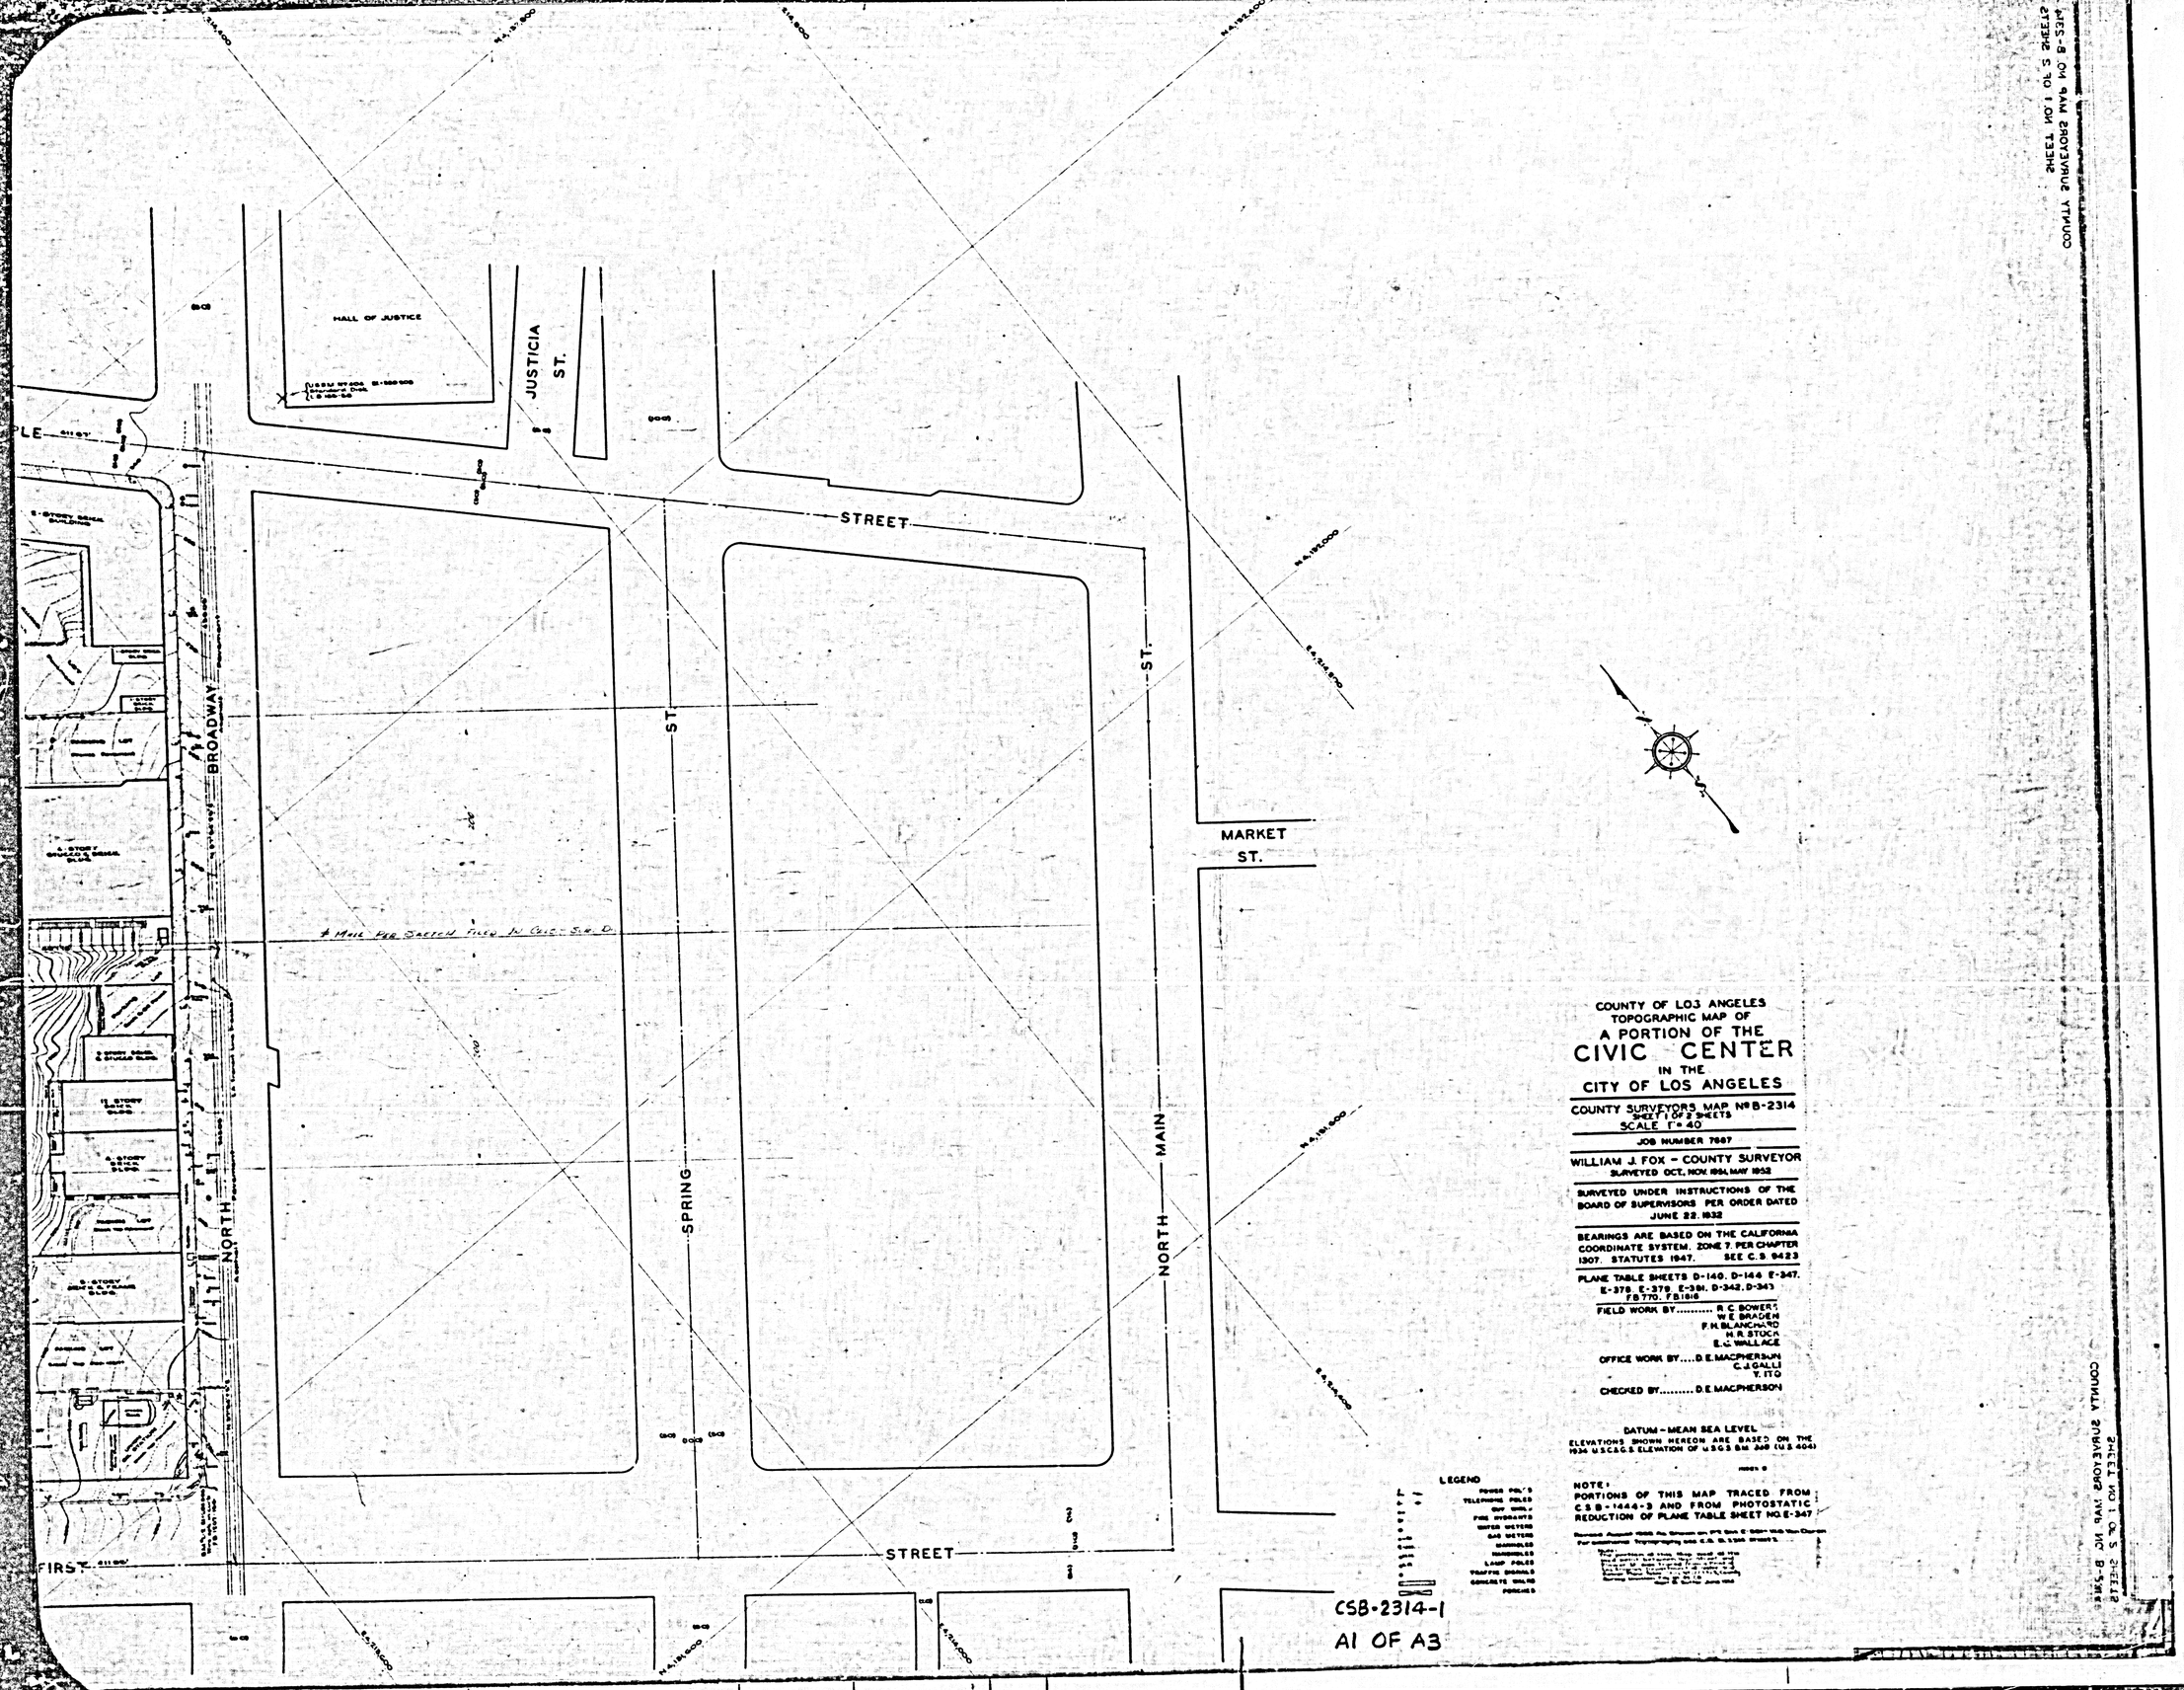

COUNTY OF LOS ANGELES
TOPOGRAPHIC MAP OF
A PORTION OF THE
CIVIC CENTER
IN THE
CITY OF LOS ANGELES

COUNTY SURVEYORS MAP Nº B-2314
SHEET 1 OF 2 SHEETS
SCALE 1"=40'

JOB NUMBER 7687

WILLIAM J. FOX - COUNTY SURVEYOR
SURVEYED OCT., NOV. 1951, MAY 1952

SURVEYED UNDER INSTRUCTIONS OF THE BOARD OF SUPERVISORS PER ORDER DATED JUNE 22, 1932

BEARINGS ARE BASED ON THE CALIFORNIA COORDINATE SYSTEM, ZONE 7, PER CHAPTER 1307, STATUTES 1947. SEE C.S. 9423

PLANE TABLE SHEETS D-140, D-144 E-347, E-378, E-379, E-391, D-342, D-343 FB770, FB1816

FIELD WORK BY..... R. C. BOWERS
W. E. BRADEN
F. H. BLANCHARD
H. R. STOCK
E. L. WALLACE

OFFICE WORK BY.... D. E. MACPHERSON
C. J. GALLI
Y. ITO

CHECKED BY..... D. E. MACPHERSON

DATUM - MEAN SEA LEVEL
ELEVATIONS SHOWN HEREON ARE BASED ON THE 1934 U.S.C.&G.S. ELEVATION OF U.S.G.S. B.M. 249 (U.S. 404)

NOTE:
PORTIONS OF THIS MAP TRACED FROM C.S.B.-1444-3 AND FROM PHOTOSTATIC REDUCTION OF PLANE TABLE SHEET NO. E-347

CSB-2314-1
A1 OF A3

COUNTY OF LOS ANGELES
SURVEYOR MAP NO. B-2314
SHEET 1 OF 1 SHEETS

TEMPLE
STREET
COURT
FIRST
STREET
BUNKER HILL AVE
GRAND AVE
OLIVE ST
HILL ST
TUNNEL ST
NORTH BROADWAY
SPRING ST
JUSTICIA ST.
HALL OF JUSTICE
PARKING LOT
Asphalt Pavement
1-STORY BRICK GARAGE
2-STORY BRICK BUILDING
2-STORY STUCCO & BRICK BLDG.
1-STORY BRICK BLDG.
1-STORY FRAME HOUSE
1-STORY FRAME APARTMENT
2-STORY FRAME APARTMENT
2-STORY BRICK BUILDING
2-STORY STUCCO APARTMENT
2-STORY FRAME APARTMENT
1-STORY FRAME APARTMENT
1-STORY FRAME HOUSE
1-STORY BRICK BLDG.
1-STORY FRAME GARAGE
1-STORY FRAME HOUSE
1-STORY BRICK BLDG.
1-STORY FRAME HOUSE
1-STORY FRAME HOUSE
1-STORY BRICK BLDG.
1-STORY BRICK BLDG.
1-STORY BRICK BLDG.
1-STORY FRAME HOUSE
1-STORY FRAME HOUSE
1-STORY FRAME HOUSE

COUNTY SURVEYORS MAP NO B-234
SHEET NO 1 OF 2 SHEETS

COUNTY SURVEYORS MAP NO B-234
SHEET NO 1 OF 2 SHEETS

CSB-2314-1
A3 OF A3