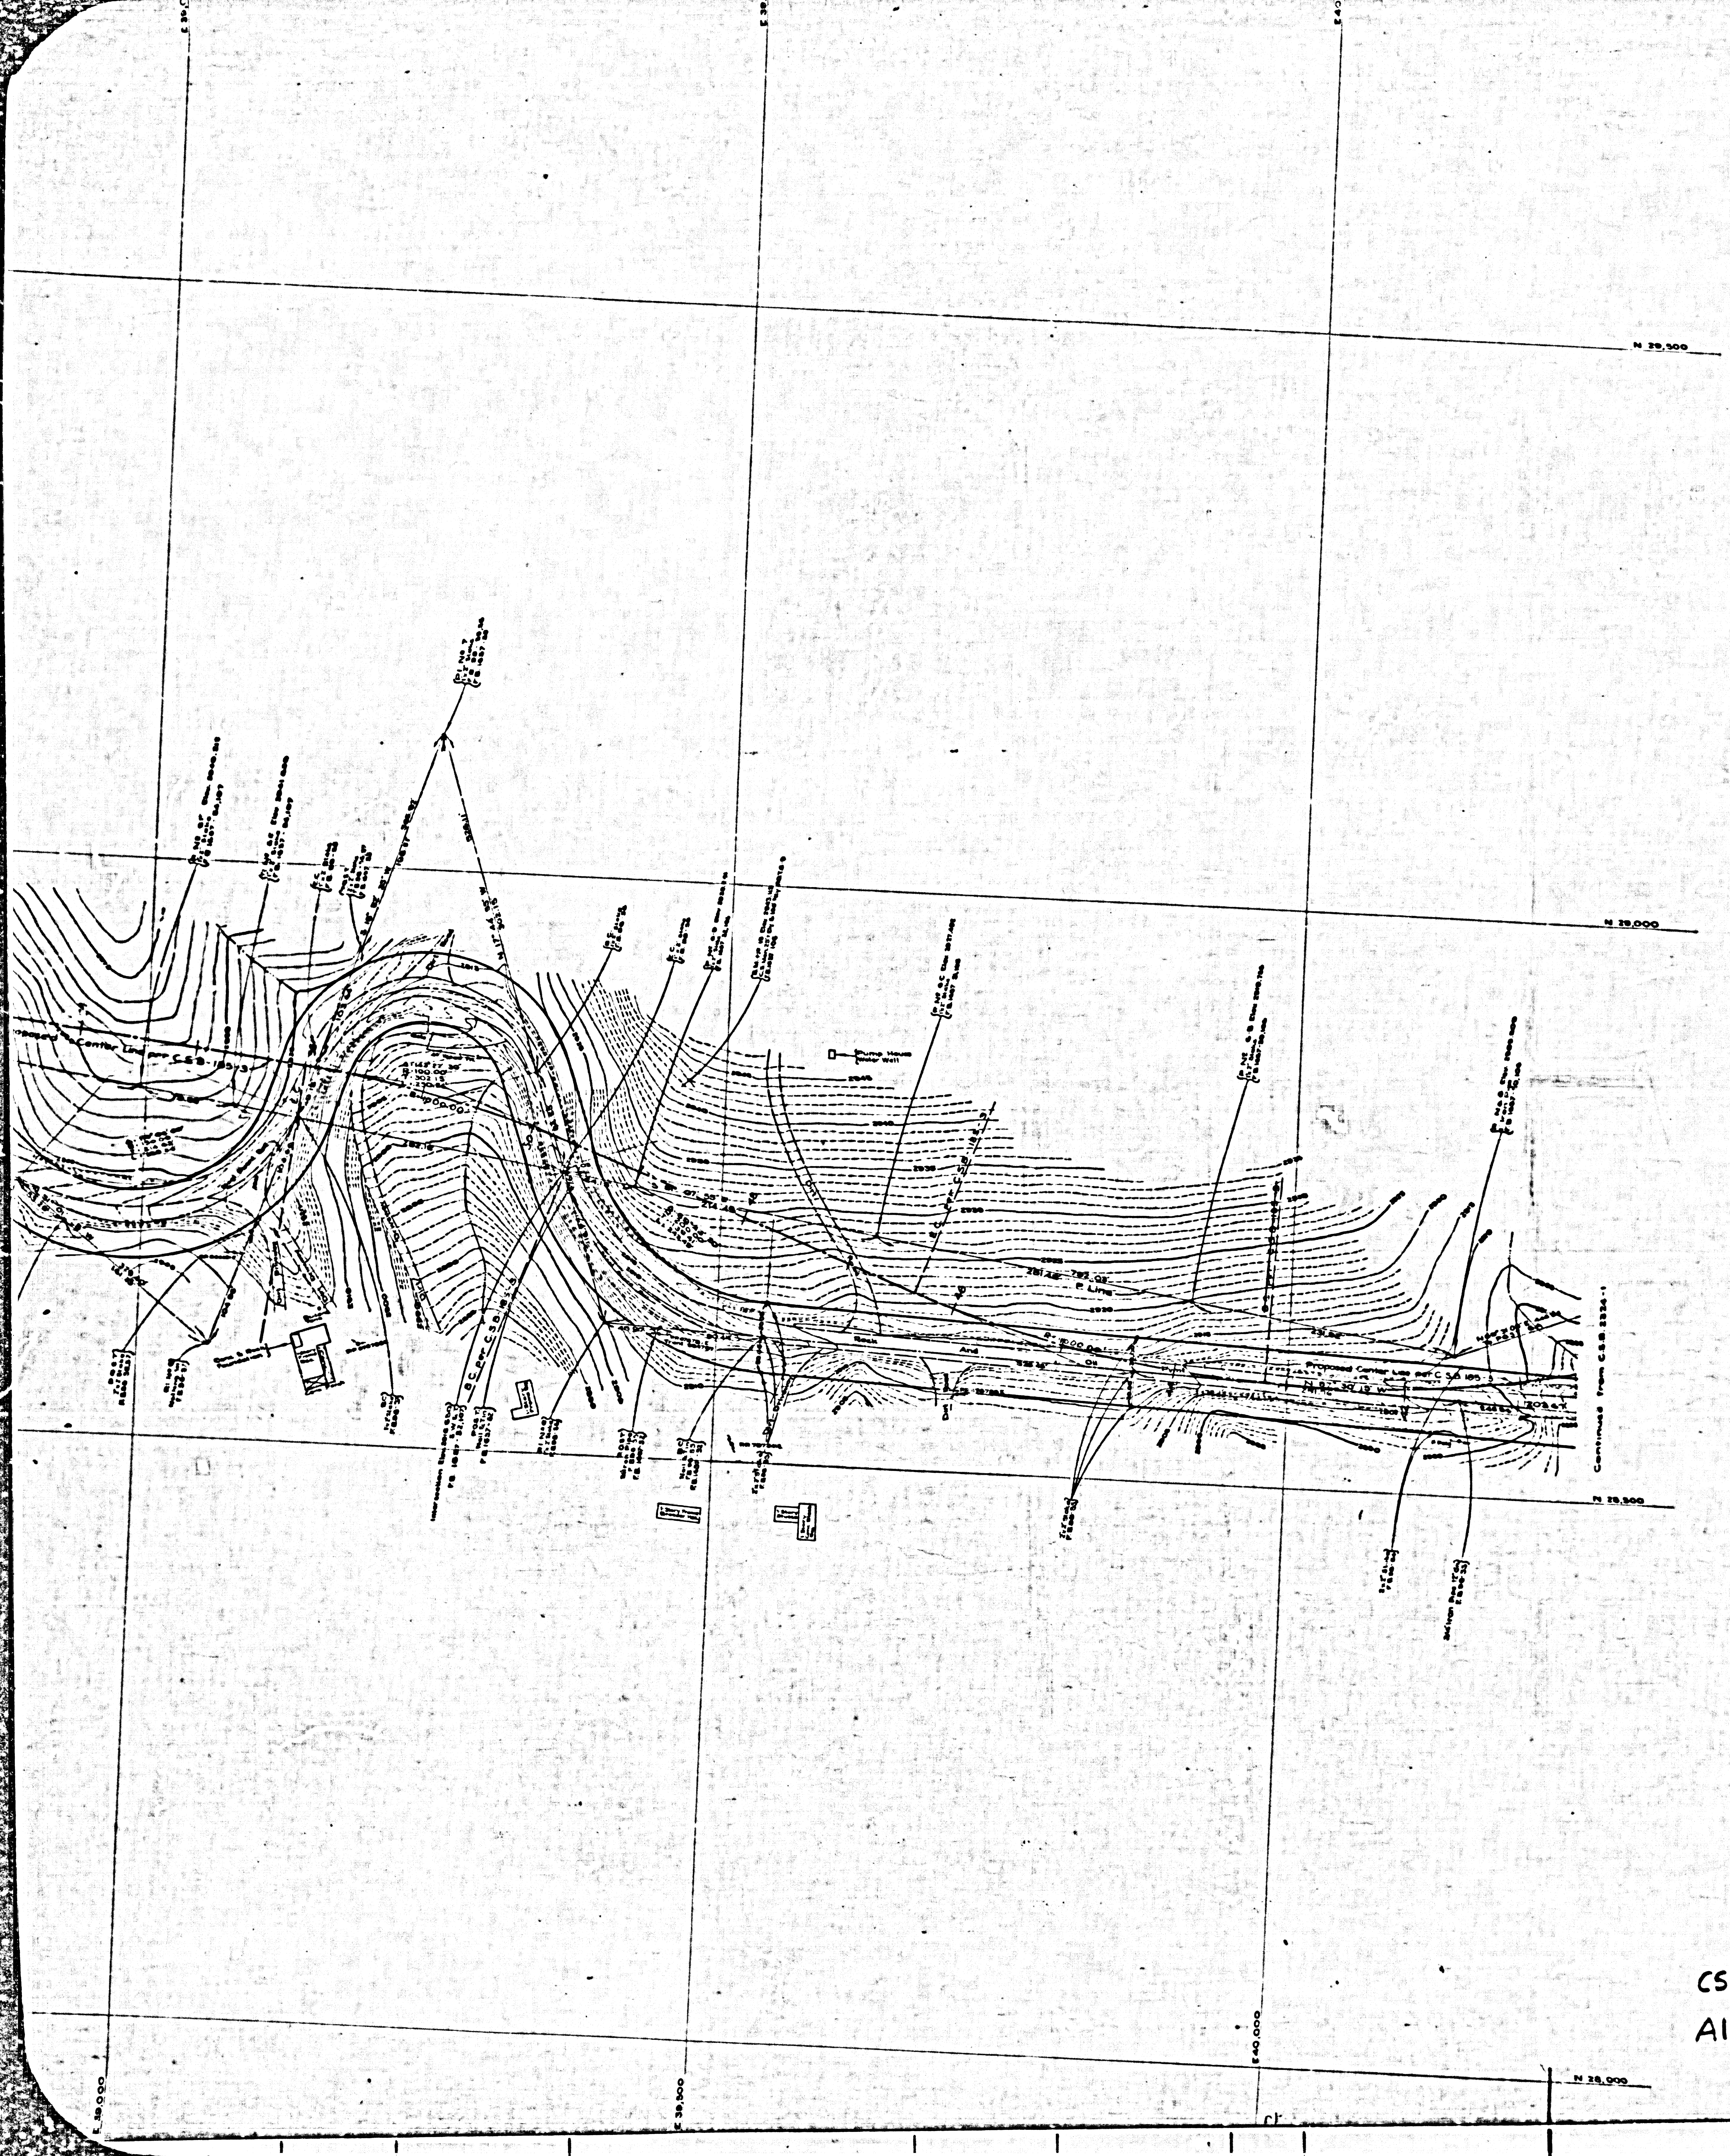

COUNTY OF LOS ANGELES
TOPOGRAPHIC MAP OF

ESCONDIDO CANYON ROAD

FROM
HUBBARD ROAD
TO
AGUA DULCE CANYON ROAD

COUNTY SURVEYORS MAP No B-2324
SHEET No 2 OF 3 SHEETS
SCALE: 1 INCH = 50 FT.

JOB NUMBER R-071

WILLIAM J. FOX - COUNTY SURVEYOR
SURVEYED OCT., 1951

SURVEYED ON REQUEST OF THE ROAD COMMISSIONER UNDER SEC. 79, ORD. 4099 BY REQUISITION No 844 DATED OCT., 25, 1950

BEARINGS ARE BASED ON THE WEST LINE OF N.E. 1/4 OF S.E. 1/4 OF SEC. 27-T.5 N., R.14 W. AS SHOWN ON C.S. 8889-1

PLANE TABLE SHEETS G-367 TO G-372 INCL.
F.B. 98, F.B. 1657

FIELD WORK BY............L.L. BROWN
D.S. WALTERMIRE
J. TERRANOVA
OFFICE WORK BY..........H.H.F. DONG
H.D. HEBER
C.B. SUTTER
CHECKED BY..........W.G. VAN DEREN

DATUM - MEAN SEA LEVEL
ELEVATIONS SHOWN HEREON ARE BASED ON THE 1929 U.S.C.&G.S. ADJUSTMENT OF U.S.C.&G.S. B.M. "H-53-1926" (U.S. 1406)

For Alignment See C.S.B.-186-3

Center Line Extension added by D.E.M. 2-26-53 per C.S.B. 185 Revision of Dec. 1953

CSB-2324-2
A1 OF A5

COUNTY SURVEYORS MAP NO. B-2324 SHEET NO. 2 OF 3 SHEETS

CSB-2324-2
A2 OF A5

CSB-2324-2
A3 OF A5

CSB-2324-2
A4 OF A5

COUNTY SURVEYORS MAP NO. B-2324
SHEET NO. 2 OF 3 SHEETS

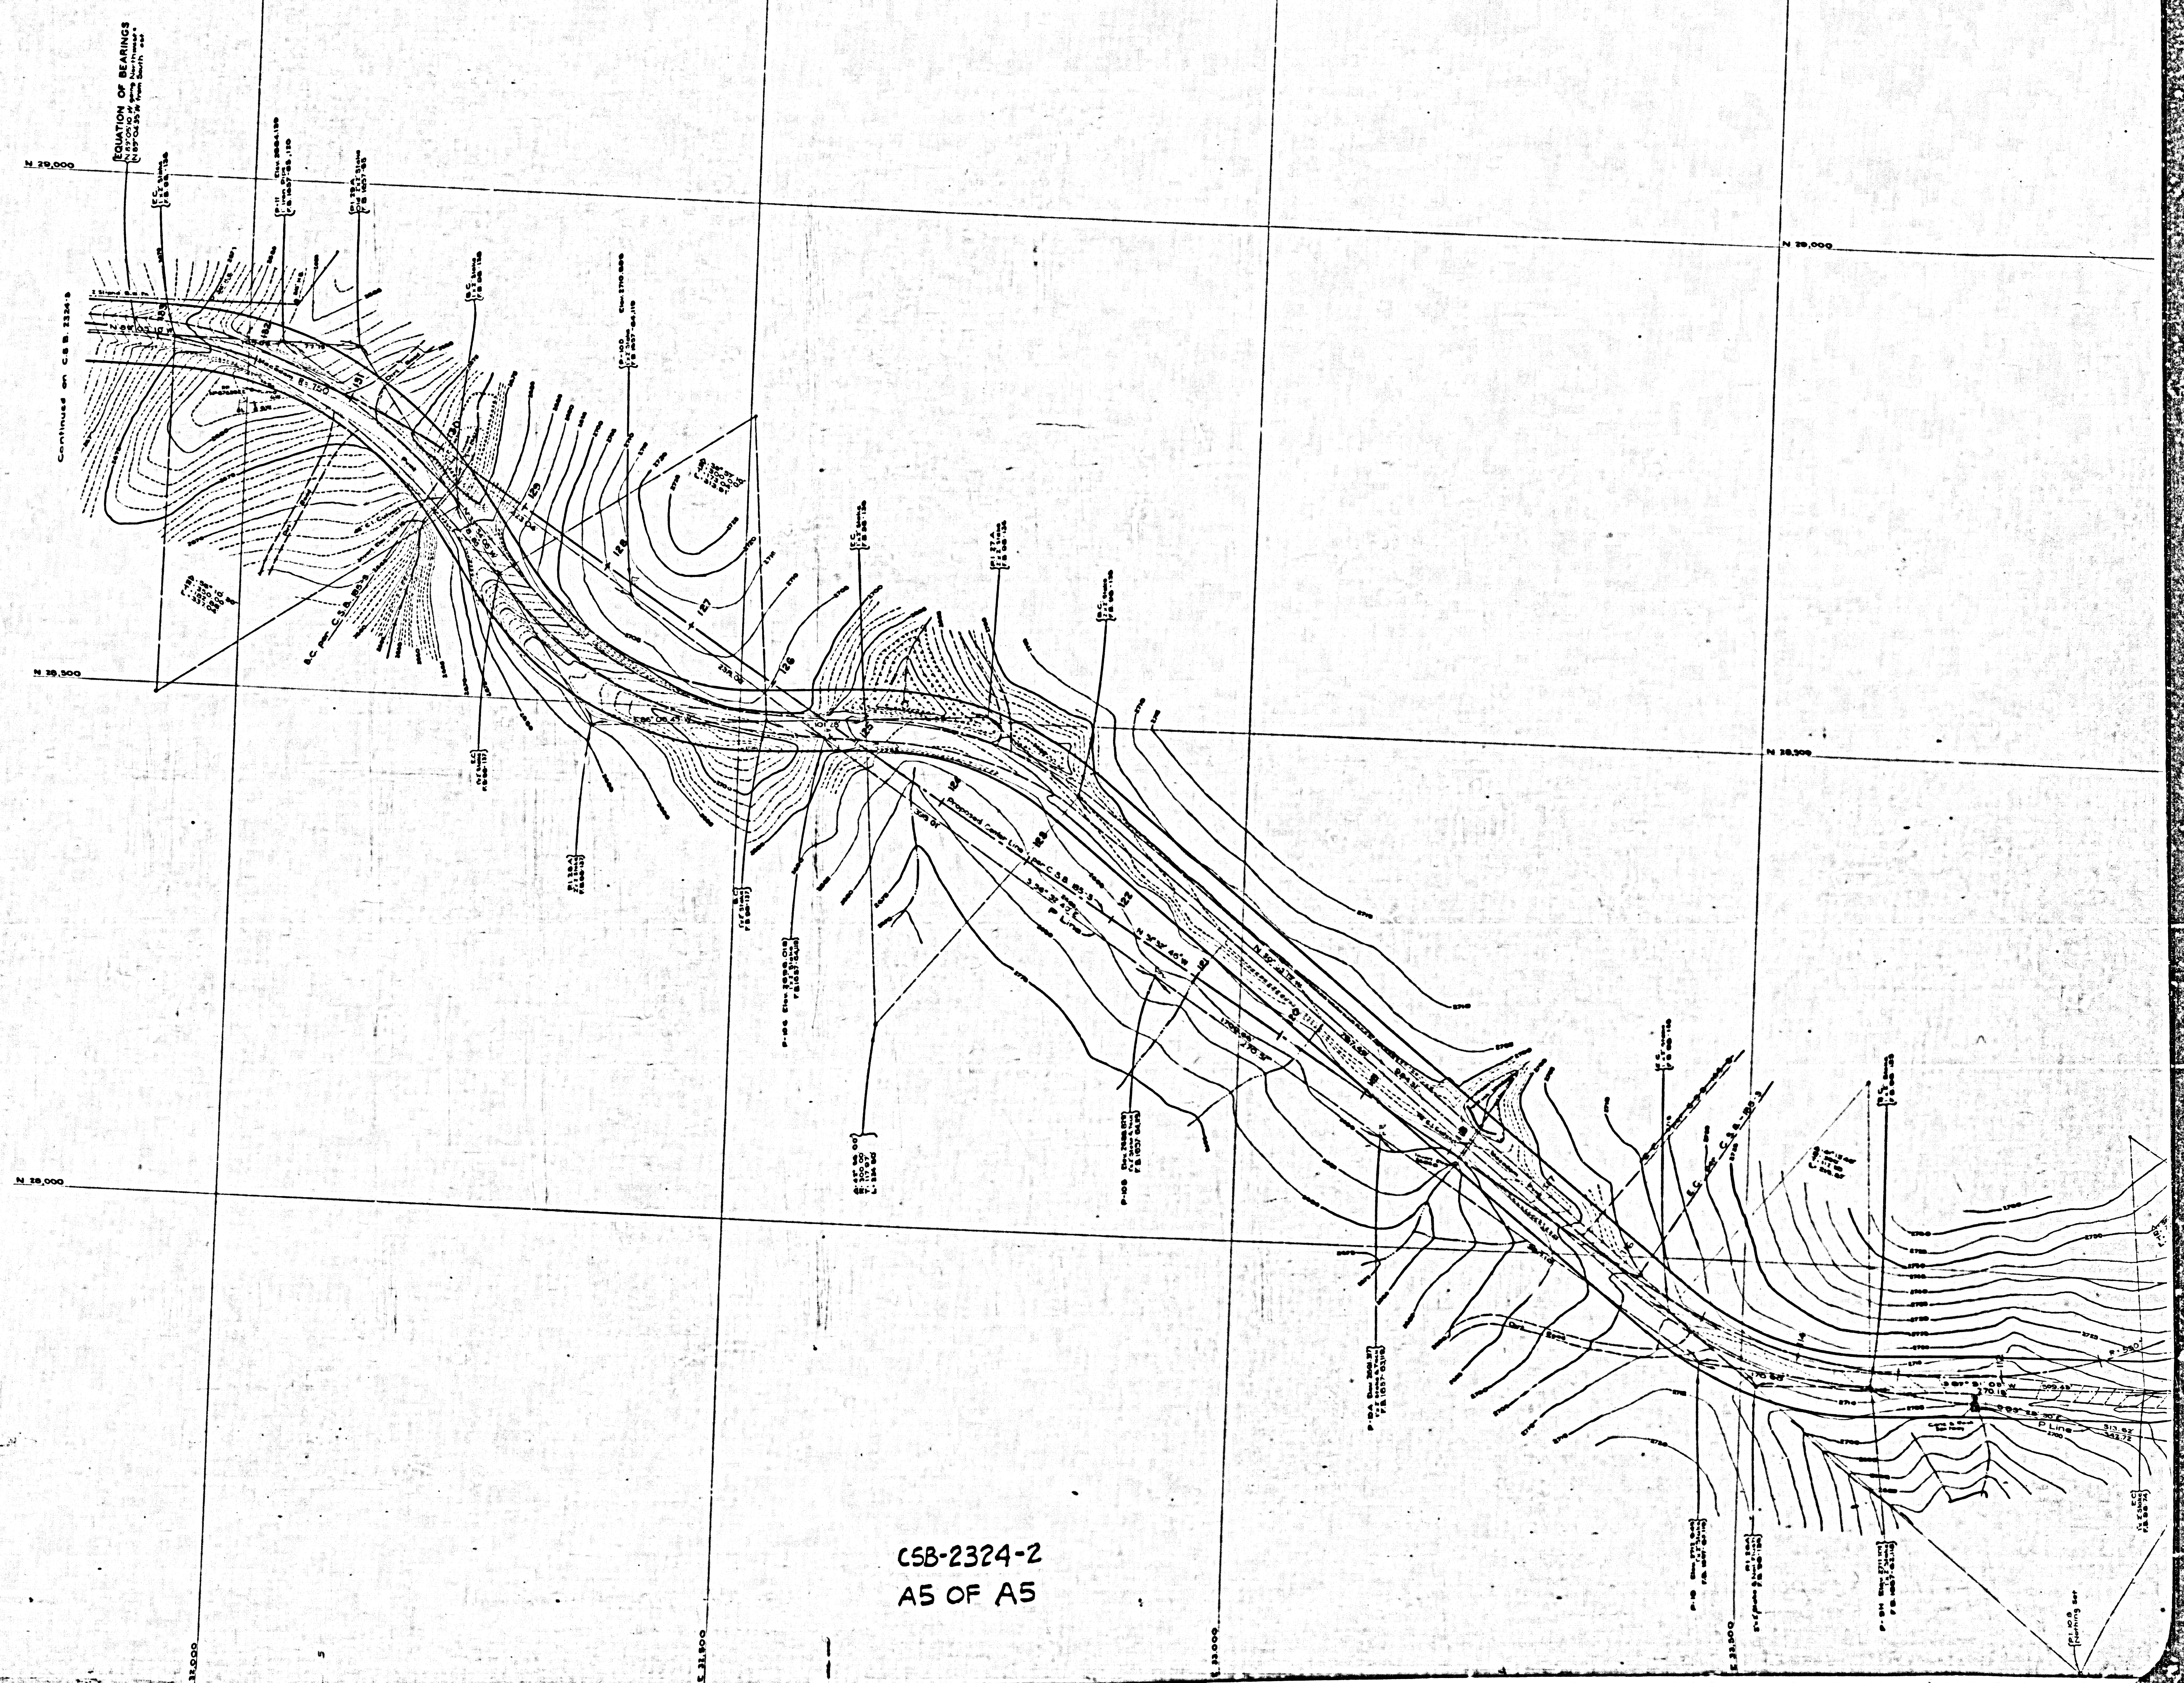

CSB-2324-2
A5 OF A5