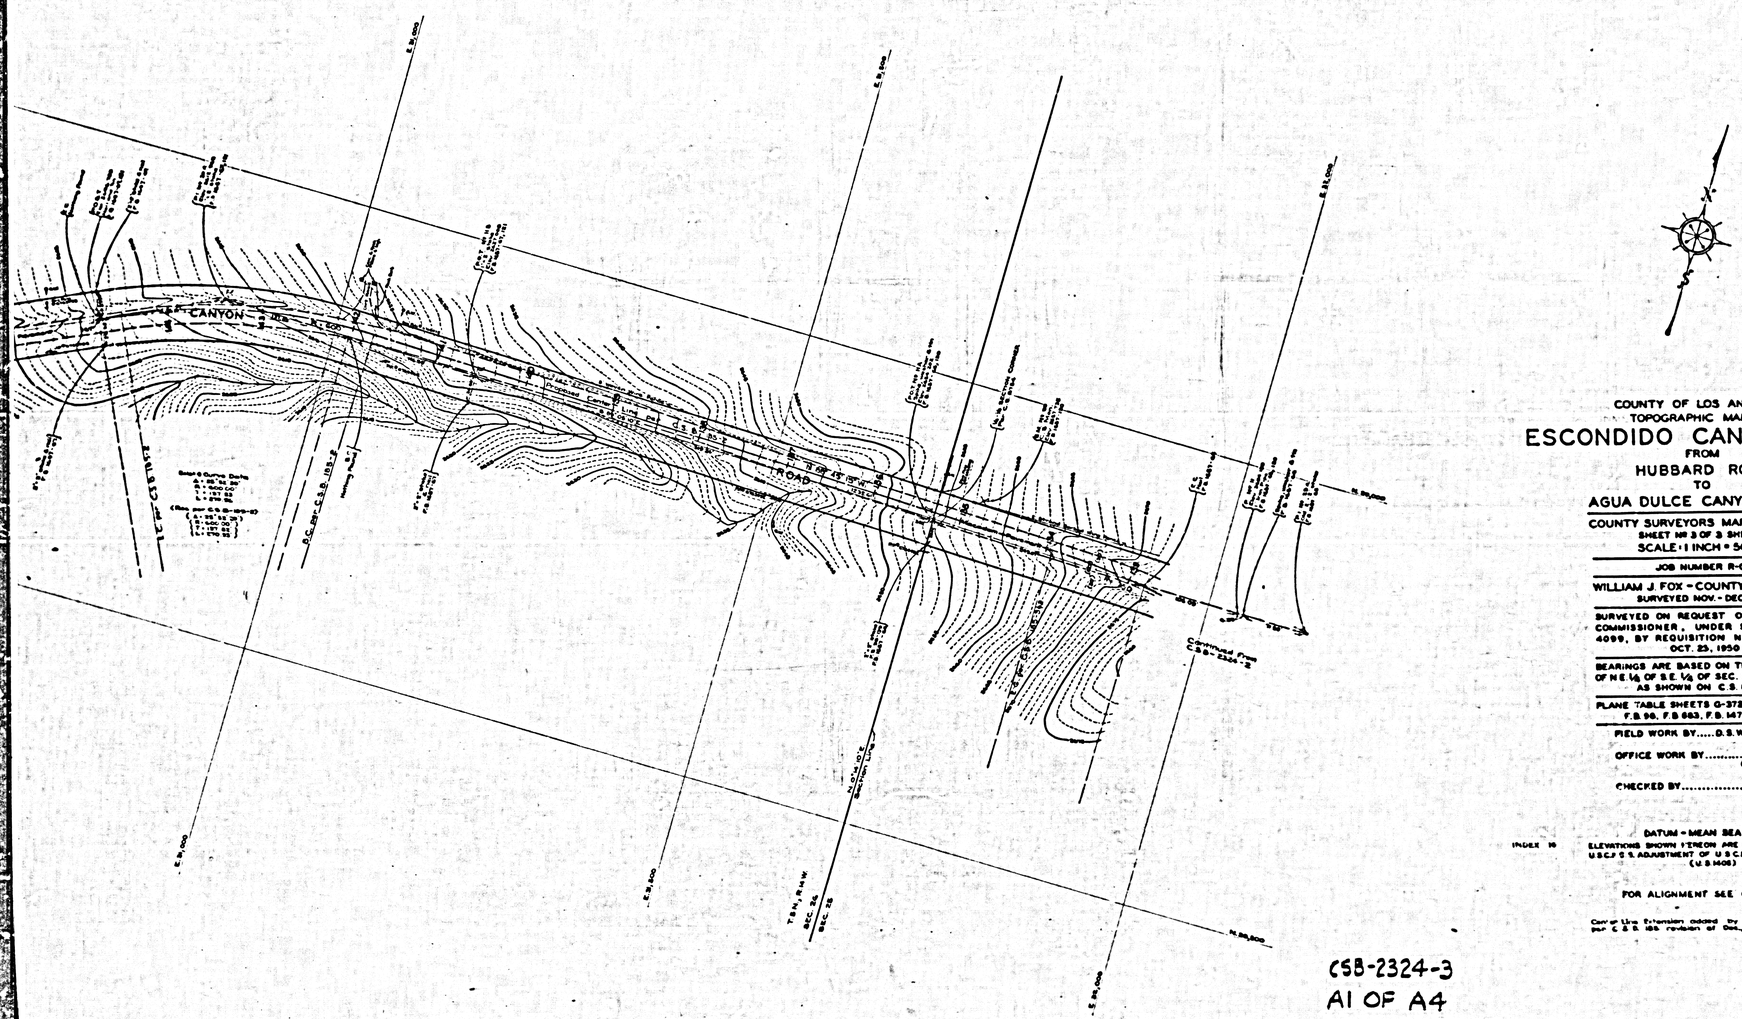

COUNTY OF LOS ANGELES
TOPOGRAPHIC MAP OF

ESCONDIDO CANYON ROAD

FROM
HUBBARD ROAD
TO
AGUA DULCE CANYON ROAD

COUNTY SURVEYORS MAP Nº B-2324
SHEET Nº 3 OF 3 SHEETS
SCALE: 1 INCH = 50 FT.

JOB NUMBER R-071

WILLIAM J. FOX - COUNTY SURVEYOR
SURVEYED NOV. - DEC., 1951

SURVEYED ON REQUEST OF THE ROAD COMMISSIONER, UNDER SEC. 79, ORD. 4099, BY REQUISITION Nº 844 DATED OCT. 25, 1950

BEARINGS ARE BASED ON THE WEST LINE OF N.E. 1/4 OF S.E. 1/4 OF SEC. 27-T.5N., R.14W. AS SHOWN ON C.S. 8889-1

PLANE TABLE SHEETS G-372 TO G-378 INCL. F.B. 98, F.B. 683, F.B. 1476, F.B. 1657

FIELD WORK BY.....D.S. WALTERMIRE
R.L. WILLEY
OFFICE WORK BY.....H.D. HEBER
C.B. SUTTER
C.J. GALLI
CHECKED BY.....R.E. SNYDER

DATUM - MEAN SEA LEVEL

INDEX 16 ELEVATIONS SHOWN HEREON ARE BASED ON THE 1928 U.S.C.&G.S. ADJUSTMENT OF U.S.C.&G.S. BM "H-53-1926" (U.S. 1406)

FOR ALIGNMENT SEE C.S.B.-185-2

Center Line Extension added by D.E.M. 8-26-53 per C.S.B. 185 revision of Dec., 1953

CSB-2324-3
A1 OF A4

COUNTY SURVEYORS MAP NO. B-2324
SHEET NO. 3 OF 3 SHEETS

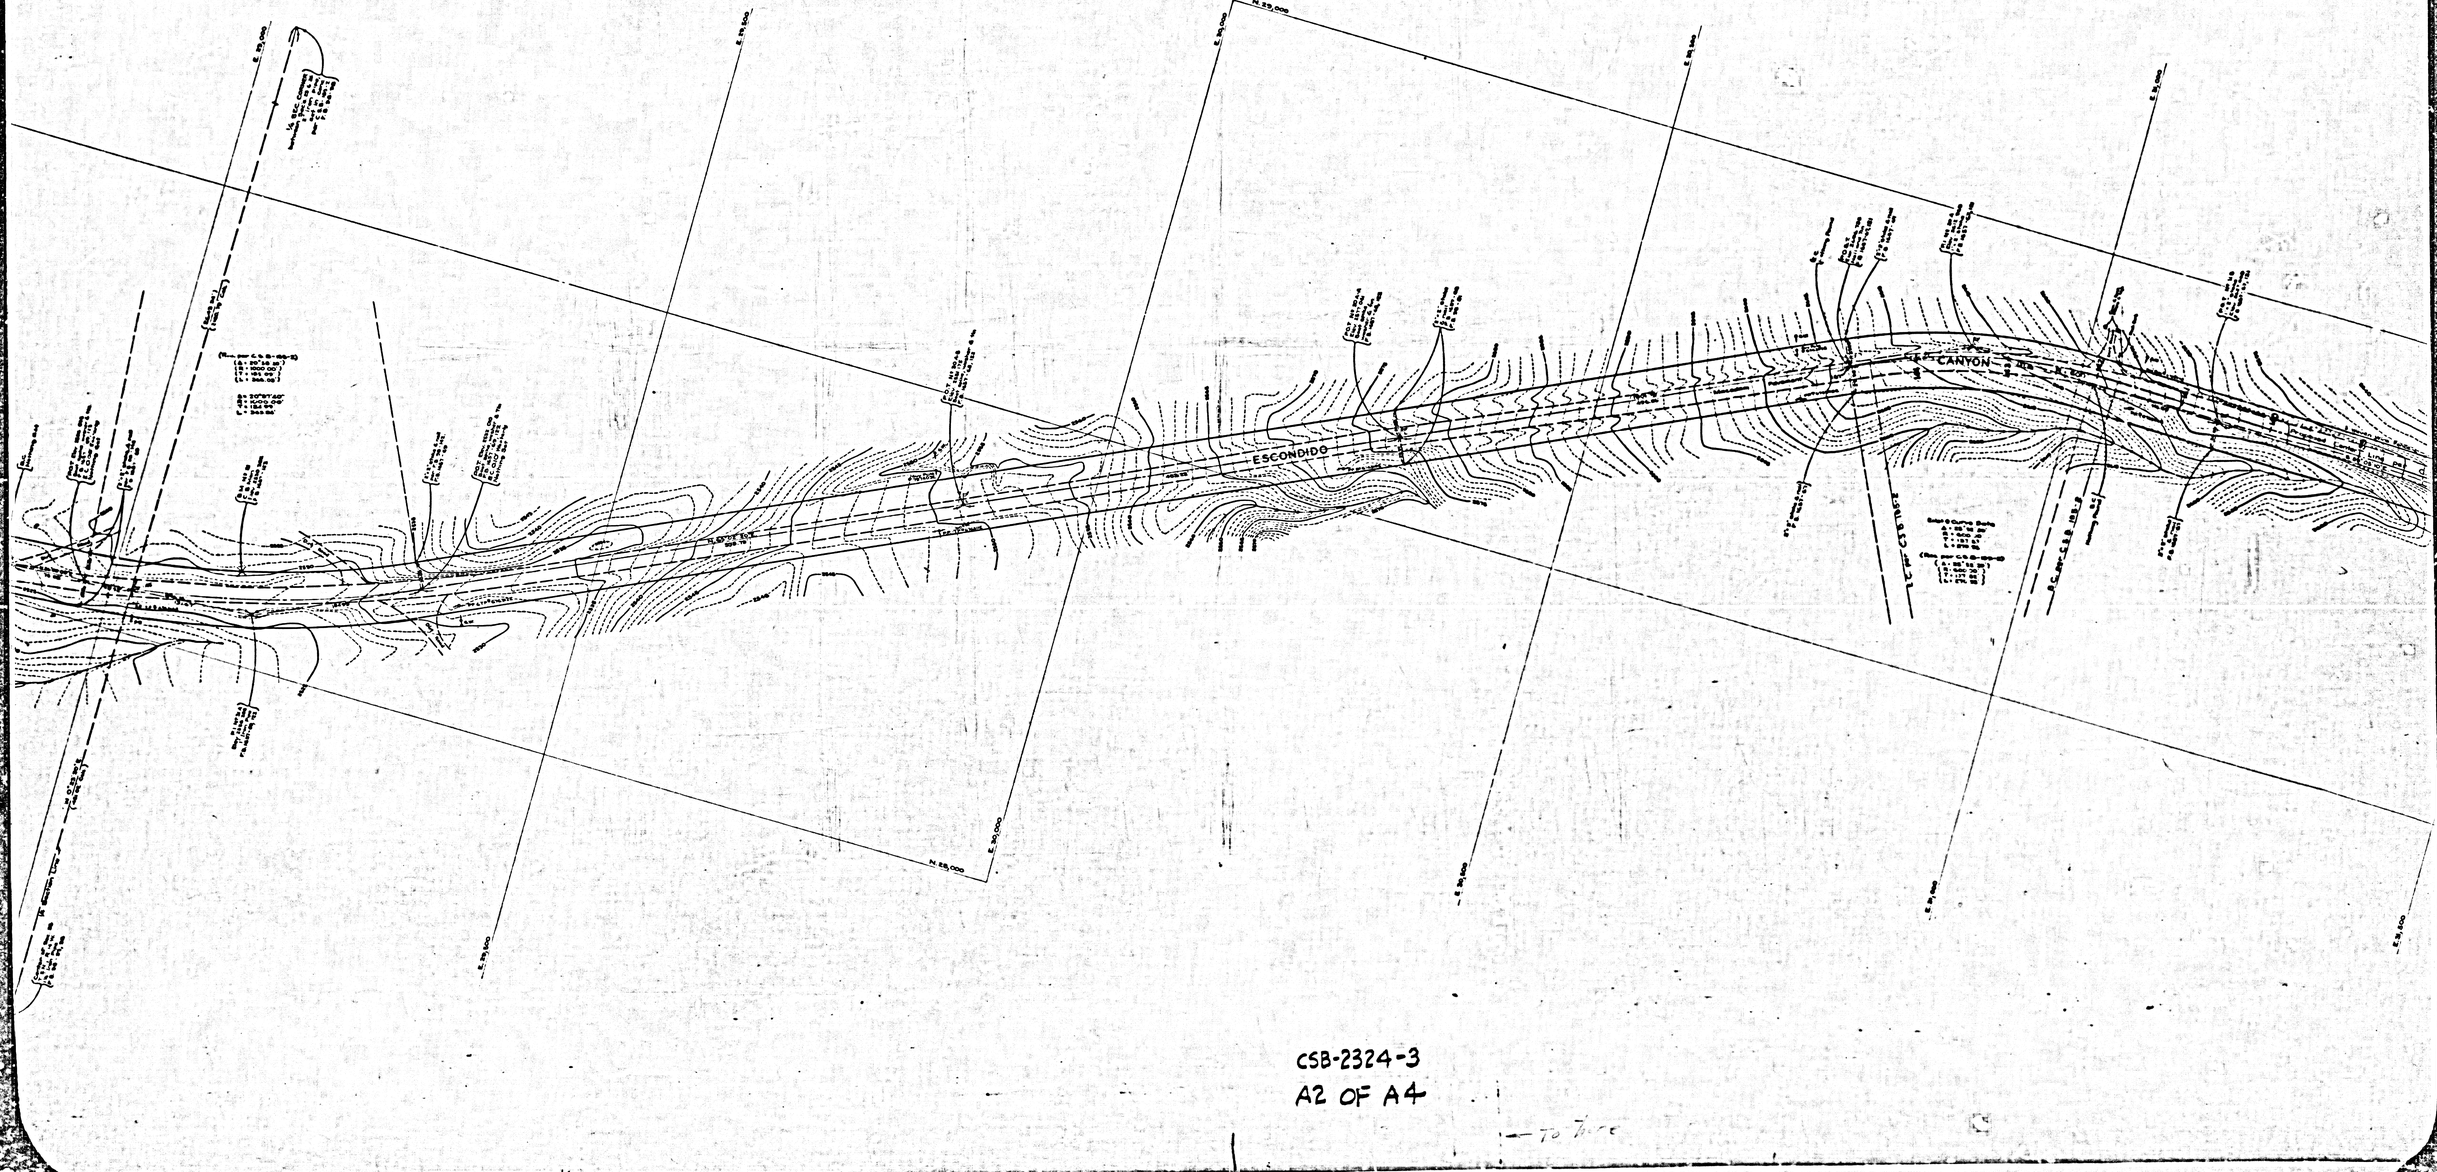

CSB-2324-3
A2 OF A4

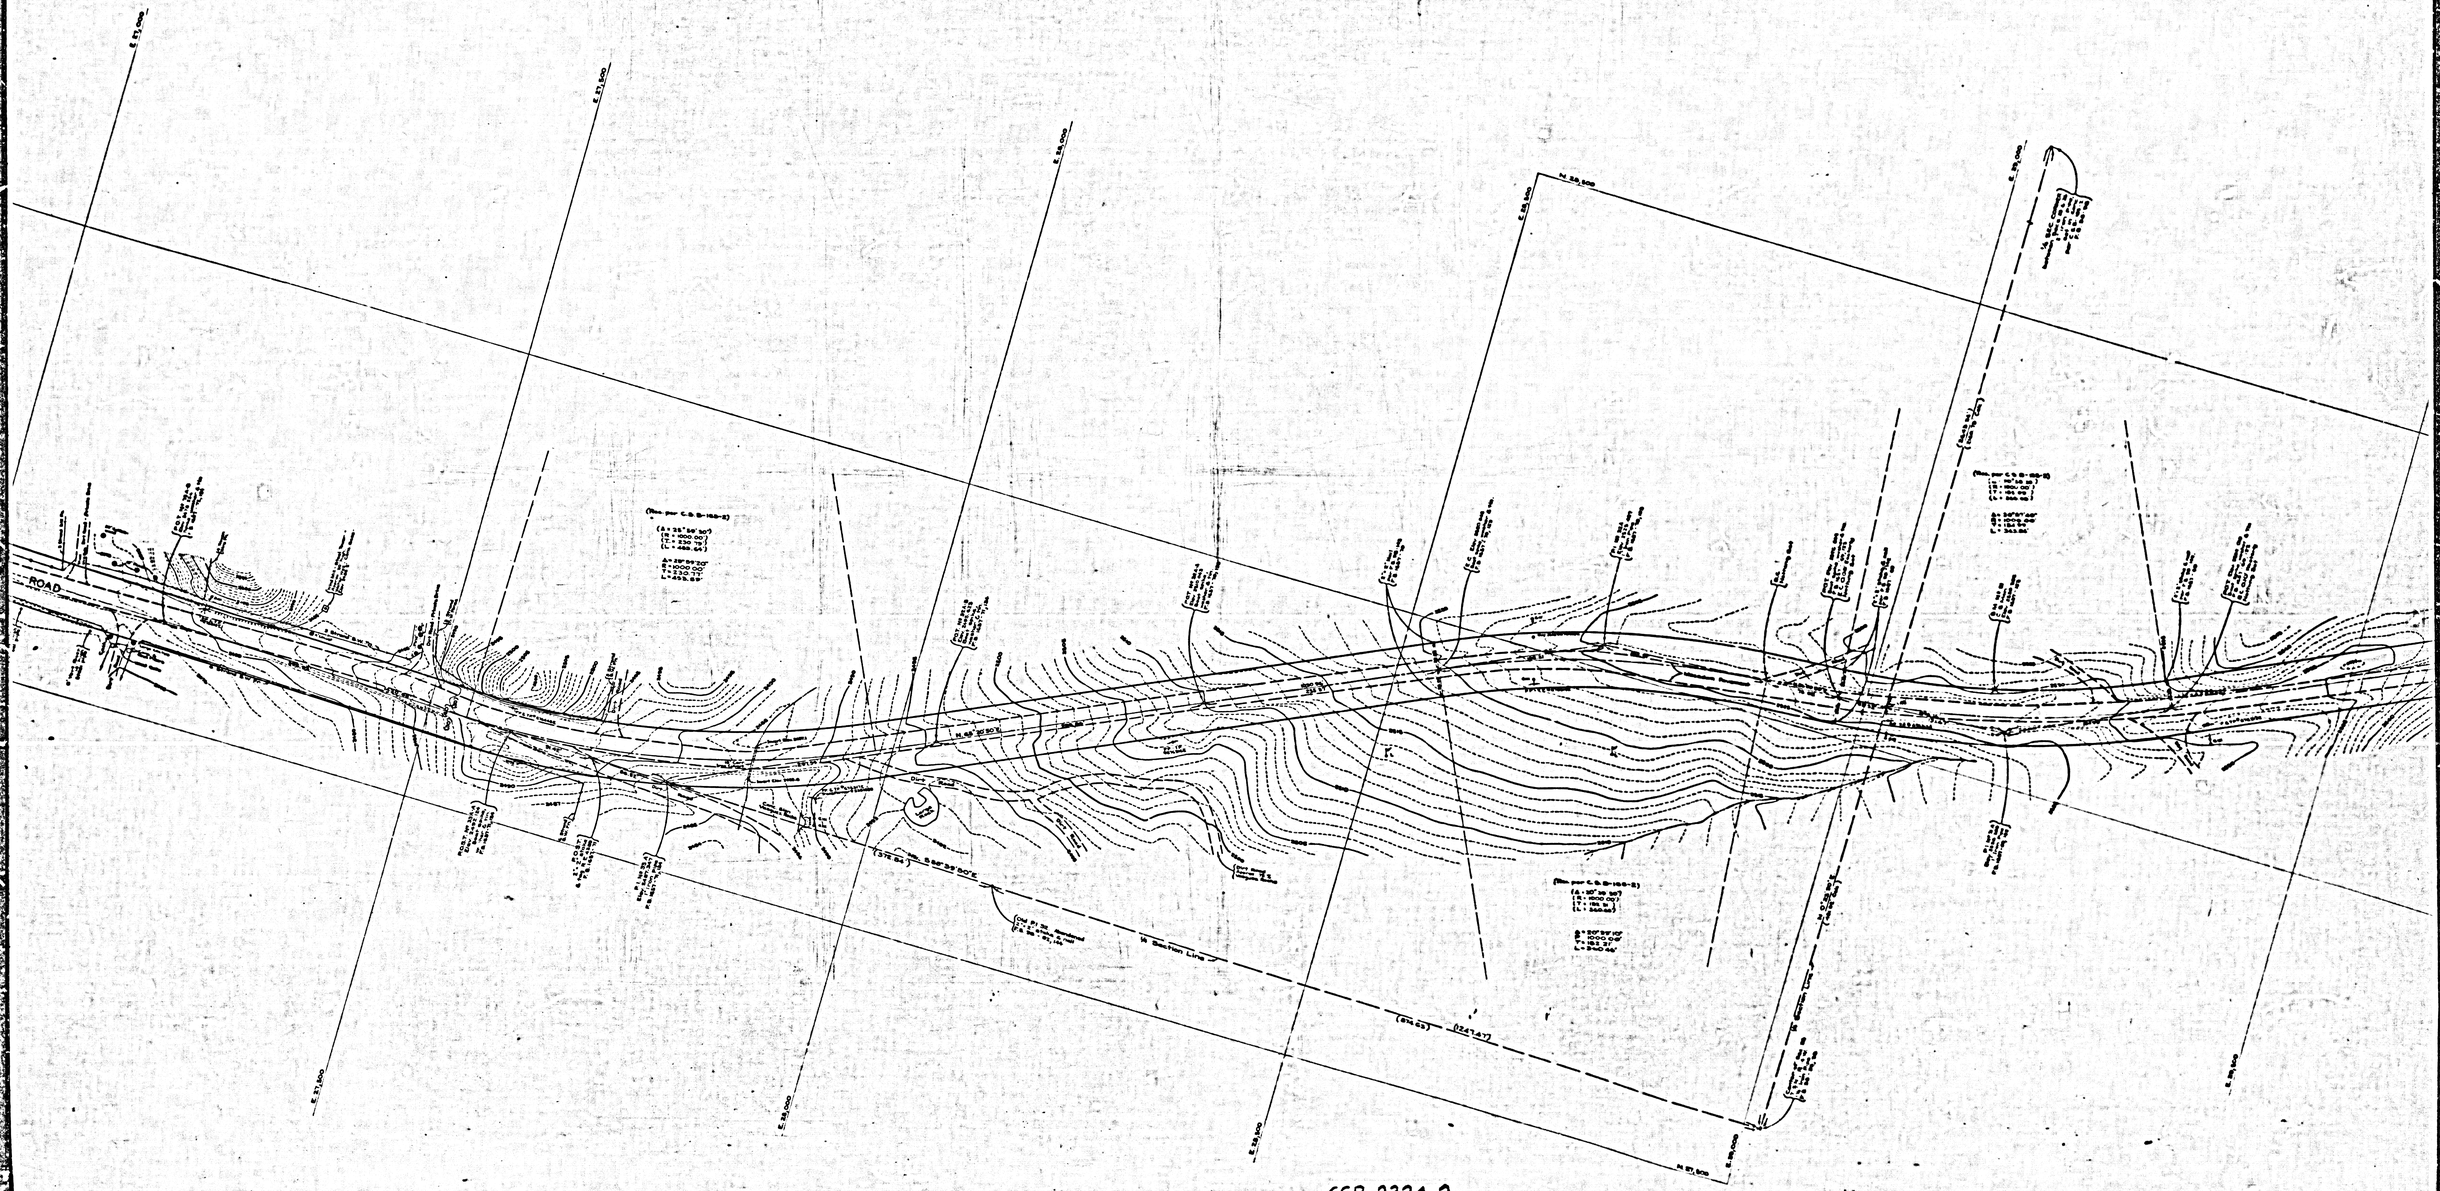
ROAD

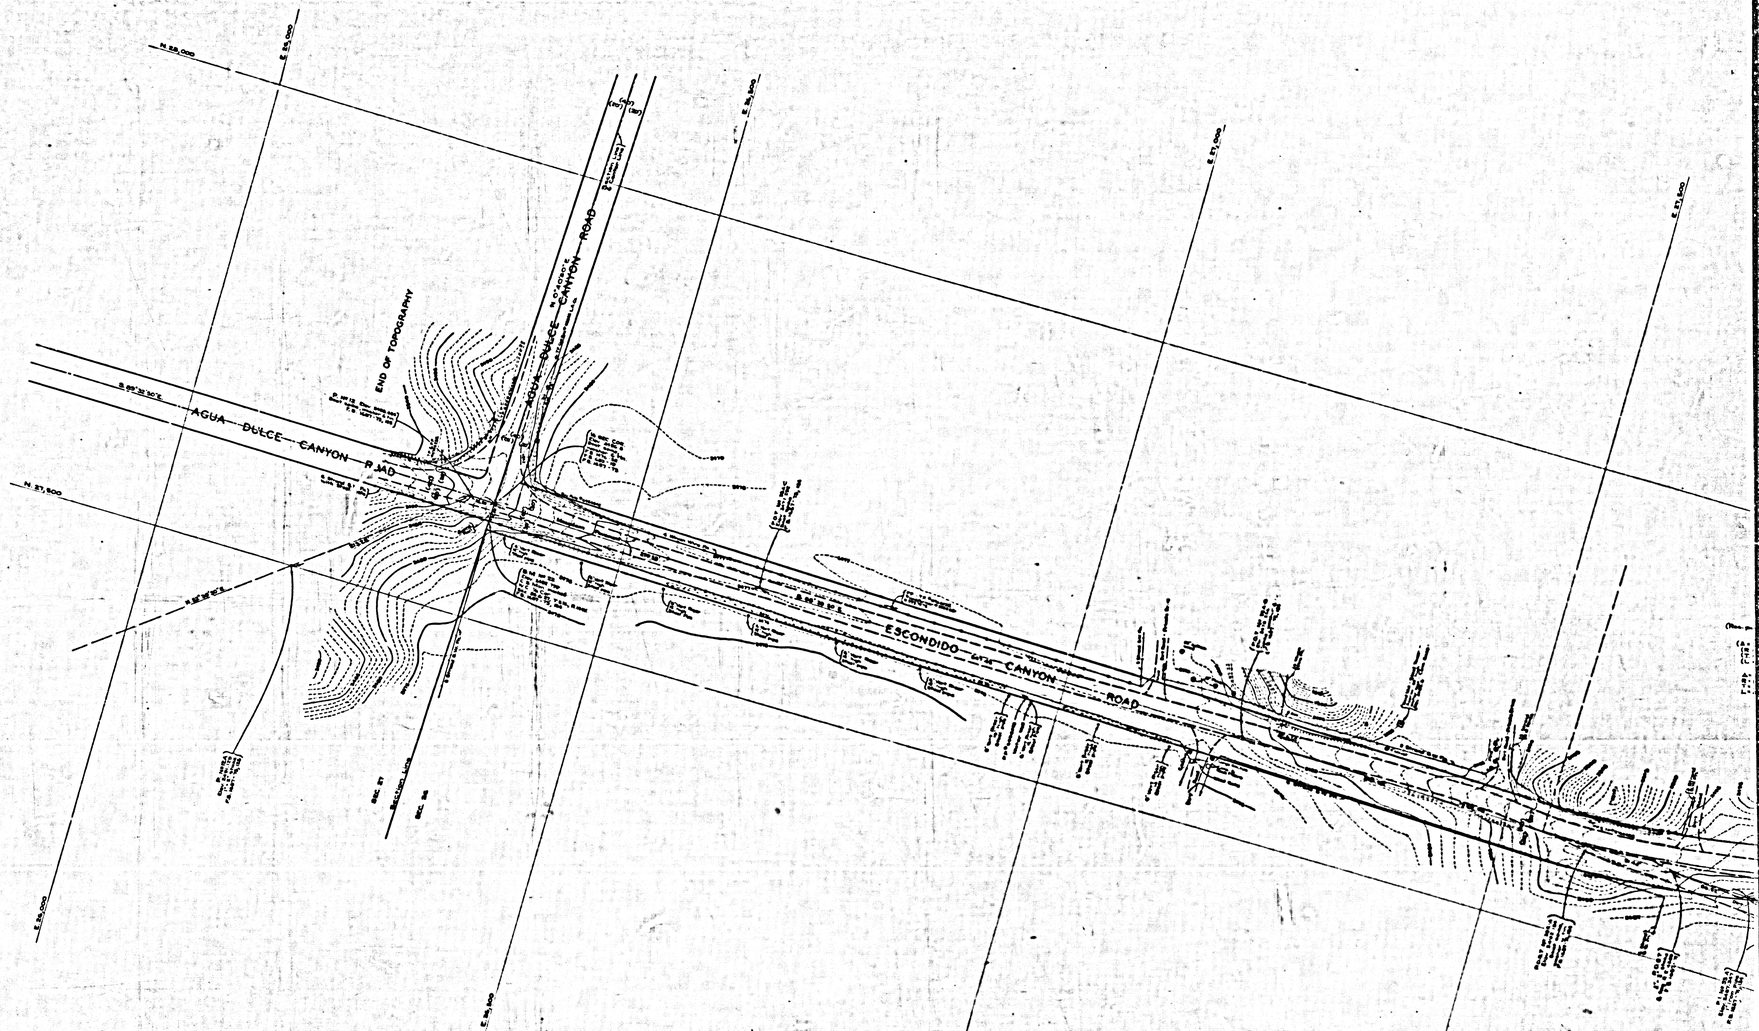

CSB-2324-3
A4 OF A4