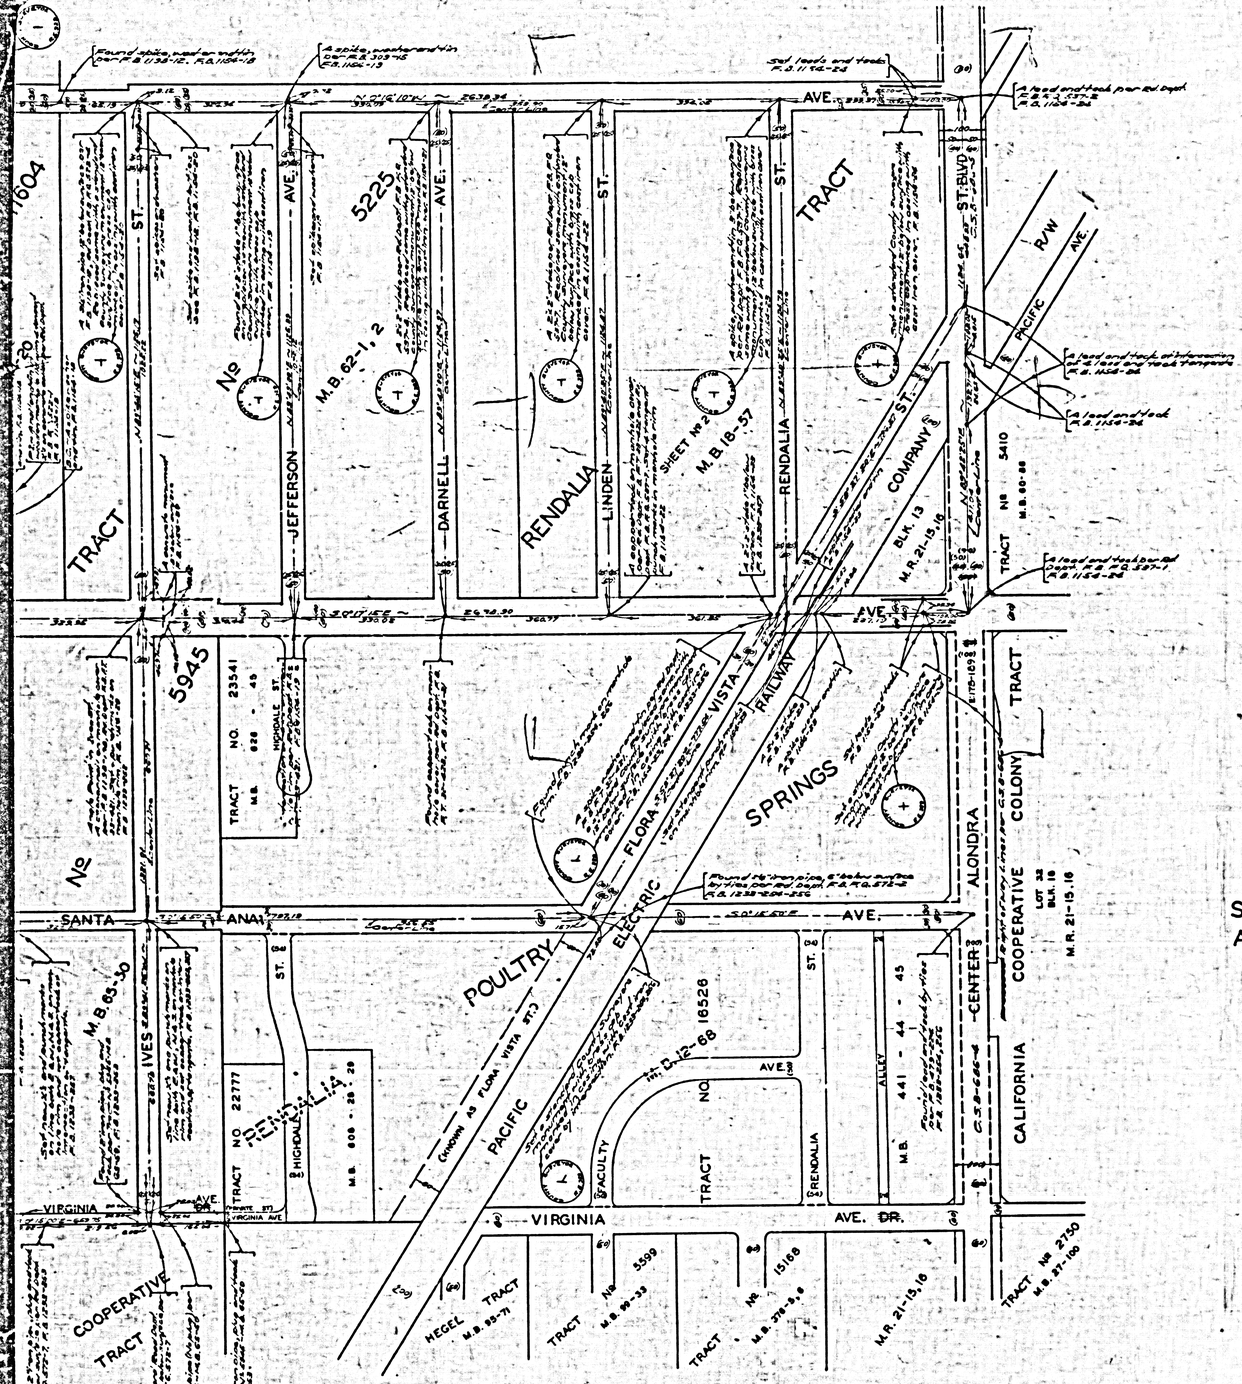


COUNTY OF LOS ANGELES
MAP OF
STREETS IN THE NICHOLS STREET, DARNELL AVENUE AND LIBLEN AVENUE SANITARY SEWER DISTRICTS

COUNTY SURVEYOR'S MAP Nº B-2328
SCALE: 1 INCH = 100 FT.

JOB NUMBER 8351

WILLIAM J. FOX- COUNTY SURVEYOR
SURVEYED BETWEEN JULY 1945 & FEB. 1951

SURVEYED UNDER INSTRUCTIONS OF THE BOARD OF SUPERVISORS PER ORDER DATED FEB. 26, 1946

BEARINGS ARE BASED ON THE BEARING OF COMPTON BLVD. PER C.S.B-136

P.B. 1154-17-24; 137, 138
P.B. 1233-249-250
P.B. 1182-5-27

FIELD WORK BY . . . . J.L. WILLEY, M.A. VAN DEREN, E.C. WALLACE
OFFICE WORK BY . . . . . C.W. COX
CHECKED BY . . . . . K.R. McPHERSON


NOTE:- THIS SURVEY MADE TO ESTABLISH CENTER LINES ON STREETS IN THIS AREA PRELIMINARY TO CONSTRUCTION OF SEWERS IN THE NICHOLS ST., DARNELL AVE. & LIBLEN AVE. SEWER DISTRICTS. (C.I. Nº 1299, C.I. Nº 1128, C.I. Nº 1139, RESPECTIVELY.)

Index Map 33

Revised May, 1948 - W.E.H.

CSB-2328
A1 OF A2

COUNTY SURVEYOR MAP NO. B-2328

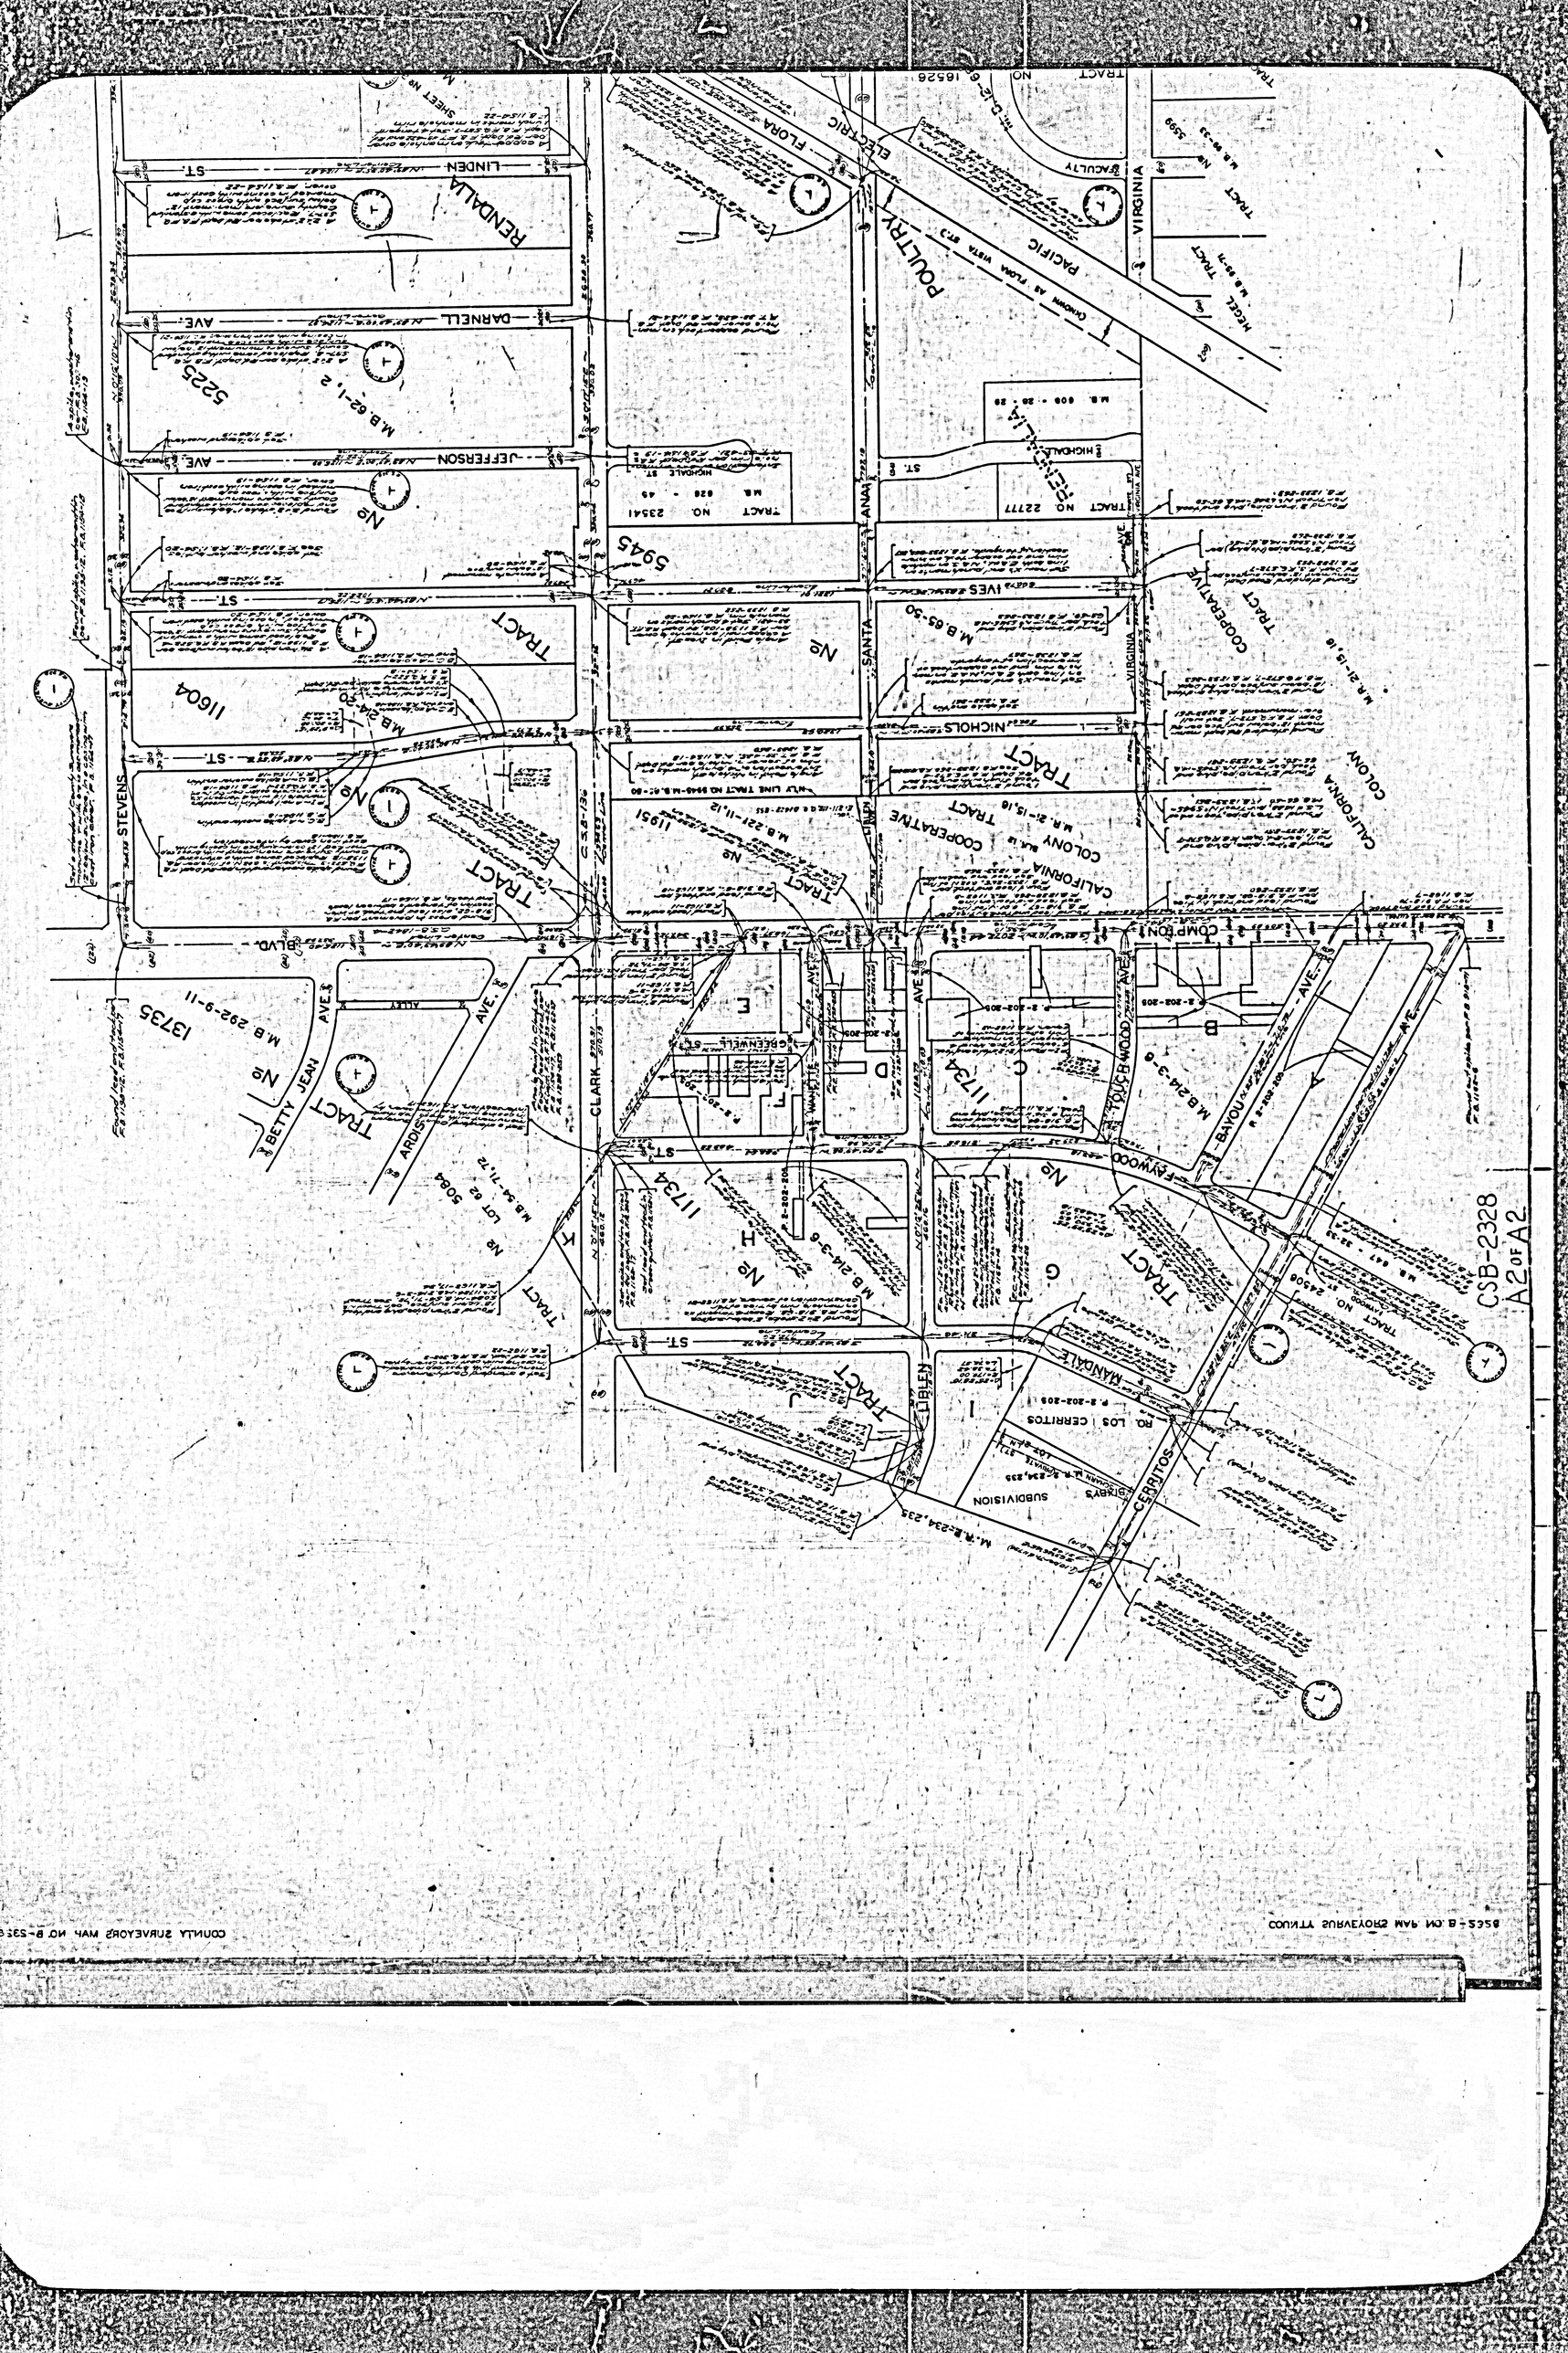
CSB-2328
A2 OF A2