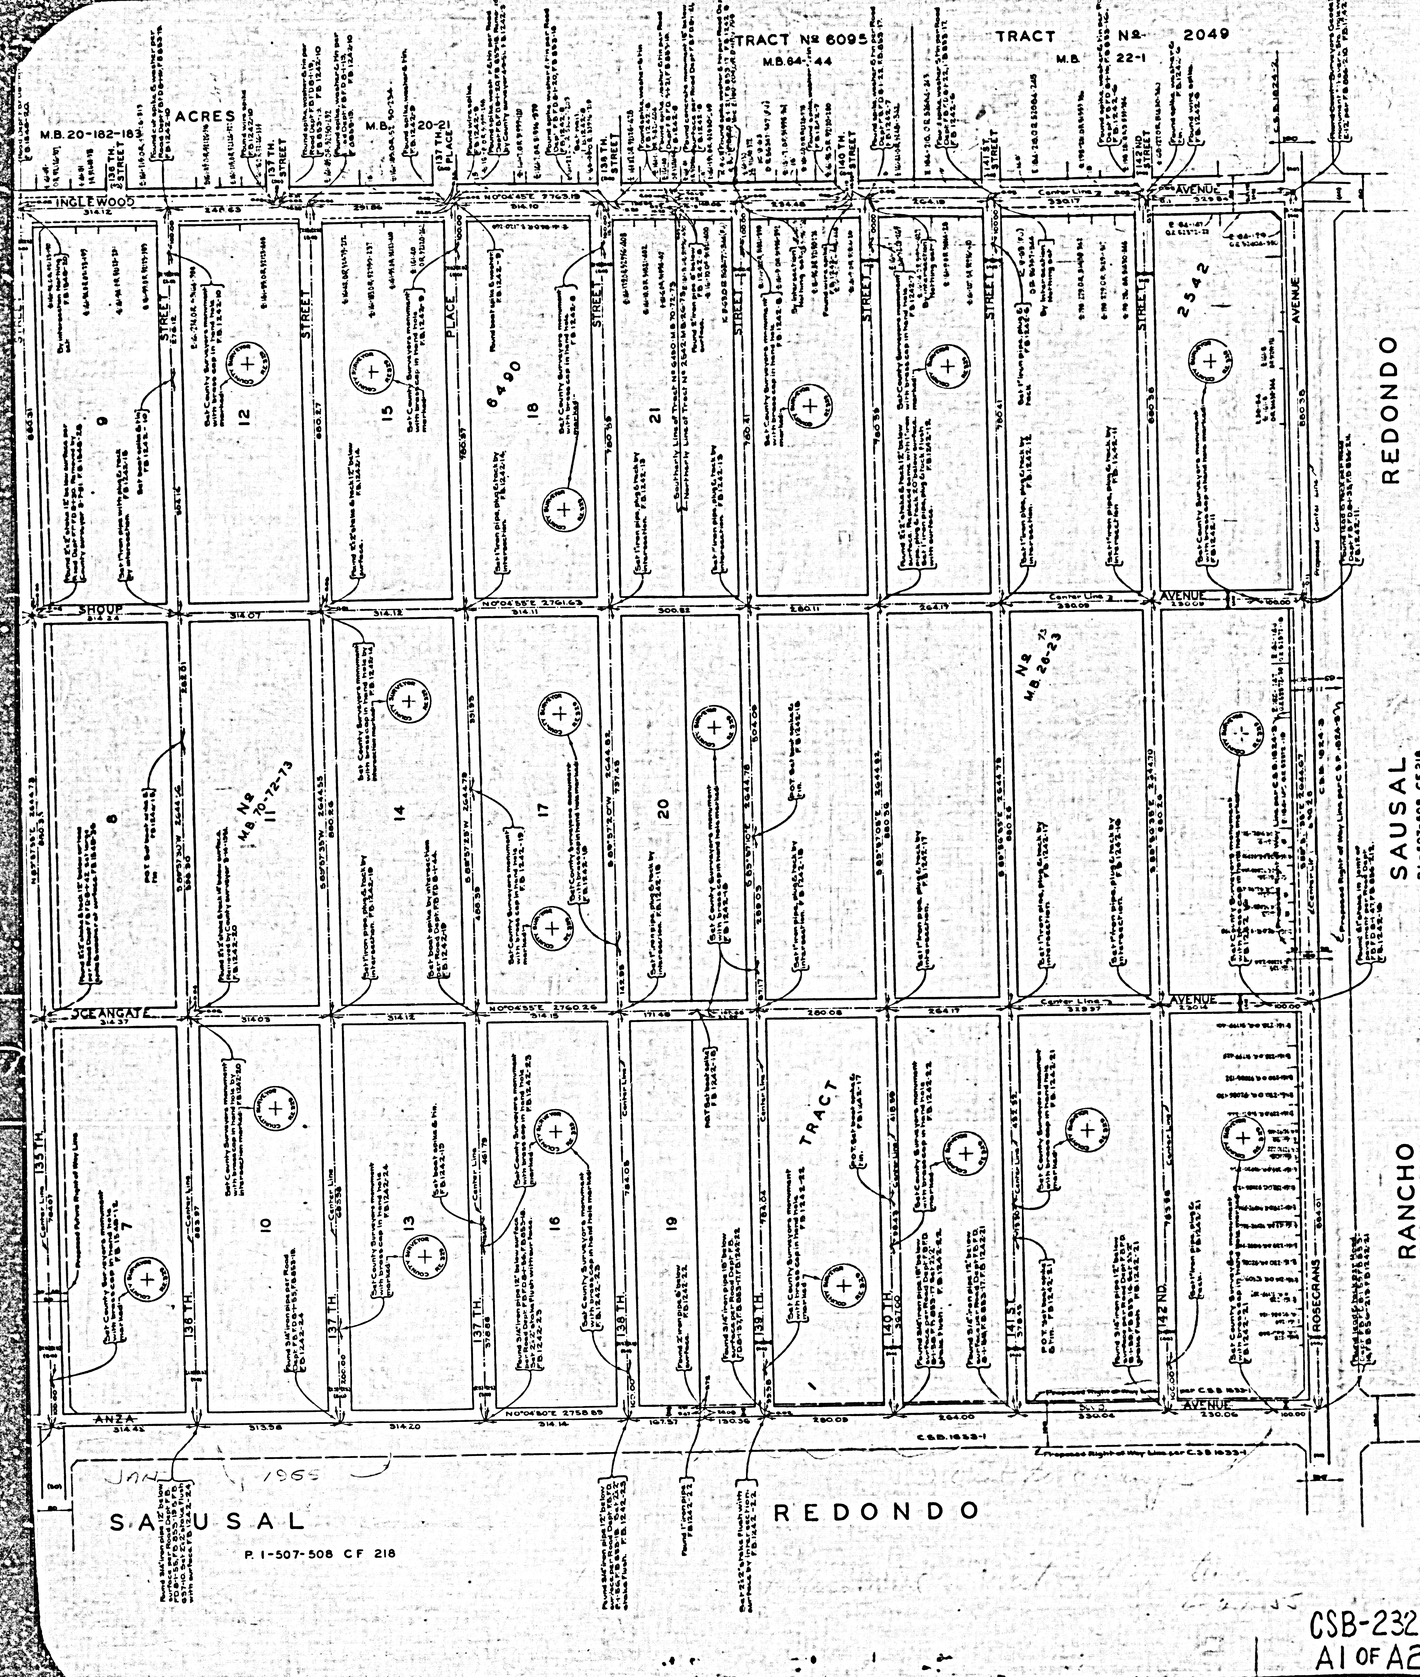

COUNTY OF LOS ANGELES
MAP OF
STREETS IN THE 133RD ST. & 140TH ST. SANITARY SEWER DISTRICTS

COUNTY SURVEYORS MAP Nº B-2329
SCALE:- 1 INCH = 100 FT.

JOB NUMBER 8351

WILLIAM J. FOX - COUNTY SURVEYOR
SURVEYED - DEC. 15, 6, JUNE 1949, & MARCH 1951.

SURVEYED UNDER INSTRUCTIONS OF THE BOARD OF SUPERVISORS PER ORDER DATED FEB. 26, 1946

BEARINGS ARE BASED ON THE BEARING OF ROSECRANS AVE. AS SHOWN ON C.S.B. 1833-1

F.B. 1242-1-24 & F.B. 1348-3-36

FIELD WORK BY.... R.L. WILLEY
J.L. WILLEY
C.V. CRUMLEY
OFFICE WORK BY..... W.T. LINN
CHECKED BY K.R. McPHERSON

THIS SURVEY MADE TO ESTABLISH CENTER LINES ON THE STREETS IN THIS AREA PRELIMINARY TO CONSTRUCTION OF SEWERS IN THE 140TH ST. AND 133RD ST. SANITARY SEWER DISTRICTS, C.I. JOB NO'S 1179 AND 1309 RESPECTIVELY.

Nov. '25

COUNTY SURVEYORS MAP NO B-2329
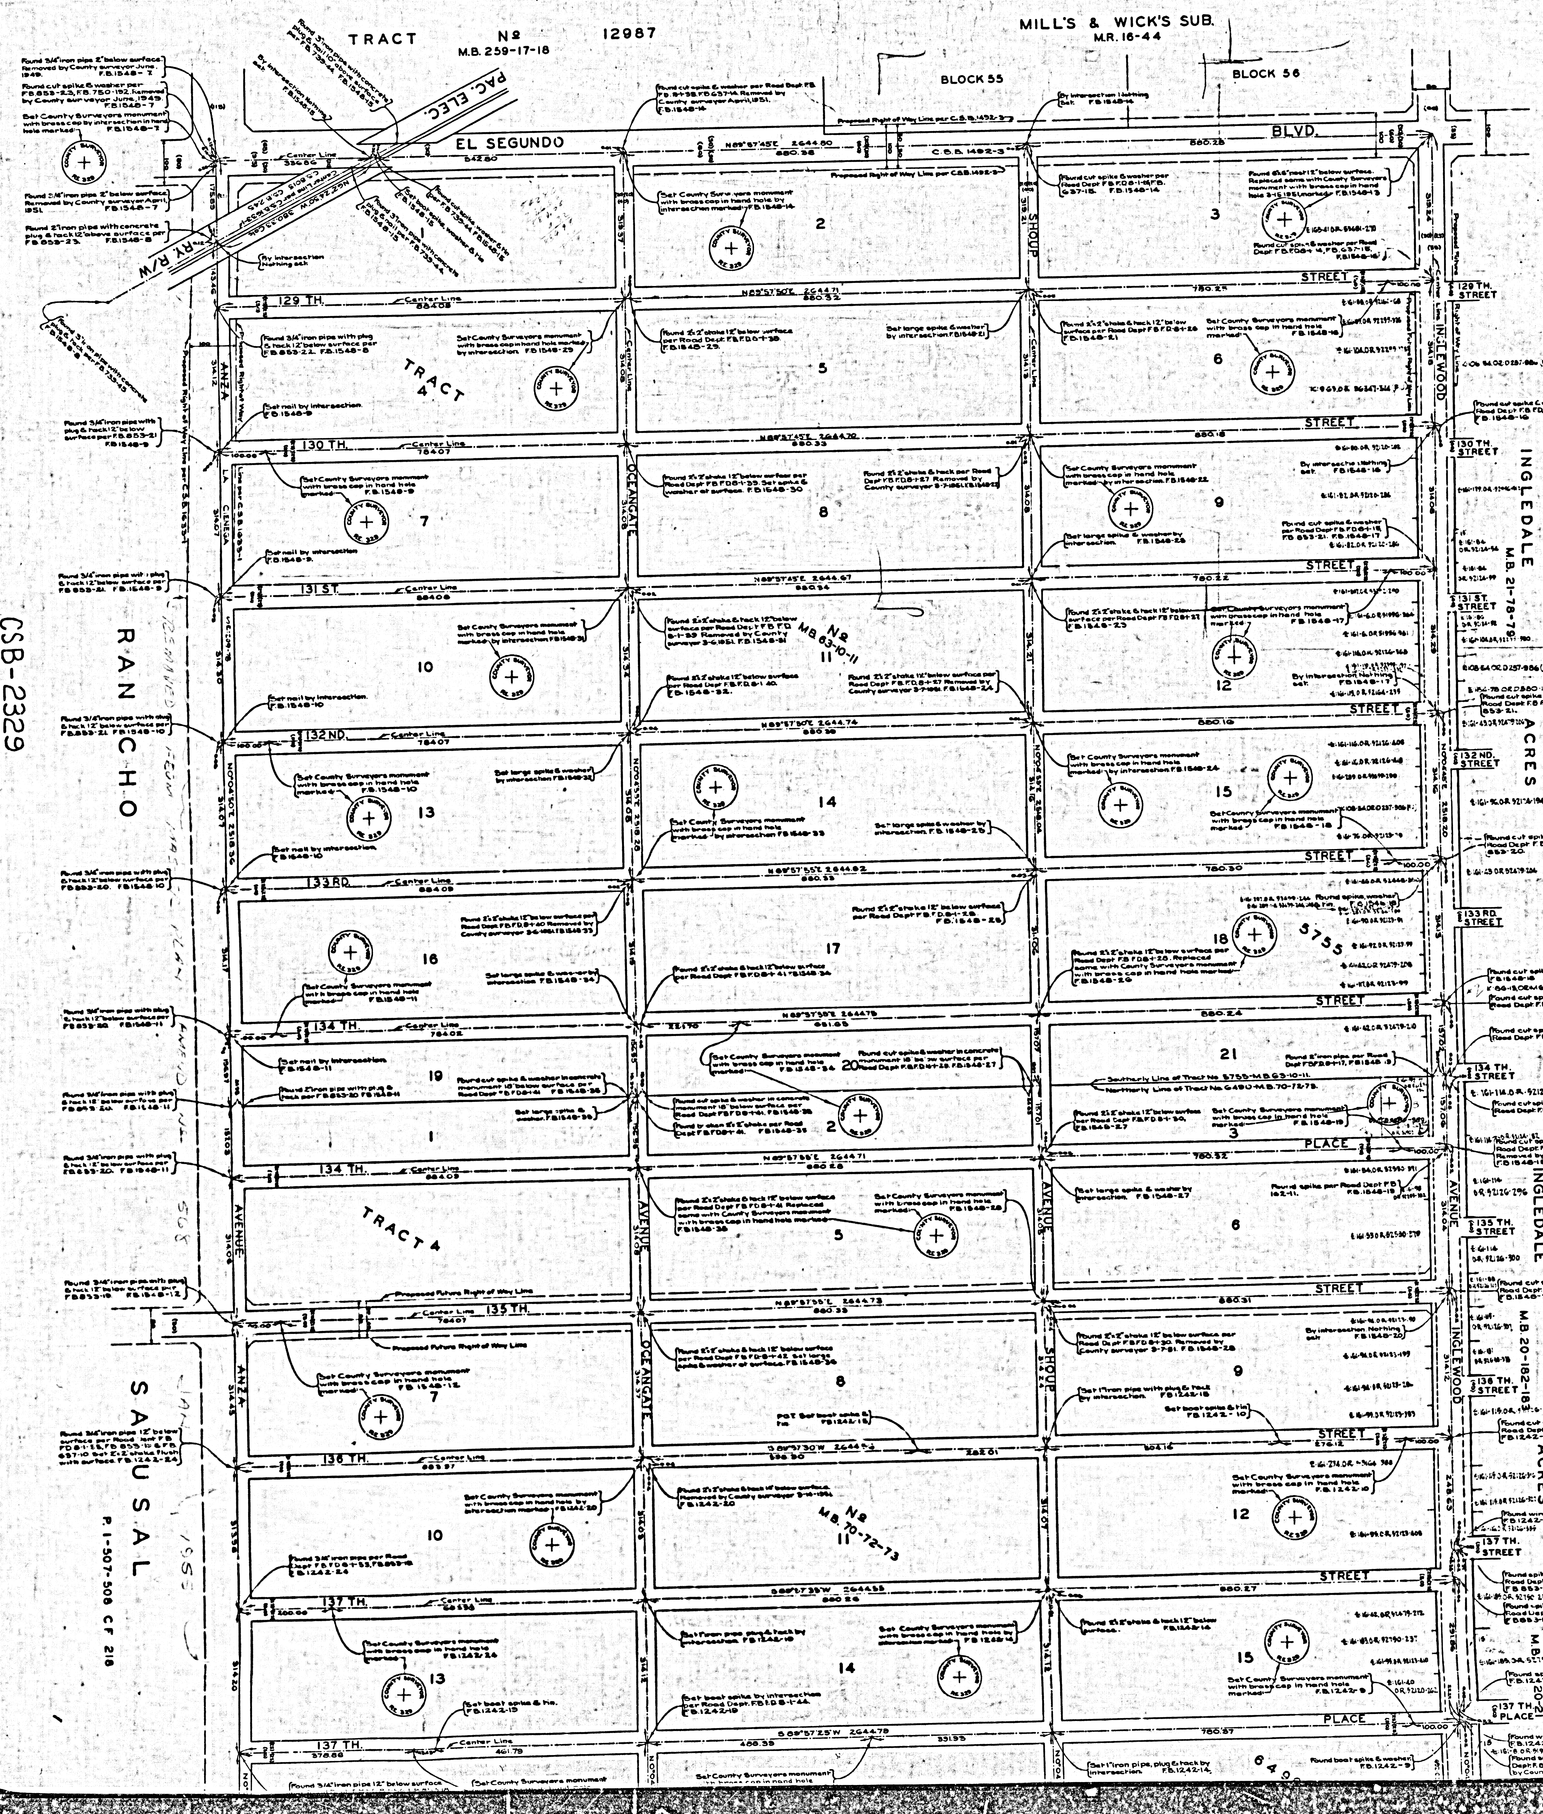
COUNTY SURVEYORS MAP NO. B-5323