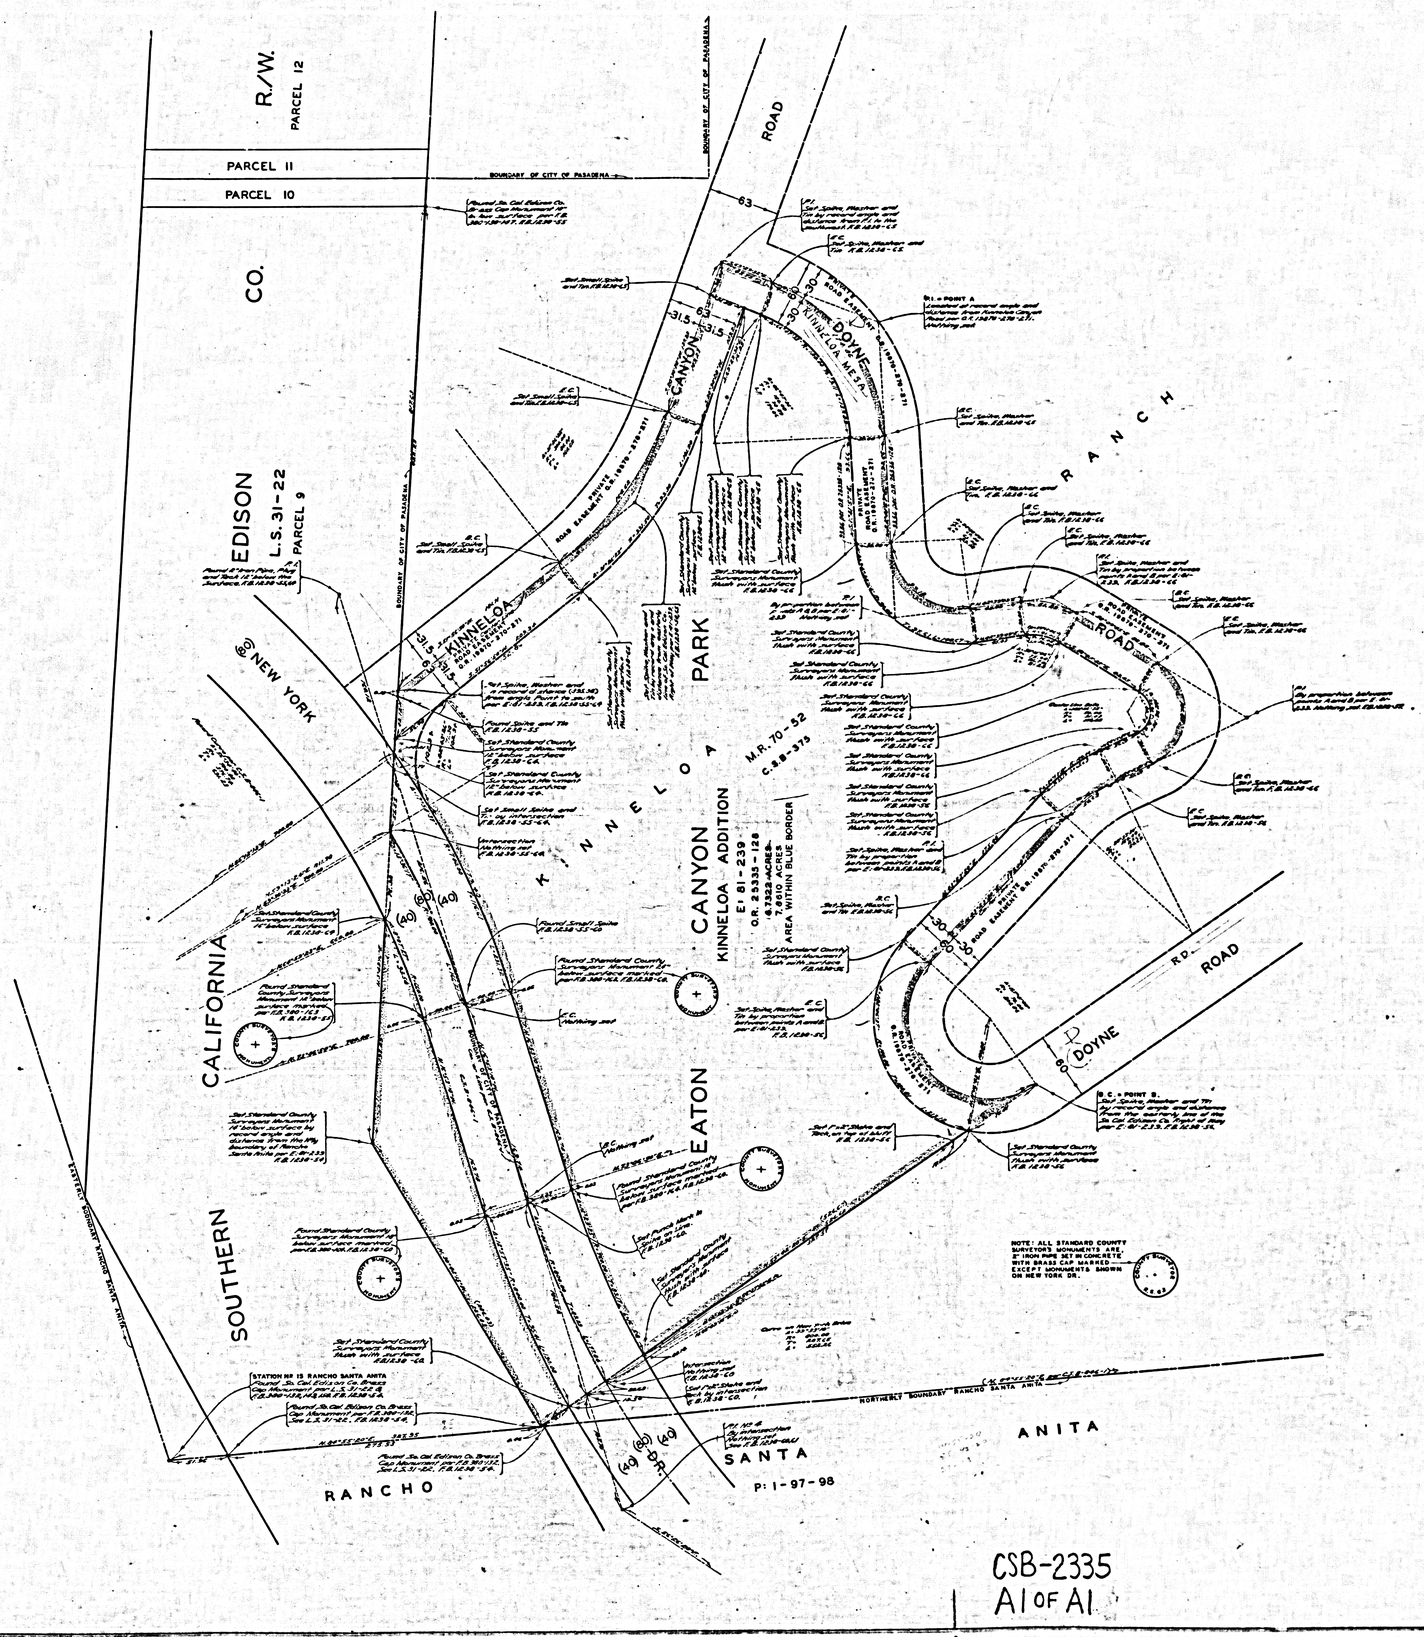

COUNTY OF LOS ANGELES
MAP OF

EATON CANYON PARK

BEING A PORTION OF

KINNELOA RANCH M.R. 70-52

COUNTY SURVEYORS MAP No B-2335

SCALE:-1INCH = 40FT.

JOB NUMBER 6628

WILLIAM J. FOX - COUNTY SURVEYOR
SURVEYED DEC. 1951 - FEB. 1952

SURVEYED ON REQUEST OF THE DIRECTOR PARKS AND RECREATION UNDER SEC. 79, ORD. 4089, BY LETTER DATED DEC. 14, 1951 & B.O. DATED MAY 21, 1946

BEARINGS ARE BASED ON THE BEARING OF THE NORTHERLY LINE OF RANCHO SANTA ANITA AS SHOWN ON C. S. B-846-1

F.B. 1238-53-66

INDEX 60
66

FIELD WORK BY... D.E. HOLMES
OFFICE WORK BY... L.C. WILSON
CHECKED BY... K.R. McPHERSON

Plotted July 1962 L.C.W.

Name established by Bd. Sups. Min. Bk. 40, 98-E, 149-98

CSB-2335
A1 OF A1