COUNTY OF LOS ANGELES

MAP OF MULHOLLAND HIGHWAY.

FROM

LAS VIRGENES CANYON ROAD

TO

LOS ANGELES CITY BOUNDARY

COUNTY SURVEYORS MAP Nº B-2336

SHEET Nº 2 OF 4 SHEETS

SCALE:- 1 INCH = 100 FT.

JOB NUMBER 8551

WILLIAM J. FOX- COUNTY SURVEYOR

SURVEYED JUNE 1949— FEBRUARY 1952

SURVEYED ON REQUEST OF THE ROAD COMMISSIONER UNDER SEC. 78, ORD. 4099 BY LETTER DATED APRIL 1949

BEARINGS ARE BASED ON THE BEARING OF MULHOLLAND HWY. AS SHOWN ON C.S. 8824-1

F.B. 1557- 3- 238

FIELD WORK BY..F.H. BLANCHARD
W.S. COWHERD
R.J. MITCHELL
J.C. PIERCE

OFFICE WORK BY.....W.T. LINN

CHECKED BY.....A.M. DREW

INDEX 59 & 80

MARGINAL MAP
SCALE= 1 INCH = 50 FT.

FIELD WORK BY..W.S. COWHERD

OFFICE WORK BY....L.C. WILSON

CHECKED BY.....J. AJA

F.B. 1557-253-254

NOTE: 3/4" IRON PIPES PLUG AND NAIL SET FLUSH WITH SURFACE AT ALL CORNERS SHOWN THUS ●

DETAIL NOT TO SCALE

SEE MARGINAL MAP TO RIGHT

SEE DETAIL BELOW

SECTION CORNER

1/4 SECTION CORNER

HIGHWAY

MULHOLLAND

COLD CANYON ROAD

DRY CANYON ROAD

STUNT SADDLE PEAK ROAD

IDENTICAL

COUNTY SURVEYORS MAP B-2336 ● SHEET 2 OF 4 SHEETS

CSB-2336-2
A1 of A3

Section Corner N 89°51'15" E 5206.67
1/4 Corner 2603.34

5 4
8 9

SECTION CORNER
Nothing set FB 1557-52

WITNESS CORNER
Found County Surveyors monument
reset 1 yes FB 1557-52
FB 1557-52

S 89°52'35" E 2650.22
Section Line

CSB 498-1

1/4 SECTION CORNER
Found County Surveyors monument
FB 1557-51

2191.60

S 89°51'40" E 2622.07
Section Line

1782.51
















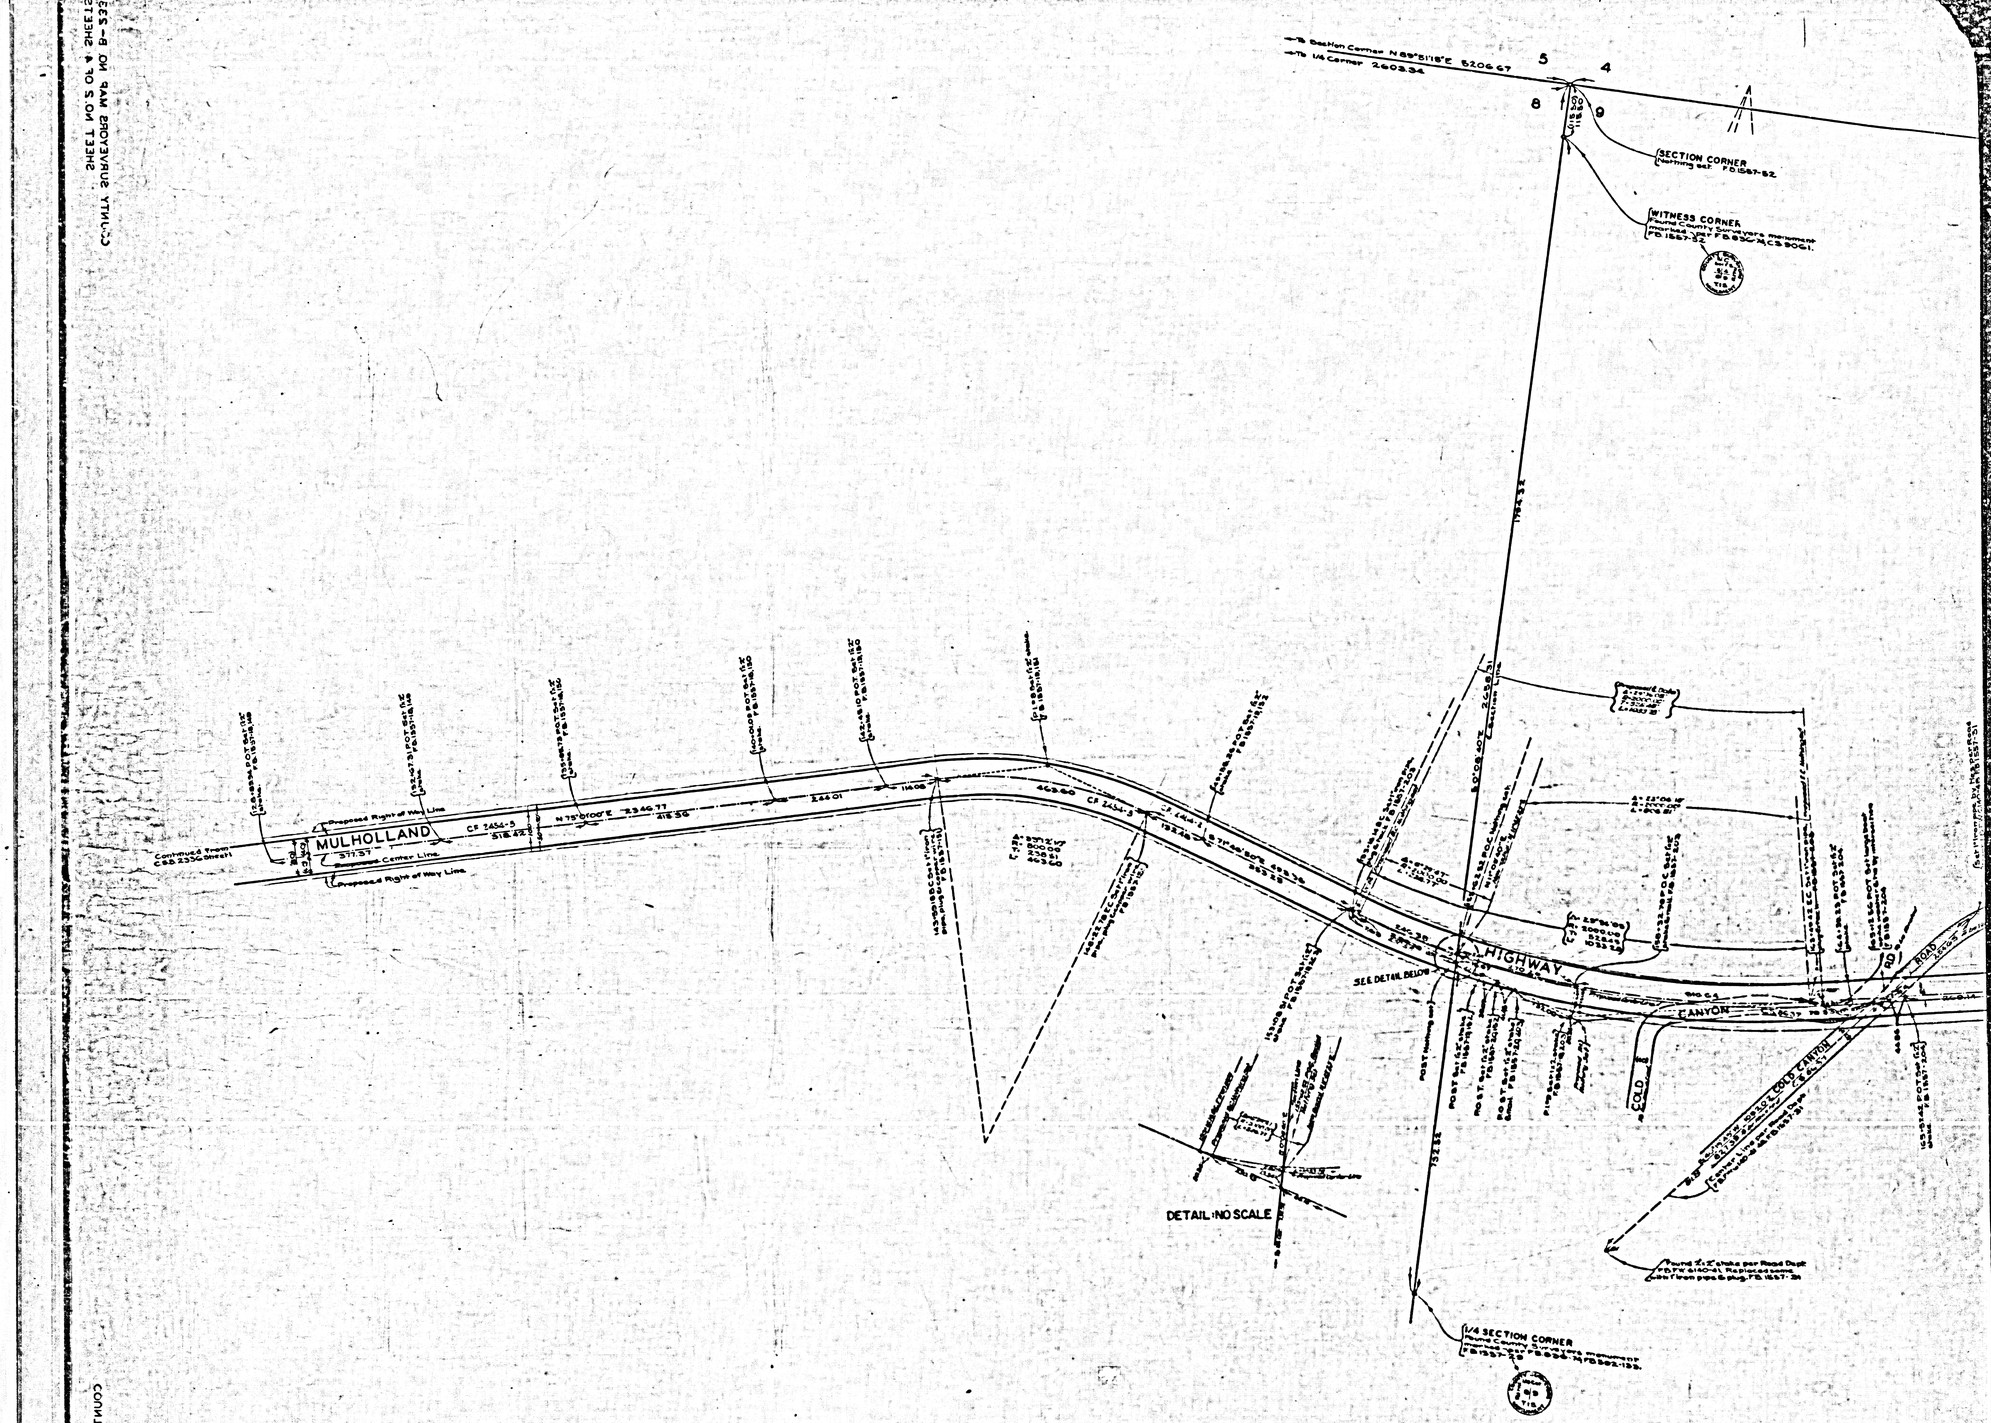


CSB-2336-2
A3 OF A3