
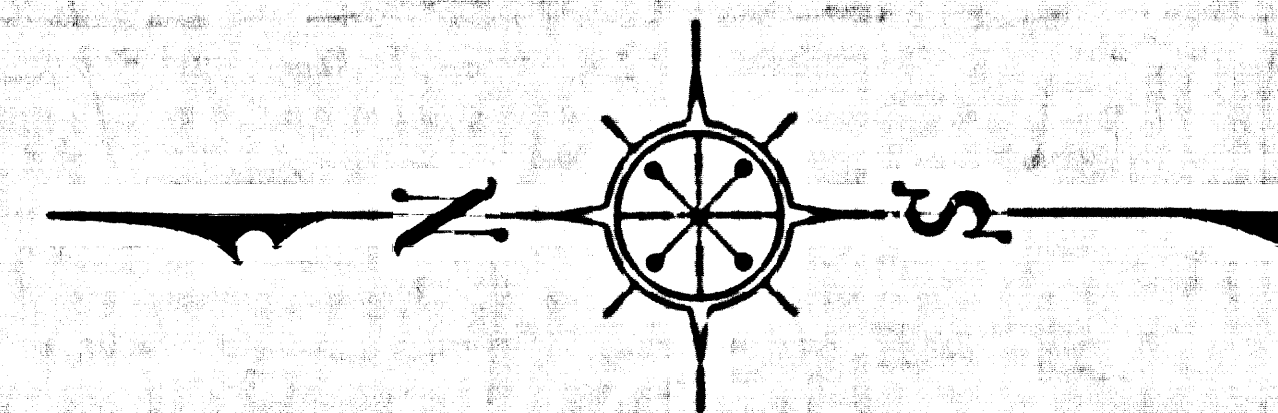


SHEET NO 3 OF 3

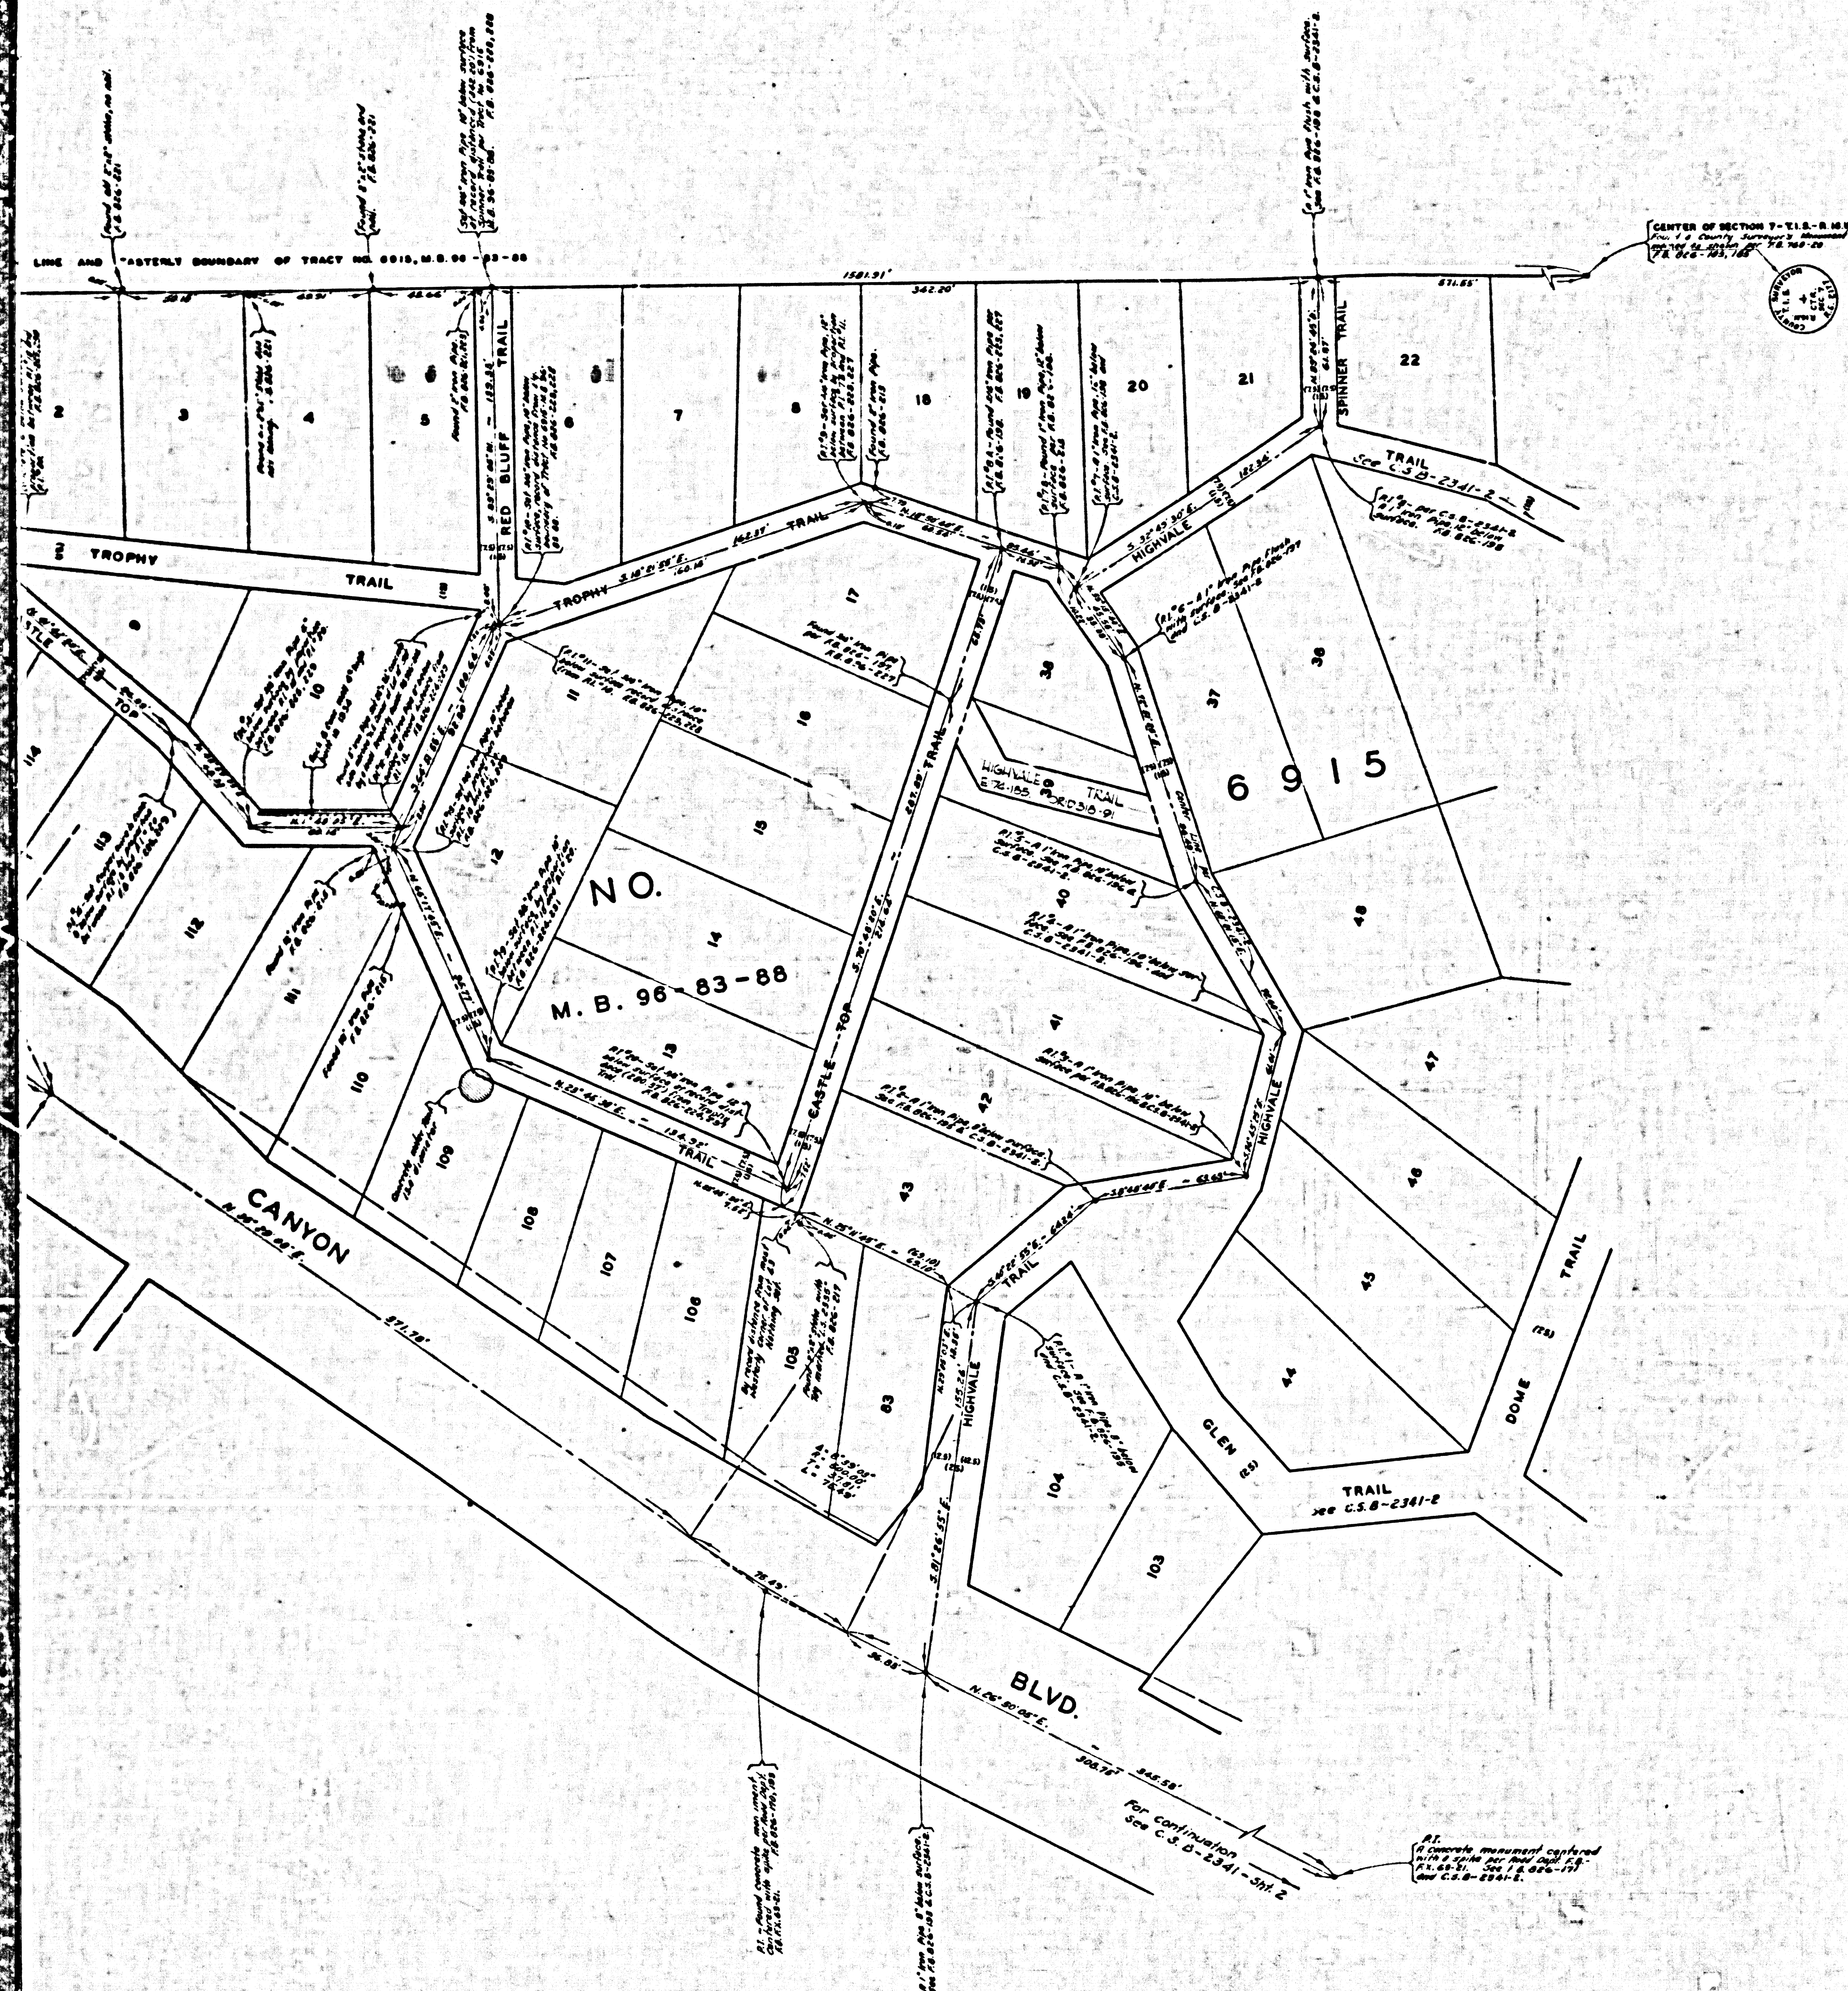

COUNTY OF LOS ANGELES
MAP OF
CIRCLE TRAIL, CAÑON VIEW TRAIL AND OTHER
STREETS IN TRACT N^o 6915 ~ M. B. 96-83-88

COUNTY SURVEYORS MAP NO B-2341
SHEET NO. 1 OF 3 SHEETS
SCALE: 1 INCH = 30 FT.

JOB NUMBER 0021.24

WILLIAM J. FOX ~ COUNTY SURVEYOR
SURVEYED JULY - SEPT. 1853.

**SURVEYED UNDER INSTRUCTIONS OF THE
BOARD OF SUPERVISORS PER ORDER DATED
SEPT. 4, 1951**

BEARINGS ARE BASED ON THE SOUTH BOUNDARY
OF TRACT NO. 6915 AS SHOWN IN M.D. 98-83-88

F. B. 826-211-232

FIELD WORK BY.....F.H. BLANCHARD
OFFICE WORK BY.....R.R. MAPHERSON
G.C. BAILEY
CHECKED BY.....R.R. MAPHERSON

INDEX 89

CSB-2341-1
A1 OF A2

SHEET NO 1 OF 3 SHEETS
COUNTY SURVEYORS MAP NO. B-5341

