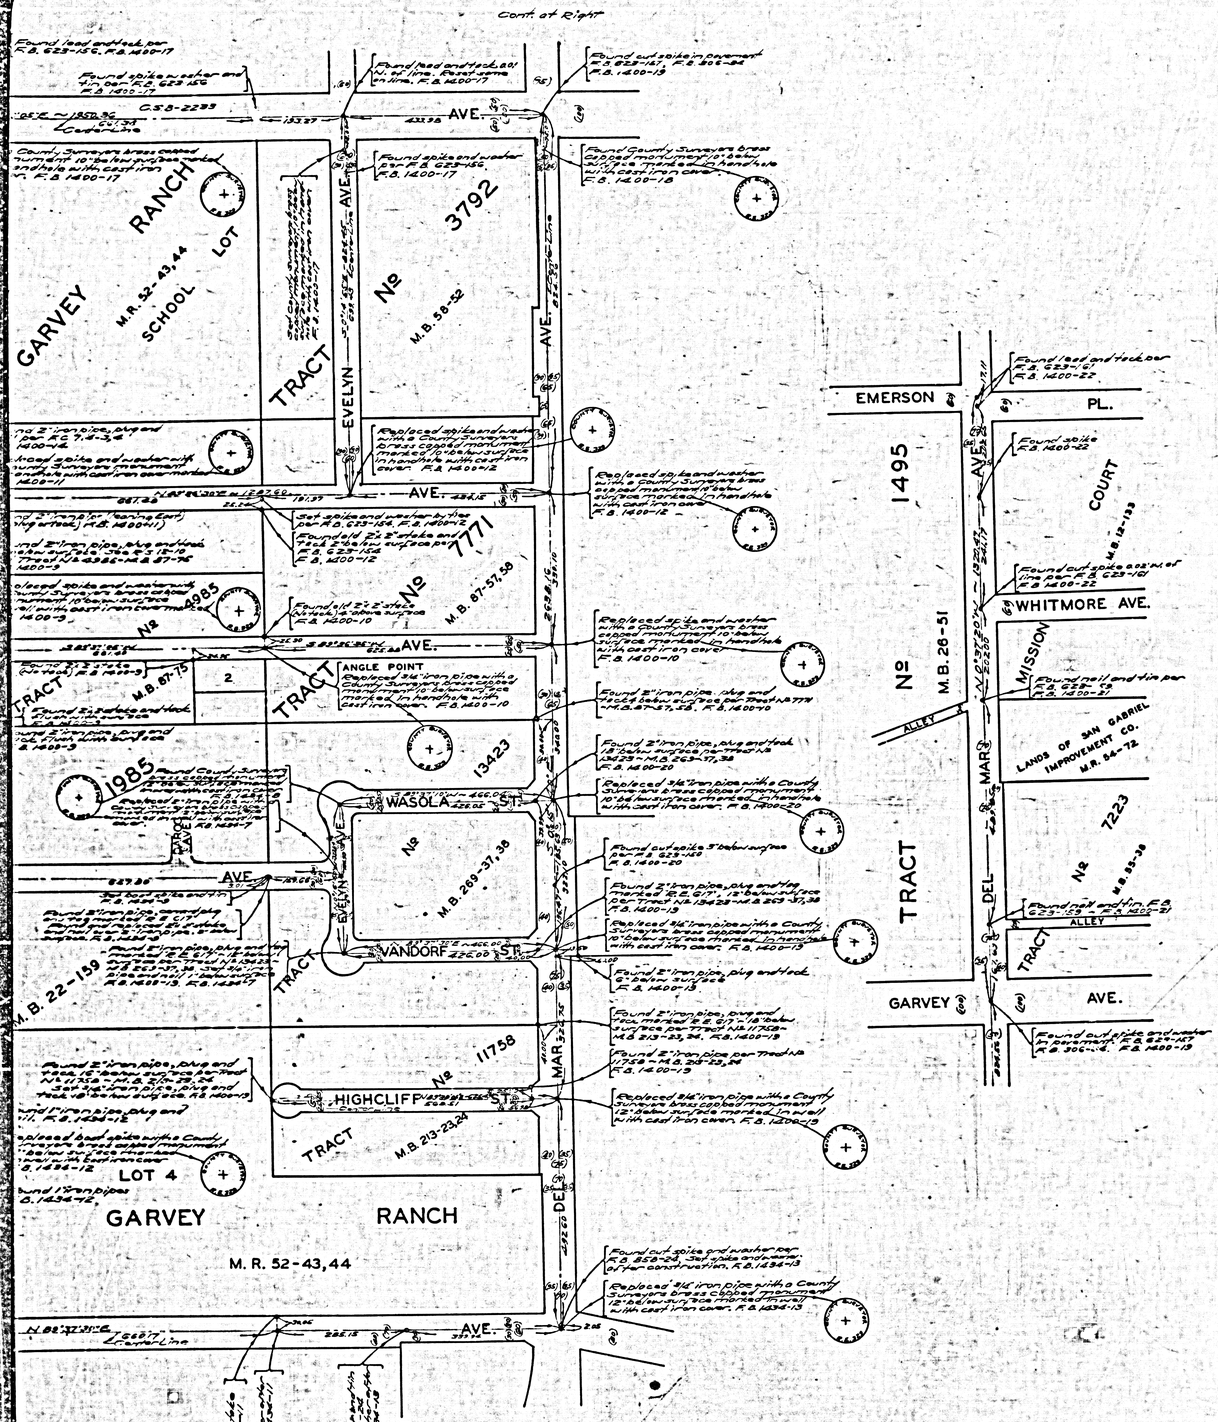



COUNTY OF LOS ANGELES
MAP OF
# STREETS IN THE NEWMARK AVENUE AND STEVENS AVENUE SANITARY SEWER DISTRICTS

COUNTY SURVEYORS MAP Nº B-2344
SCALE: 1 INCH=100FT.

JOB NUMBER 8351

WILLIAM J. FOX - COUNTY SURVEYOR
SURVEYED SEPT., OCT. 1947; APR. 1948

SURVEYED UNDER INSTRUCTIONS OF THE BOARD OF SUPERVISORS PER ORDER DATED FEB. 26, 1946

BEARINGS ARE BASED ON THE BEARING OF GARVEY AVE. PER C.S.B-2233

F.B. 1400-3-22
F.B. 1434-3-20

I.M. 36

FIELD WORK BY . . . . . C.A. BENSON
OFFICE WORK BY . . . . . C.W. COX
CHECKED BY . . . . . A.H. DP=W

NOTE:-THIS SURVEY MADE TO ESTABLISH CENTER LINES ON STREETS IN THIS AREA PRELIMINARY TO CONSTRUCTION OF SEWERS IN THE STEVENS AVE. AND NEWMARK AVE. SANITARY SEWER DISTRICTS. C.I. 1209 AND C.I. 1241, RESPECTIVELY.

COUNTY SURVEYORS MAP No B-2344

CSB-2344
A1 OF A2

COUNTY SURVEYOR'S MAP NO. B-534

Cont. at Right

GARVEY AVE.

EGLEY AVE.

NEWMARK AVE.

FERN AVE.

GARVALIA AVE.

GRAVES AVE.

WASOLA ST.

VANDORF ST.

HIGHCLIFF ST.

DEQUINE AVE.

LINDY AVE.

PROSPECT AVE.

EVELYN AVE.

BRUNSWICK AVE.

MARDEL AVE.

NEW STEVENS AVE.

JACKSON AVE.

MONTEREY PARK

EASTERLY BOUNDARY CITY OF MONTEREY PARK

TRACT

M.B. 63-90

5785

6276

7061

M.B. 97-80, 81

M.B. 89-38, 39

6353

5795

4985

7771

M.B. 87-57, 58

M.B. 76-63

M.B. 63-67

M.B. 87-75

2

1985

13423

M.B. 269-37, 38

M.B. 22-159

3273

8285

M.B. 36-8

11758

M.B. 213-23, 24

M.B. 28-29

ANGLE POINT

LOT 4

GARVEY RANCH

M.R. 52-43, 44

3792

M.B. 56-52

CSB-2344

A2 OF A2