CARSON

ROAD

ASPHALT PARKING

TENNIS COURTS

BASKETBALL COURT

BLDG. No C-9
1 Story Frame
L.A. Co. No 2062

BLDG. No C-10
1 Story Frame
L.A. Co. No 2083

RESIDENCE
1 STORY STUCCO
L.A. Co. No 2921

GARAGE
1 STORY
L.A. Co. No 2920

RESIDENCE
1 STORY STUCCO
L.A. Co. No 2959

RESIDENCE
1 STORY STUCCO
L.A. Co. No 2960

RESIDENCE
1 STORY STUCCO
L.A. Co. No 2962

RESIDENCE
1 STORY STUCCO
L.A. Co. No 2964

LAWN

Proposed Right of Way Line

5 Strand Barbed Wire Fence

Prairie Shoulder

Prairie Ditch

Cone. Pvmt.

Cone. Gutter

Drive

Walk

Curb & Gutter

Pvmt.

Pvmt. Drive

Pvmt. Walk

Lawn

Planting

Concrete Pvmt.

Asphalt Pvmt.

Chain Link Fence

Wire Fence

Iron Pipe

Concrete Monument

Center Line

Property Line

Match Line

N 0°04'48" W

N 0°04'48" W 444.72'

N 0°04'48" W 1257.45'

N 0°04'48" W 1153.51'

EASTERLY BOUNDARY OF LOS ANGELES CITY

NORMANDIE AVE.

E 4,197,600

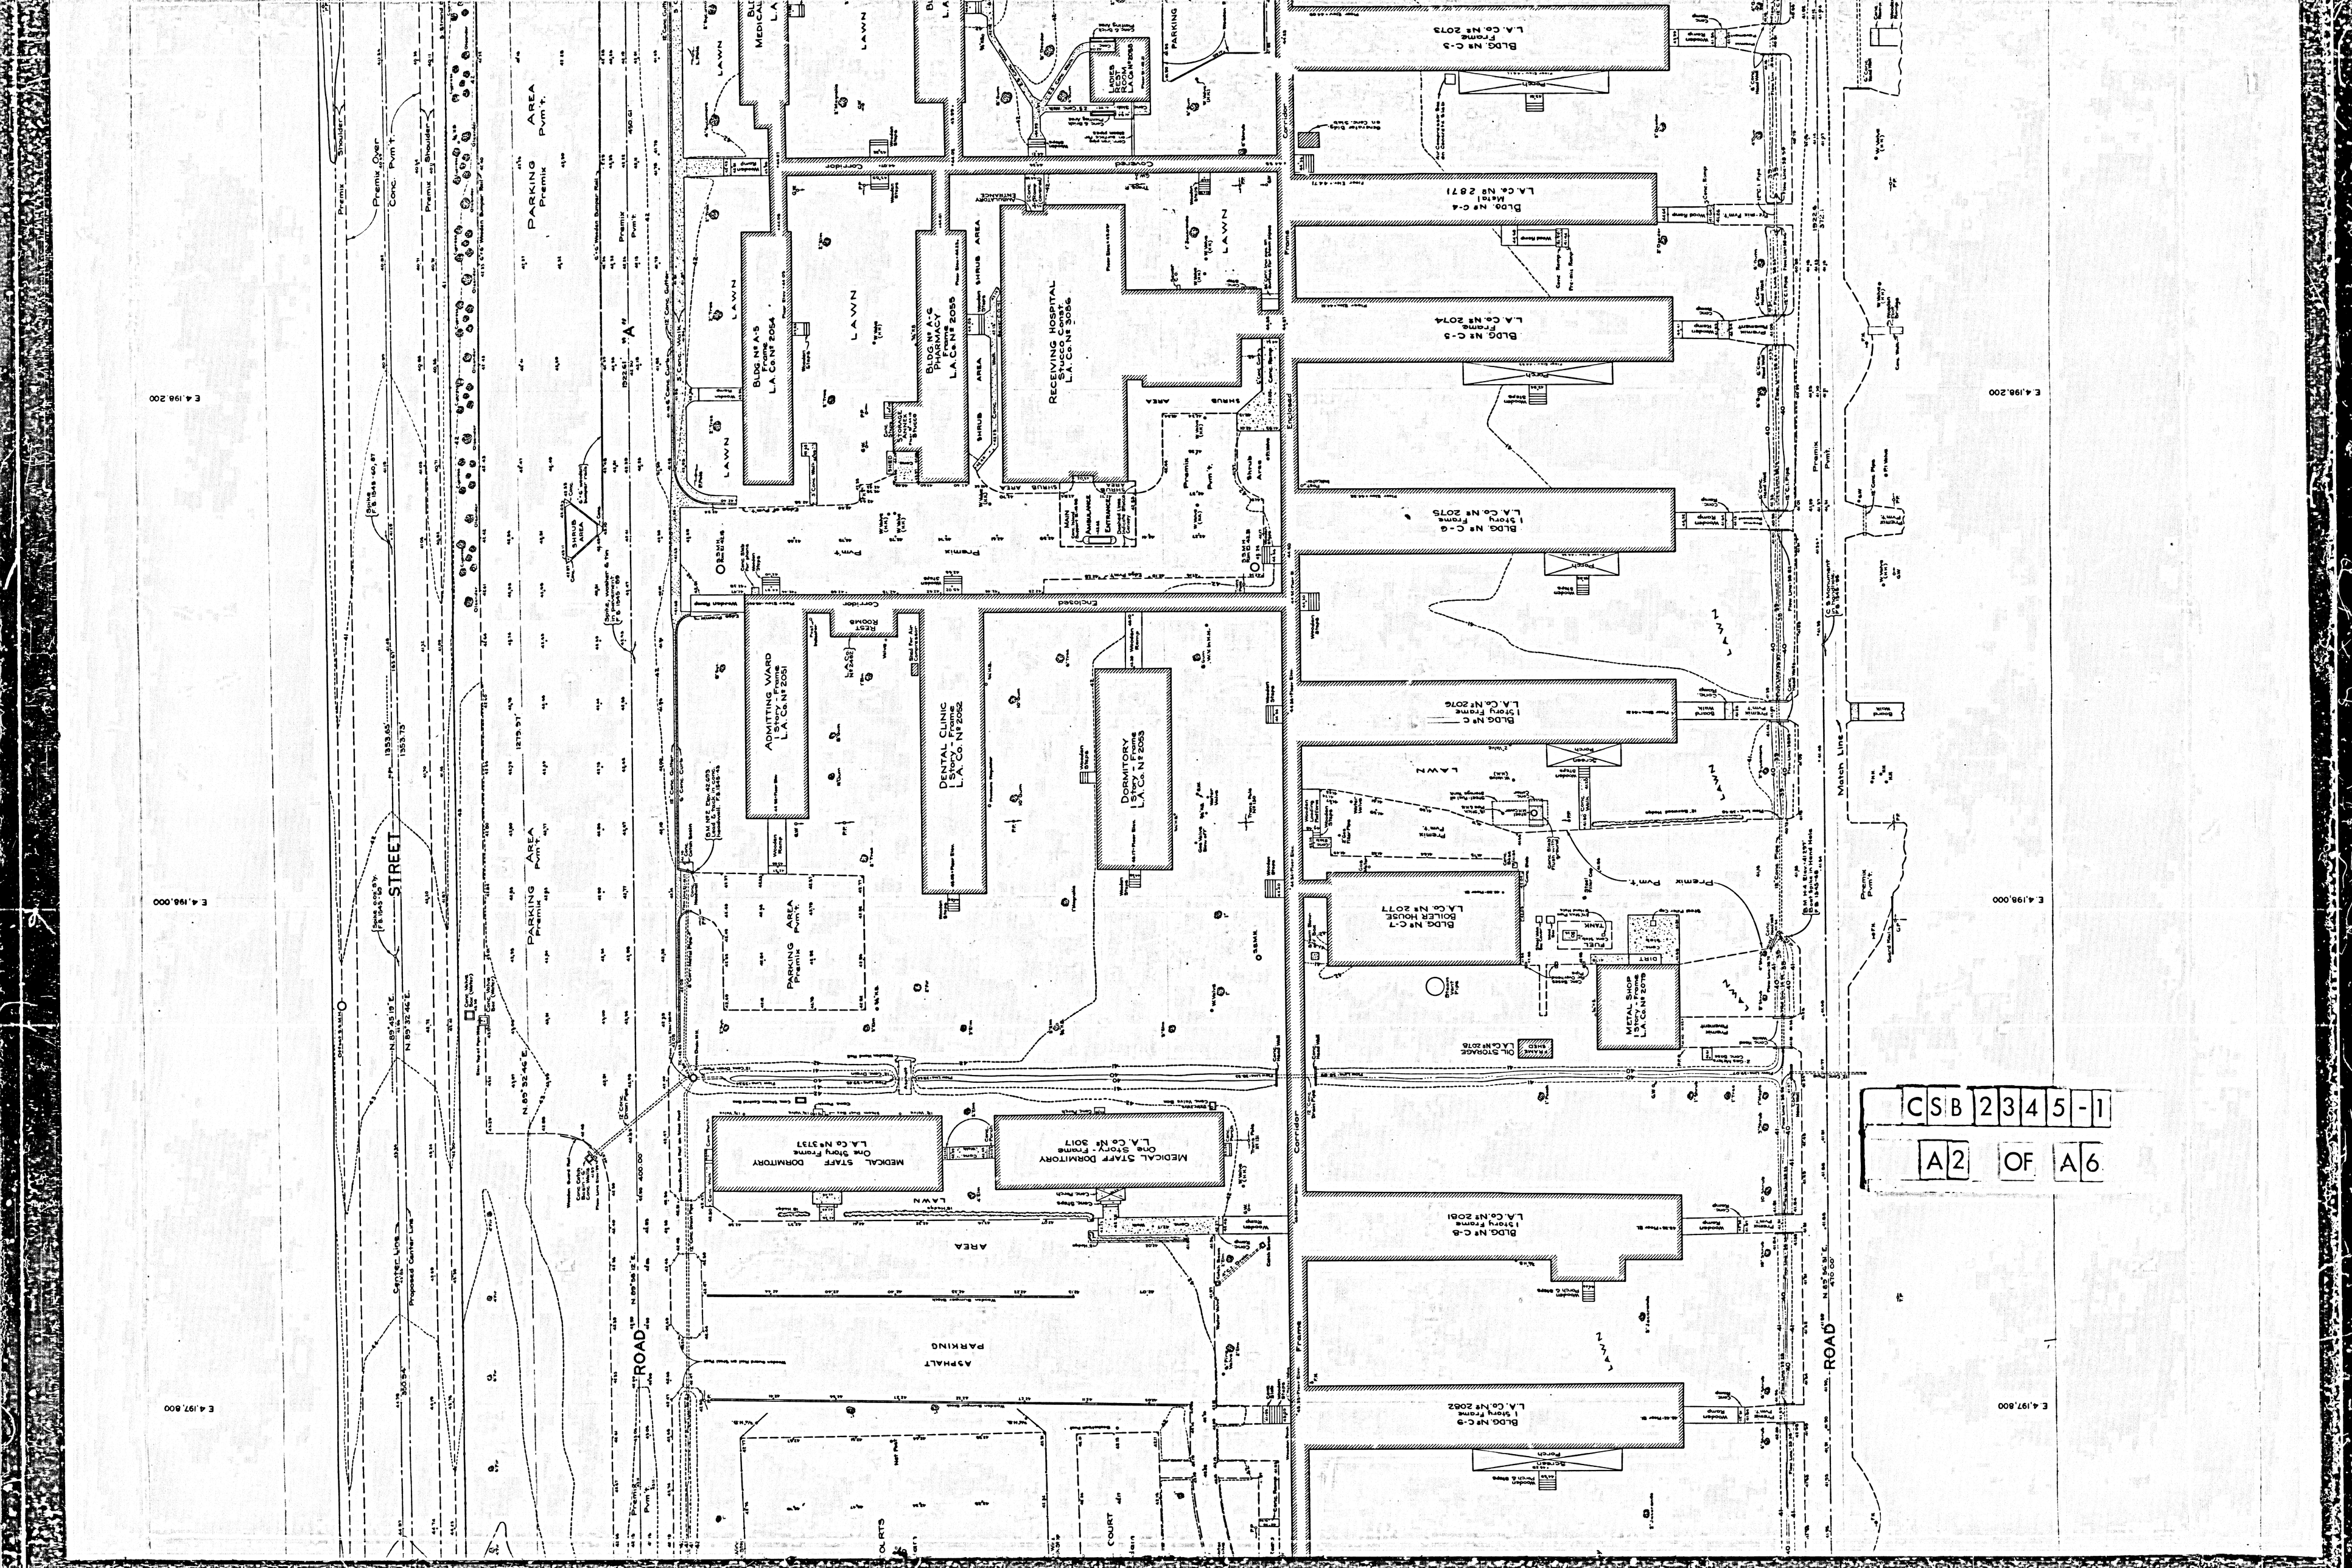
E 4,197,400

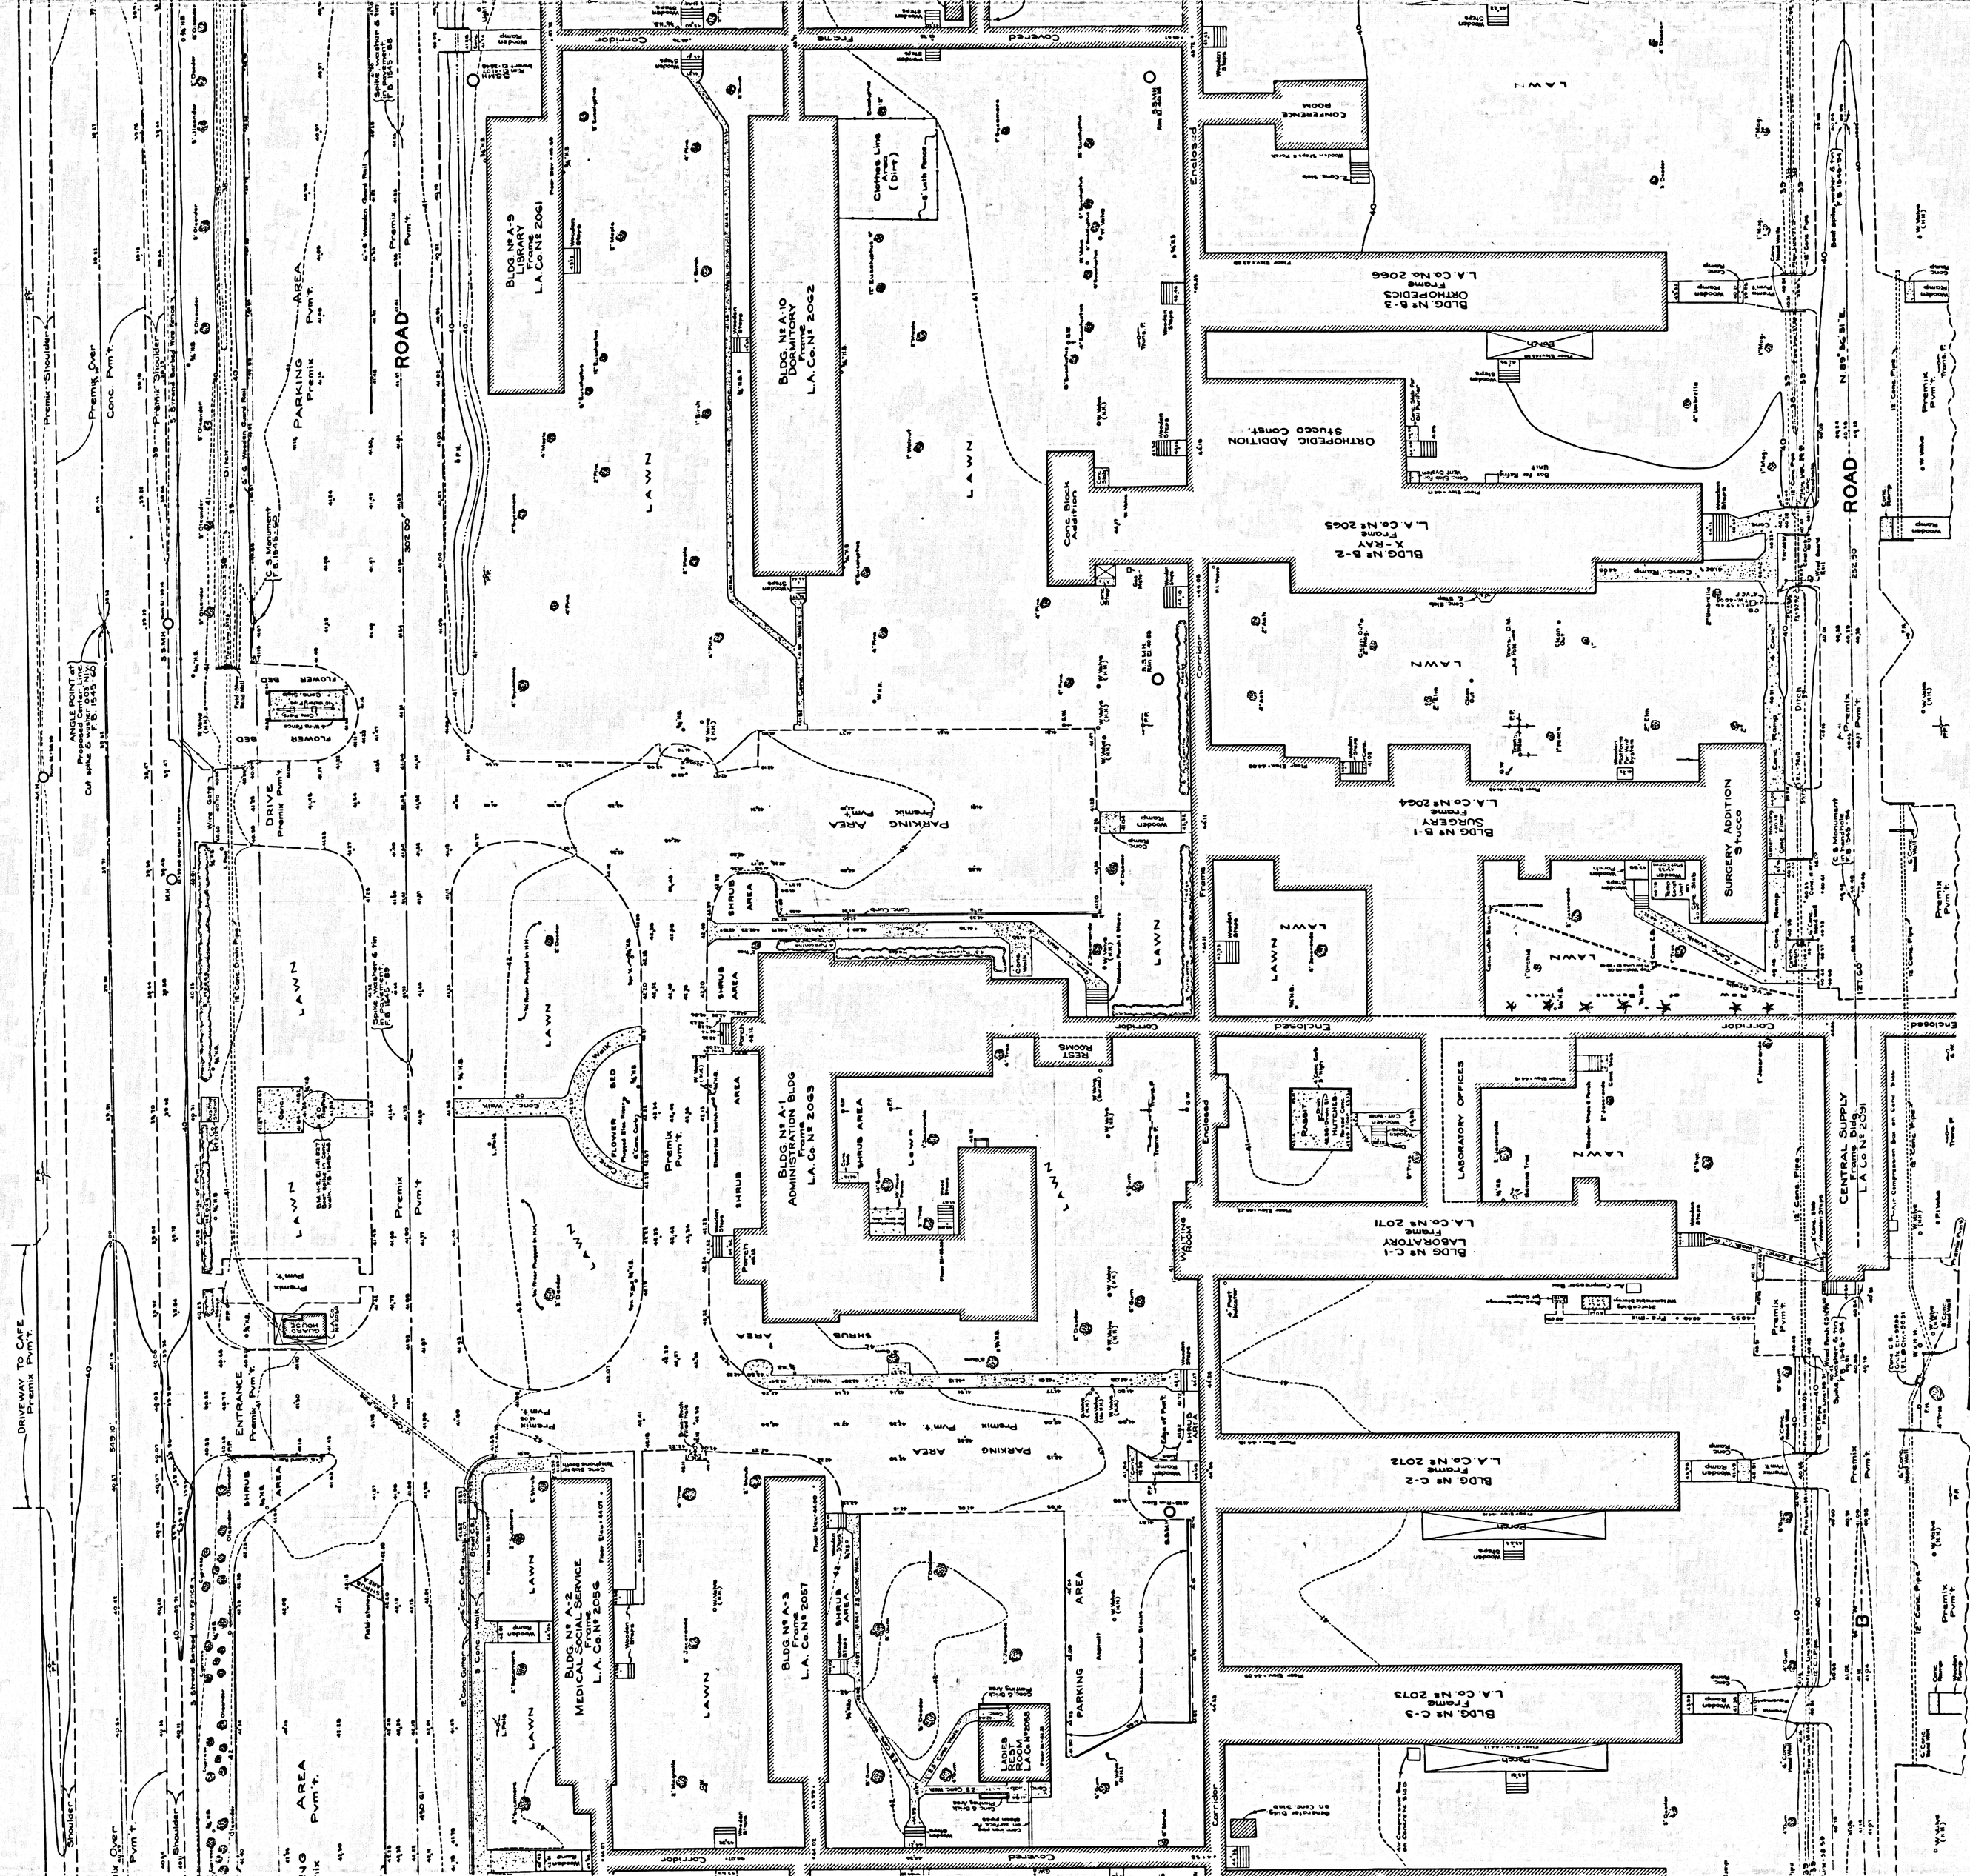
N 4,051,000

N 4,050,800


A1 OF A6


E 4,198,200
E 4,198,000
E 4,197,800
STREET
ROAD
ROAD
Match Line
PARKING AREA
Premix
Pvm't.
Premix Over Conc. Pvm't.
Shoulder
Ditch
Guard Rail
Power Pole
Guy Wire
Sewer Line
Proposed Center Line
Set Mon. Bdy. 42.63 (Reinforced Concrete Monument) P.S. 5545
Point P.S. 1545-40, 67
1359.65
1353.73
1279.97
N. 89° 48' 18" E.
N. 89° 52' 46" E.
365.94
450.00
522.61
"A"
LAWN
SHRUB AREA


E 4,198,800
E 4,198,600
E 4,198,400
ROAD
PARKING AREA
LAWN
SHRUB AREA
FLOWER BED
DRIVE
ENTRANCE
DRIVEWAY TO CAFE
Premix Pvm't
Premix Shoulder
Concrete Curb
Bldg. No A-5 Utilities Plant Frame L.A. Co. No 2061
Bldg. No A-10 Dormitory Frame L.A. Co. No 2062
Bldg. No A-1 Administration Bldg L.A. Co. No 2063
Bldg. No A-2 Medical Social Service Frame L.A. Co. No 2056
Bldg. No A-3 Frame L.A. Co. No 2057
Bldg. No B-3 Orthopedics Frame L.A. Co. No 2066
Orthopedic Addition Stucco Const.
Bldg. No B-2 X-Ray Frame L.A. Co. No 2065
Bldg. No B-1 Surgery Frame L.A. Co. No 2064
Surgery Addition Stucco
Bldg. No C-1 Laboratory Frame L.A. Co. No 2071
Laboratory Offices
Central Supply Frame Bldg. L.A. Co. No 2051
Bldg. No C-2 Frame L.A. Co. No 2072
Bldg. No C-3 Frame L.A. Co. No 2073
Conference Room
Rest Rooms
Clothes Line Area (Dry)
Covered Walk
Enclosed Corridor
Cement Ramp
Cement Walk
Brick Walk
Cement Curb
Cement Gutter
Flagpole
Bench Mark
U.S. Monument
Proposed Center Line Col. Spike in Pvm't

CSB 2345-1

A4 OF A6

E 4,199,800

E 4,199,600

E 4,199,400

STREET

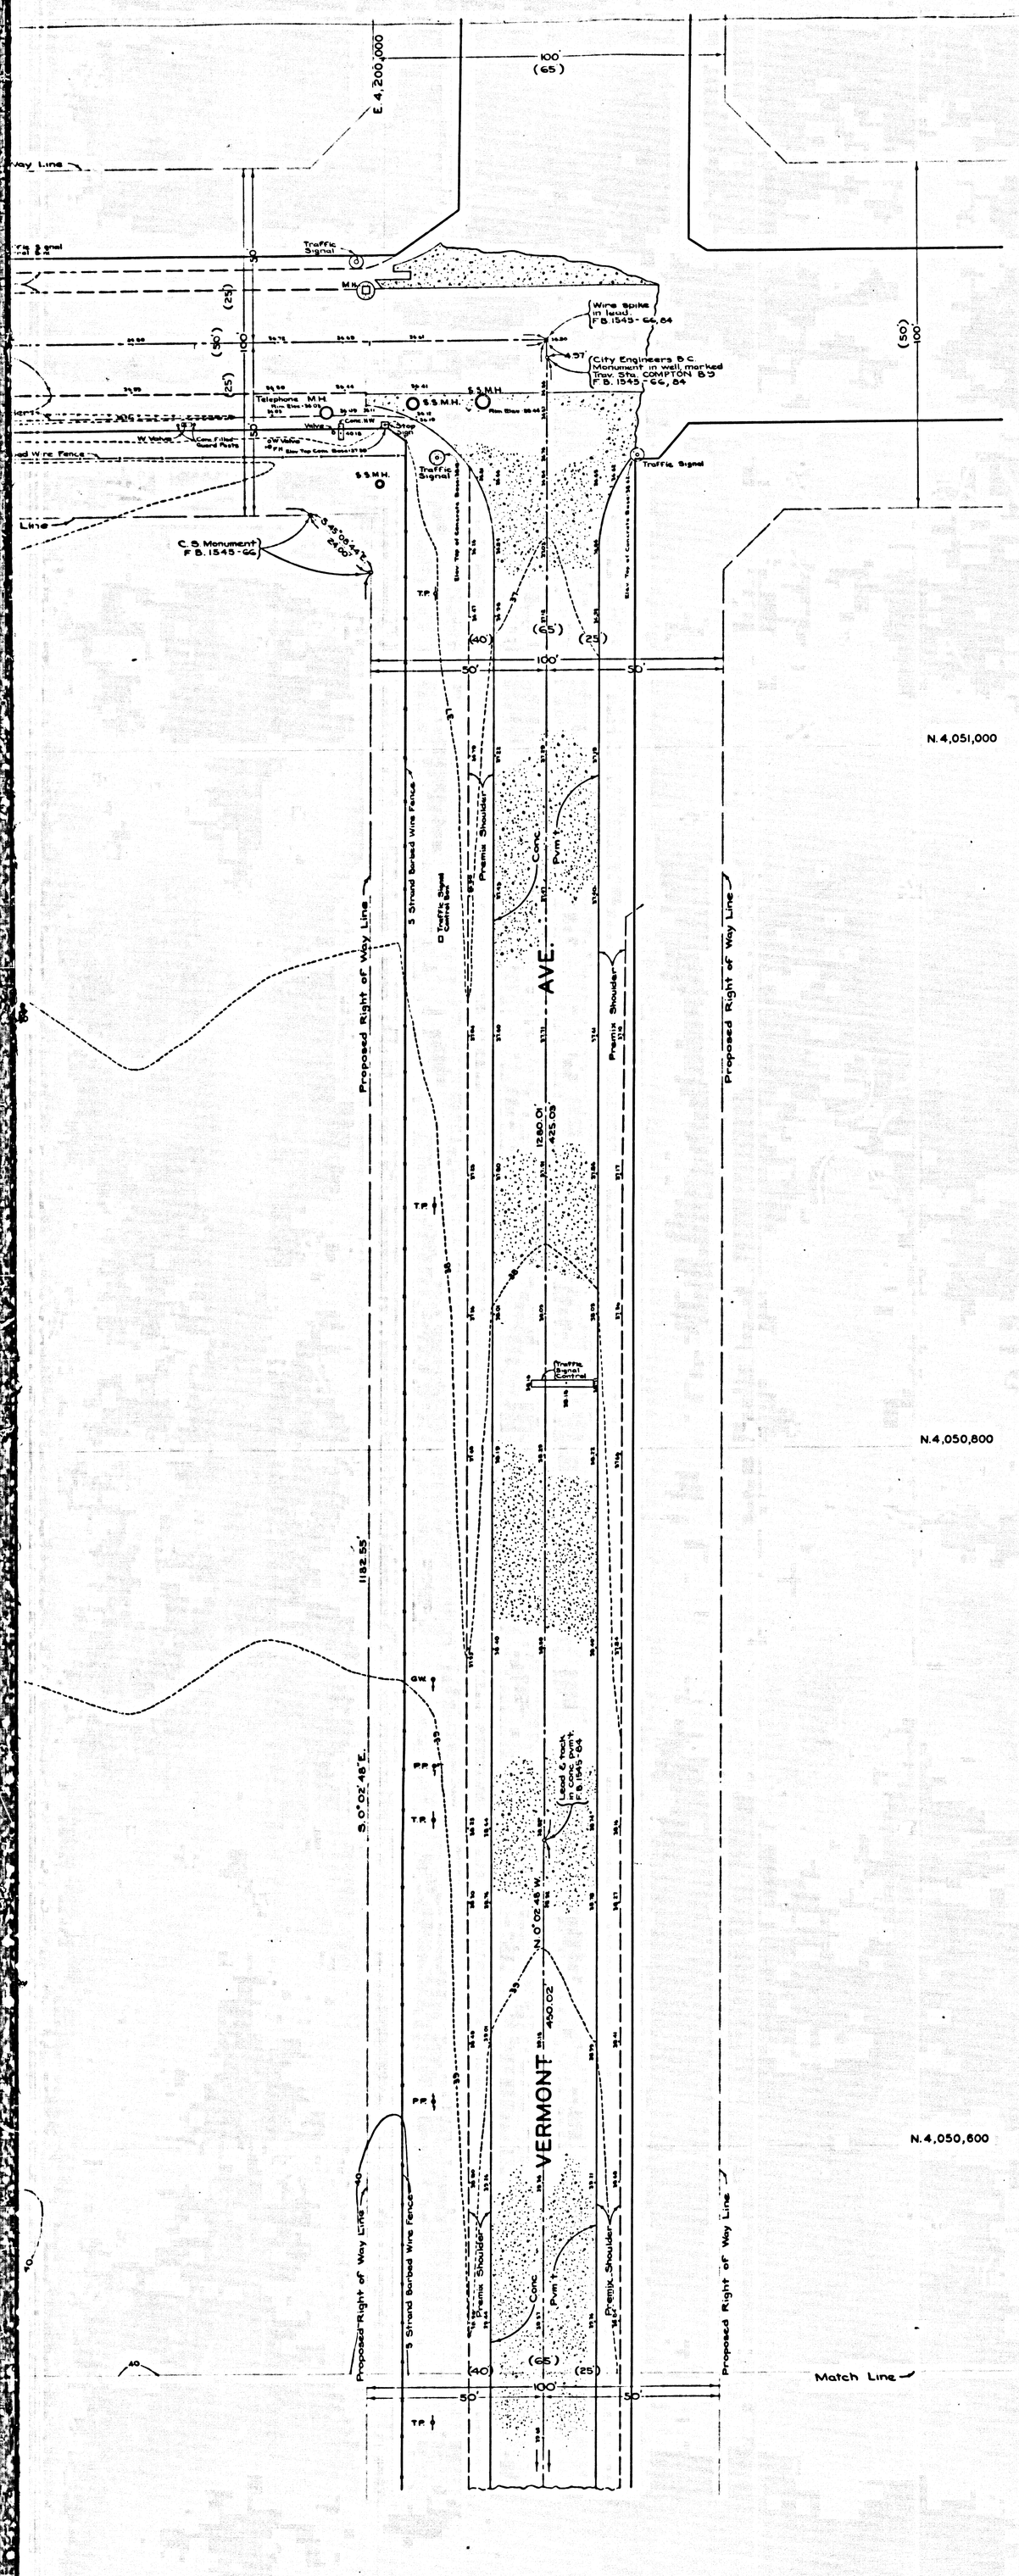
ROAD

PARKING AREA

ASPHALT

CSB2345-1

A5 OF A6



COUNTY OF LOS ANGELES
TOPOGRAPHIC MAP OF

HARBOR GENERAL HOSPITAL

COUNTY SURVEYORS MAP Nº B-2345
SHEET Nº 1 OF 4 SHEETS
SCALE: 1 INCH = 20 FT.

JOB NUMBER 0022.02

WILLIAM J. FOX COUNTY SURVEYOR
SURVEYED OCT. 1951 TO FEB. 1953

SURVEYED UNDER INSTRUCTIONS OF THE BOARD OF SUPERVISORS PER ORDER DATED AUGUST 7, 1951

BEARINGS ARE BASED ON THE CALIFORNIA COORDINATE SYSTEM, ZONE 7, CHAPTER 1307, STATUTES 1947. SEE C.S. 9423

PLANE TABLE SHEETS E-349 TO E-355 INCL., AND E-339. F.B. 1545

FIELD WORK BY..... R. B. HOBSON
OFFICE WORK BY..... C. J. GALLI
W. R. NICHOL..... G. BAILEY
W. G. VAN DEREN..... Y. ITO
C. B. SUTTER... A. L. MOLINARI

CHECKED BY..... C. F. RUGGLES
H. H. F. DONG

DATUM - MEAN SEA LEVEL
ELEVATIONS SHOWN HEREON ARE BASED UPON B.M. "49-Y" (F.B. 1201-61) THE ELEVATION OF WHICH WAS DETERMINED FROM U.S.C. & G.S. B.M. "D-167 1933" (U.S. 2867) BASED ON THE U.S.C. & G.S. ADJUSTMENT OF 1946
INDEX 28

THIS MAP FILED
JOHN A. LAMBIE-COUNTY ENGINEER

FOR UNDER GROUND UTILITIES IN THIS AREA SEE SHEET Nº 3

Revised March, 1964 W.C.M.

CSB 2345-1
A6 OF A6