


c. Curb
c. Sutter
c. Sutter
c. Curb

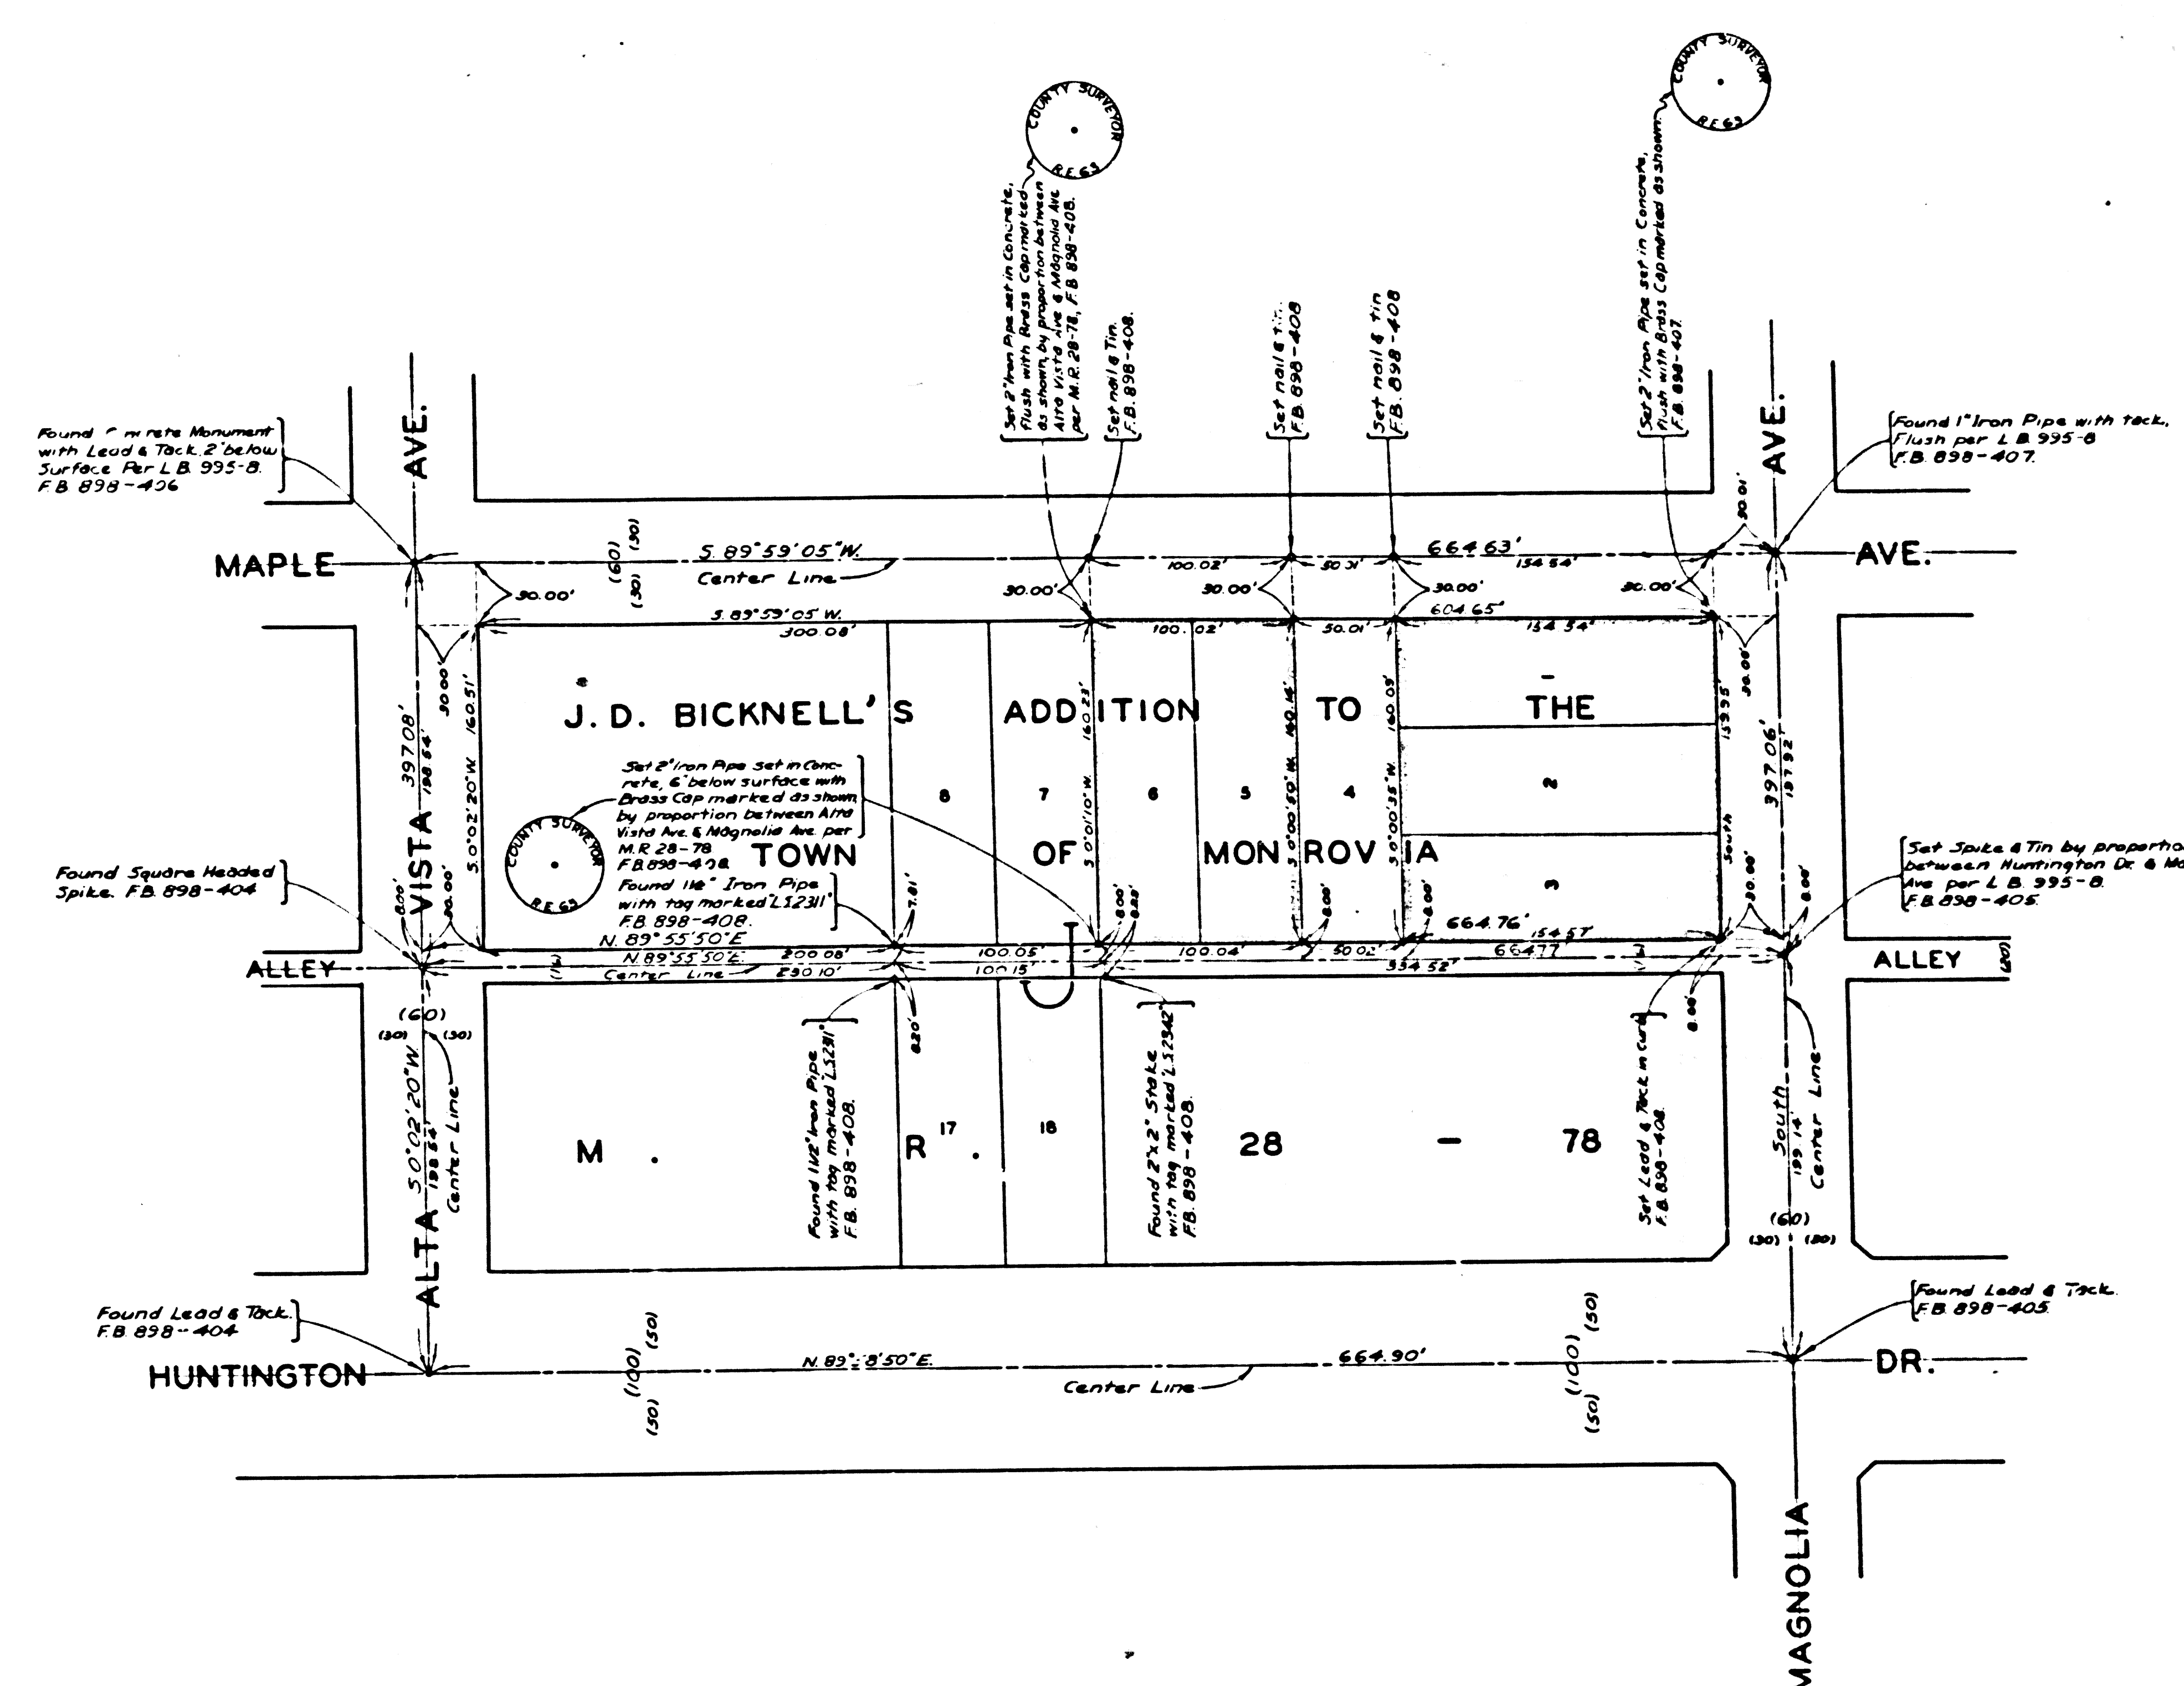

COUNTY OF LOS ANGELES
MAP OF
**SANTA ANITA MUNICIPAL
COURTS BUILDING SITE**
BEING
LOTS 1,2,3,5 AND 6, BLOCK 'J'
OF
J.D. BICKNELL'S ADDITION TO
THE TOWN OF MONROVIA
M.R. 28-75
COUNTY SURVEYORS MAP NO B-2351
SCALE=1 INCH=50 FT.

JOB NUMBER 8660
WILLIAM J. FOX - COUNTY SURVEYOR
SURVEYED SEPTEMBER 1952
SURVEYED ON REQUEST OF THE COUNTY ENGINEER
BY LETTER DATED AUGUST 14, 1952
BEARINGS ARE BASED ON THE BEARING OF
MAGNOLIA AVENUE AS SHOWN ON
CLERR FILE MAP NO 1590-2
F.B. 898 - 401 - 432
FIELD WORK BY.....E.C. WALLACE
OFFICE WORK BY.....G.D. BAILEY
CHECKED BY.....A.H. DREW
R.R. MATHERSON

MARGINAL MAP
SHOWING
TOPOGRAPHY
SCALE 1 INCH=10 FT.
FIELD WORK BY.....E.C. WALLACE
OFFICE WORK BY.....G.D. BAILEY
CHECKED BY.....A.H. DREW
R.R. MATHERSON
F.B. 898 - 409 - 432
DATUM - MEAN SEA LEVEL
ELEVATIONS SHOWN HEREON ARE BASED ON THE 1952
ADJUSTMENT ON U.S.C. & G.S. B.M. "M-35"
(U.S. 267) (C.S. 11-9)
(DATUM NOTE ADDED JUNE 1953)
ELEVATIONS SHOWN ON THIS PLAN ARE ONE
FOOT BELOW THE DATUM PLANE SHOWN HEREON
INDEX 45
Revised by W.A.E. 11-24-52
Beverly Hills Address T.H.R. 1-22-54

