
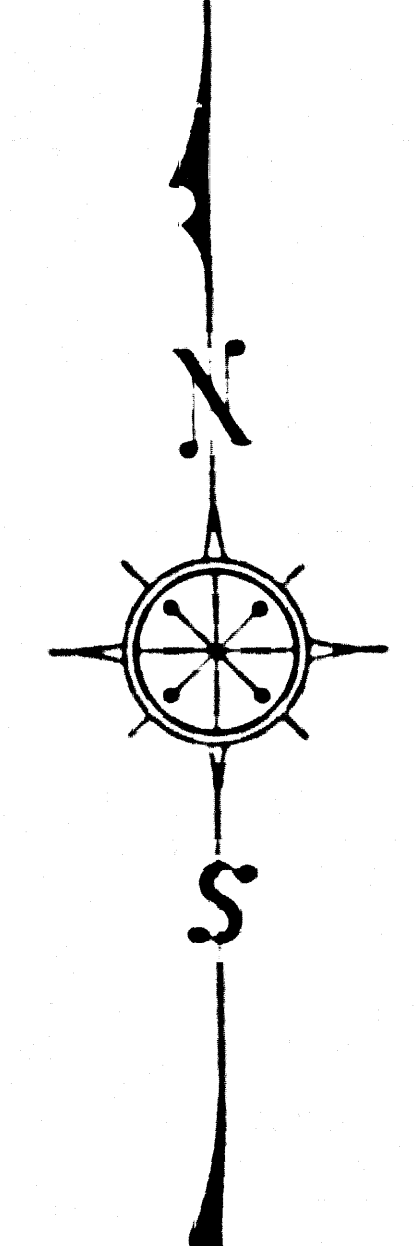


1/4 SECTION CORNER
North & Corner Sec 22, T.5N.
R.10W. Found County Surveyors
Monument marked Sec 22, T.5N.
R.10W. F.B. 1809-5


CENTER OF SECTION 22 T.5N. R.10W.
Found County Surveyors
Monument marked 1/4 Sec 22, T.5N.
R.10W. F.B. 1809-5

1/4 SECTION CORNER
East & Corner Sec 22, T.5N. R.10W.
Found County Surveyors Monument
marked 1/4 Sec 22, T.5N. R.10W.
F.B. 1809-5

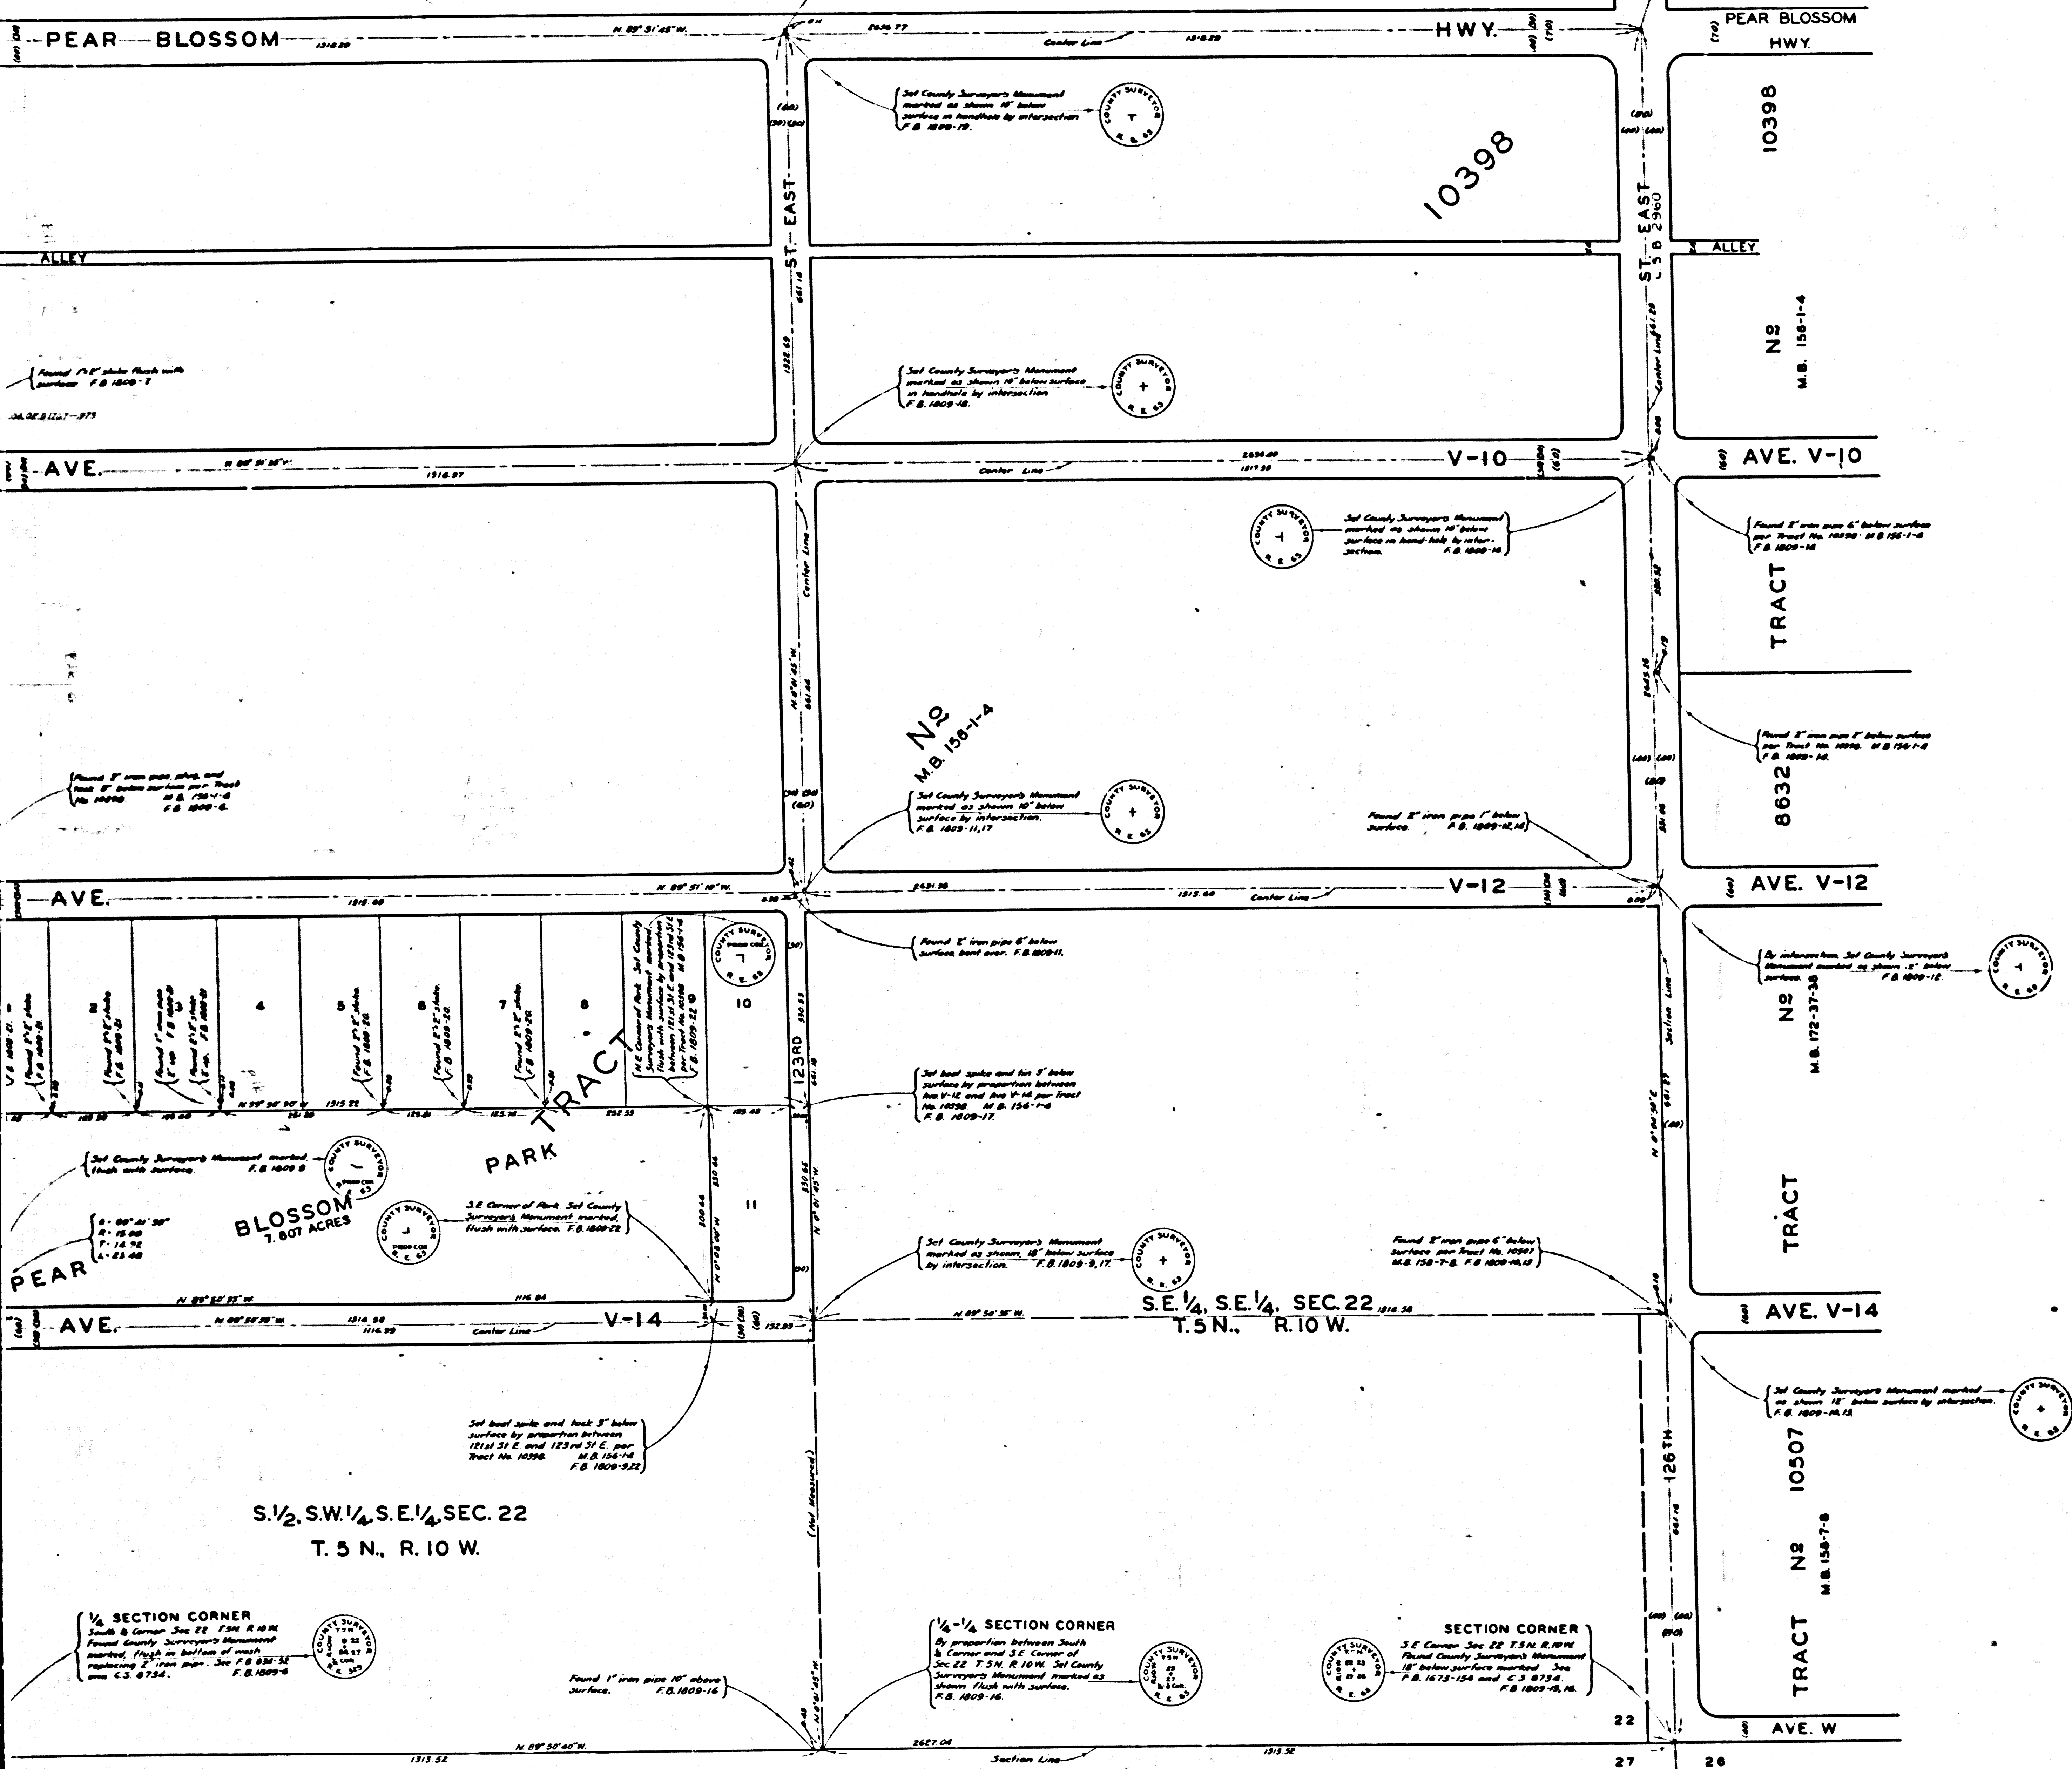

COUNTY OF LOS ANGELES
MAP OF
PEAR BLOSSOM PARK
IN
TRACT N^o 10398 - M.B. 156-1-4
COUNTY SURVEYORS MAP N^o B-2359
SCALE 1 INCH = 100 FT.

JOB NUMBER 9850
WILLIAM J. FOX - COUNTY SURVEYOR
SURVEYED SEPT. & OCT. 1952
SURVEYED ON REQUEST OF THE DIRECTOR
OF PARKS AND RECREATION UNDER SEC. 79,
ORD. 4098, BY LETTER DATED JULY 14, 1952.
BEARINGS ARE BASED ON THE BEARING OF
THE SOUTH LINE OF SEC. 22, T.5N. R.10W.
PER C.S. 8734.
F.B. 1809-5-77
FIELD WORK BY... E.A. ROSEGRANS
OFFICE WORK BY... T.H. BURNS
CHECKED BY... K.R. SMITHSON
Name established by Bul. Ord. No. 34, 4-28-51, E. 49-98

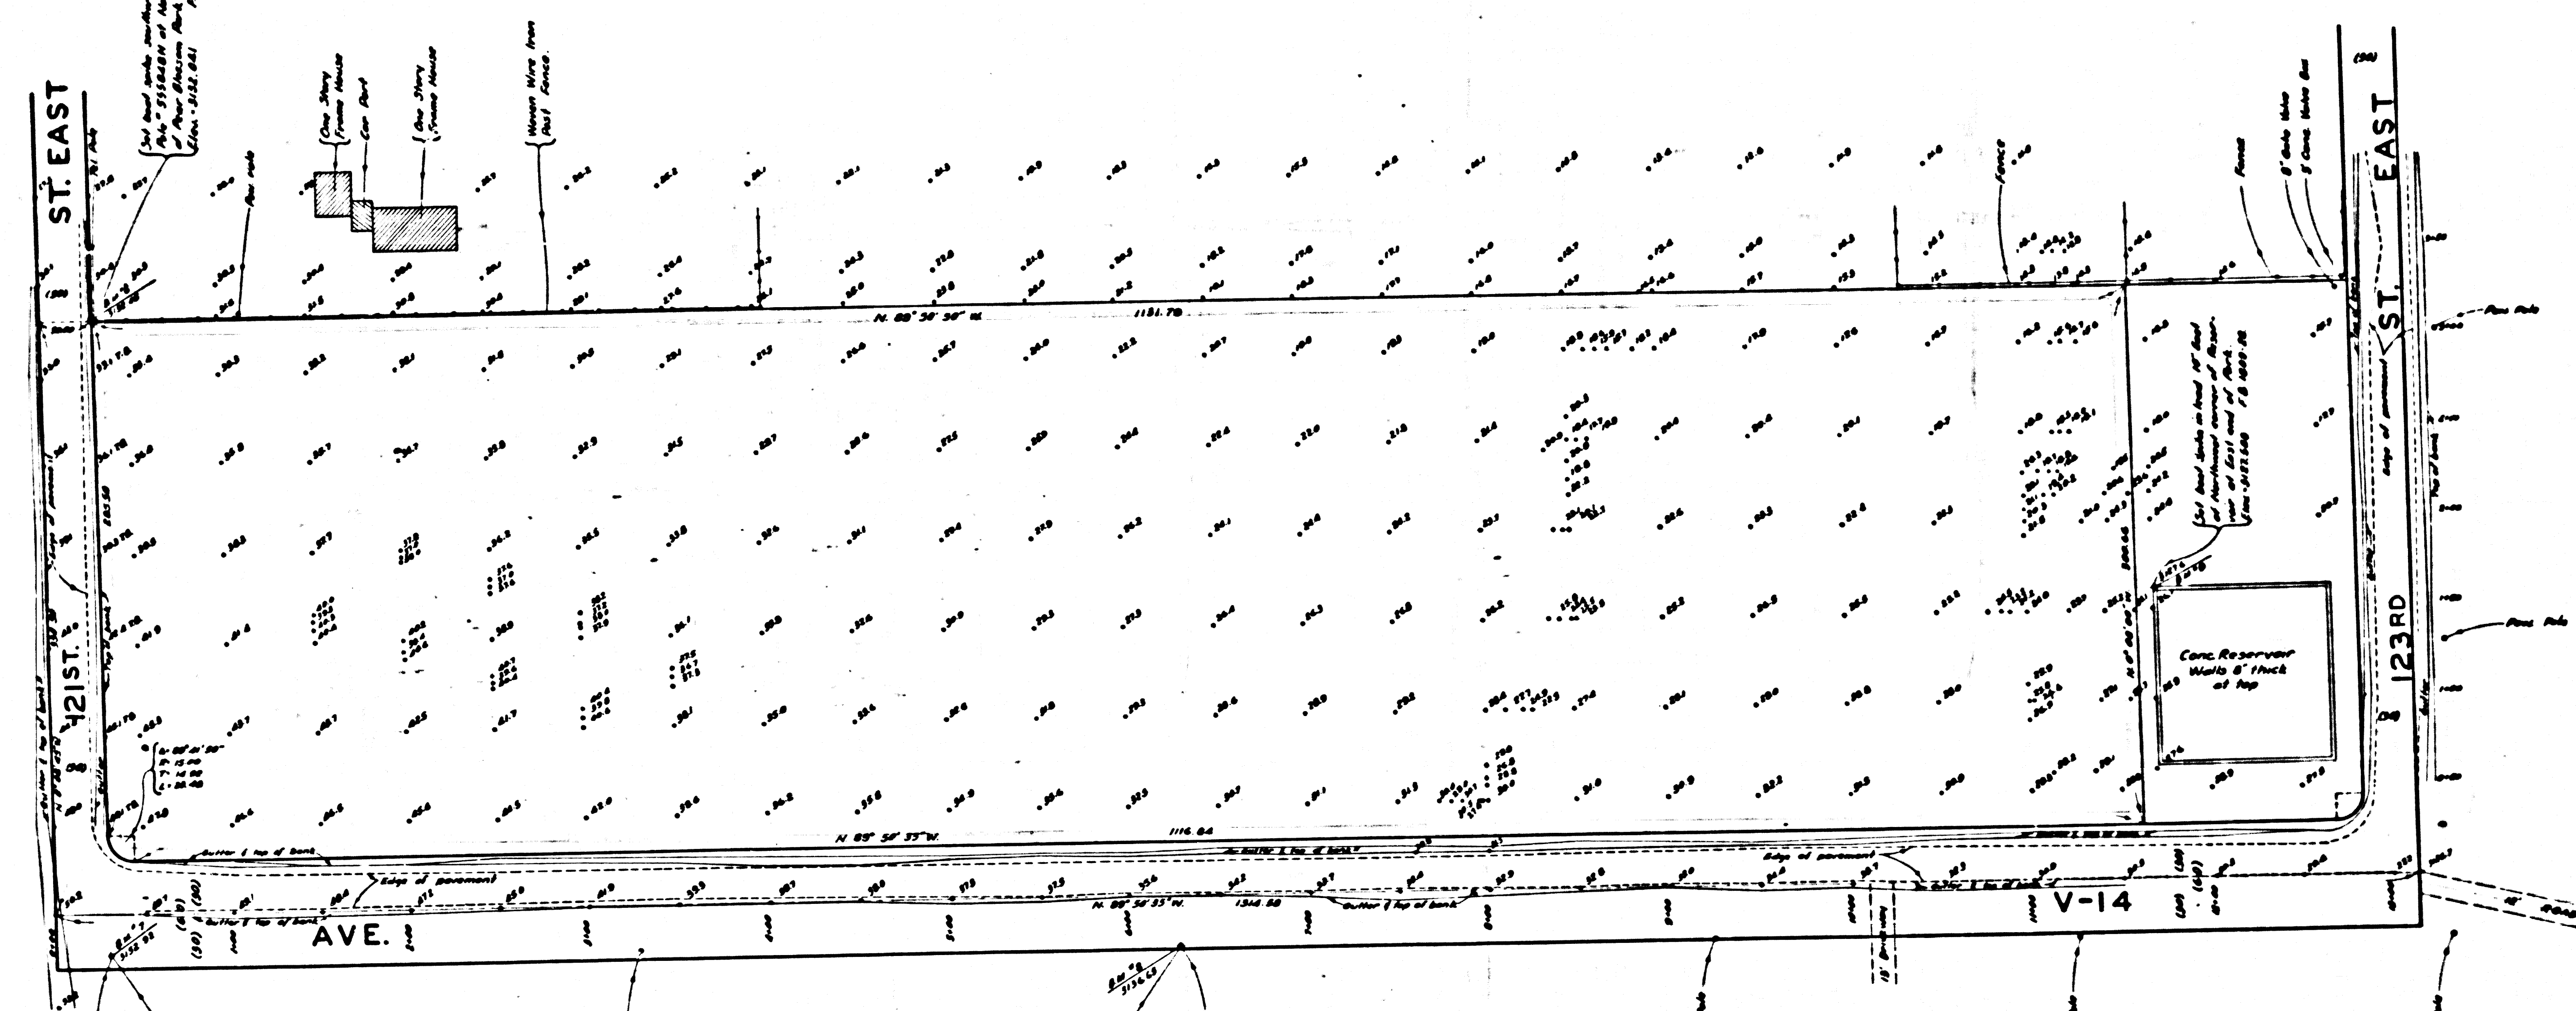

MARGINAL MAP
 SHOWING
TOPOGRAPHY
 SCALE 1 INCH = 50 FT.
 FIELD WORK BY...E.A. ROSEGRANS
 OFFICE WORK BY...T.M. BURNS
 S. SHINODA
 CHECKED BY...K.R. M'PHERSON
 DATUM - MEAN SEA LEVEL
 ELEVATIONS SHOWN HEREON ARE BASED ON THE 1928
 U.S.C. & G.S. ADJUSTMENT OF U.S.M. L.S. 23-1928
 (U.S. 1965)

